


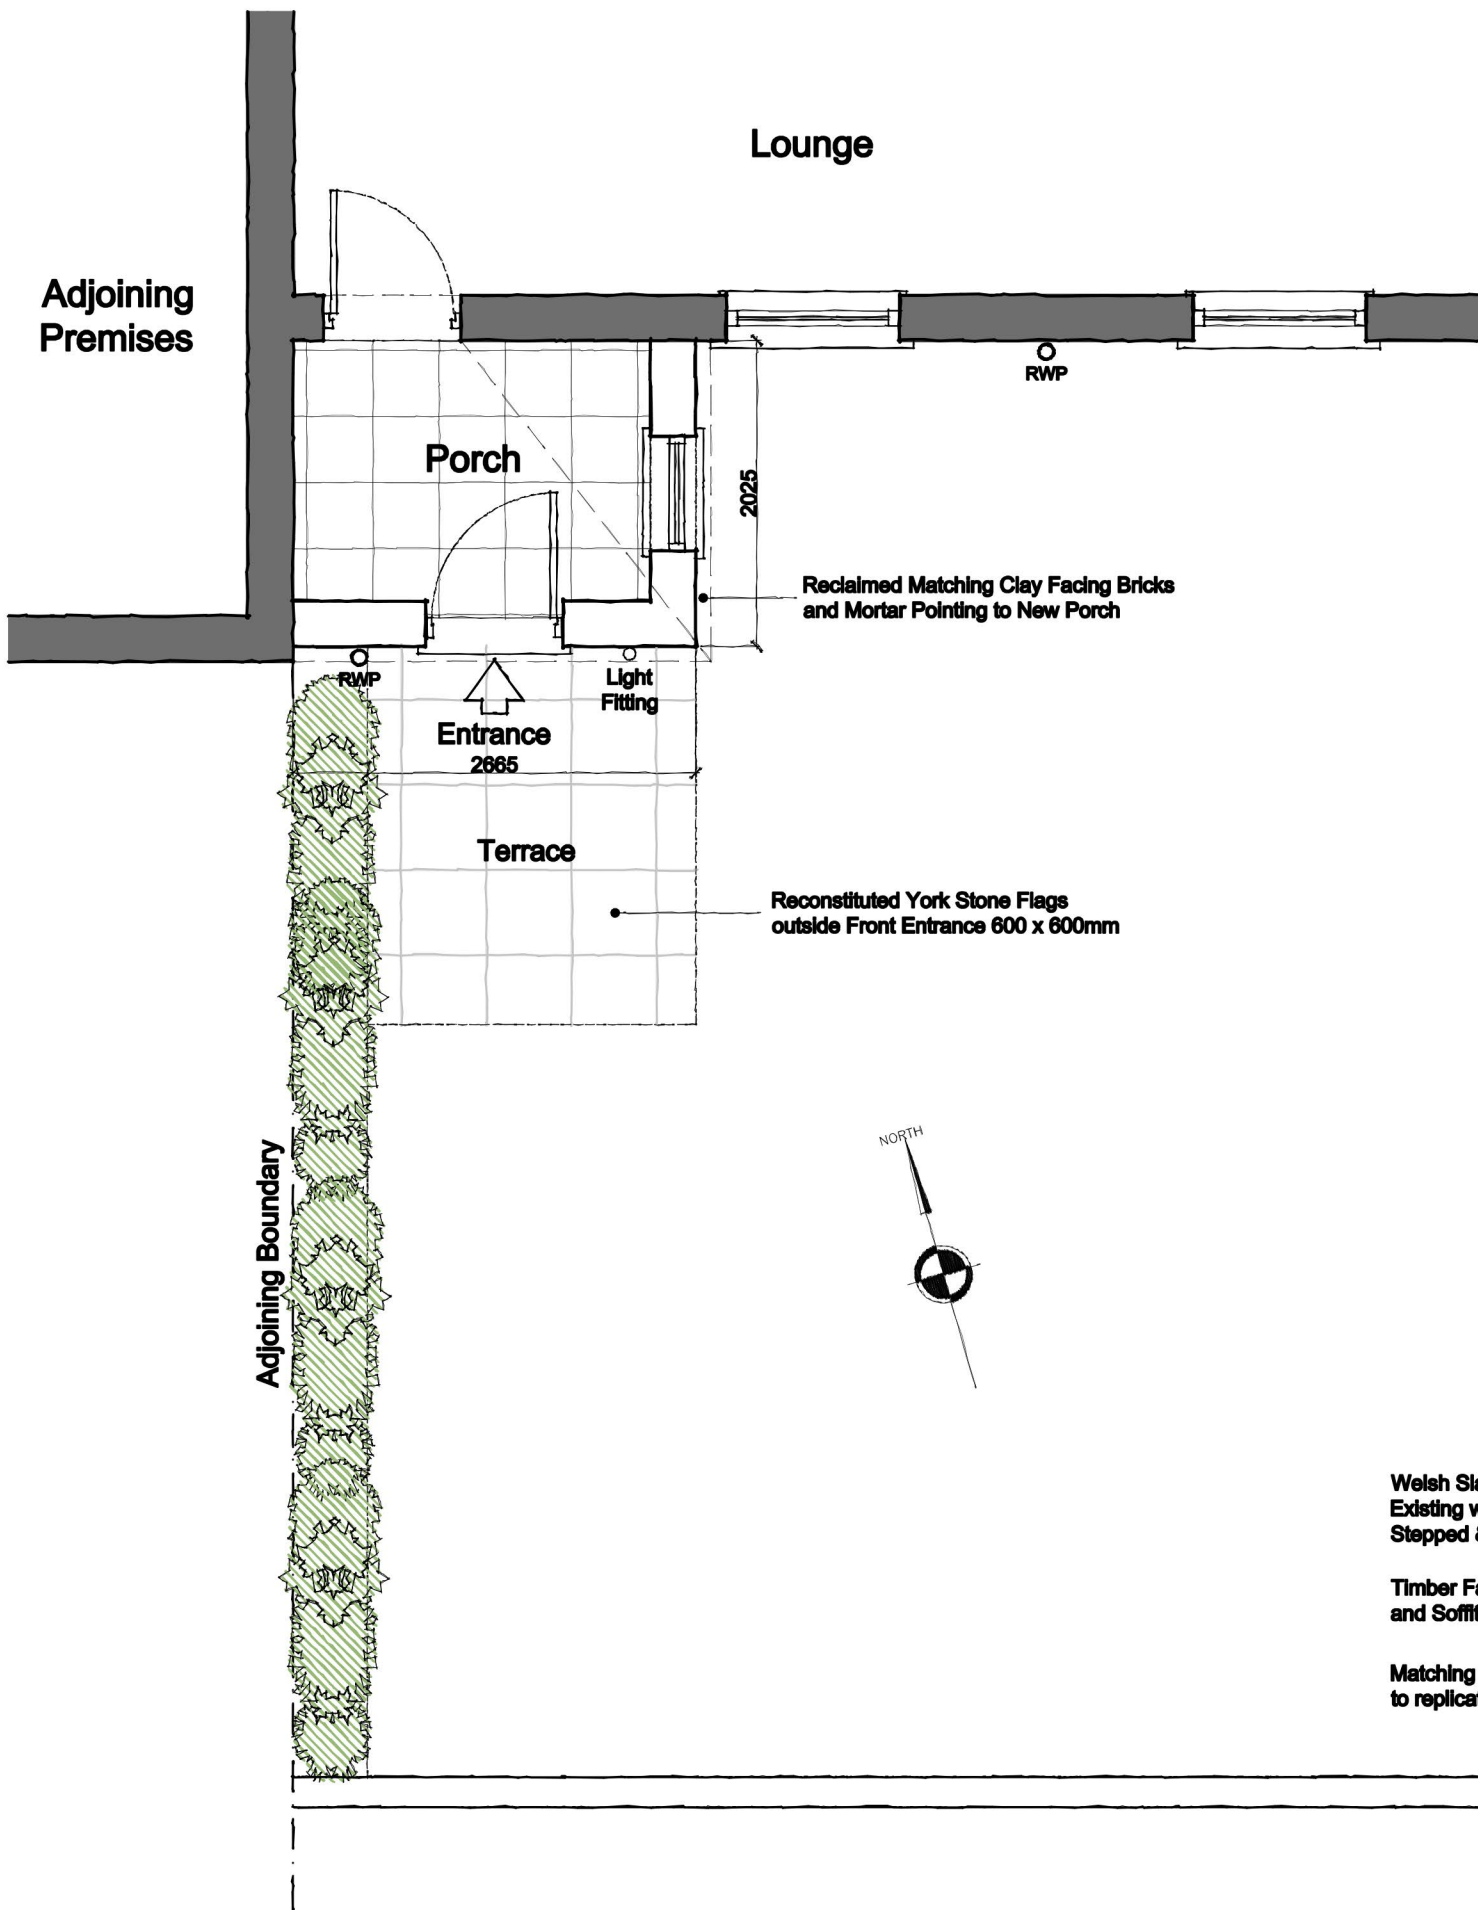
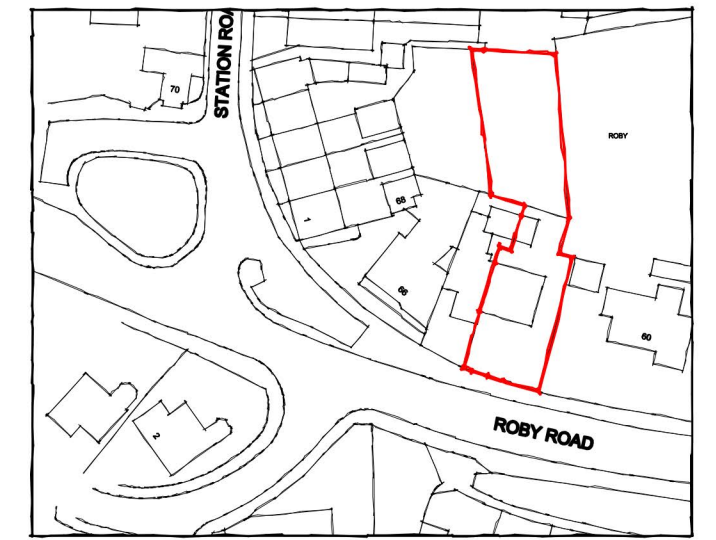


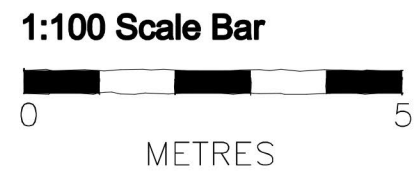

Proposed Ground Floor Plan
Scale 1:50

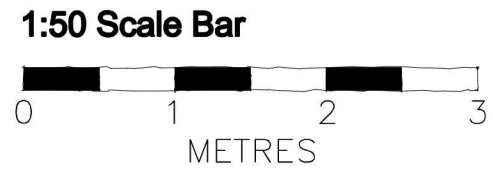


Location Scale 1:1250

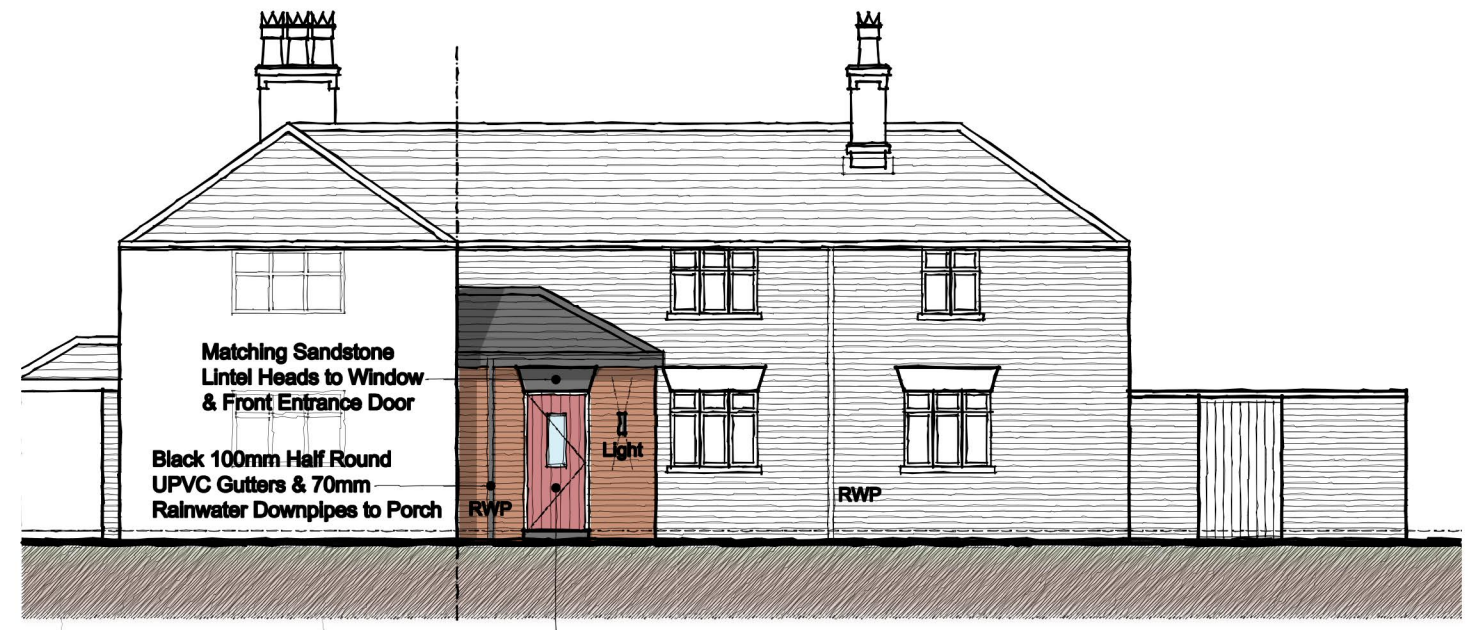

Proposed Front Elevation
Scale 1:100

Painted Timber Vertical Boarded
Front Door with Vision Panel

- Welsh Slated Roof to match Existing with Code 4 Lead Stepped & Apron Flashing
- Timber Fascia Boards and Soffit painted Black
- Matching Timber Windows to replicate Main House

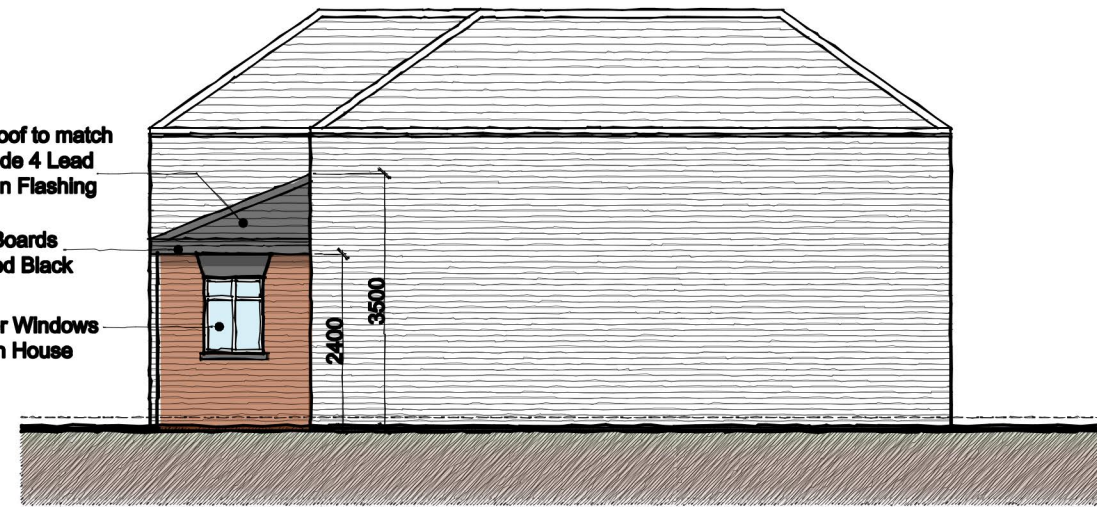

Proposed Side Elevation
Scale 1:100