

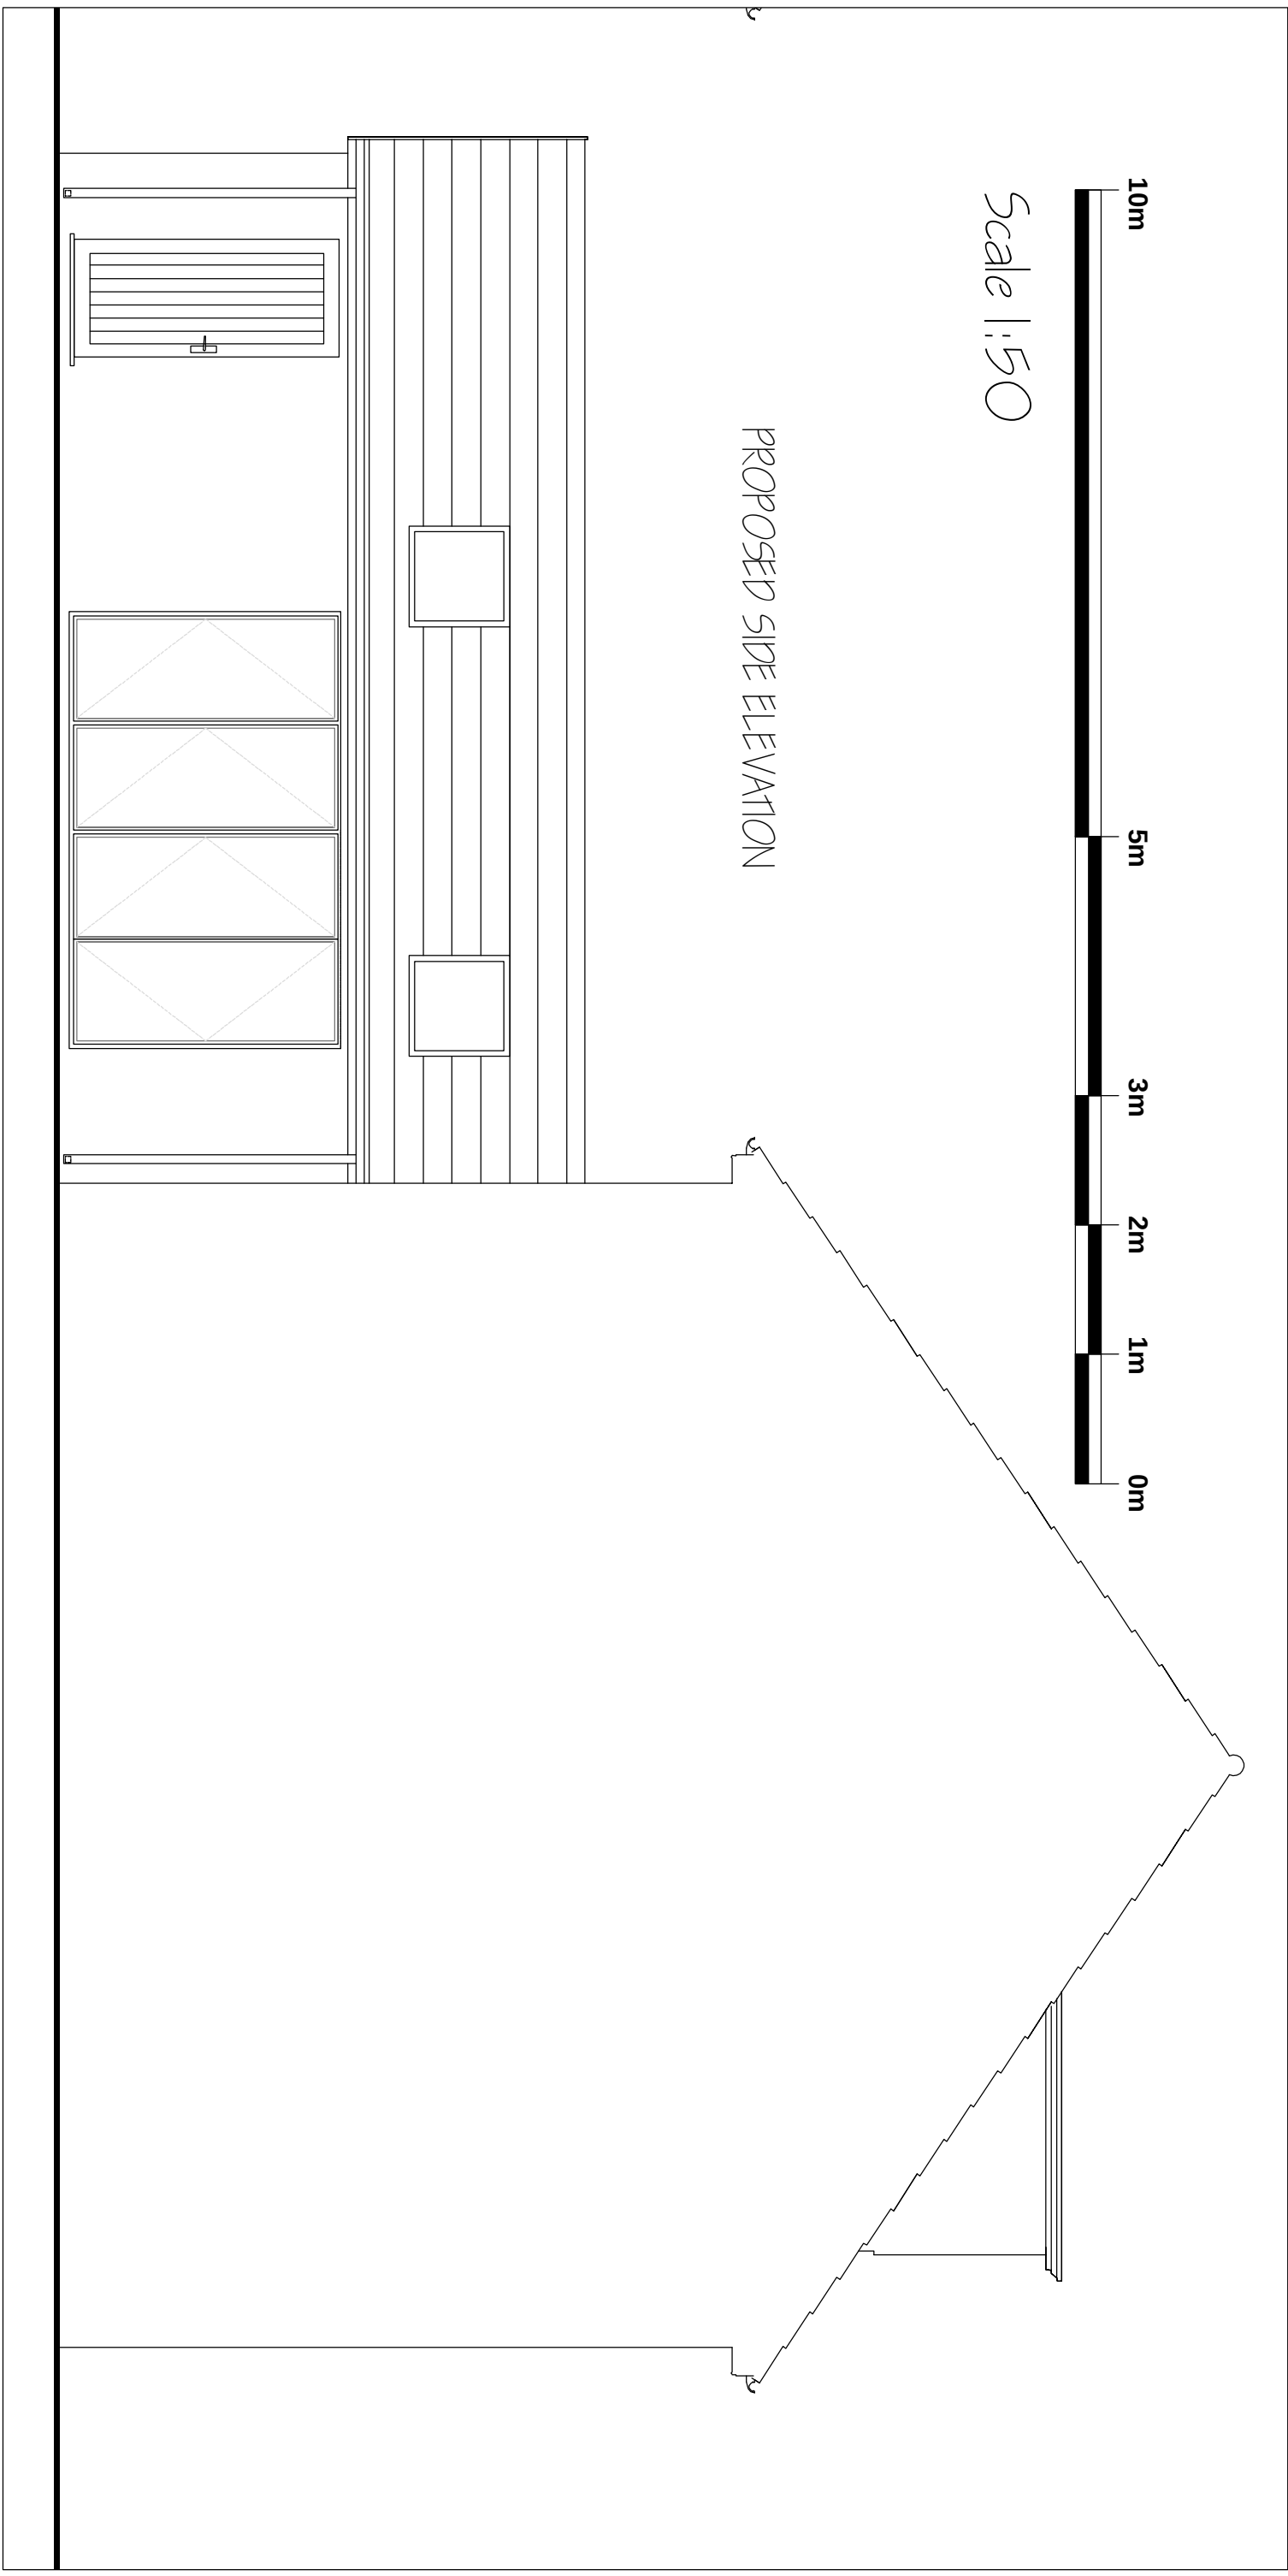
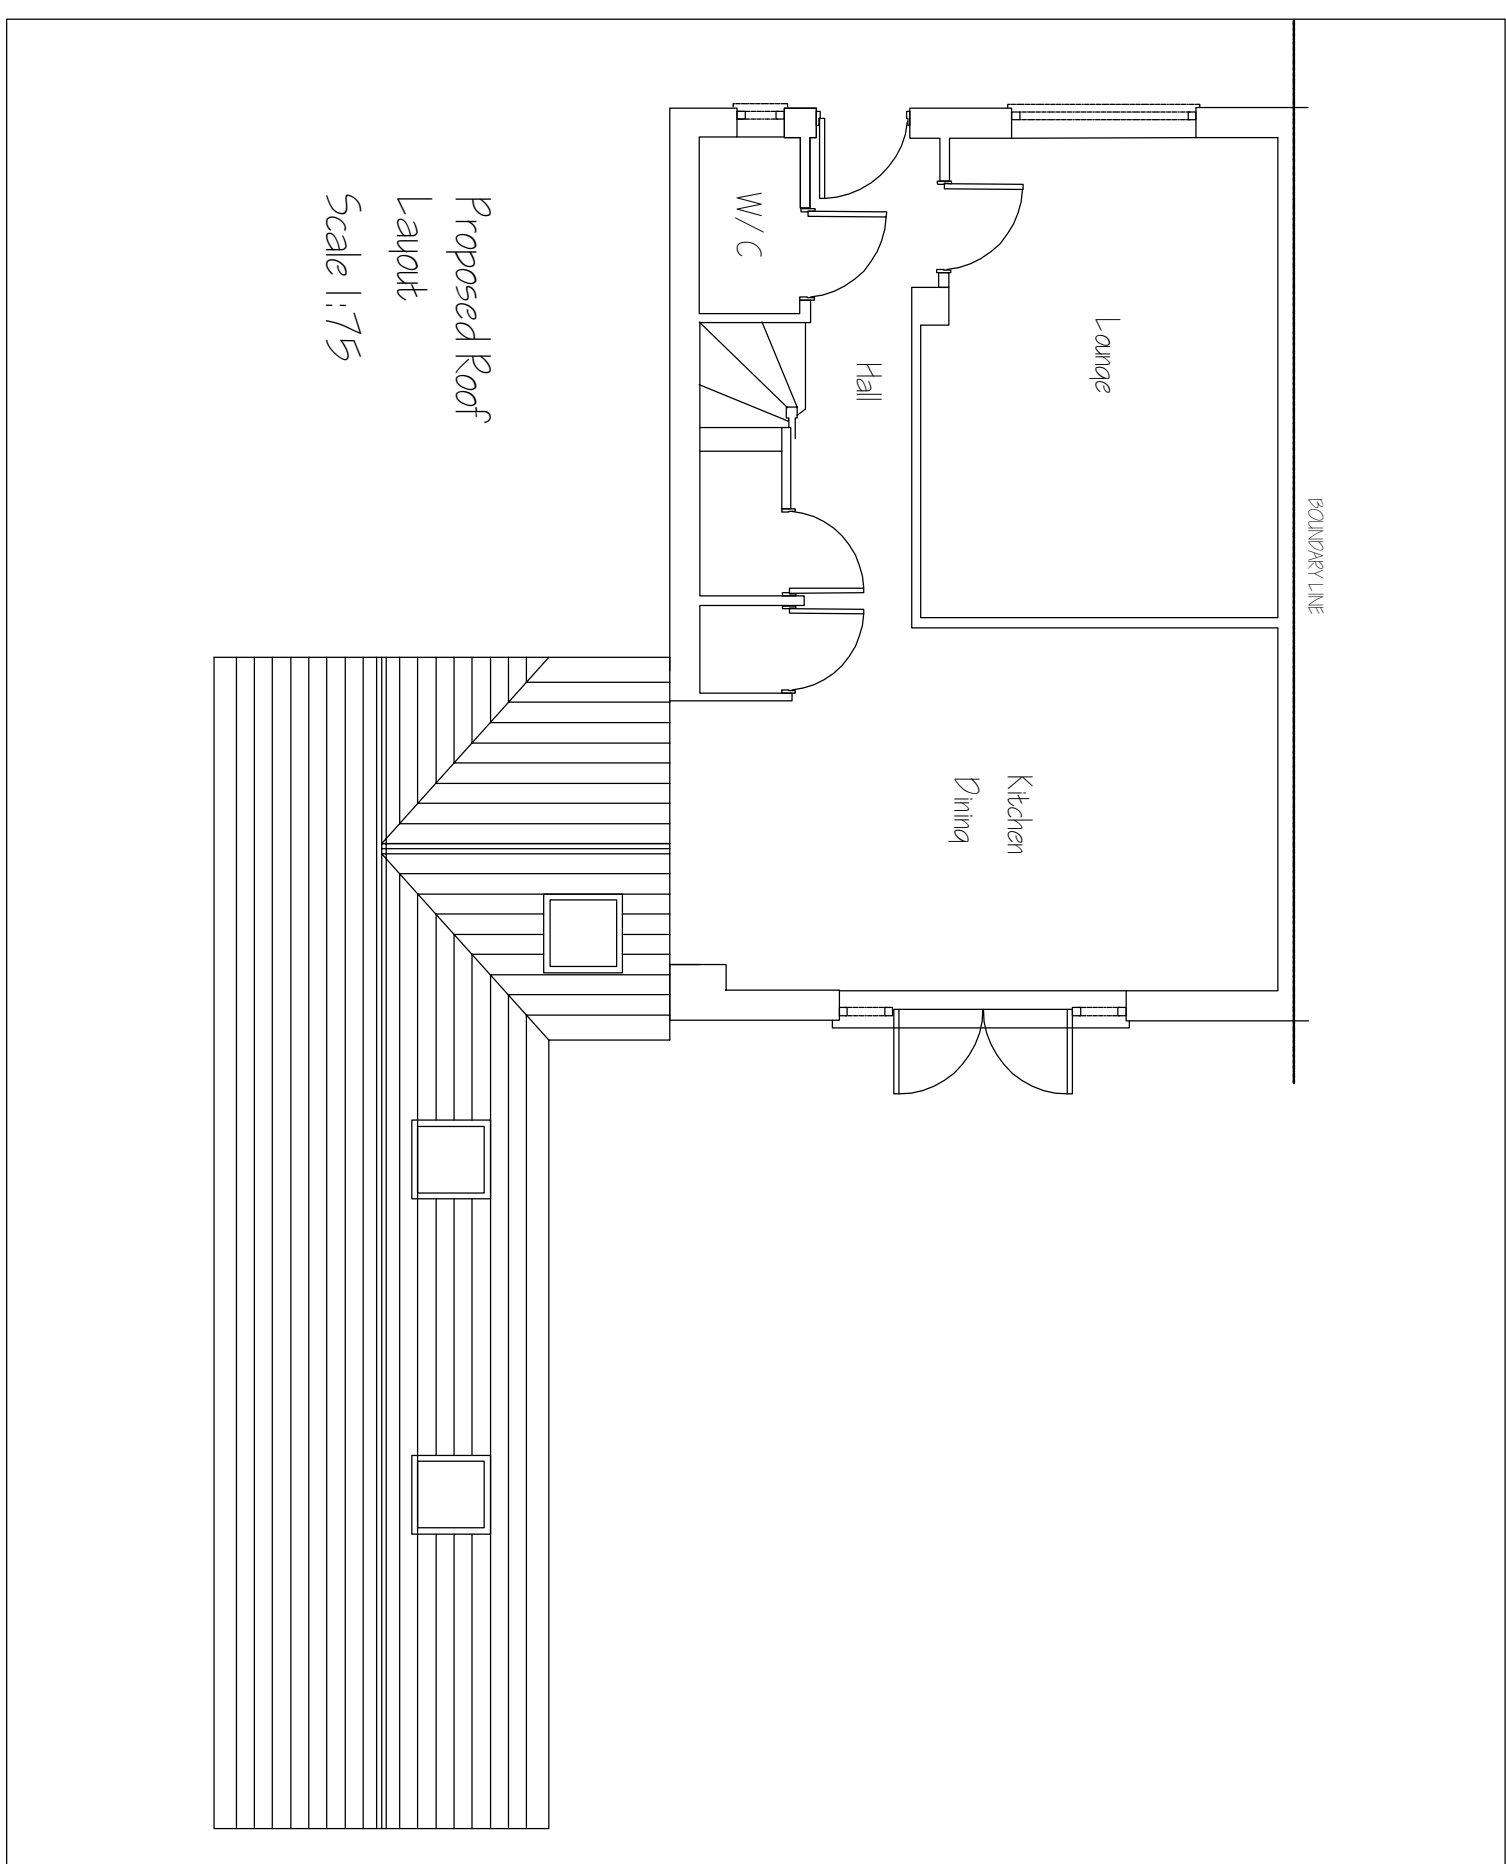
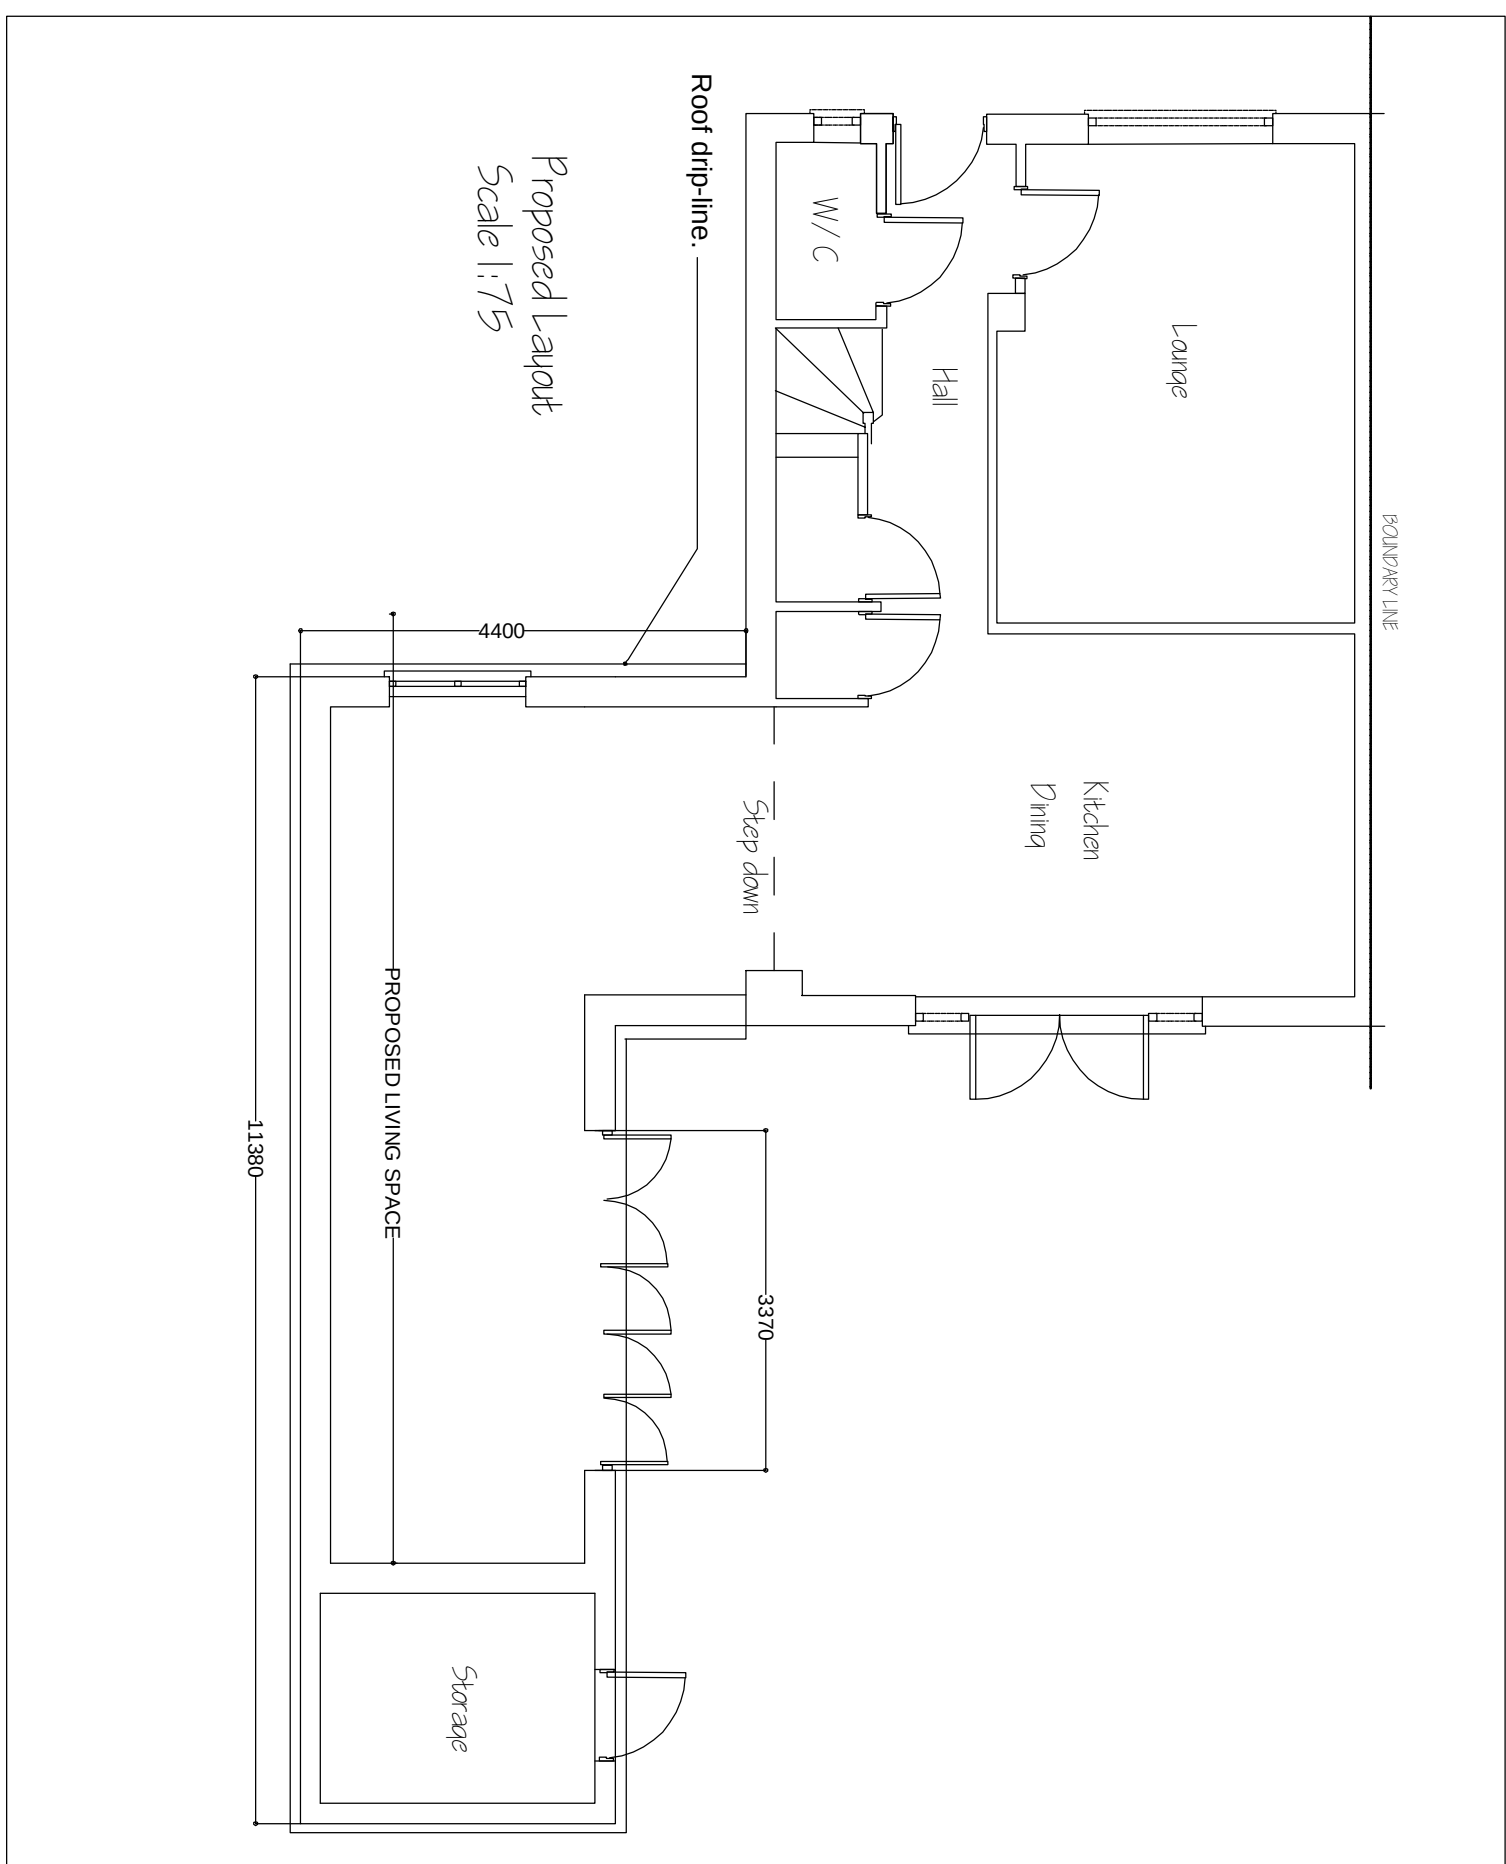
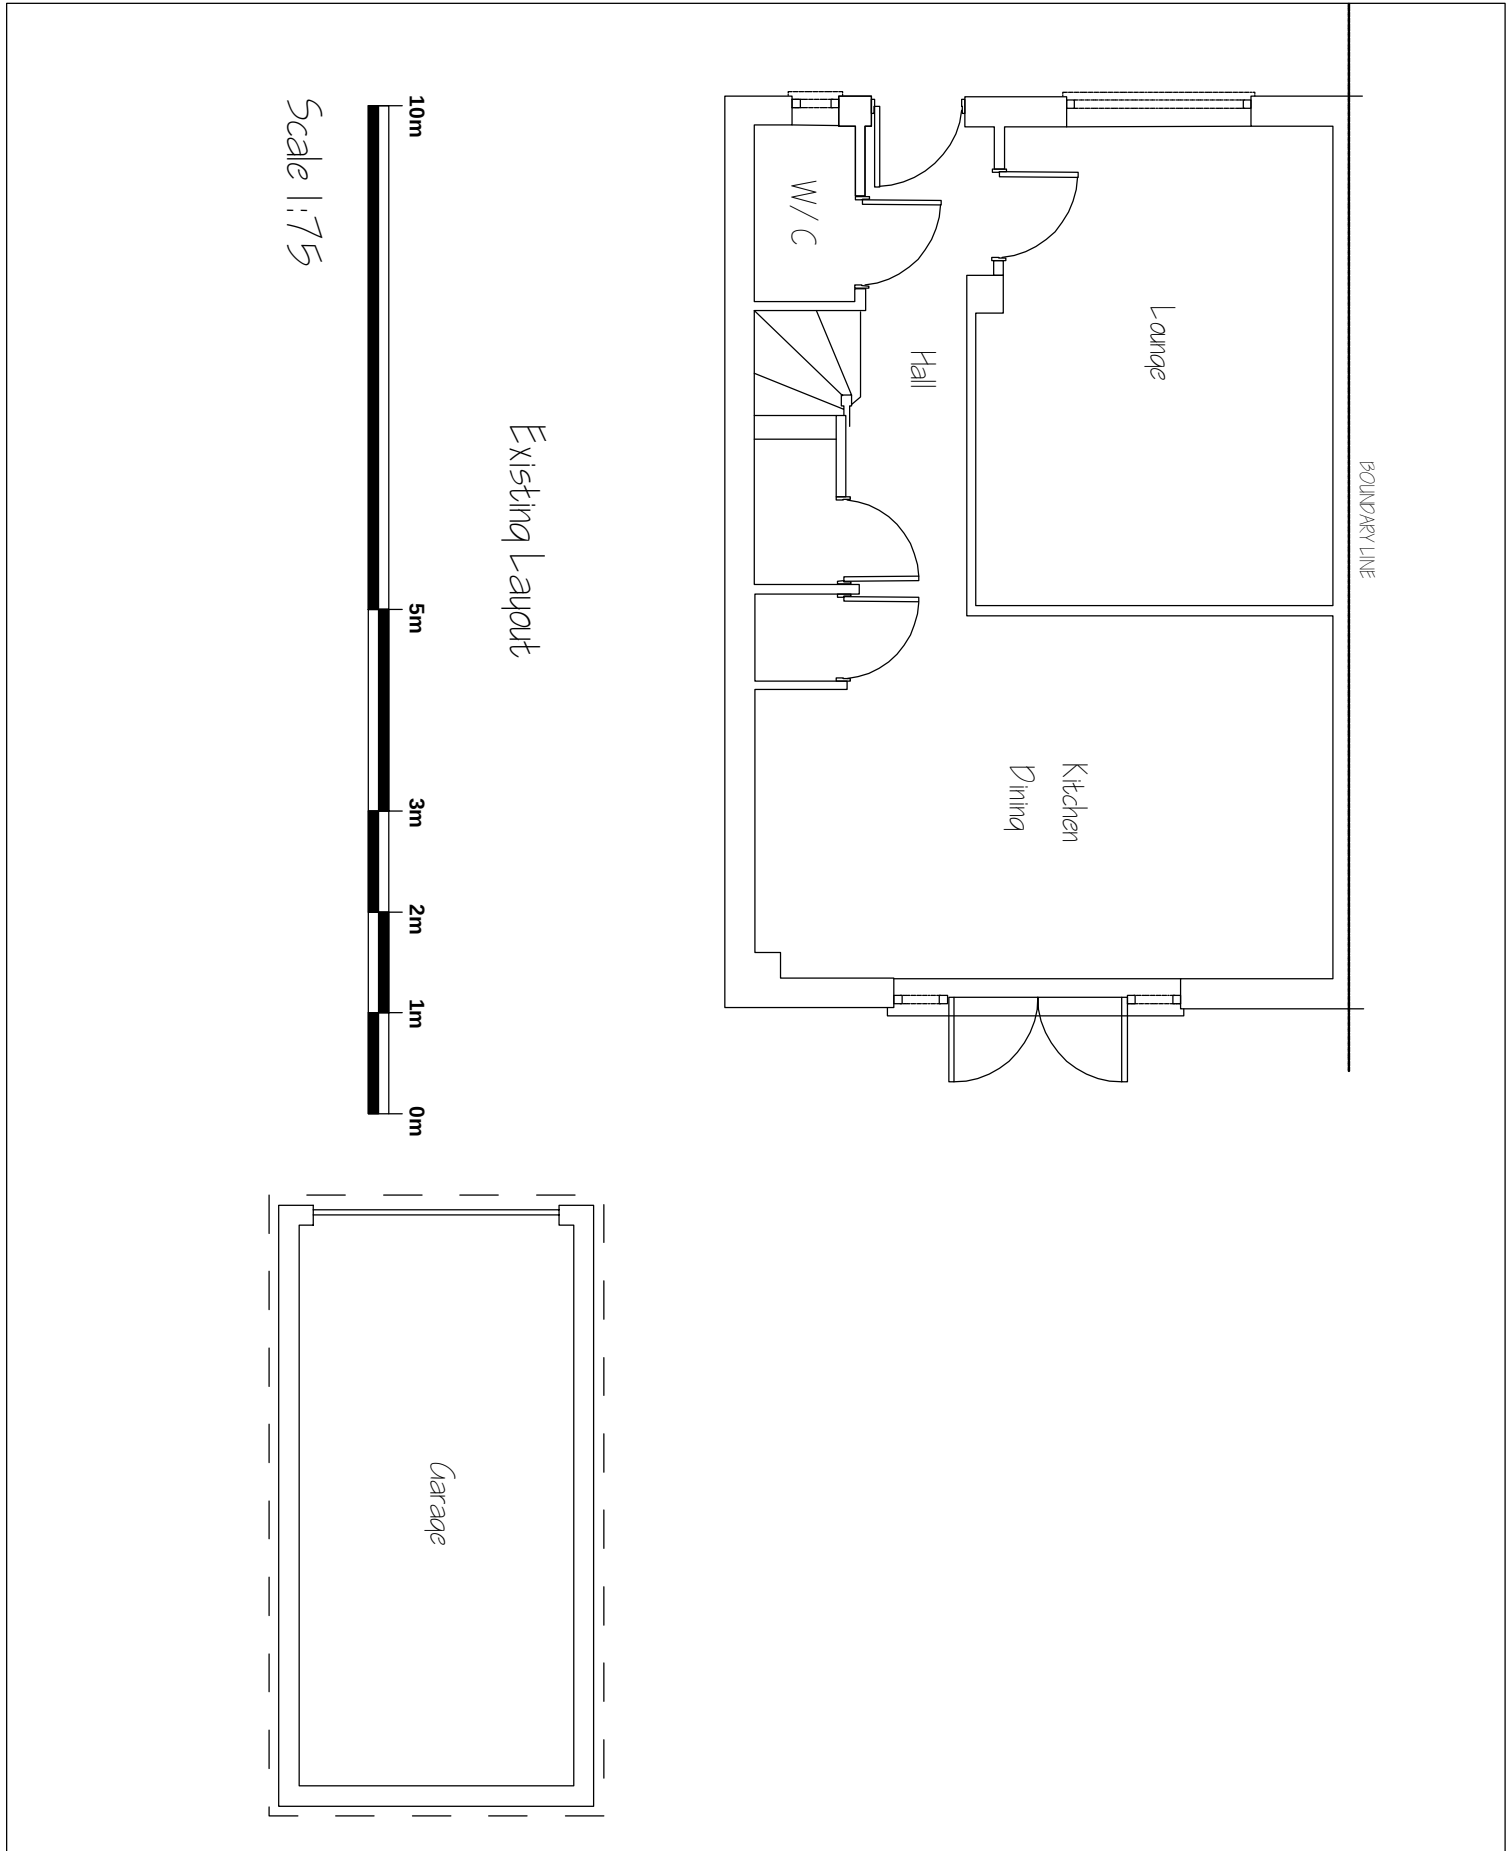
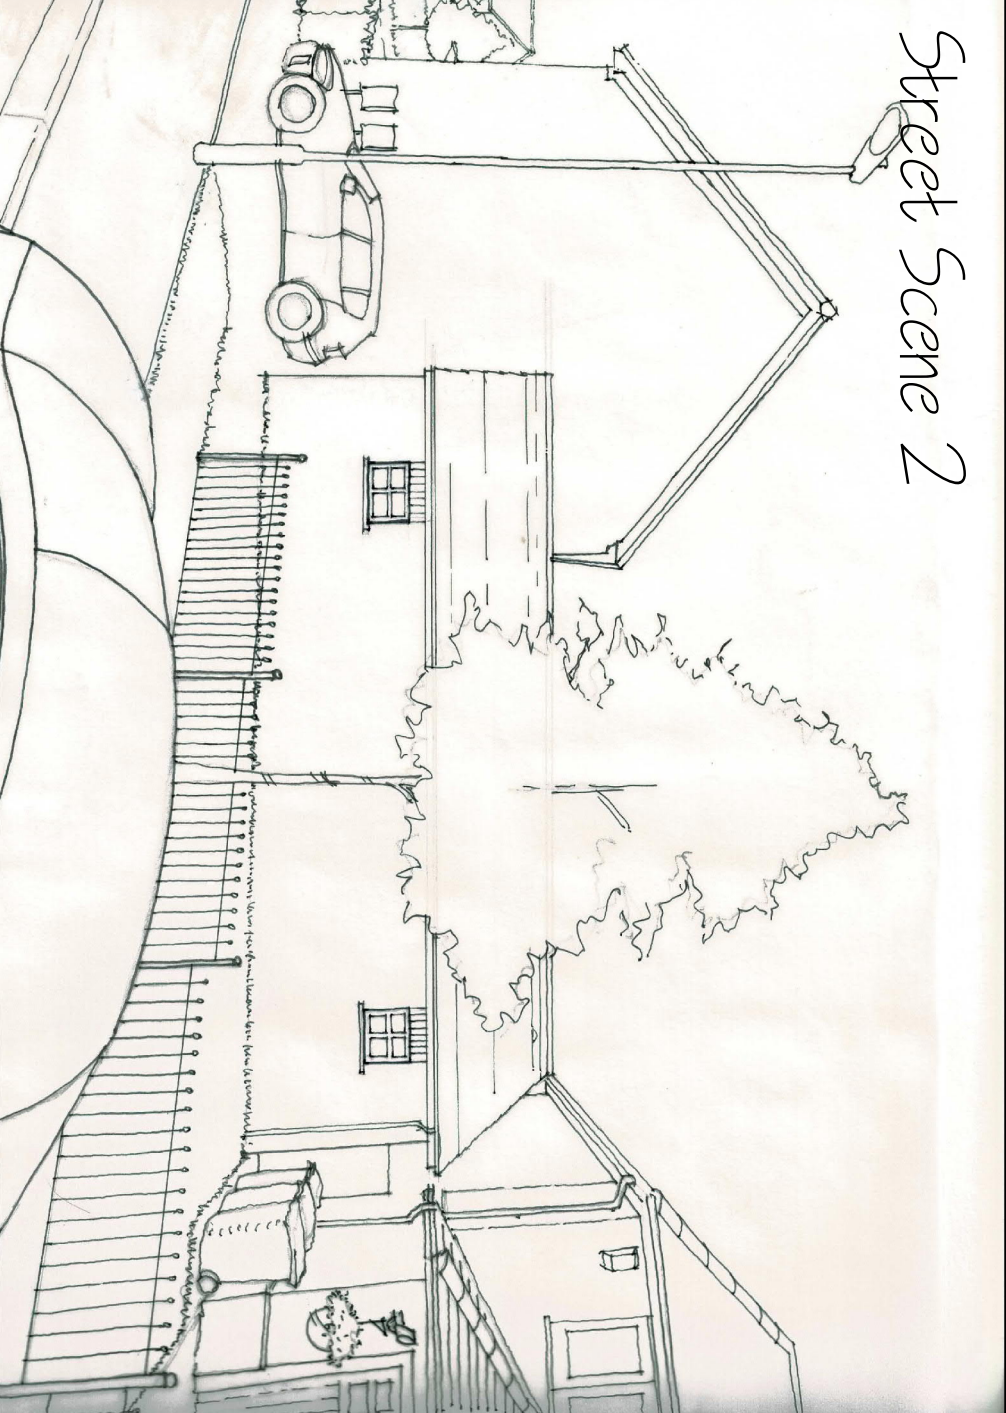
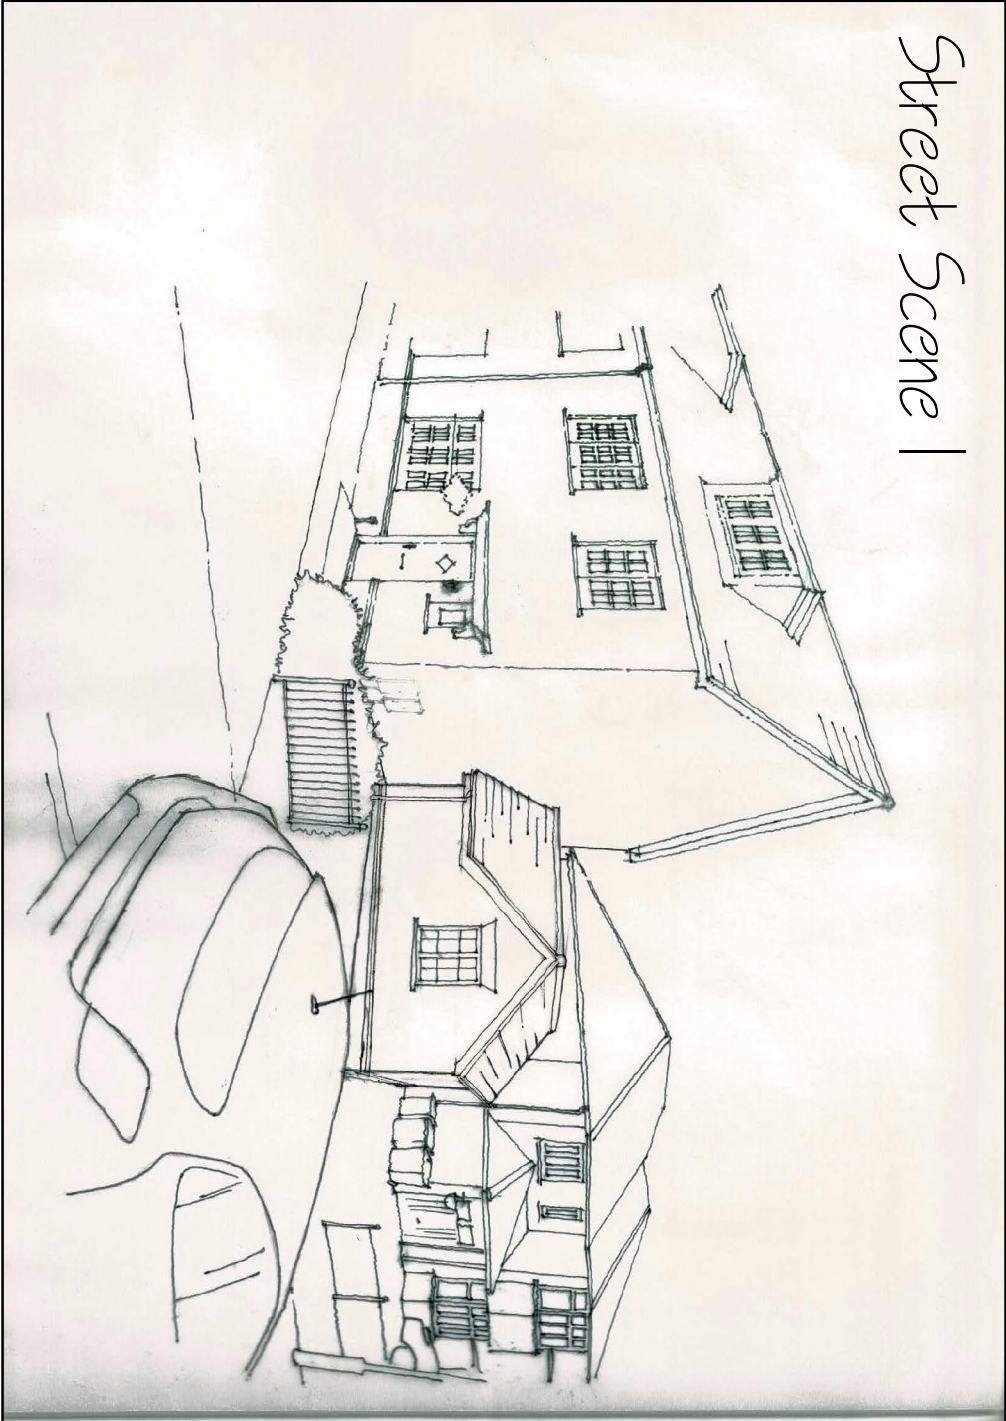
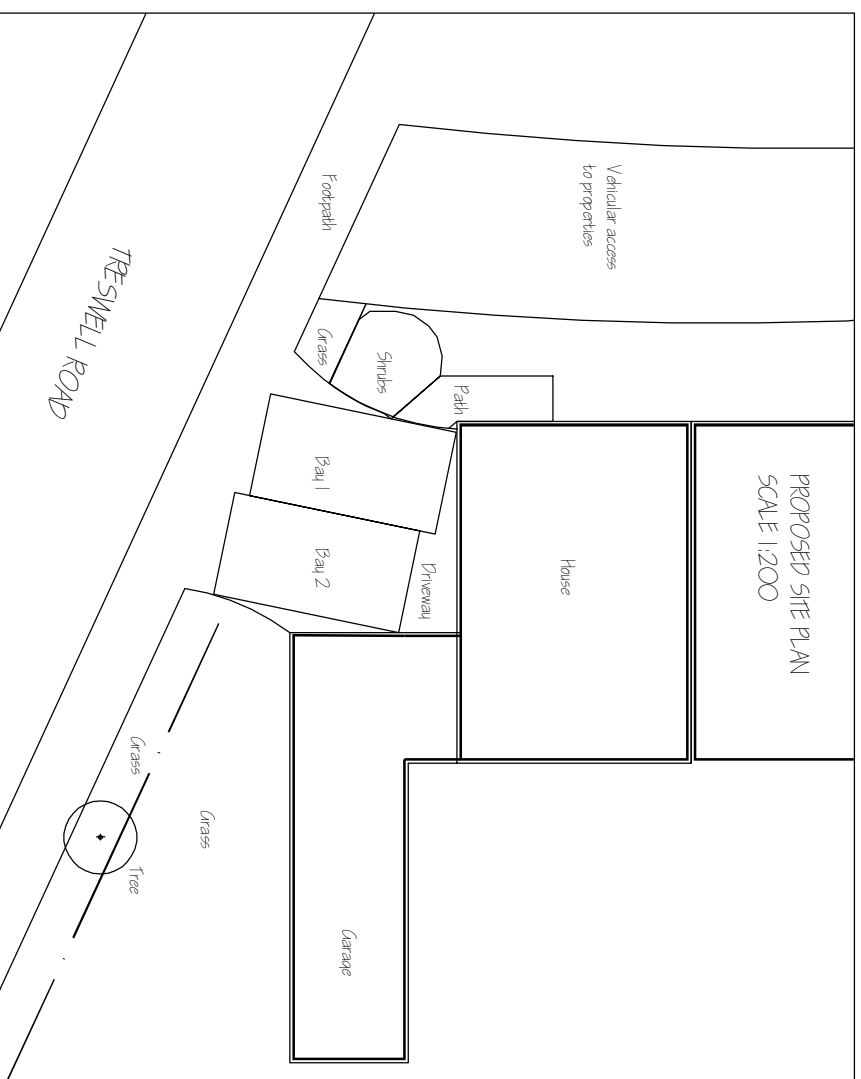
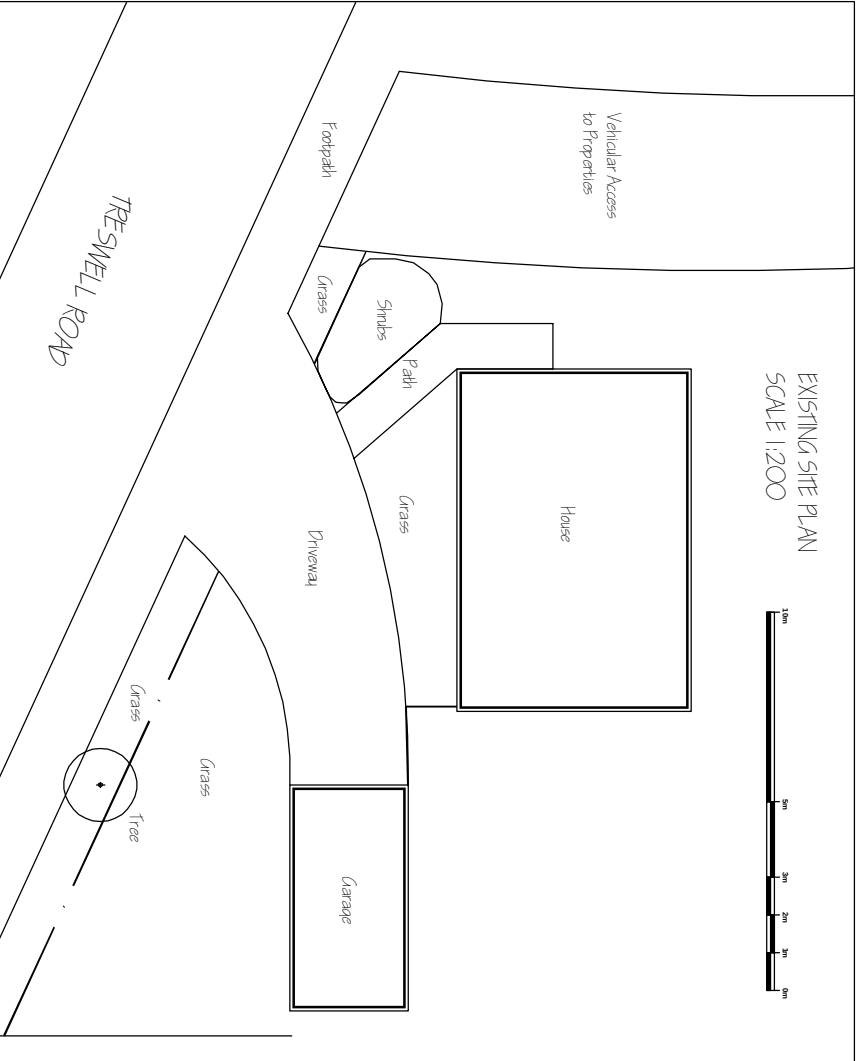
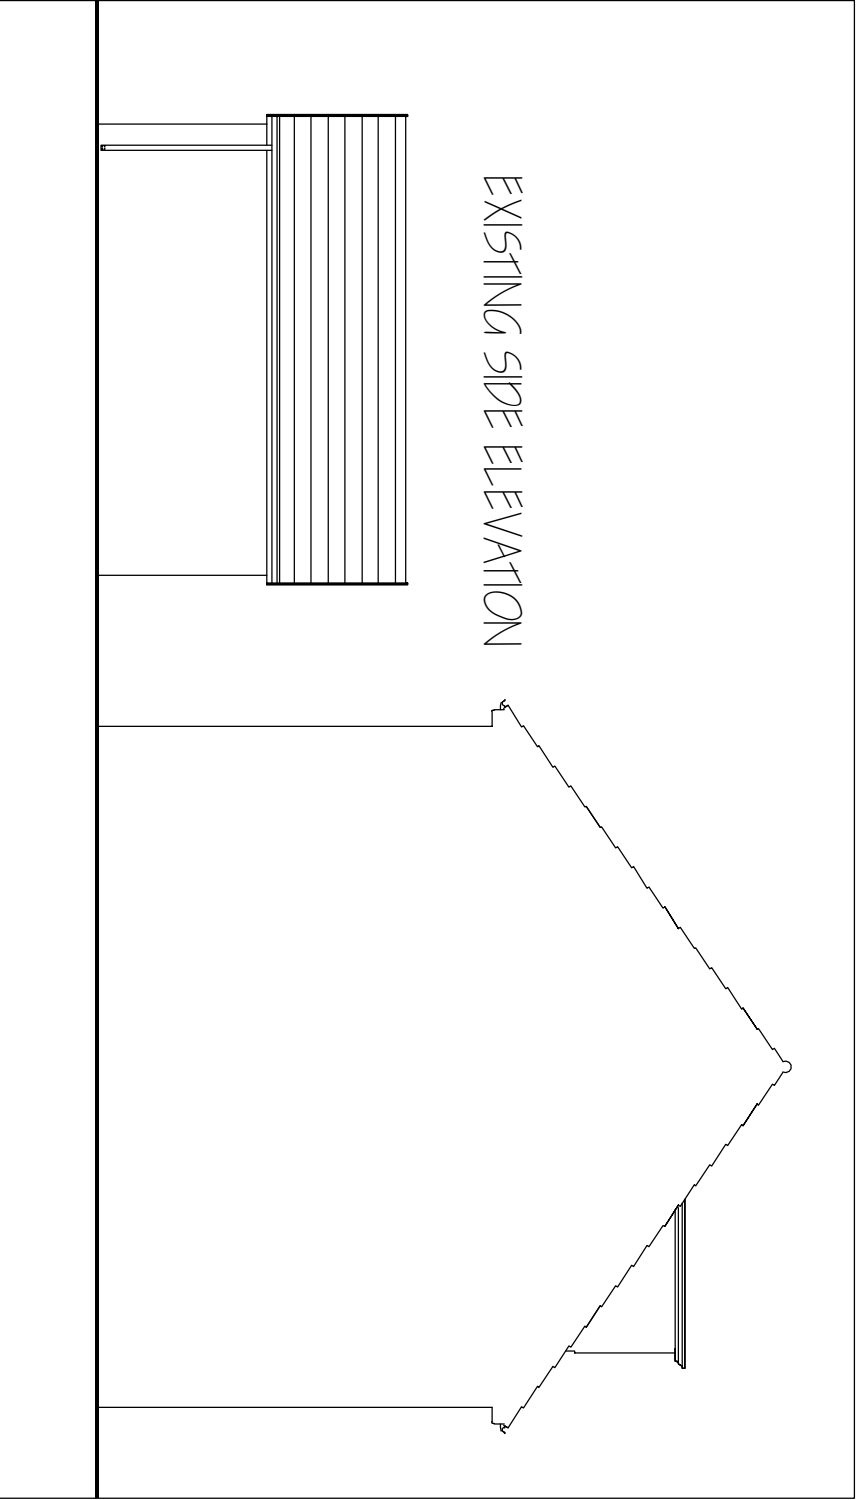
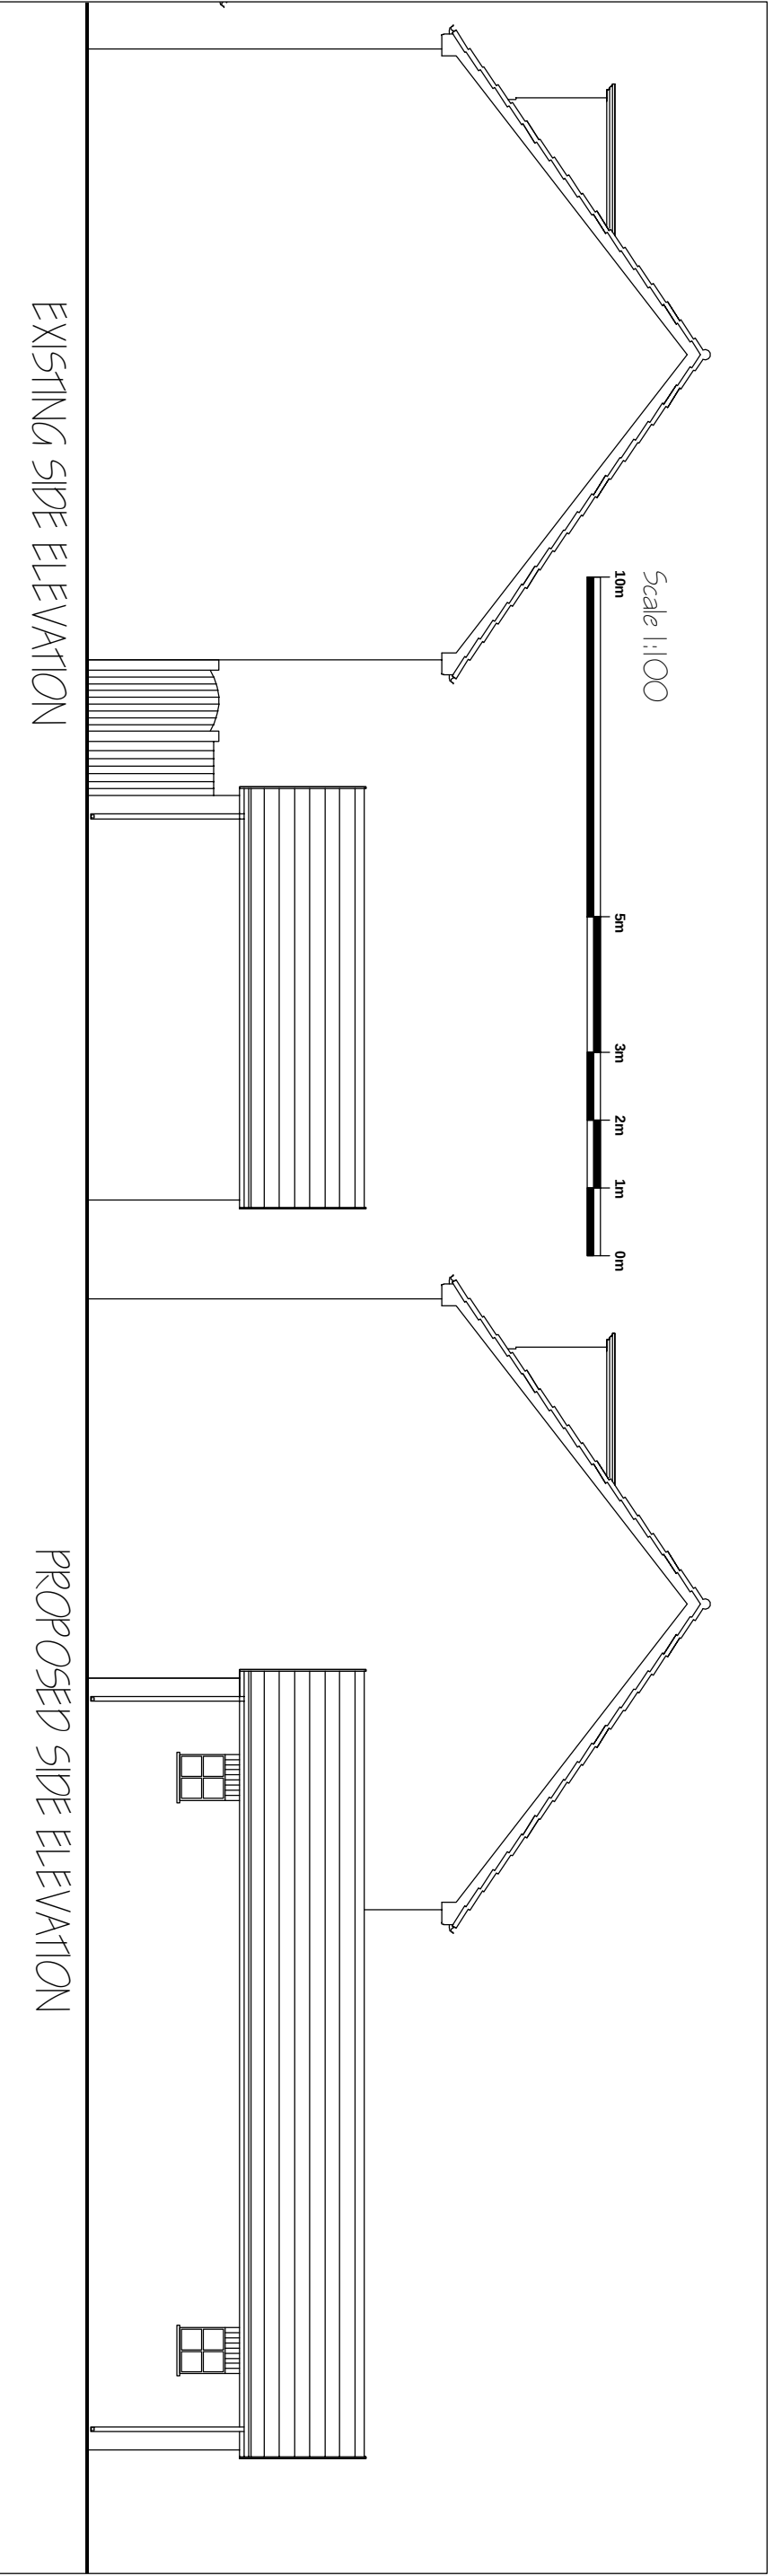


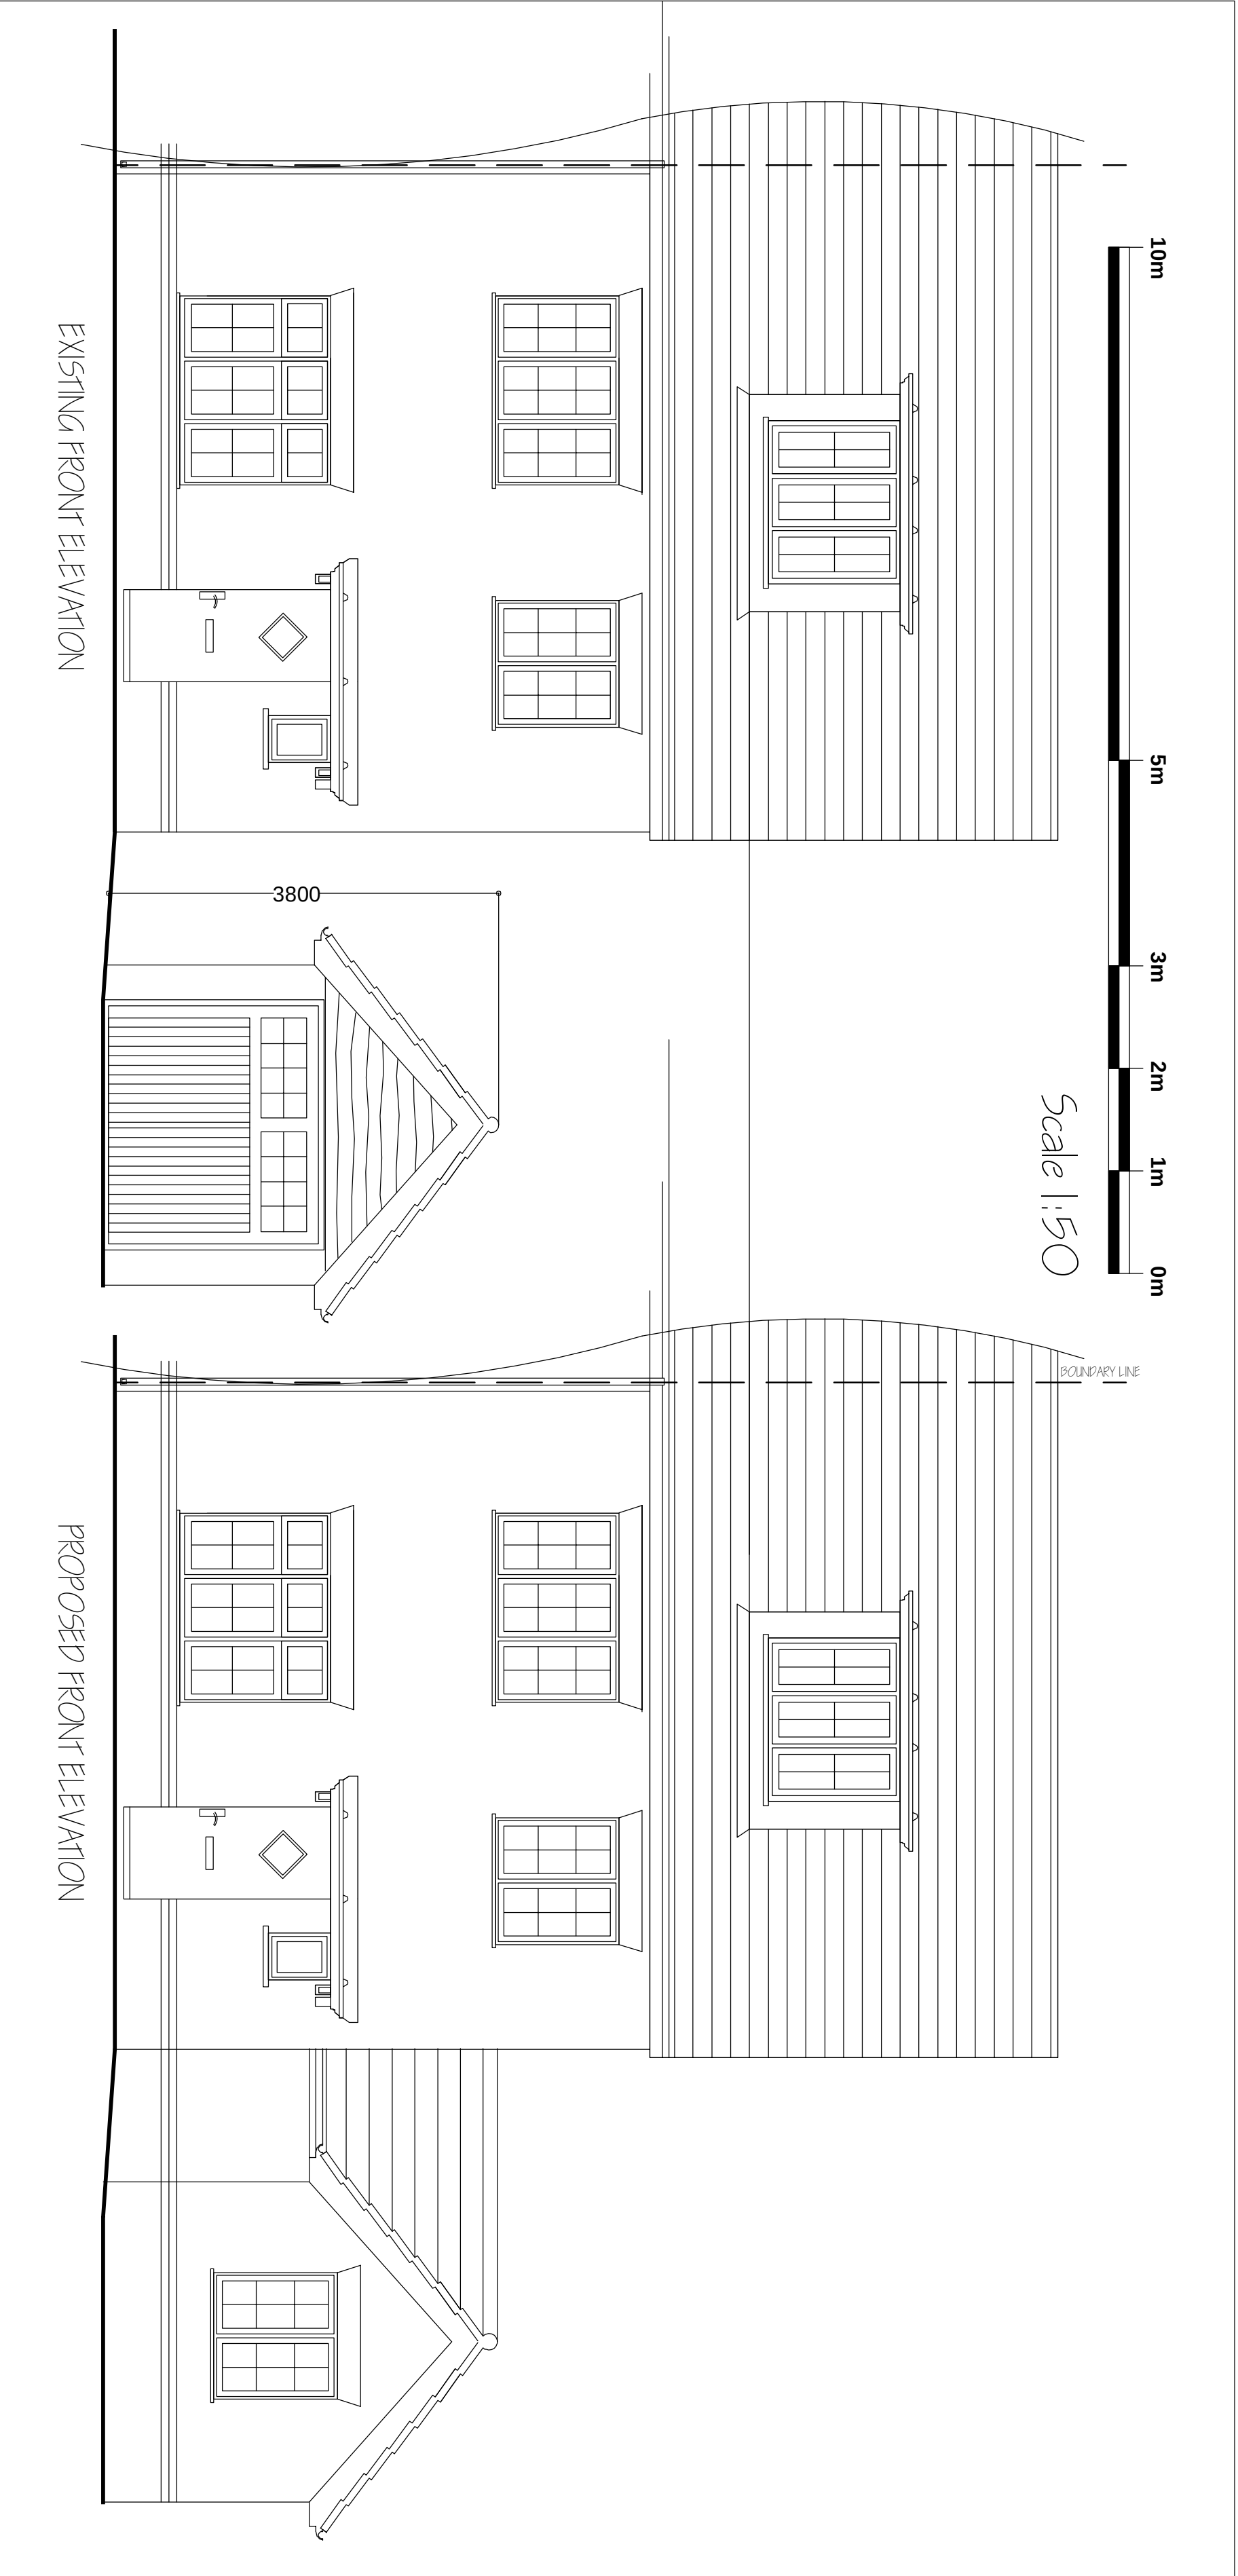

# SITE PLAN

SCALE: 1:500

A = Streetscene 1  
B = Streetscene 2

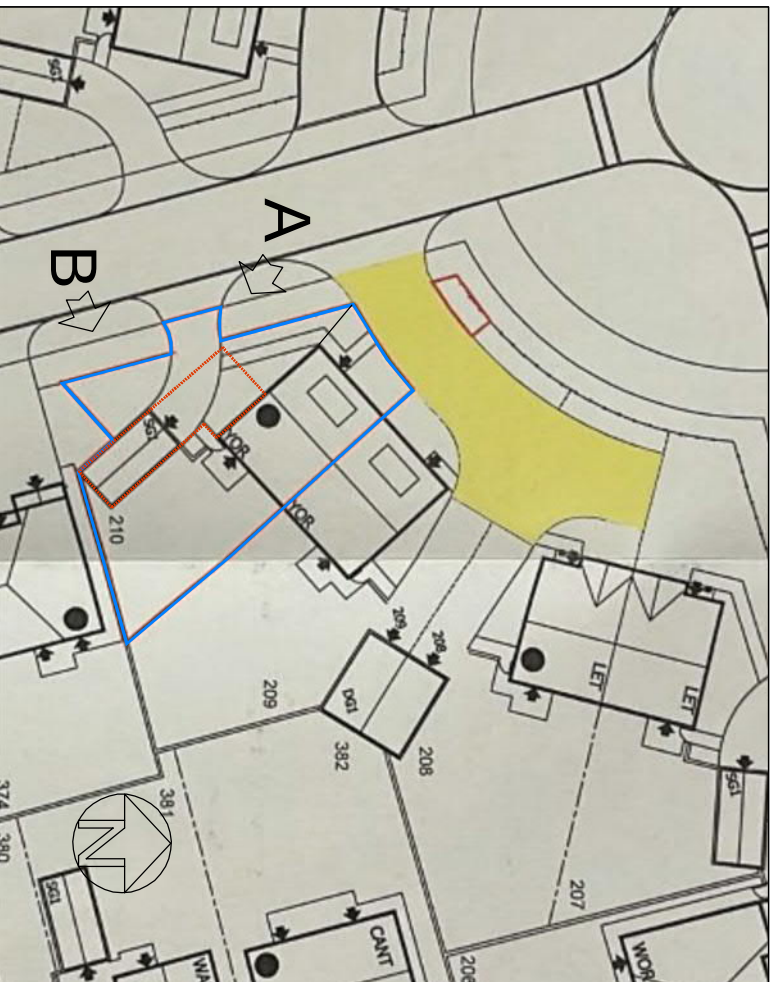

# LOCATION PLAN

SCALE: 1:1250



| PROJECT                                  |        |                                                         | ADDRESS                  |  |  | TITLE              |             |      |
|------------------------------------------|--------|---------------------------------------------------------|--------------------------|--|--|--------------------|-------------|------|
| PROPOSED SINGLE STOREY EXTENSION TO SIDE |        |                                                         | 5 TRESWELL ROAD, L14 7AT |  |  | PLANS & ELEVATIONS |             |      |
| REV                                      | DATE   | DESCRIPTION                                             | CLIENT                   |  |  | SCALE              | AS SHOWN@A0 | DATE |
| B                                        | Jul 22 | Streetscene images added and site plans to show parking | JOHN BECKWITH            |  |  | JOB NUMBER         | 5TWR        | 01   |
| C                                        | Aug 22 | Parking bay sizes increased.                            |                          |  |  | DATE               | April 2022  | REV  |
|                                          |        |                                                         |                          |  |  |                    |             | C    |