



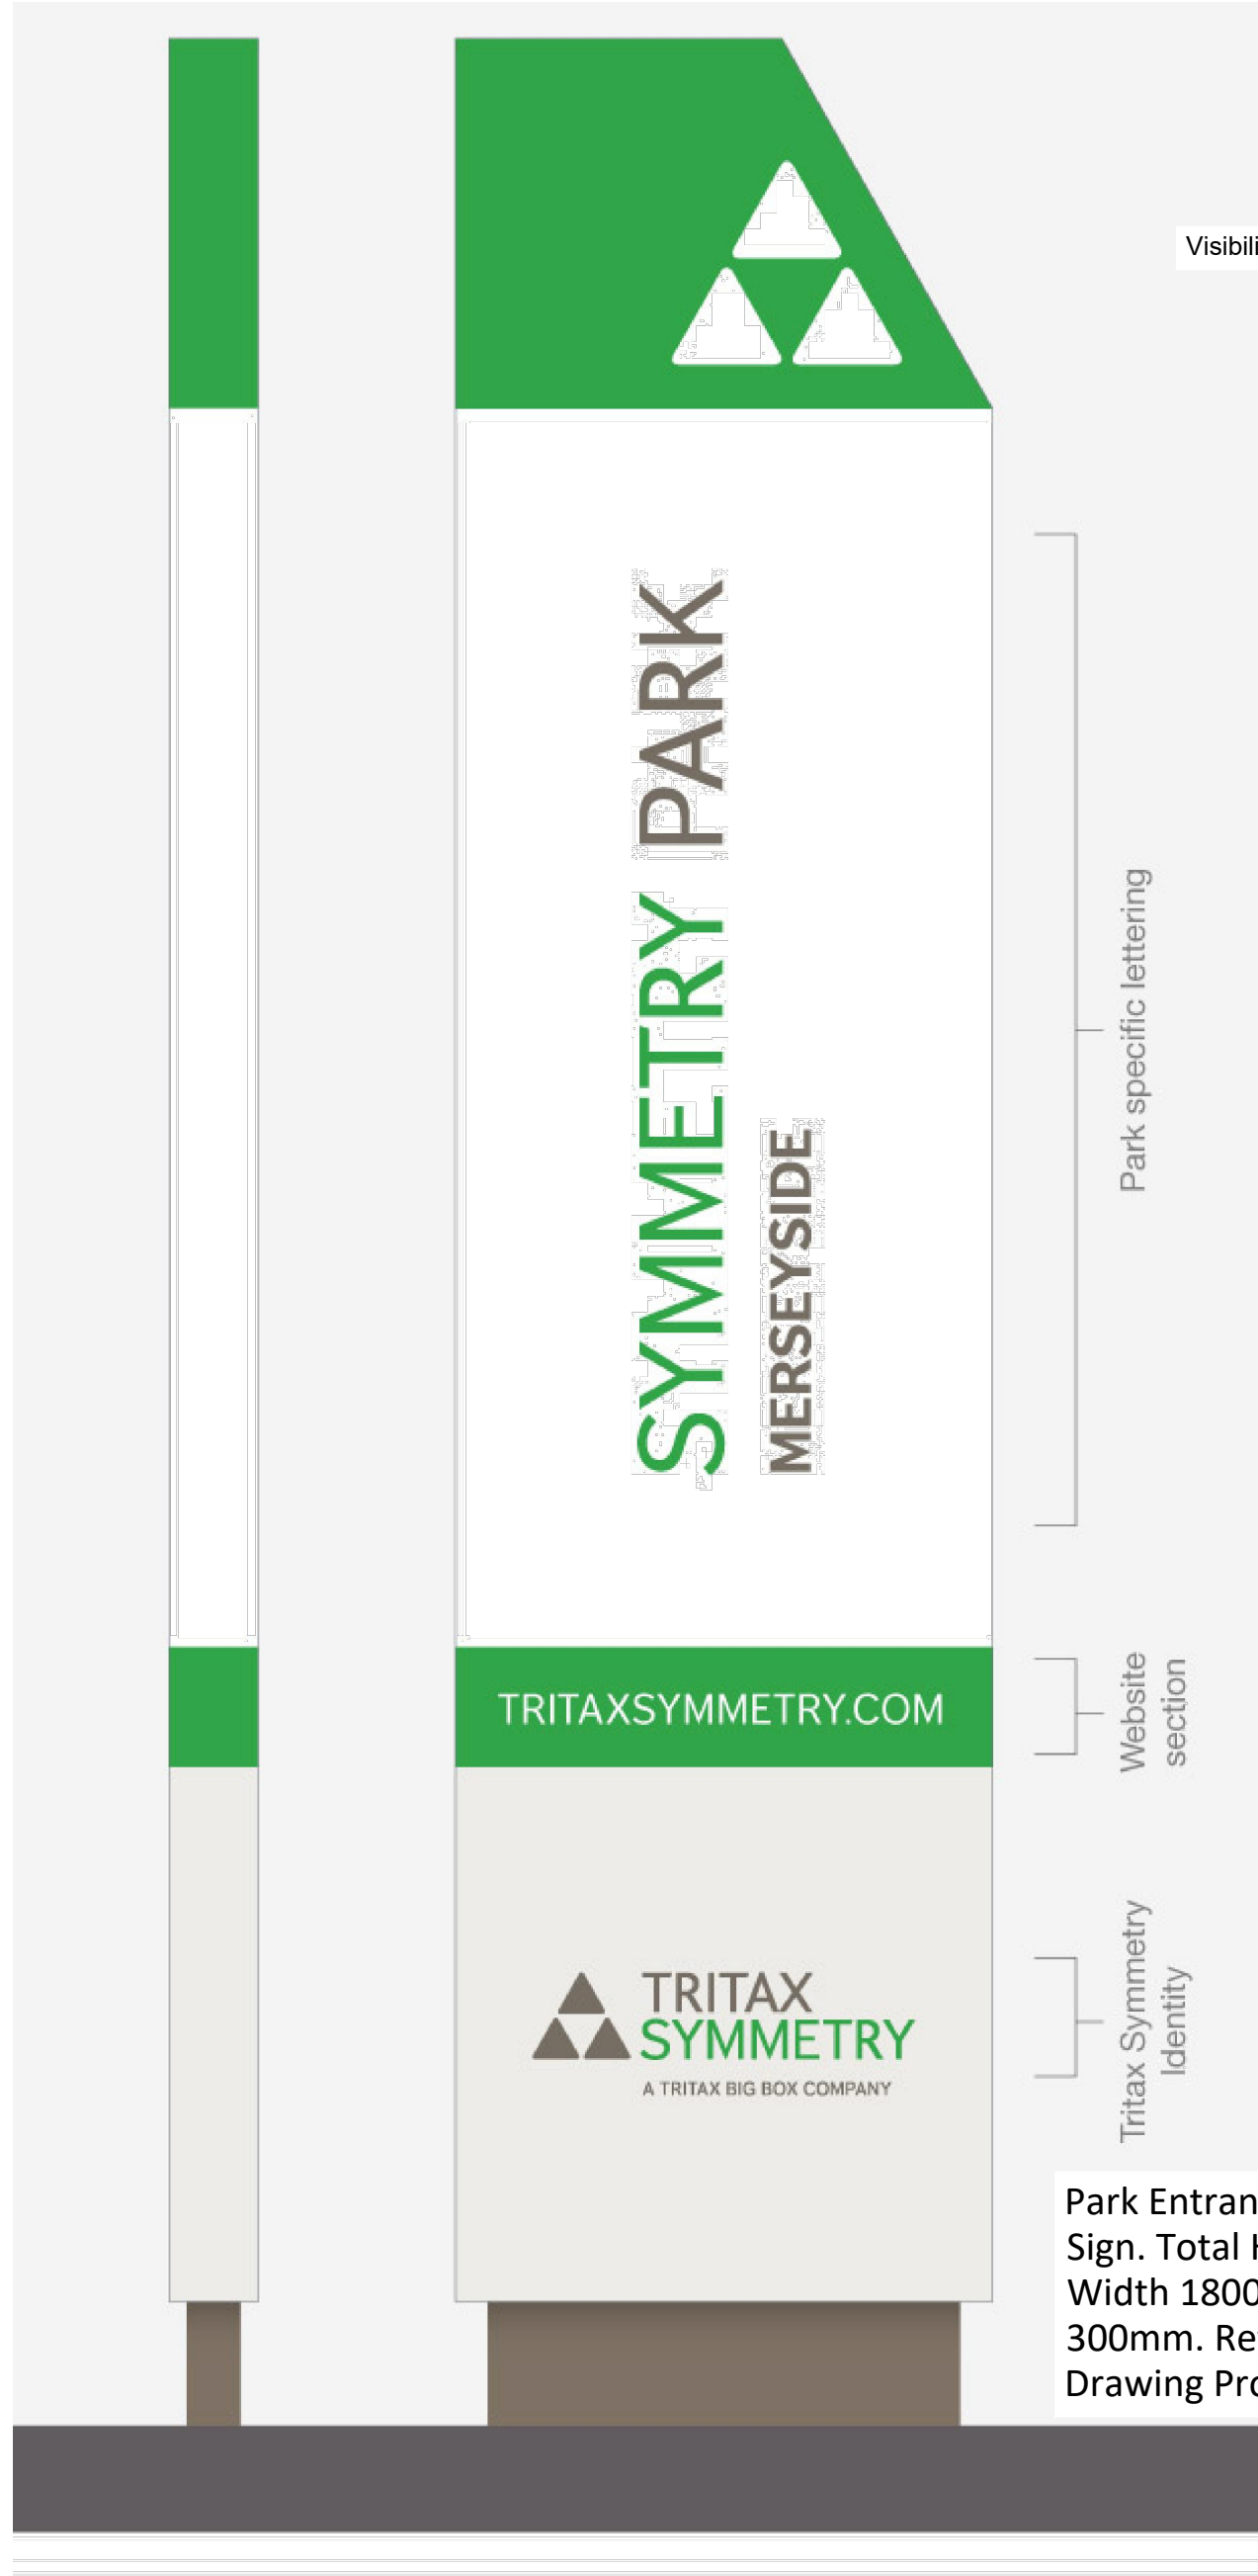


Main Statement Signage - 1No. Type 4
Scale 1:25

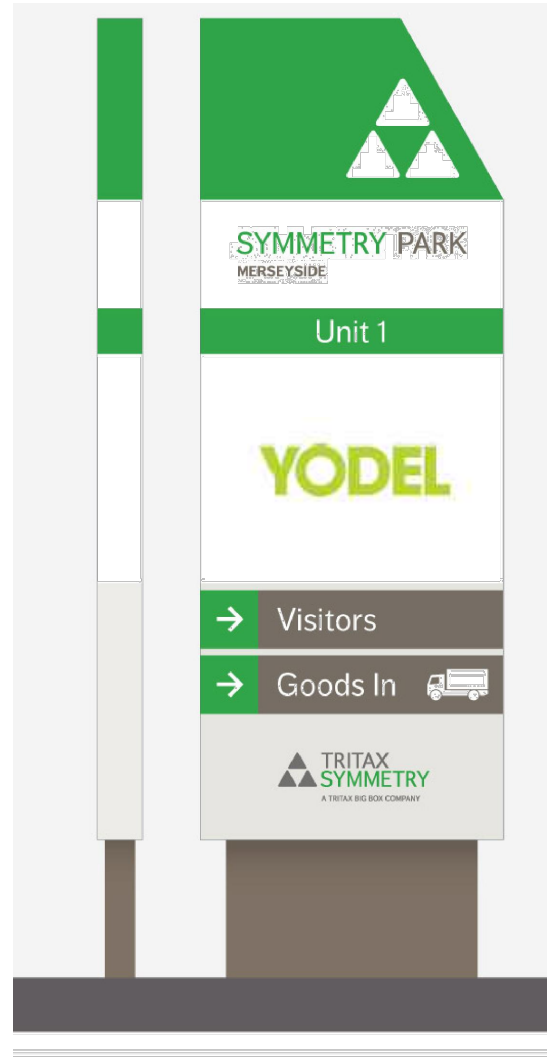

Building Specific / Tenant Branded
Signage - 1No. Type 7 (C)
Scale 1:25


Building Specific / Tenant Branded
Sign. Total Height 3175mm. Total
Width 1000mm. Total Depth
150mm. Refer to Concept Group
Drawing Proposals

Park Entrance / Main Statement
Sign. Total Height 8000mm. Total
Width 1800mm. Total Depth
300mm. Refer to Concept Group
Drawing Proposals.

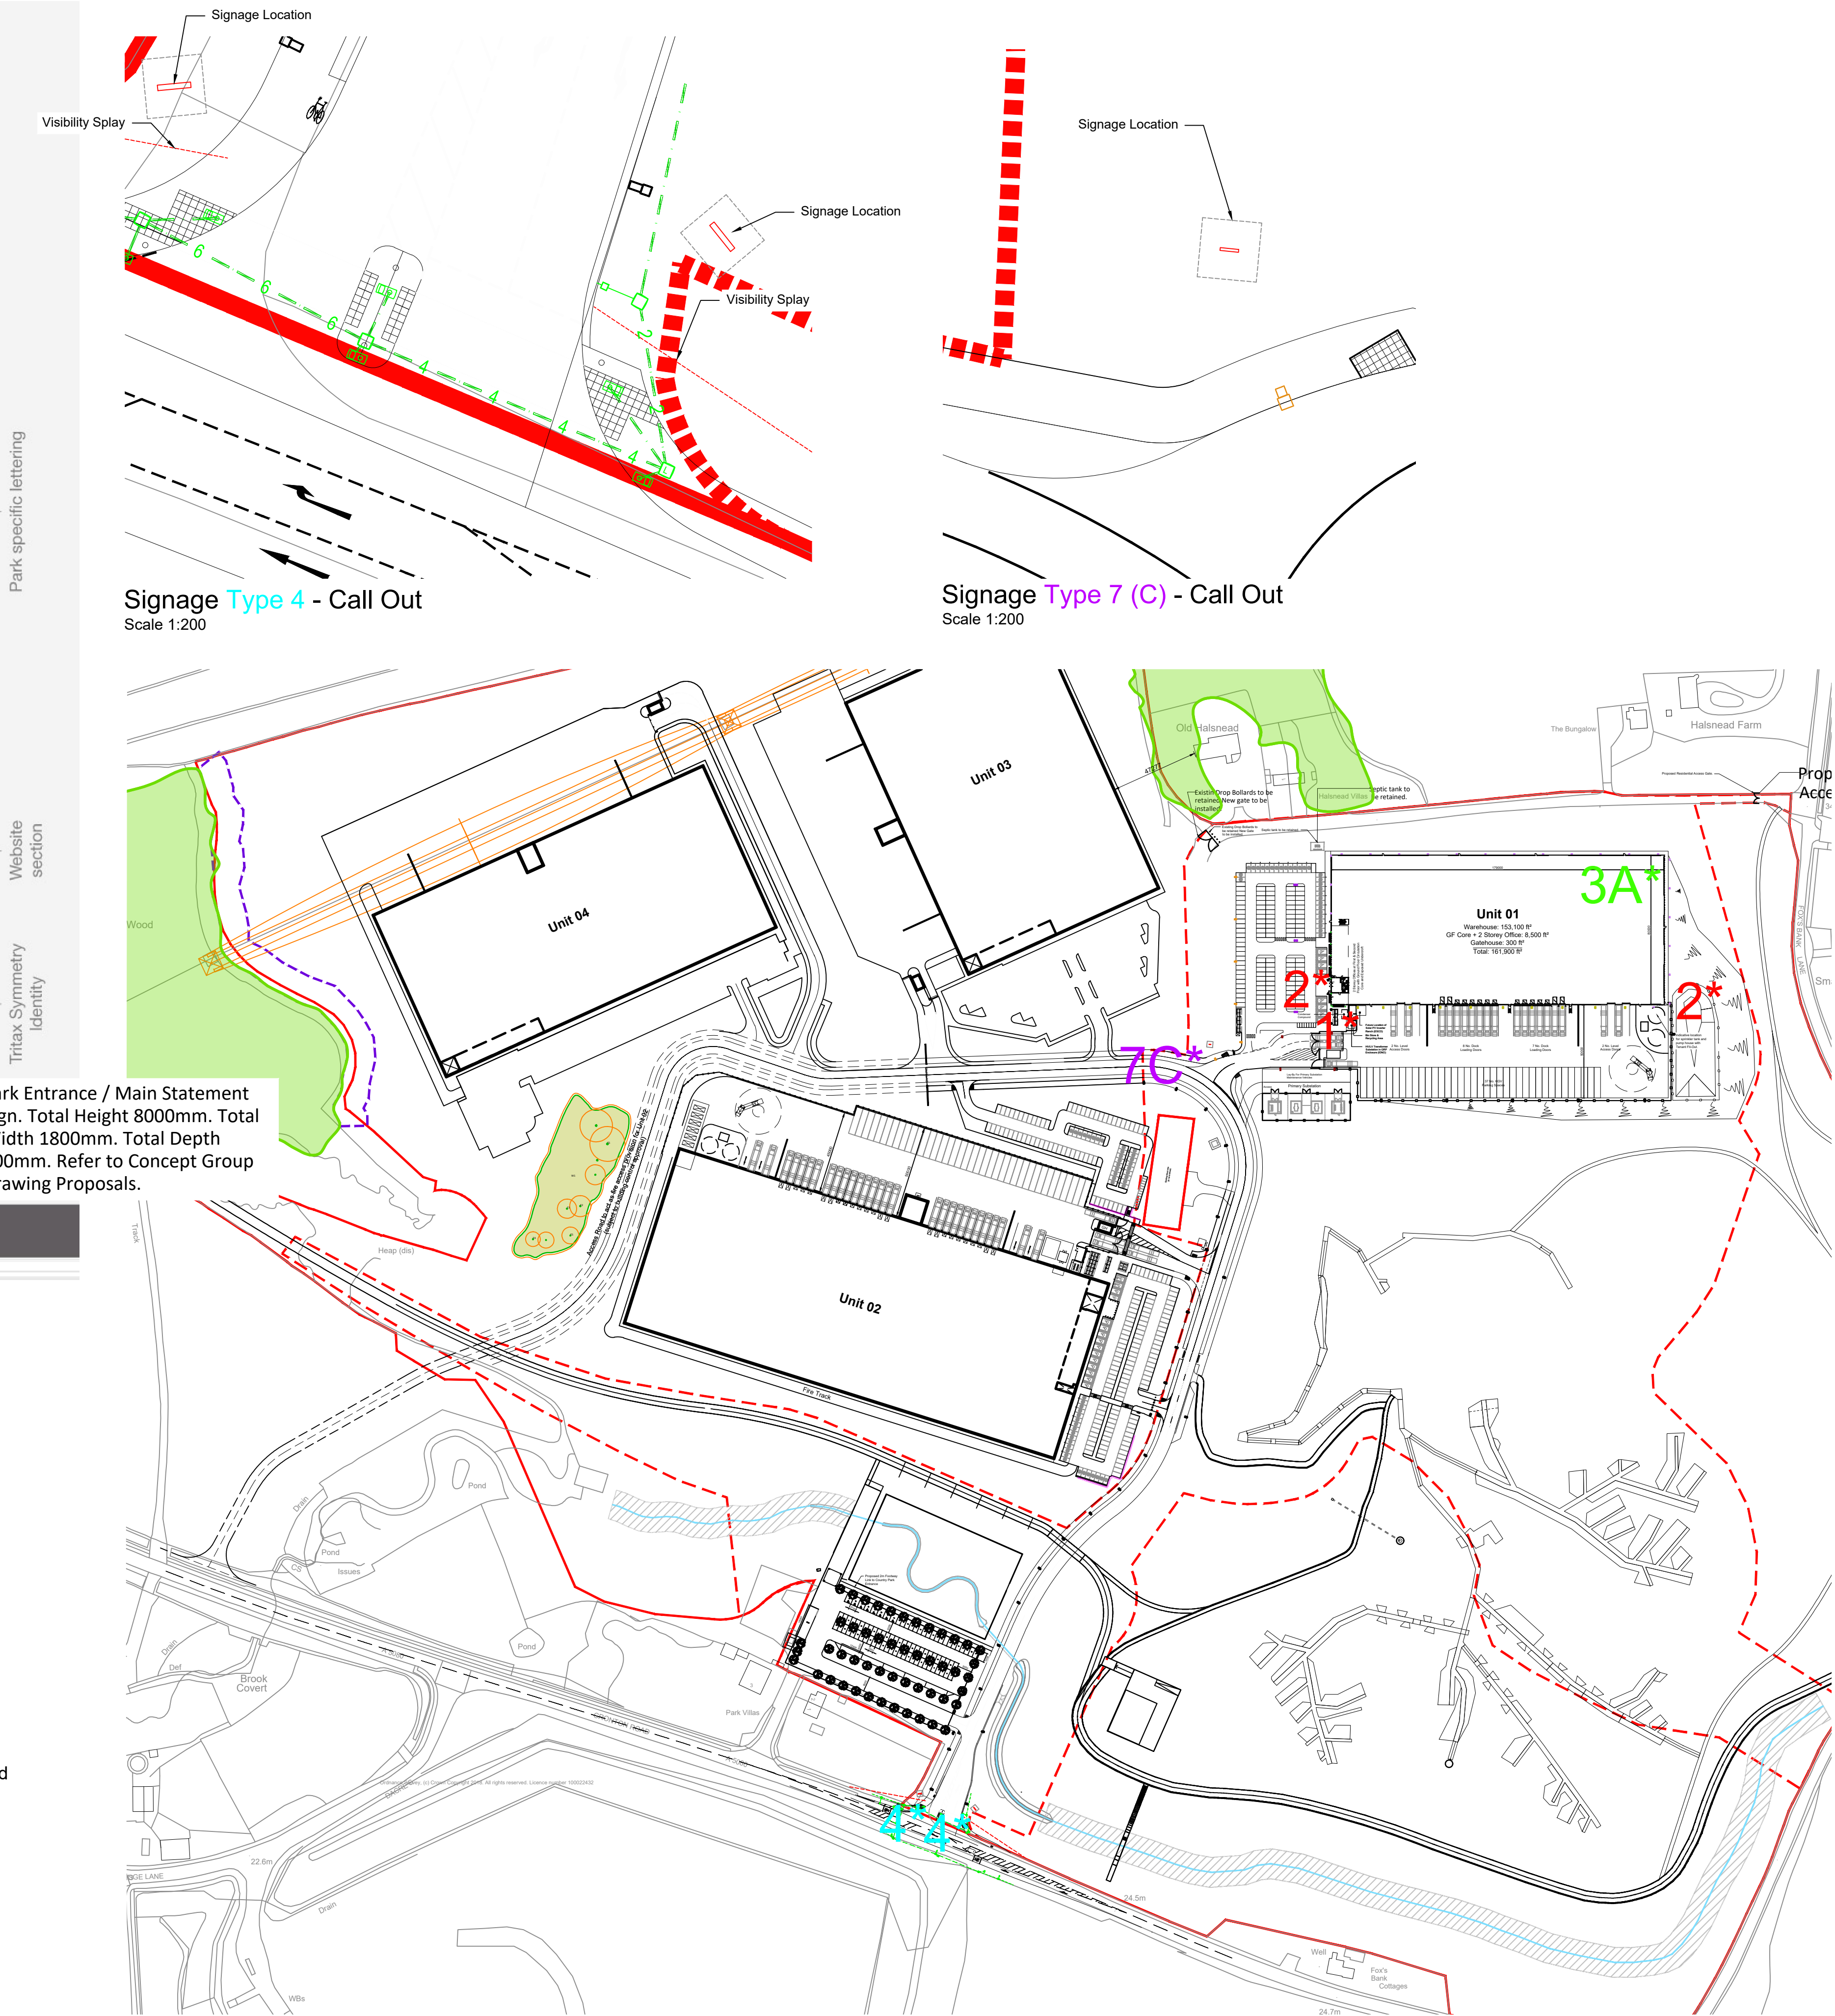

Illustrative Masterplan
Scale 1:2000

- Dimensions are in millimeters, unless stated otherwise.
- Scaling of this drawing is not recommended.
- It is the recipients responsibility to print this document to the correct scale.
- All relevant drawings and specifications should be read in conjunction with this drawing.

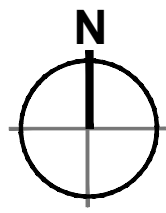

Key
Application Boundary
Extent of Full Application

- 1* Elevation Signage - 1No. Type 1
Refer to Drawing: 18128_P1002 Proposed
Advertisement Elevations
- 2* Elevation Signage - 2No. Type 2
Refer to Drawing: 18128_P1002 Proposed
Advertisement Elevations
- 3A* Roof Signage - 1No. Type 3 (A)
Refer to Drawing: 18128_P1003 Proposed
Advertisement Roof Plan
- 4* Main Statement Signage - 2No. Type 4
- 7C* Building Specific / Tenant Branded
Signage - 1No. Type 7 (C)

PLANNING

THIS DRAWING IS FOR PLANNING CONSIDERATION ONLY
AND SHOULD NOT BE USED FOR ANY OTHER PURPOSE

rev amendments by ckd date

Symmetry Park, Merseyside

Site Advertisement Plan

TRITAX SYMMETRY
A TRITAX BIG BOX COMPANY

umc
architects
3rd Floor, Manchester Club, 81 King Street, Manchester, M2 4AH
t: +44 (0)161 413 0590 e: info@umcarchitects.com

Drawing Status:	Planning
Drawn / Checked:	PM / DEB
Date:	03/04/2023
Scale:	As shown@A1
Drawing no:	Revision:
18128 P1001	M

