




South Elevation
1 : 200

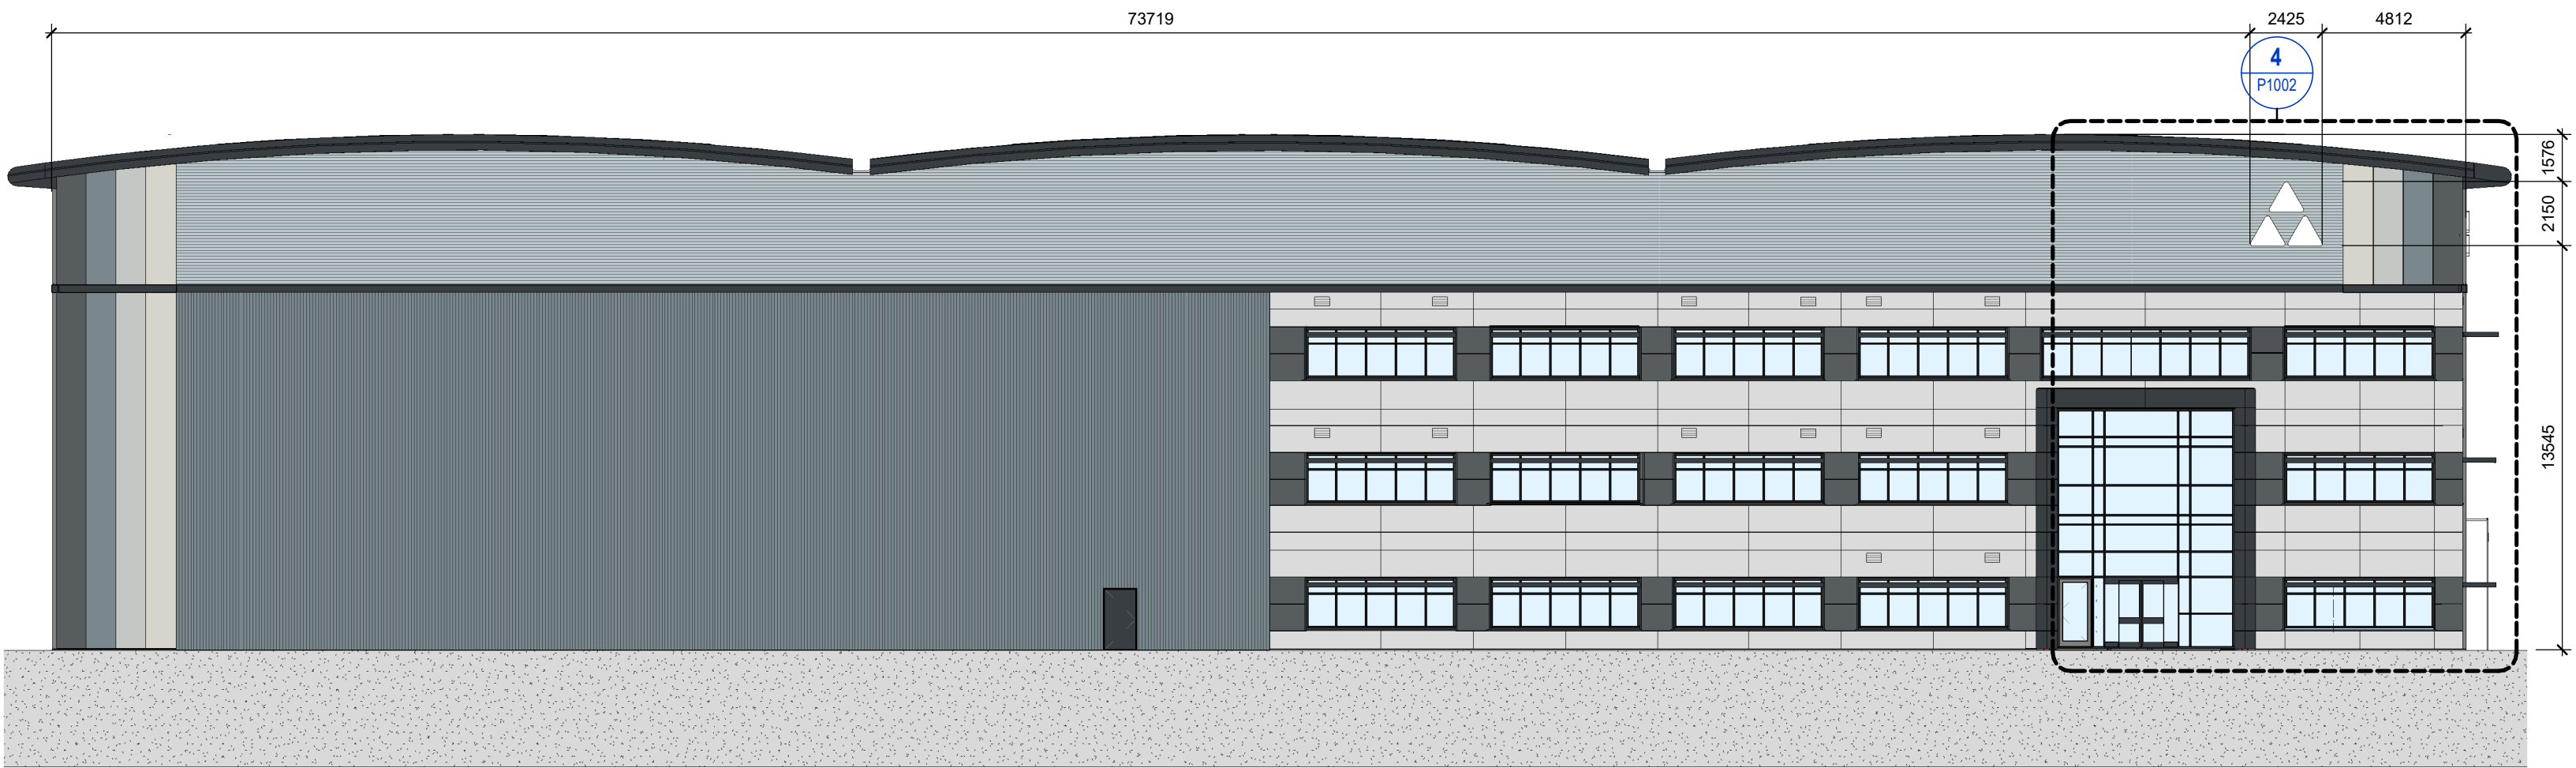


West Elevation
1 : 200

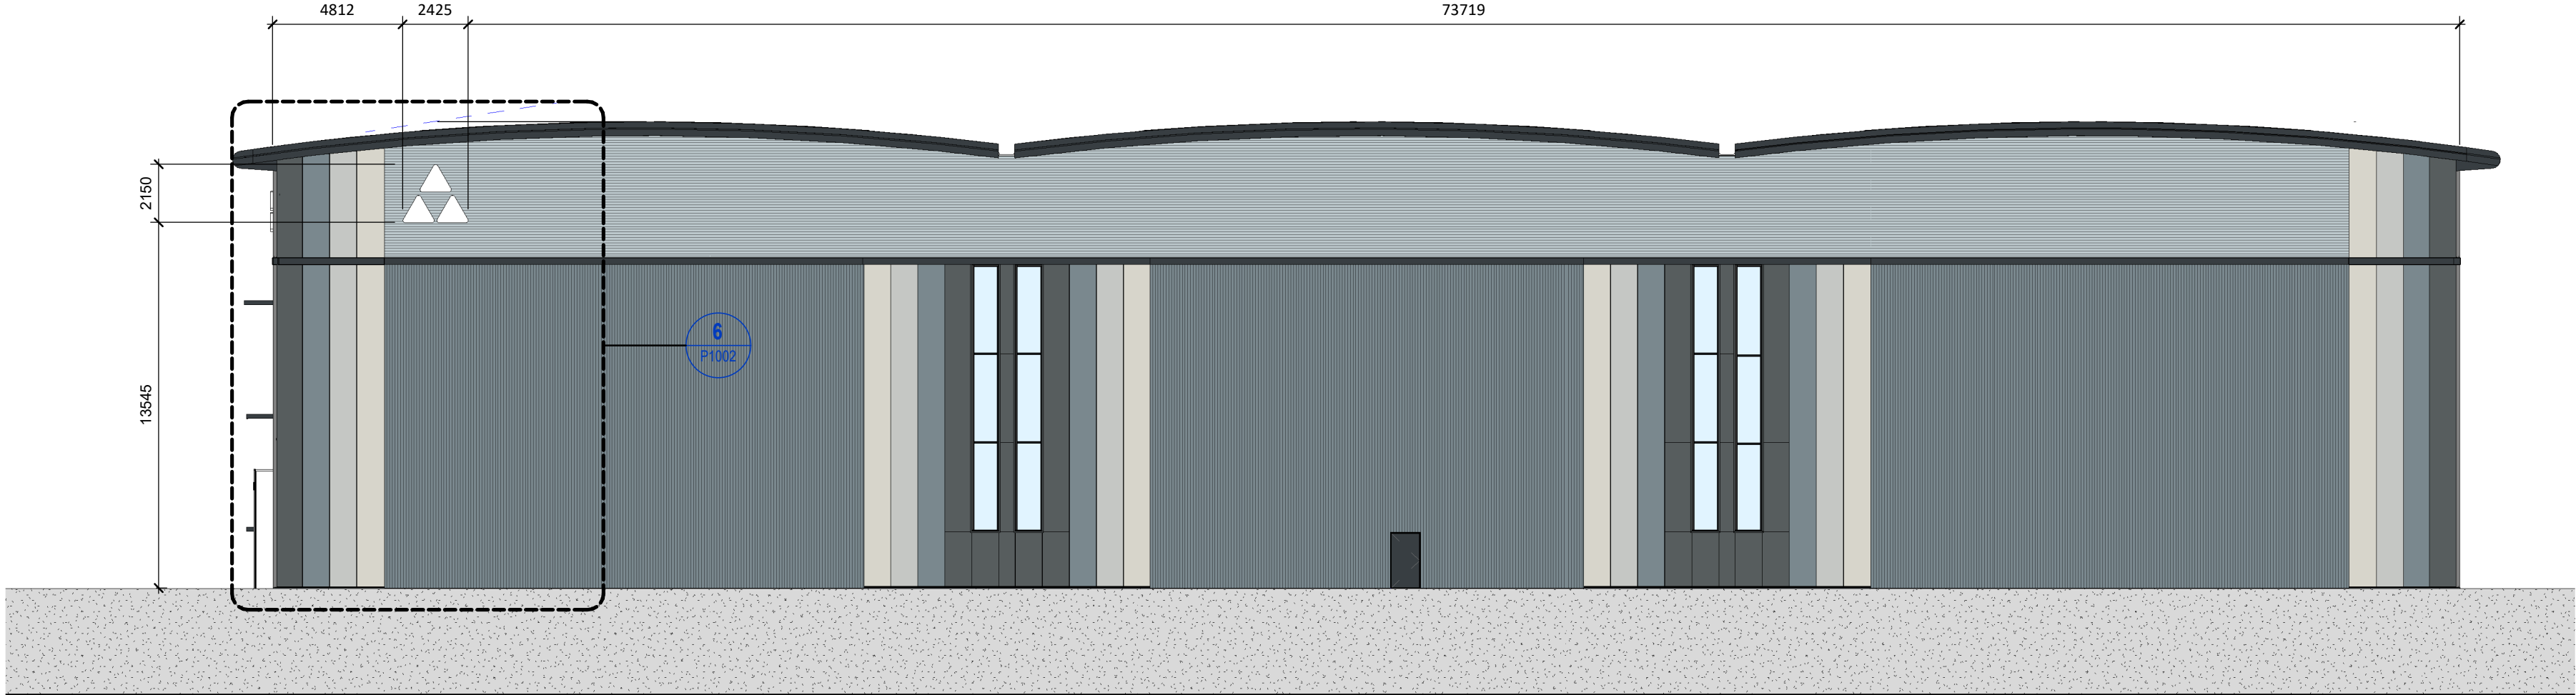


East Elevation
1 : 200

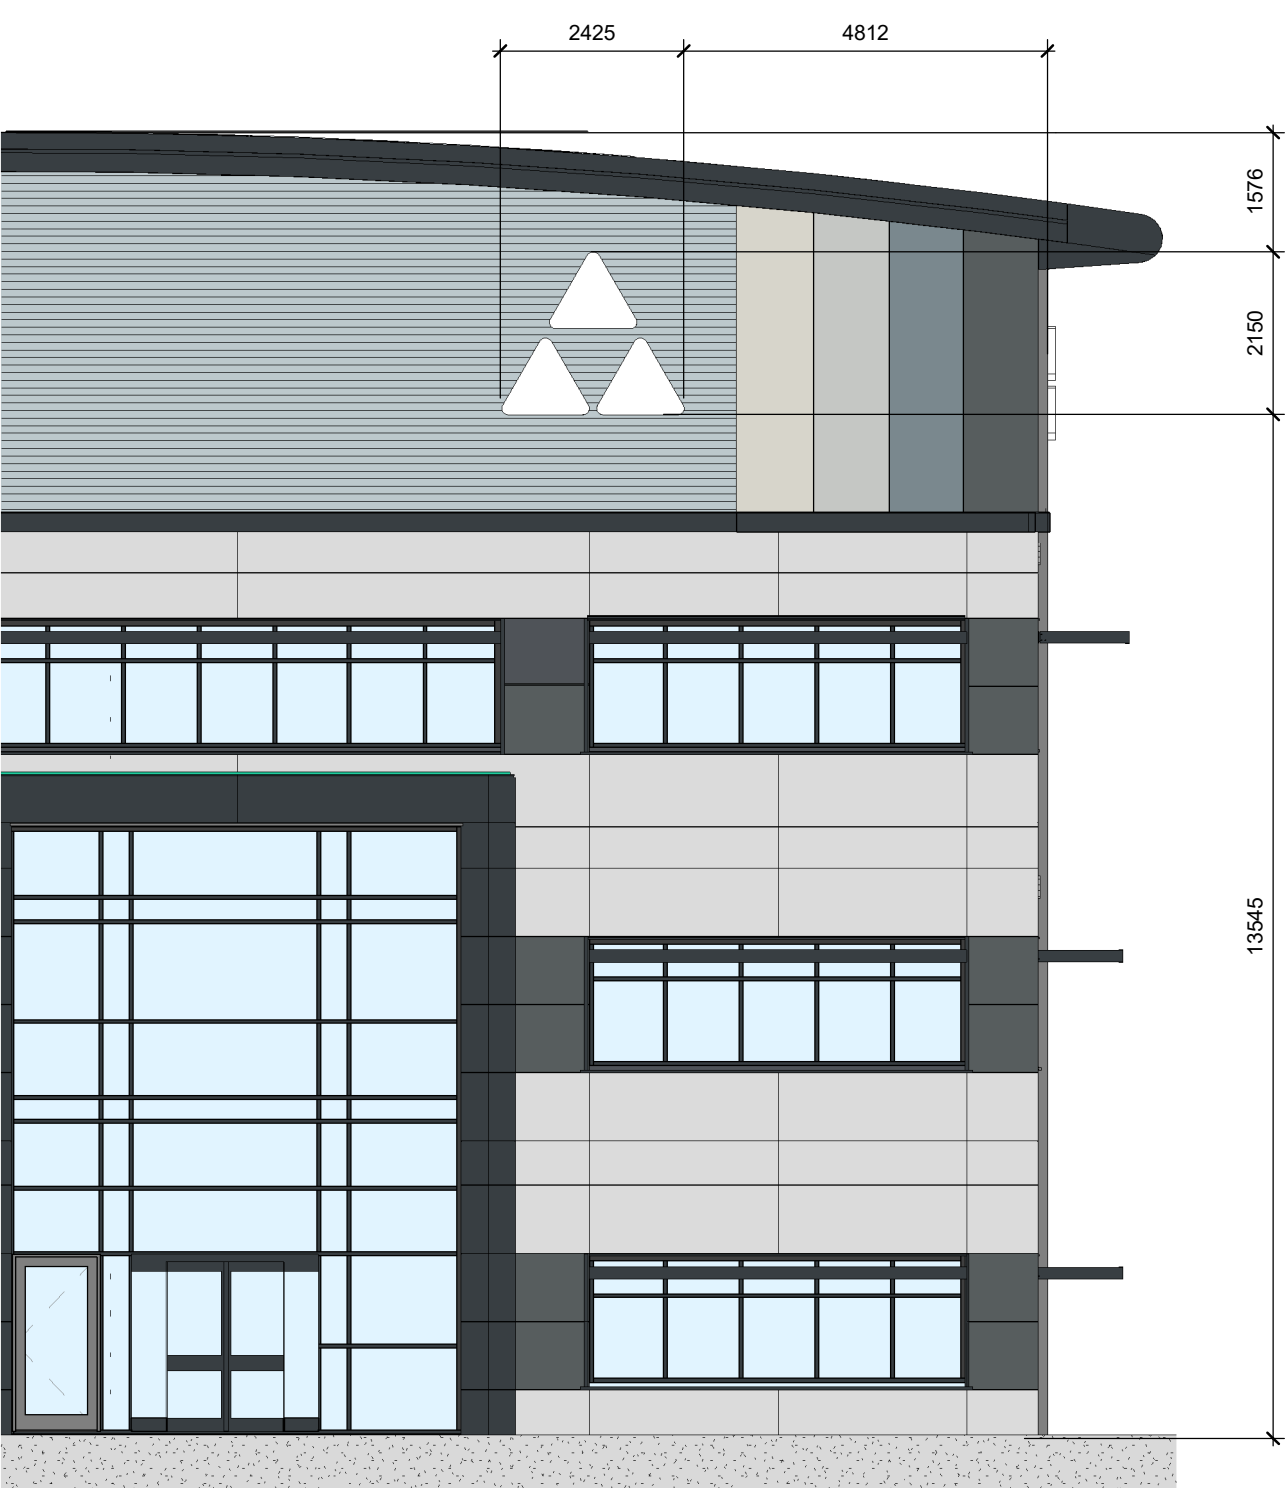


West Elevation - Sign Type 2
1 : 100

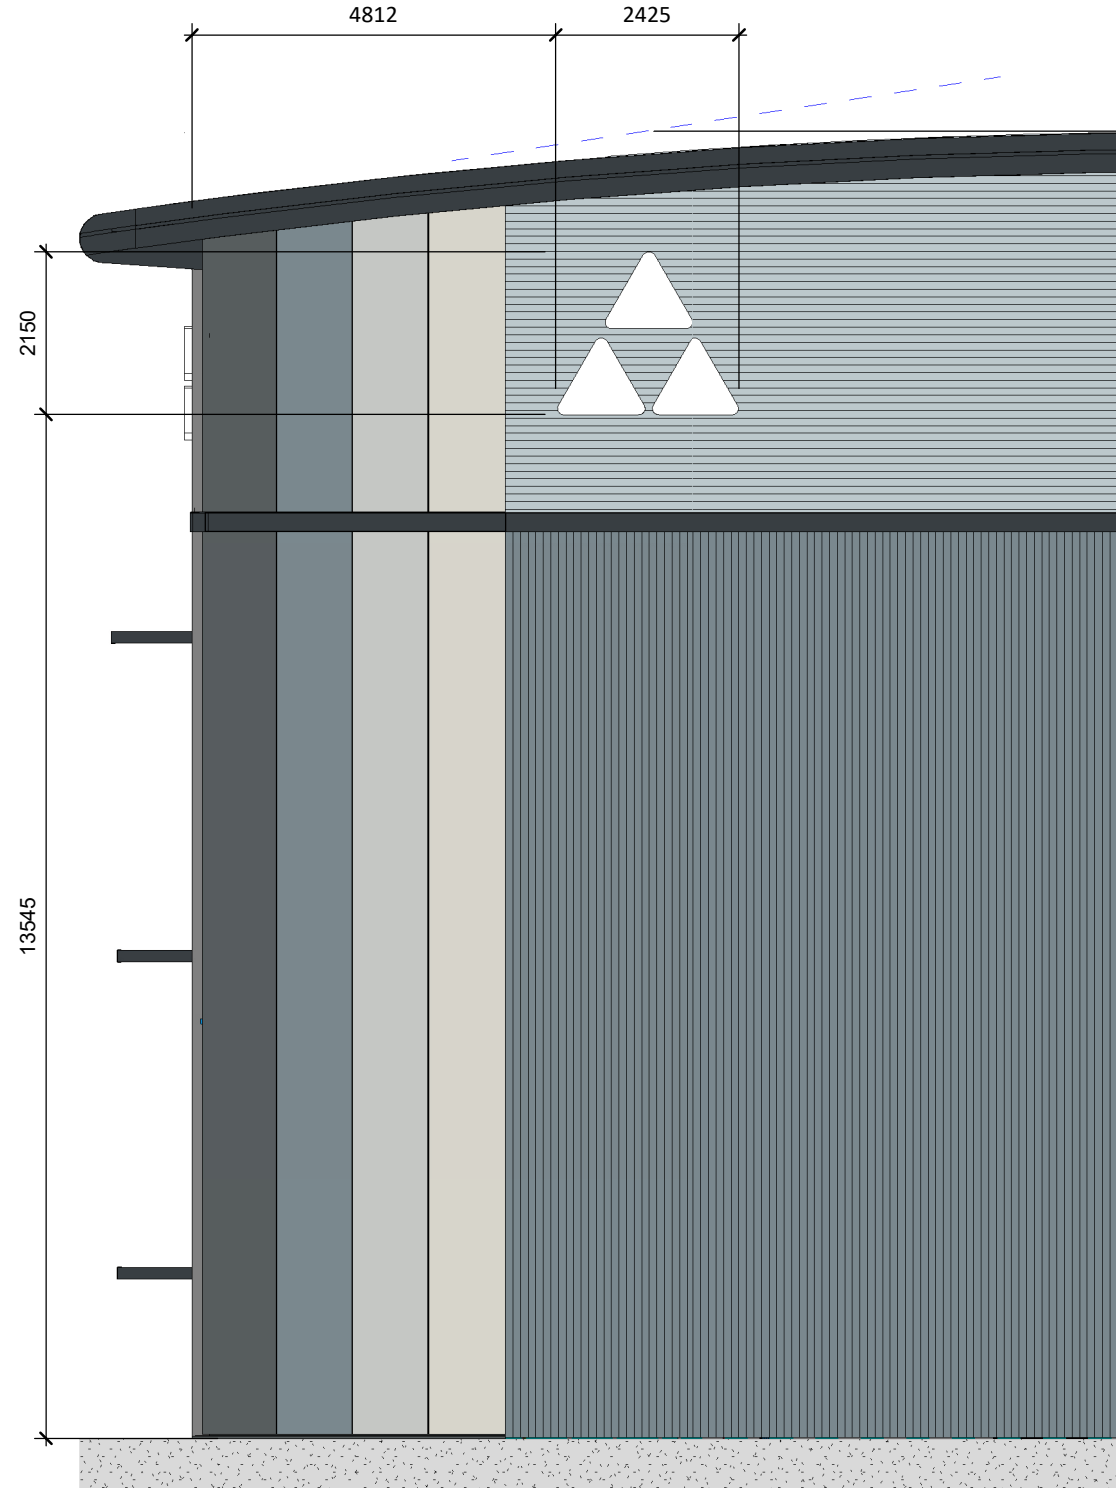


East Elevation - Sign Type 2
1 : 100

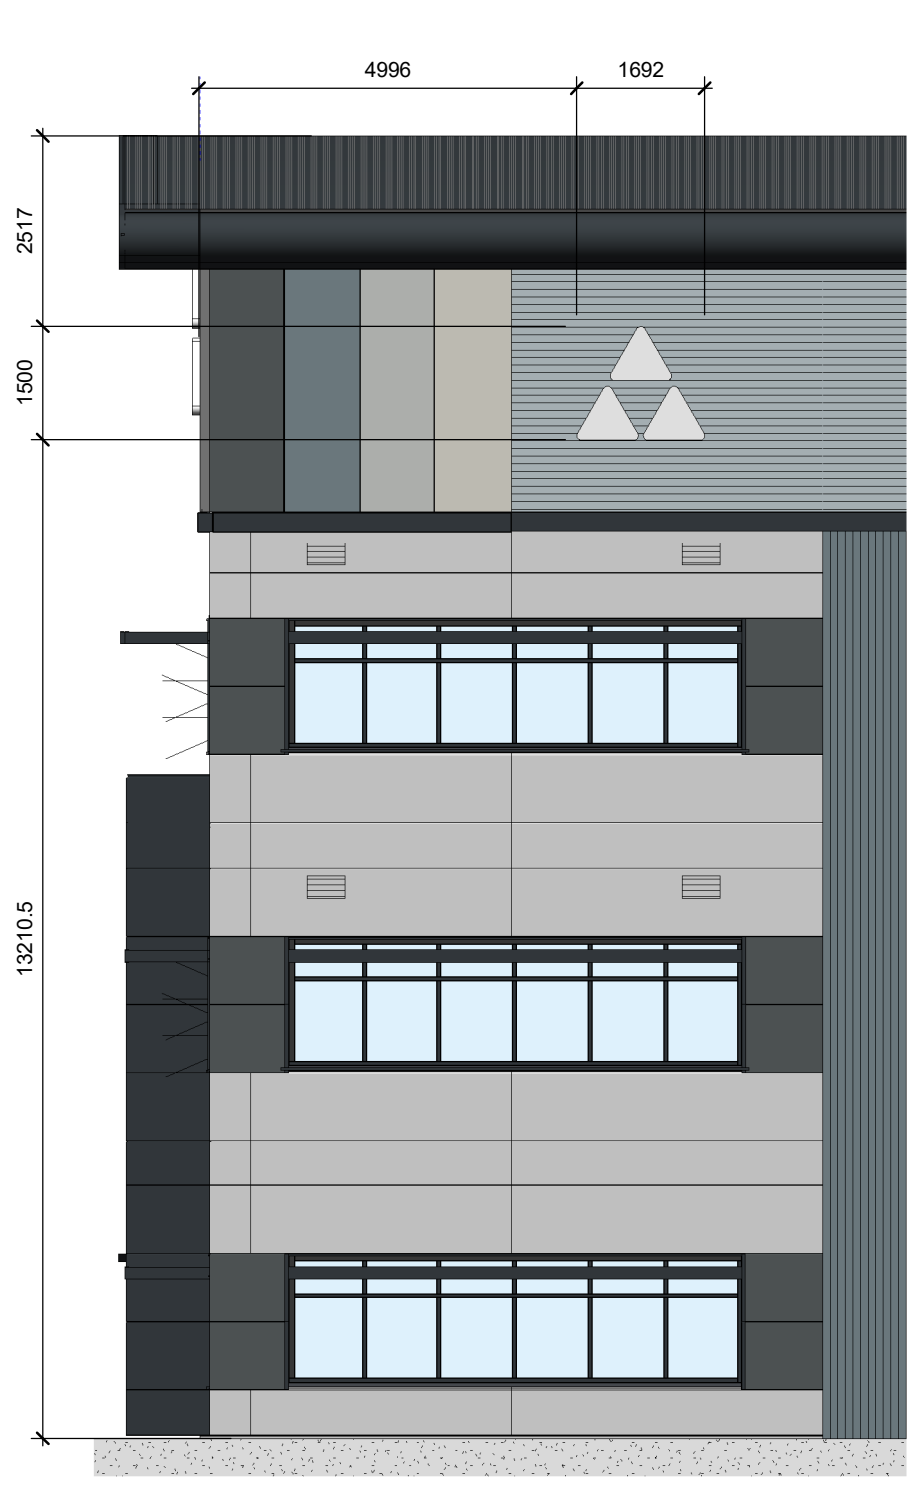


South Elevation - Sign Type 1
1 : 100

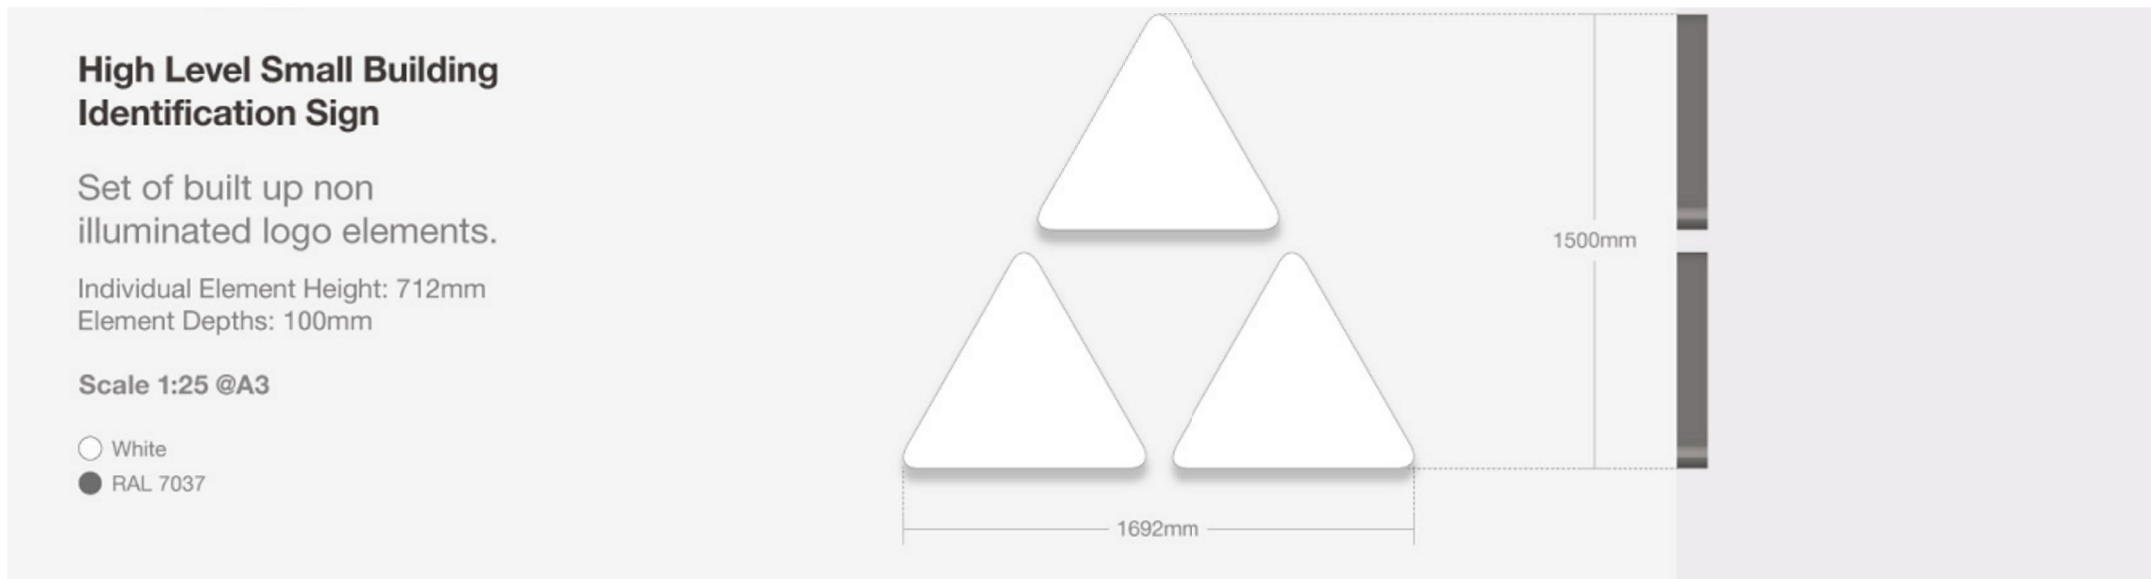

Sign Type 1
1 : 25

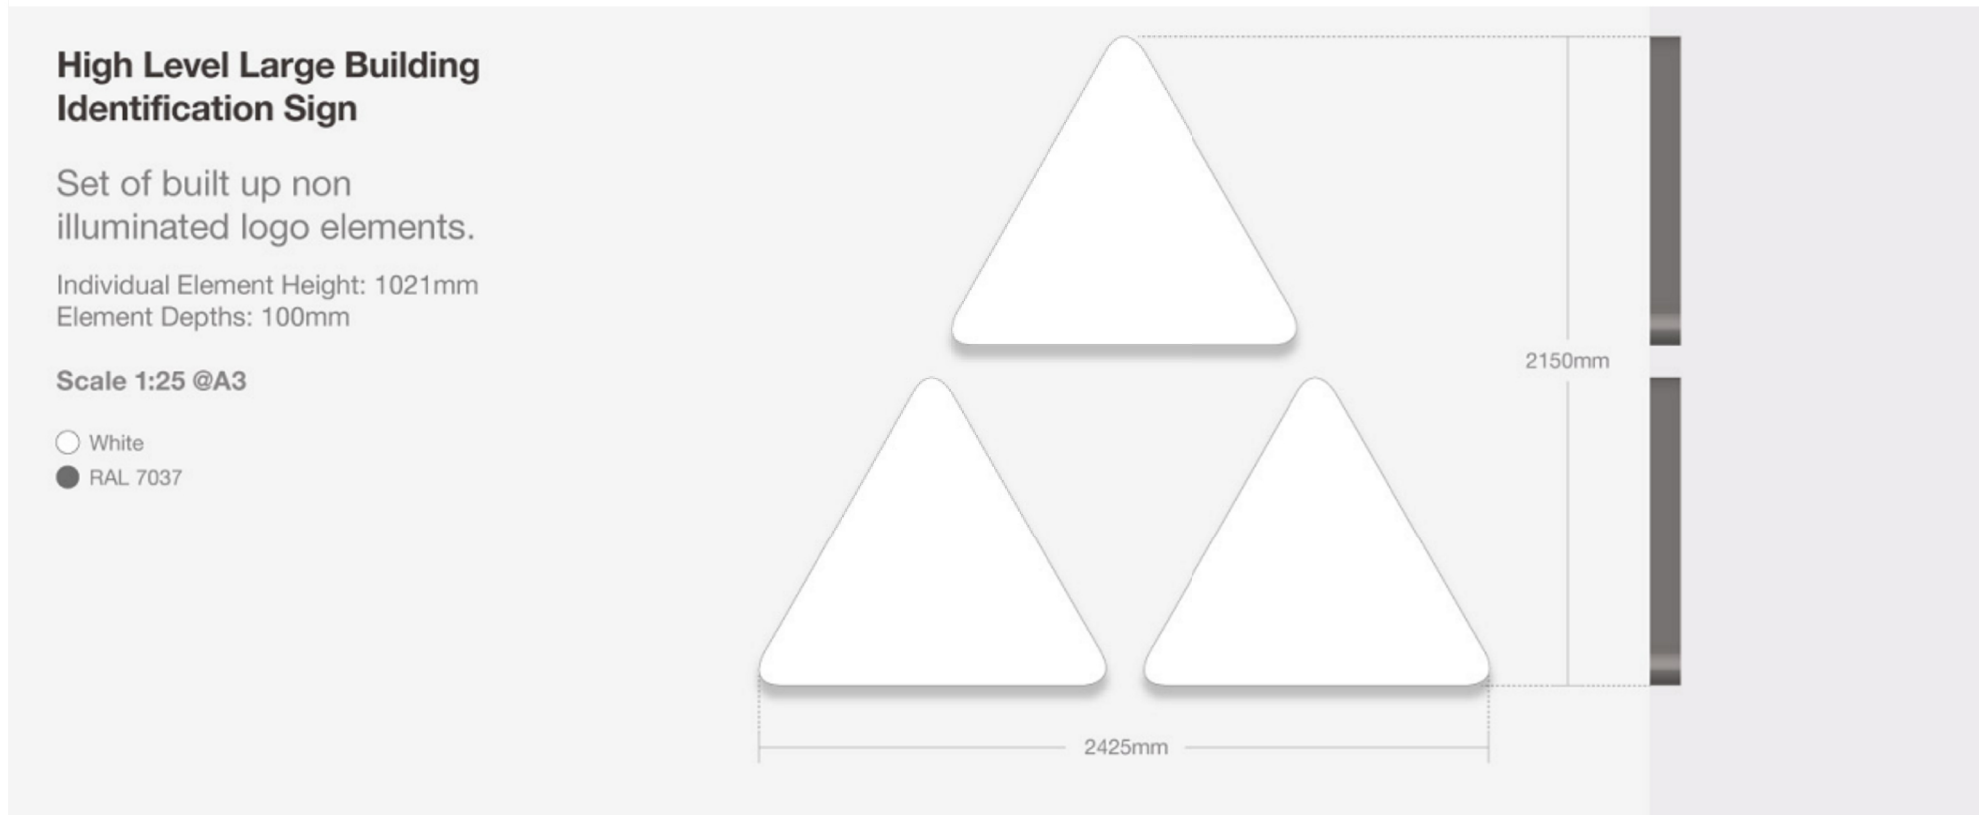

Sign Type 2
1 : 25

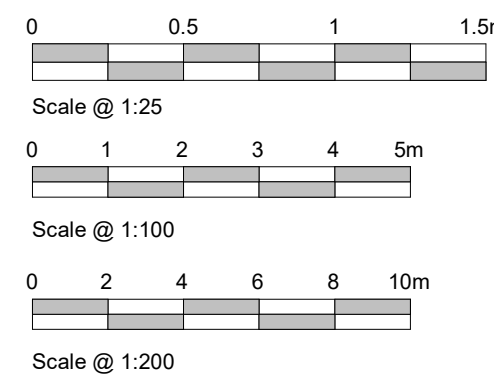

rev | amendments | by | dte |
Symmetry Park, Merseyside
Proposed Advertisement Elevations

TRITAX SYMMETRY
A TRITAX BIG BOX COMPANY

umc architects
3rd Floor, Manchester Club, 81 King Street, Manchester, M2 4AH
+44 (0)161 413 0590 | info@umcarchitects.com

Project Status: Planning
Suitability / Status: S0
Drawn / Checked: PM / DEB
Date: 04/04/23
Scale: As Indicated @ A0
UNC Project Number: L005
Drawing no: P1002
Revision: E

PLANNING
THIS DRAWING IS FOR INFORMATION ONLY
AND SHOULD NOT BE USED FOR ANY OTHER PURPOSE