


Notes | Sketch schemes may be based on plan information of unknown origin and is subject to verification and survey. Contractors must verify all dimensions on site before commencing any work or shop drawings. This drawing is not to be scaled. Use figured dimensions only. Ensure digital versions are plotted at 'Actual Size'. Building areas are liable to adjustment over the course of the design process due to ongoing construction detailing developments. Subject to statutory approvals and survey. The bar above is to check that the drawing has been printed to scale.

0 5 10cm

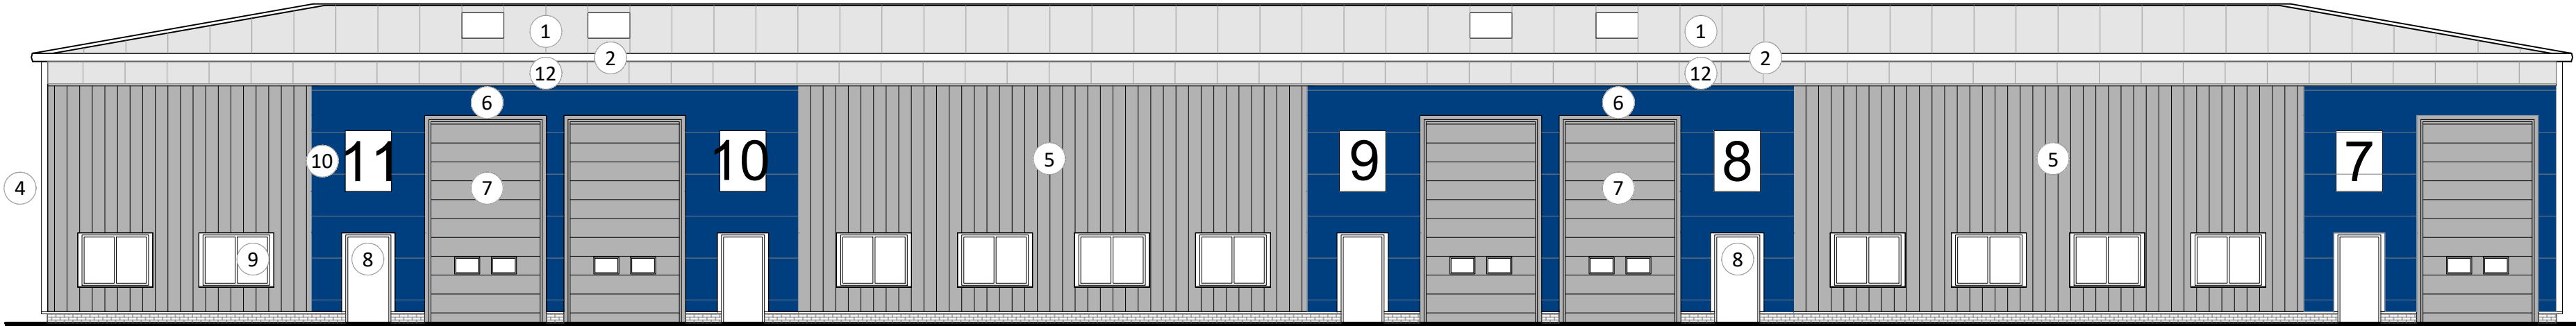


FRONT ELEVATION 1:125


- ① Powder coated insulated roof cladding system with profiled outer sheet (Laid in direction of fall) Roof to have 10% roof lights / as indicated upon roof plan. COLOUR: LIGHT GREY
- ② Powder coated gutter profile. COLOUR: LIGHT GREY
- ③ Powder coated rainwater pipes
- ④ Powder coated pressed metal flashings in colour to match cladding
- ⑤ Powder coated insulated wall cladding system with profiled outer sheet. COLOUR: DARK GREY
- ⑥ Contrasting coloured powder coated insulated wall cladding system with profiled outer sheet COLOUR: DARK BLUE
- ⑦ Steel faced composite sectional overhead door with vision panels. COLOUR: DARK GREY
- ⑧ Steel faced door and door frames.
- ⑨ Powder coated aluminium windows.
- ⑩ Signage zone.
- ⑪ 'False' powder coated aluminium windows
- ⑫ Powder coated insulated wall cladding system with profiled outer sheet. COLOUR: LIGHT GREY (to match roof)

METRES
0 1 2 3 4 5
SCALE - 1:100


0 1 2 3 4 5
SCALE - 1:125

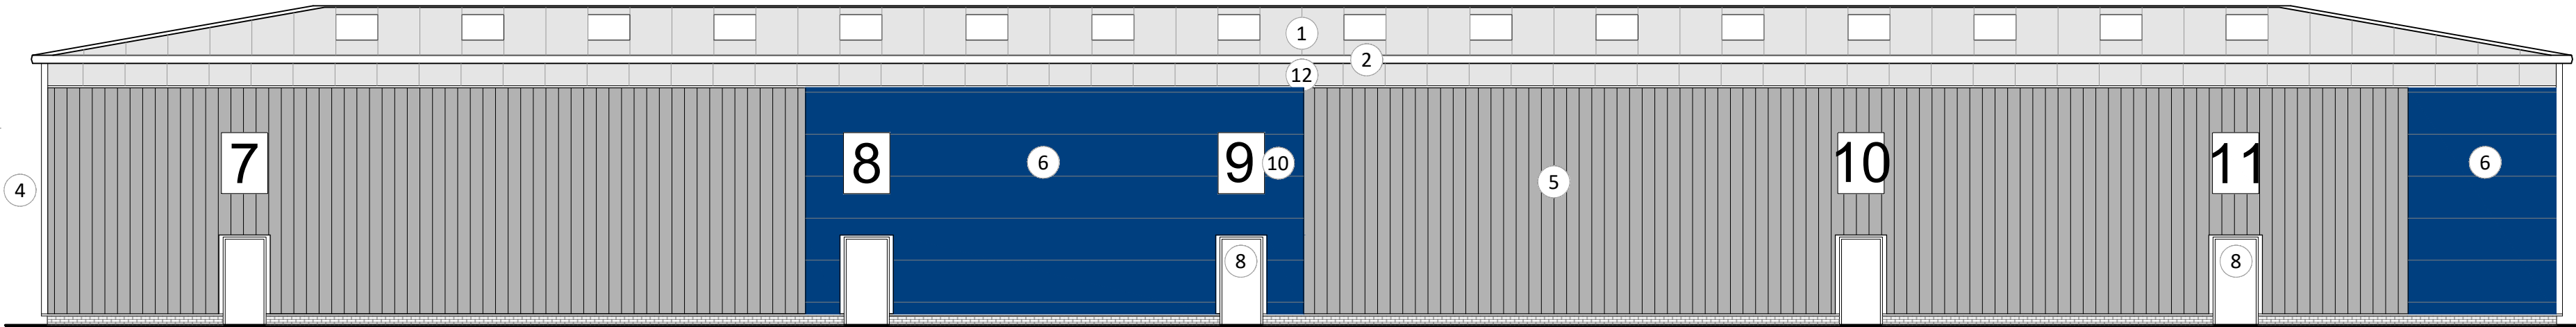


REAR ELEVATION 1:125

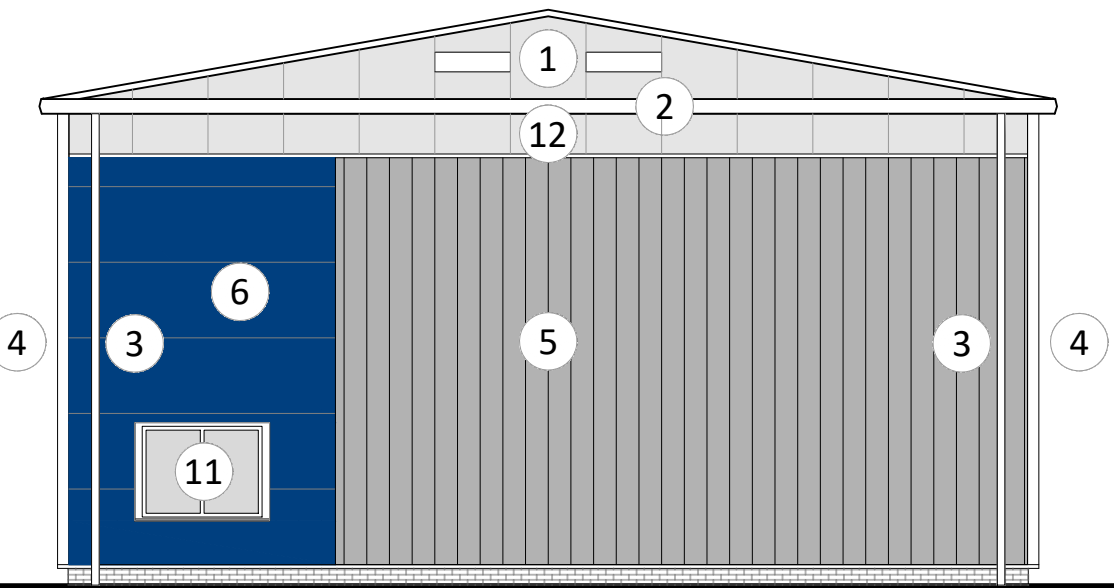

SIDE ELEVATION 1:100

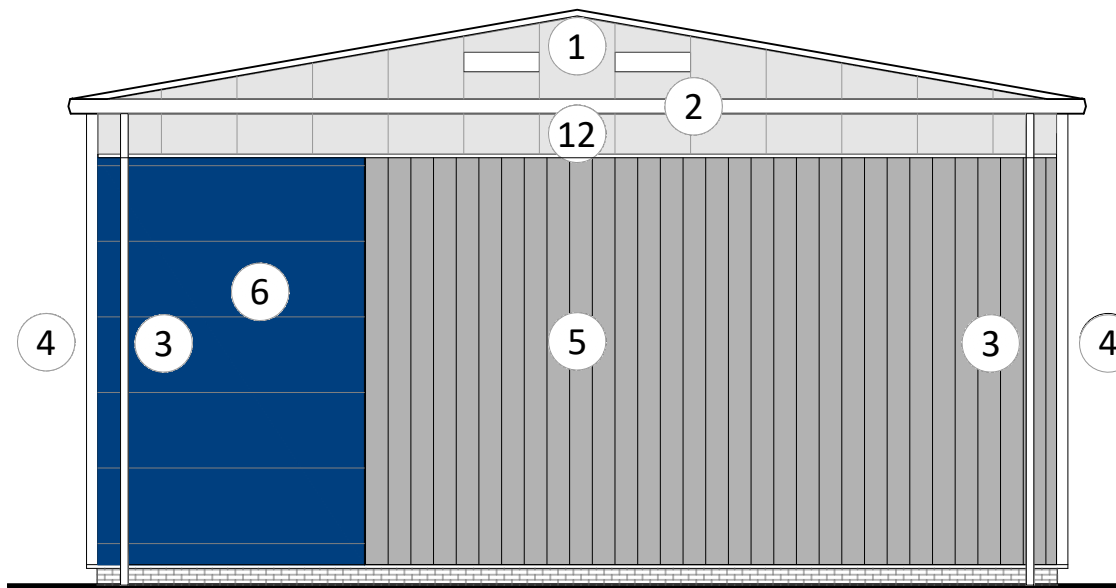

SIDE ELEVATION 1:100

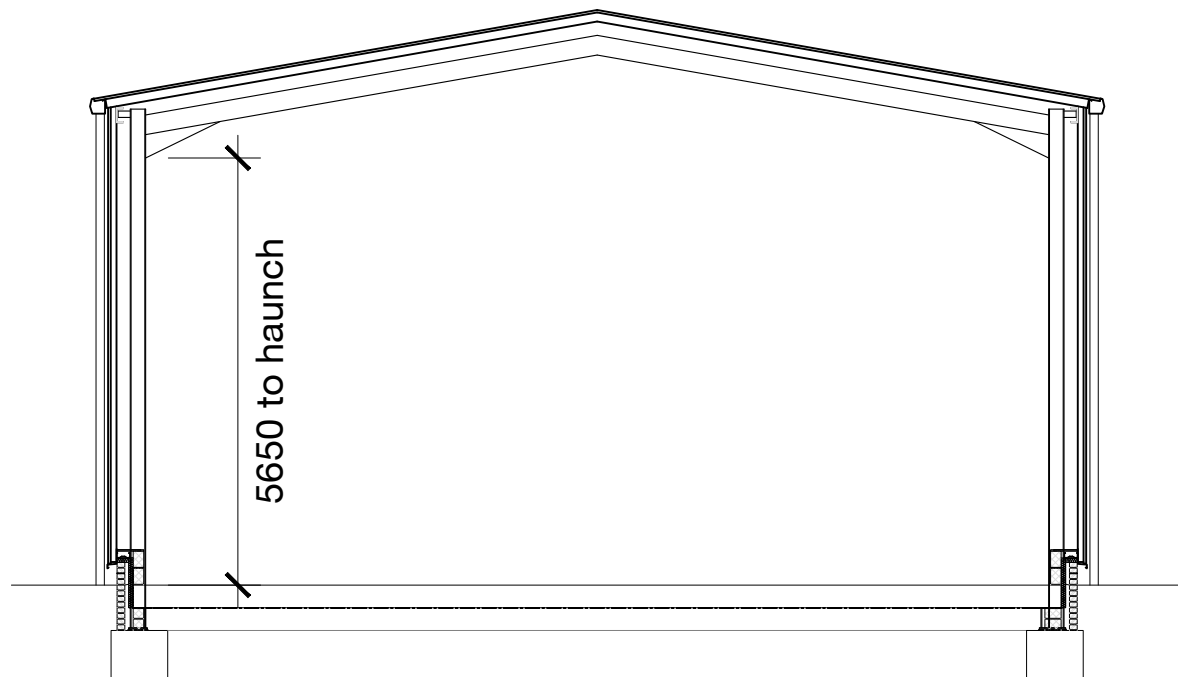

SECTION 1:100

B	12.01.2023	Elevation treatments updated. Height reduced 450mm WCC	ML
A	08.11.2021	Scale bar added; reference to mezzanine omitted	ML ML
Rev	Date	Description	Drawn Checked
Project	Fallows Way, Prescott		
Drawing	Unit C Elevations & Section		
Client	Allied Properties		
BIM Suitability Description	SUITABLE FOR INFORMATION		BIM Suitability Code S2
Status	Planning	2 Riverside Way Whitehall Waterfront Leeds	300 City Road Angel London
Date	25/08/2021	LS1 4EH	EC1V 2NZ
Drawn	ML	0113 819 8041	0203 883 8602
Checked	GE	v/ edwardarchitecture.co.uk	
Scale (A2)	1:100 & 1:125	info@edwardarchitecture.co.uk	
Project	0924	EA	A
Discipline		PL09	B

edward
architecture