




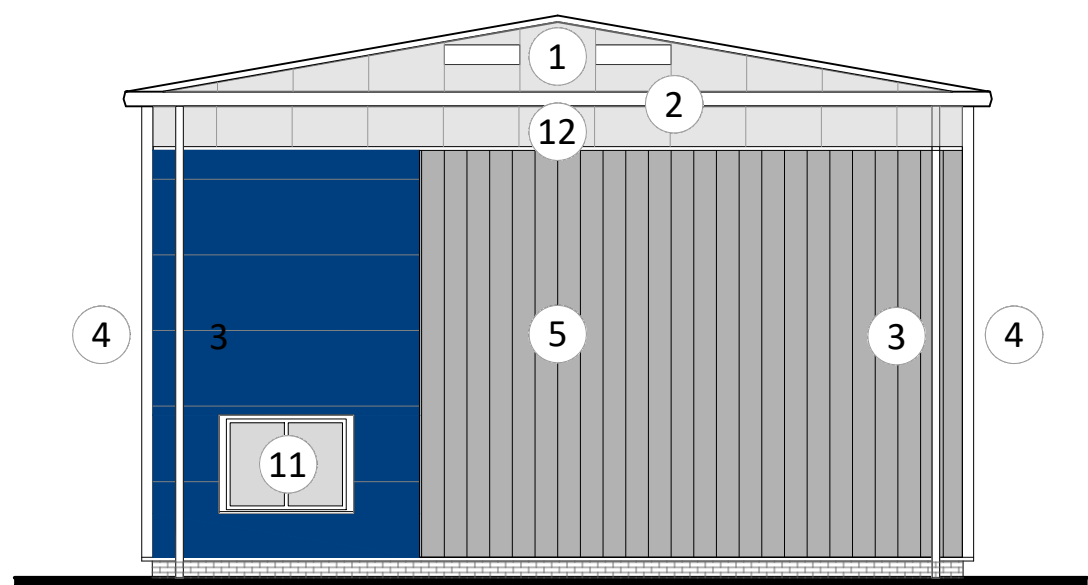


SIDE ELEVATION

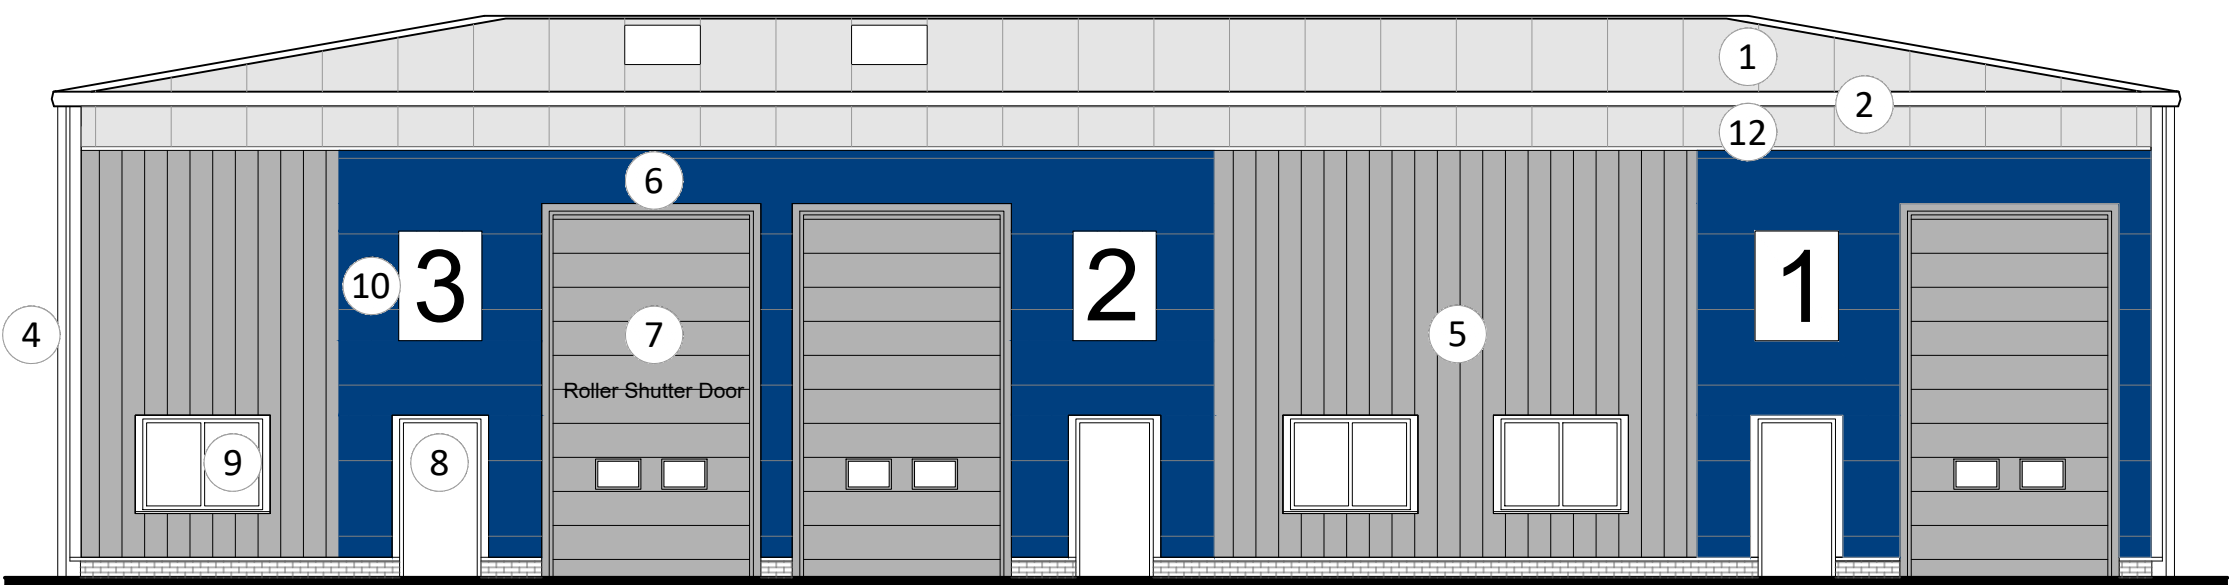


FRONT ELEVATION

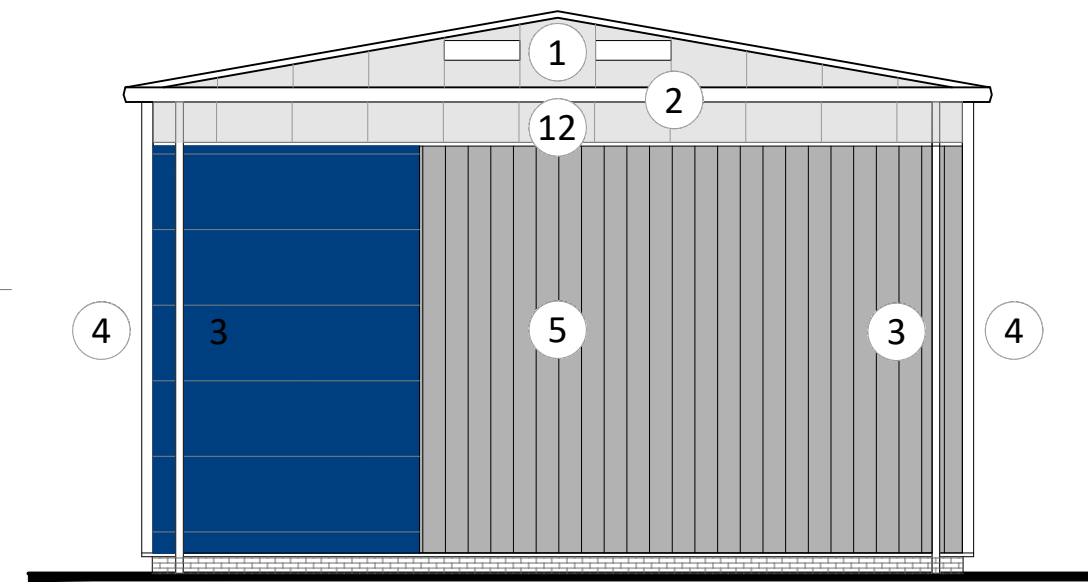

SIDE ELEVATION

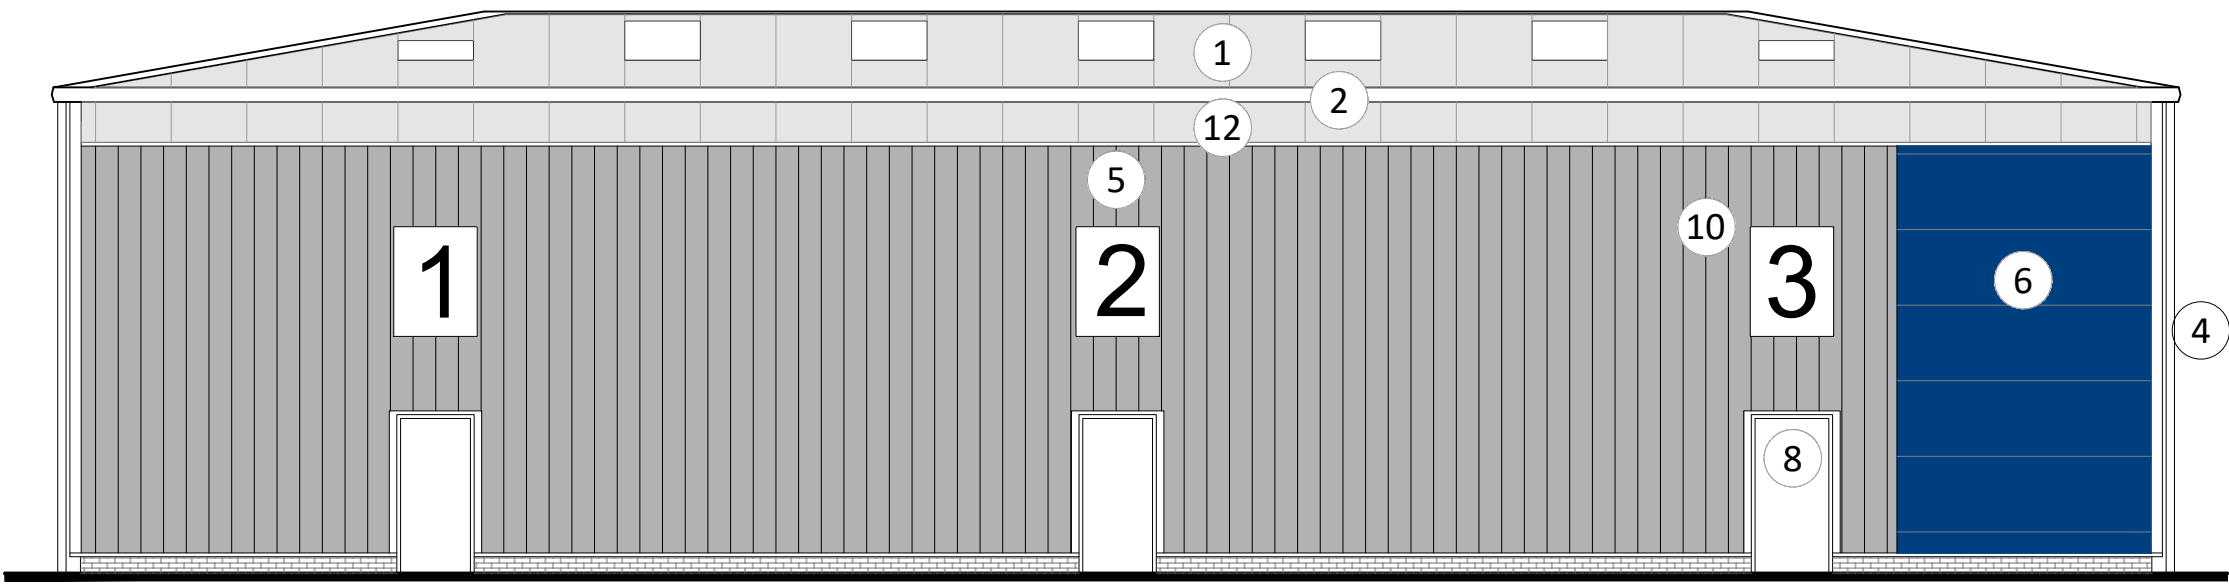

REAR ELEVATION

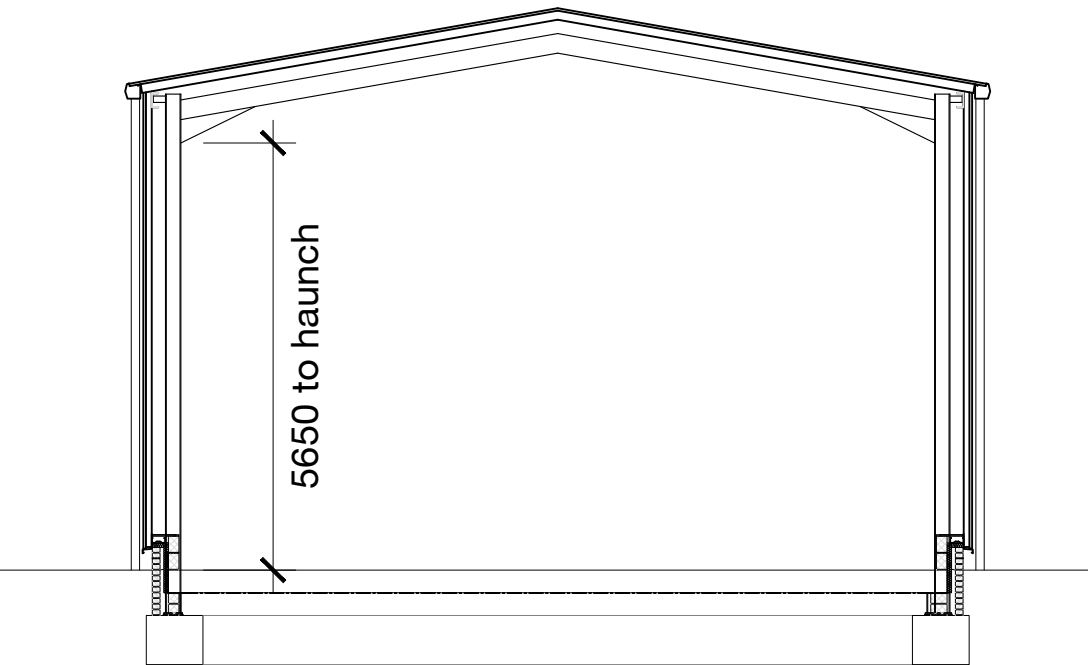

SECTION

0 5 10cm

Notes | Sketch schemes may be based on plan information of unknown origin and is subject to verification and survey. Contractors must verify all dimensions on site before commencing any work or shop drawings. This drawing is not to be scaled. Use figured dimensions only. Ensure digital versions are plotted at 'Actual Size'. Building areas are liable to adjustment over the course of the design process due to ongoing construction detailing developments. Subject to statutory approvals and survey. The bar above is to check that the drawing has been printed to scale.

- 1 Powder coated insulated roof cladding system with profiled outer sheet (Laid in direction of fall) Roof to have 10% roof lights / as indicated upon roof plan. COLOUR: LIGHT GREY
- 2 Powder coated gutter profile. COLOUR: LIGHT GREY
- 3 Powder coated rainwater pipes
- 4 Powder coated pressed metal flashings in colour to match cladding
- 5 Powder coated insulated wall cladding system with profiled outer sheet. COLOUR: DARK GREY
- 6 Contrasting coloured powder coated insulated wall cladding system with profiled outer sheet COLOUR: DARK BLUE
- 7 Steel faced composite sectional overhead door with vision panels. COLOUR: DARK GREY
- 8 Steel faced door and door frames.
- 9 Powder coated aluminium windows.

B	12.01.2023	Elevation treatments updated. Height reduced 450mm WCC	ML
A	08.11.2021	Scale bar added; reference to mezzanine omitted	ML
Rev	Date	Description	Drawn Checked

Project	Fallows Way, Prescott		
Drawing	Unit A Elevations & Section		
Client	Allied Properties		
BIM Suitability Description	SUITABLE FOR INFORMATION		BIM Suitability Code S2
Status	Planning	2 Riverside Way	300 City Road
Date	25/08/2021	Whitehall Waterfront	Angel
Drawn	ML	LEEDS	LONDON
Checked	GE	LS1 4EH	EC1V 2NZ
Scale (A2)	1:100	0113 819 8041	0203 883 8602
		edwardarchitecture.co.uk	
		info@edwardarchitecture.co.uk	
Project	0924	EA	A
Discipline		PL05	B
Drawing No			
Rev			

METRES
0 1 2 3 4 5
SCALE - 1:100

edward
architecture