




Notes | Sketch schemes may be based on plan information of unknown origin and is subject to verification and survey. Contractors must verify all dimensions on site before commencing any work or shop drawings. This drawing is not to be scaled. Use figured dimensions only. Ensure digital versions are plotted at 'Actual Size'. Building areas are liable to adjustment over the course of the design process due to ongoing construction detailing developments. Subject to statutory approvals and survey. The bar above is to check that the drawing has been printed to scale.

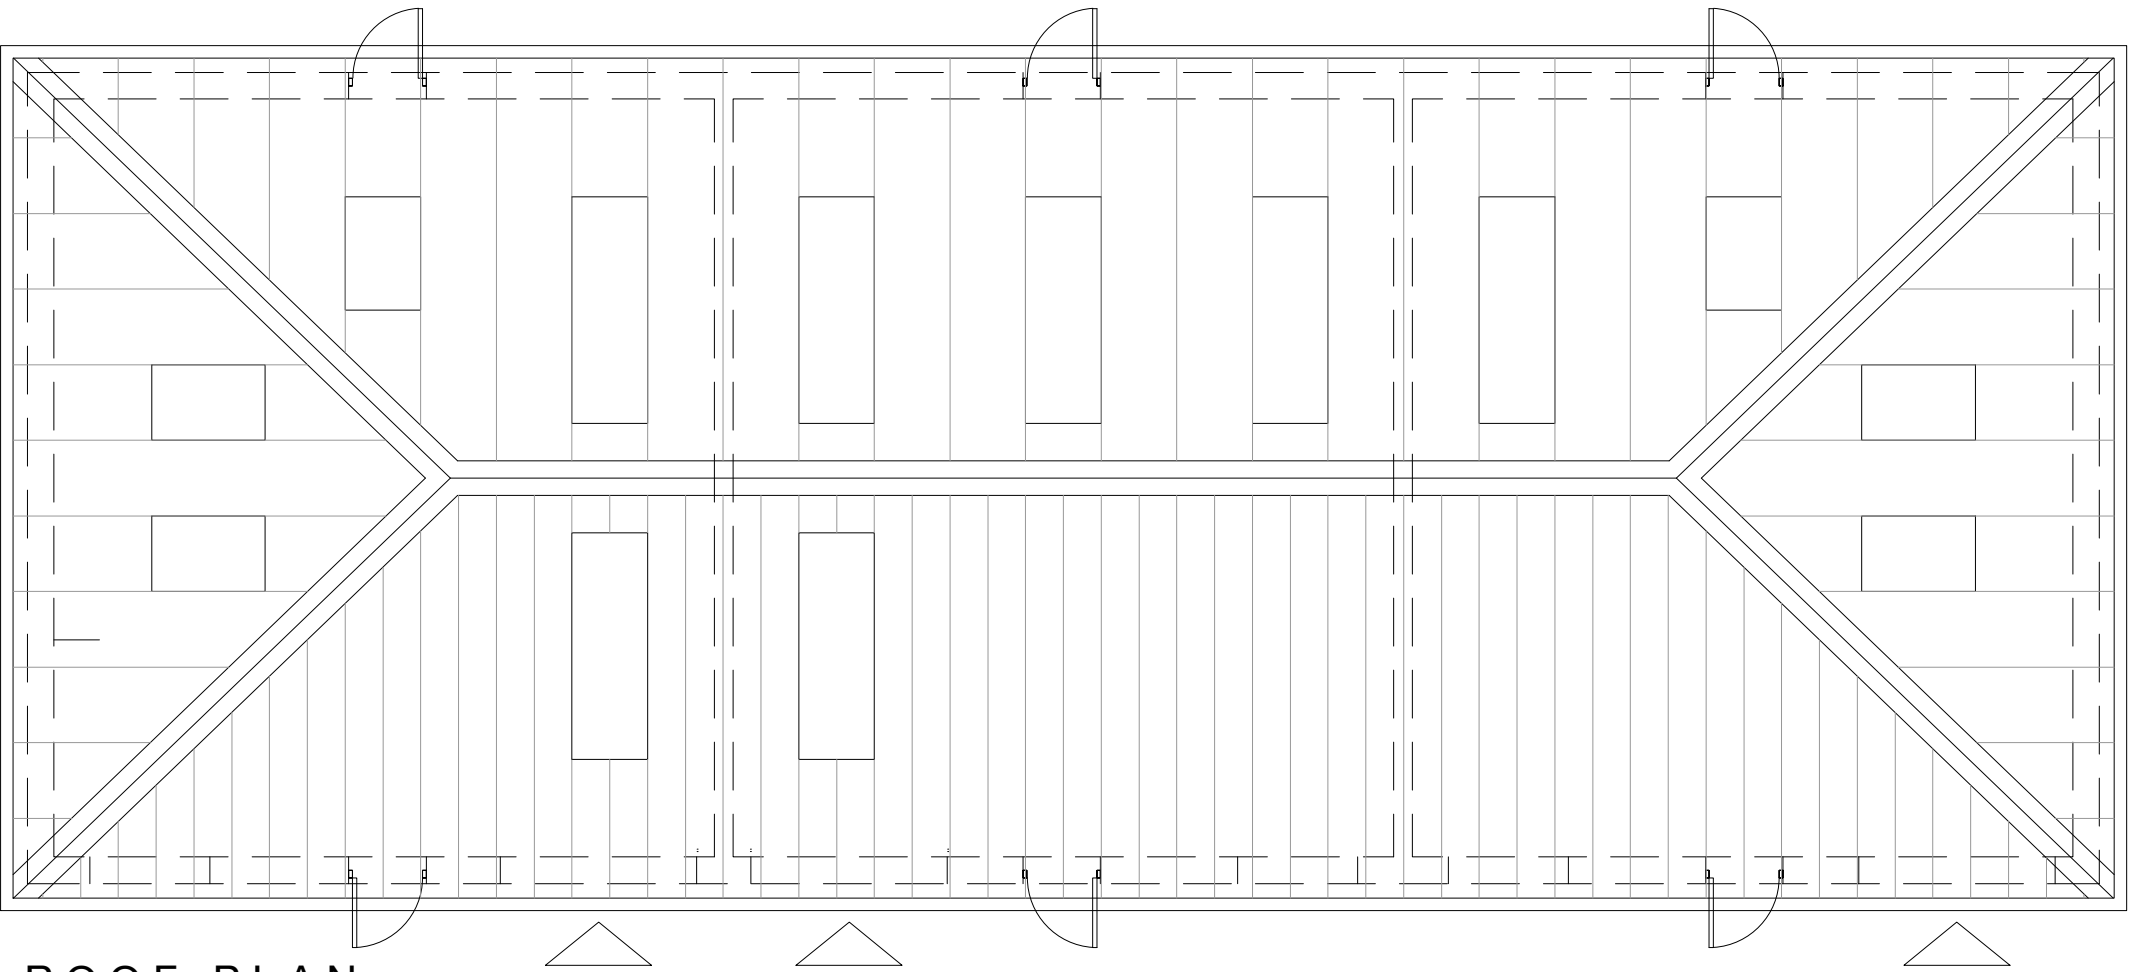

ROOF PLAN

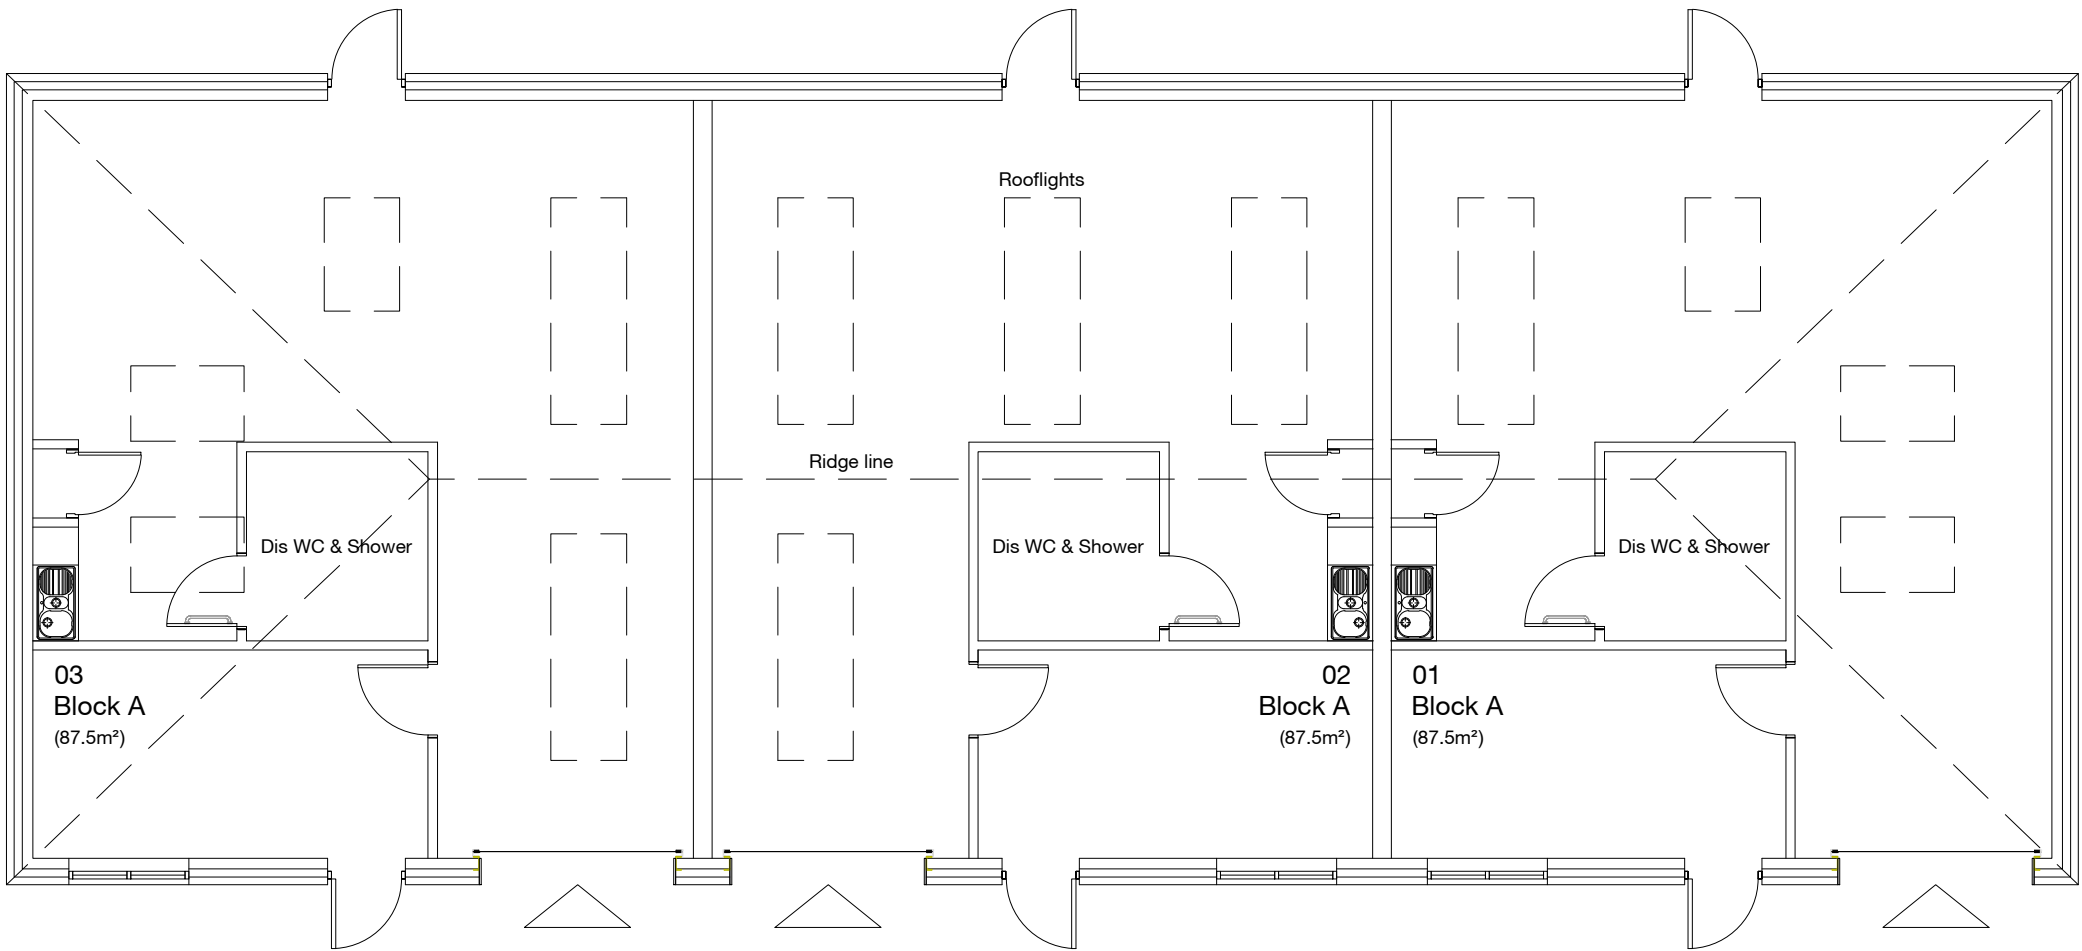

FLOOR PLAN

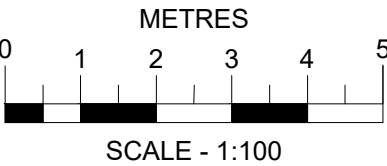

B	18.01.2023	Size of Dis WC increased to include shower	ML	ML
A	08.11.2021	Scale bar added	ML	ML
Rev	Date	Description	Drawn	Checked
Project Fallows Way, Prescott				
Drawing Unit A Plans				
Client Allied Properties				
BIM Suitability Description SUITABLE FOR INFORMATION			BIM Suitability Code S2	
Status	Planning	2 Riverside Way	300 City Road	edward architecture
Date	31/08/2021	Whitehall Waterfront	Angel	
Drawn	ML	LEEDS	LONDON	
Checked	GE	LS1 4EH	EC1V 2NZ	
Scale (A2)	1:100	t 0113 819 8041	t 0203 883 8602	
		v edwardarchitecture.co.uk	e info@edwardarchitecture.co.uk	
Project	Originator	Discipline	Drawing No	Rev
0924	- EA	- A	- PL04	- B