

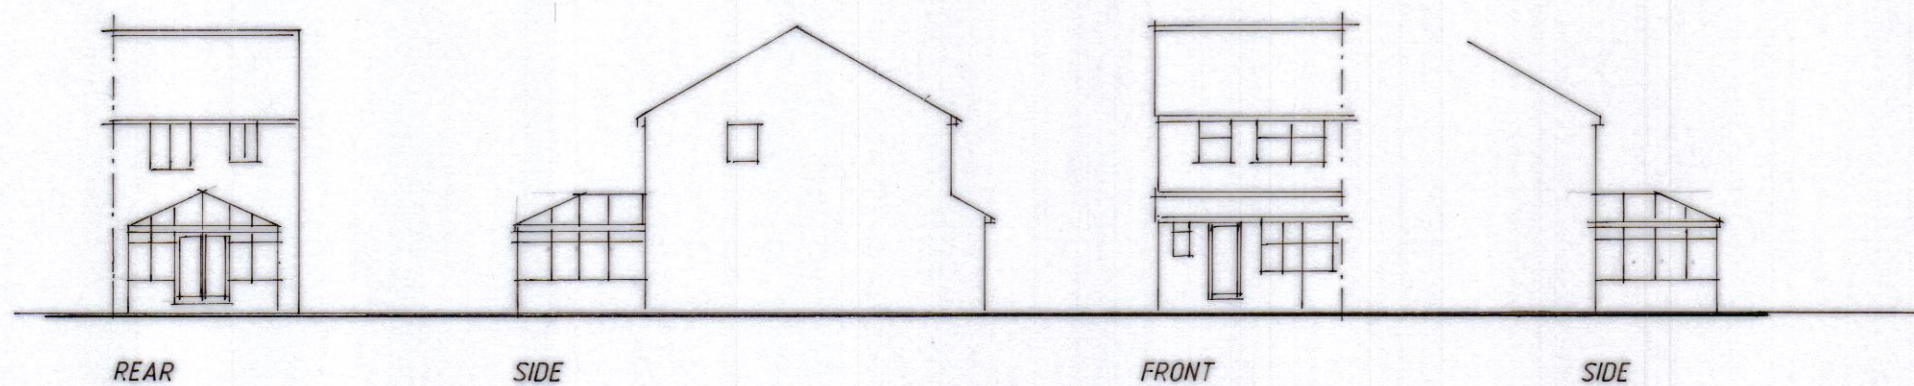


ELEVATIONS
AS
EXISTING

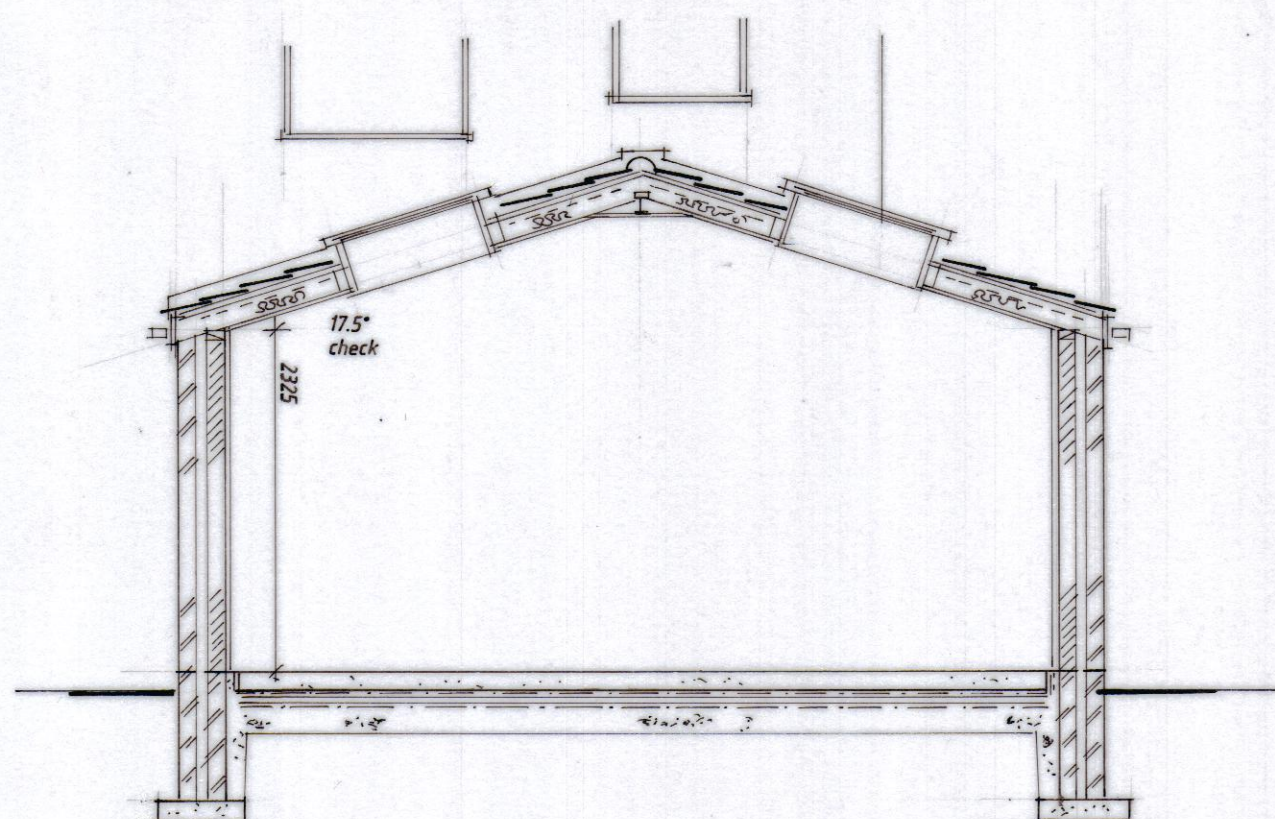


All dimensions to be checked on site
all materials to match existing


ELEVATIONS
AS
PROPOSED

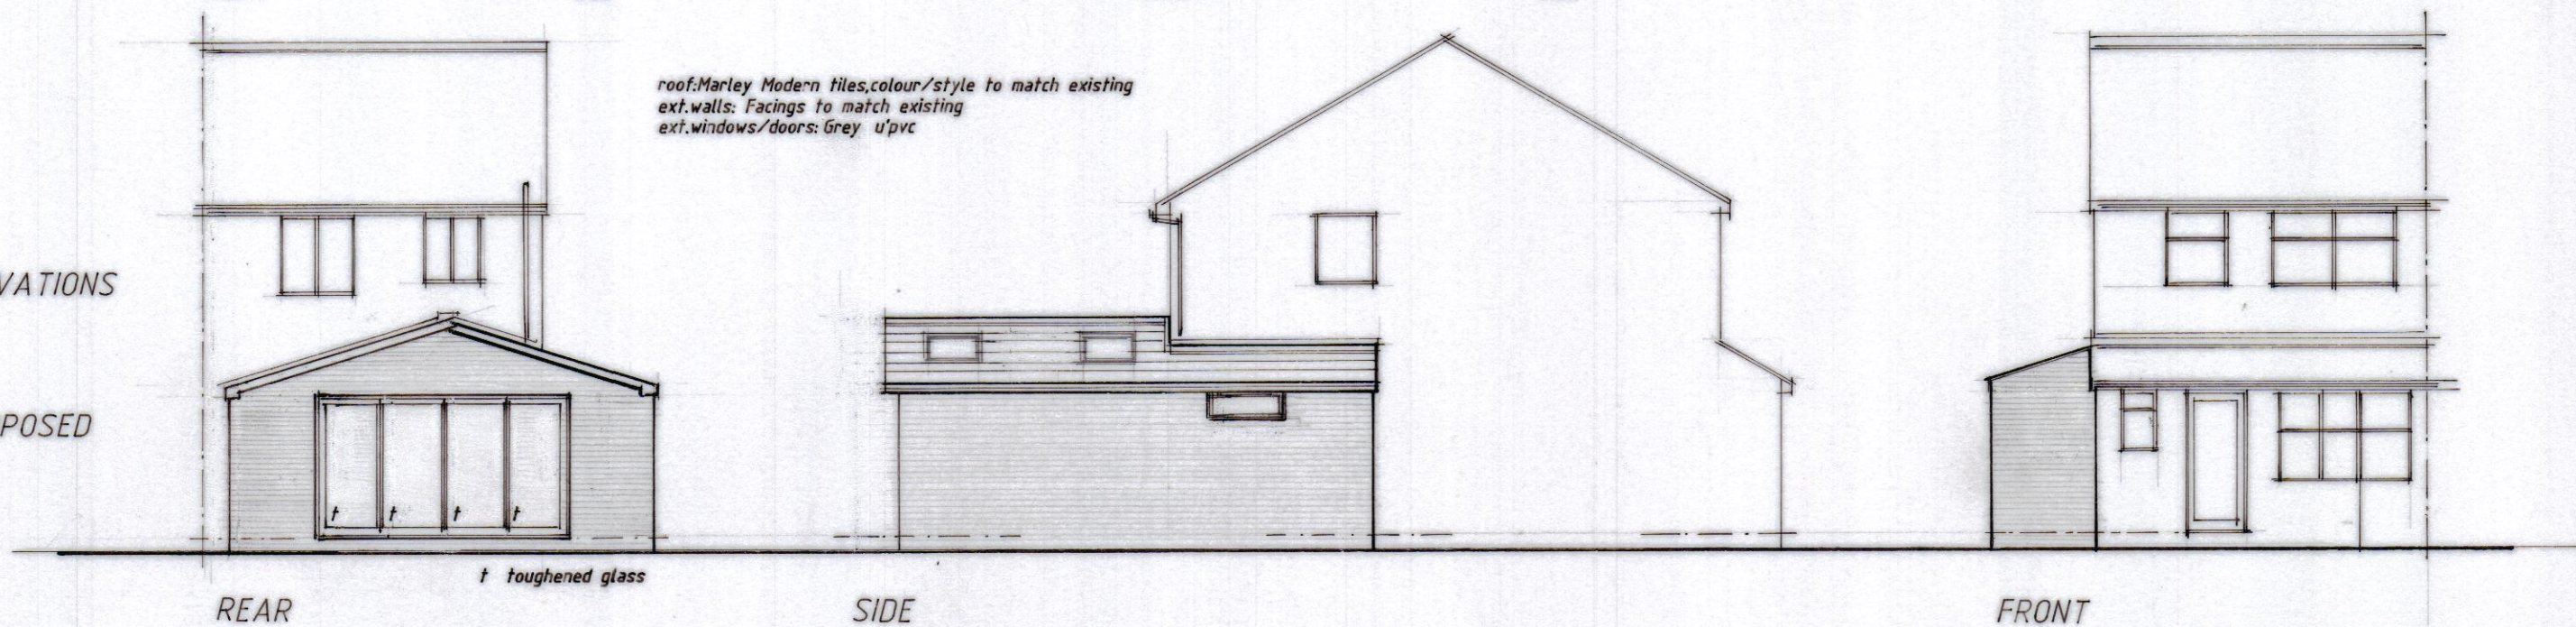


SECTION

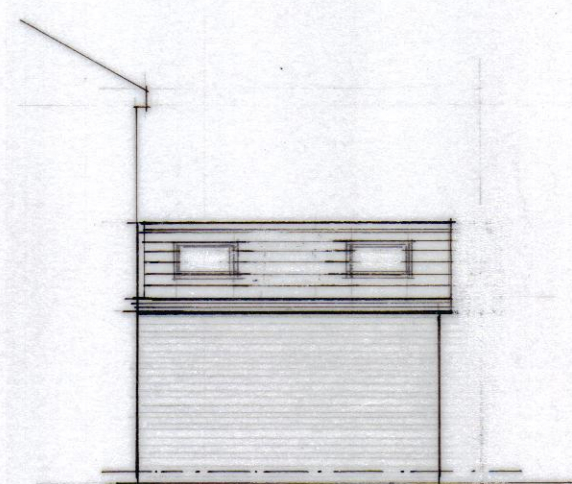

SIDE

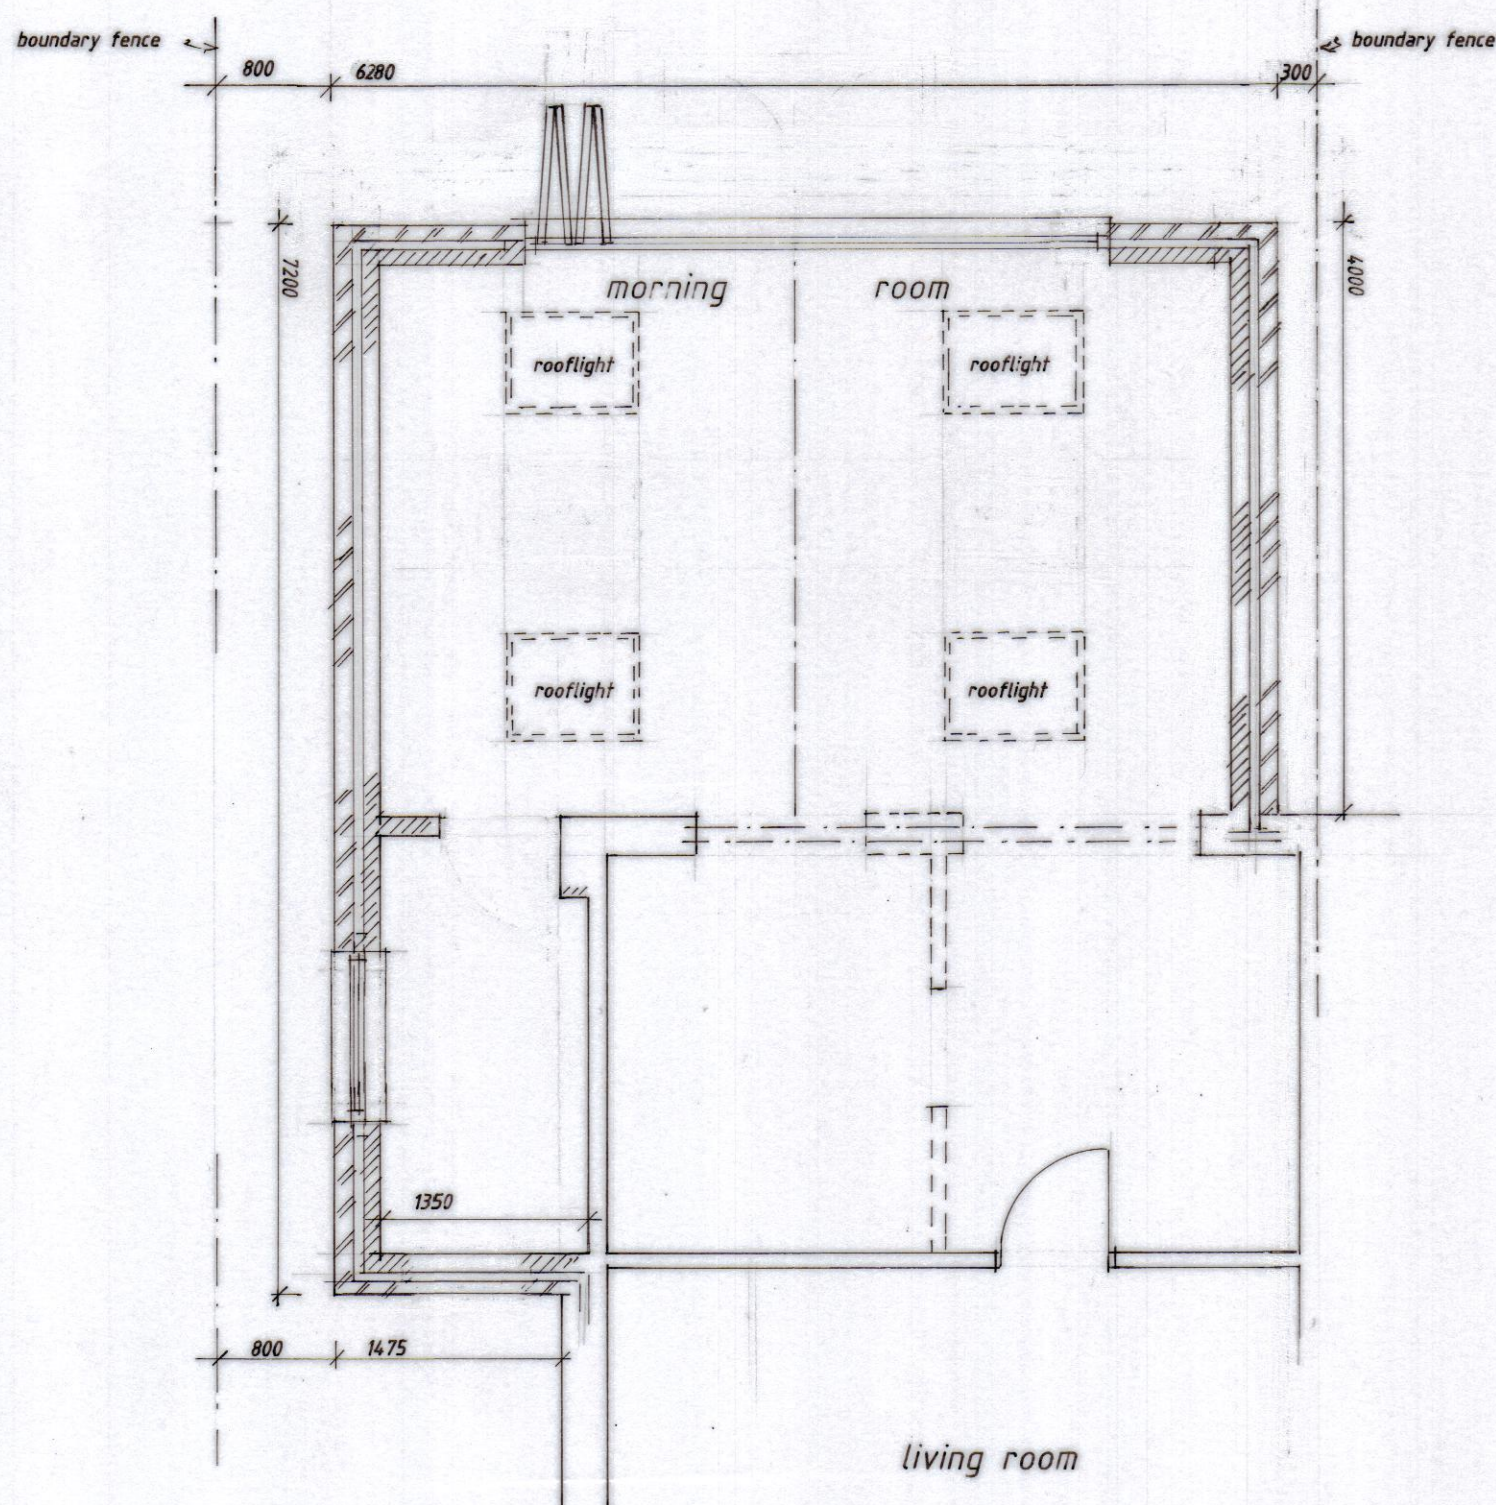

part GROUND FLOOR PLAN as proposed

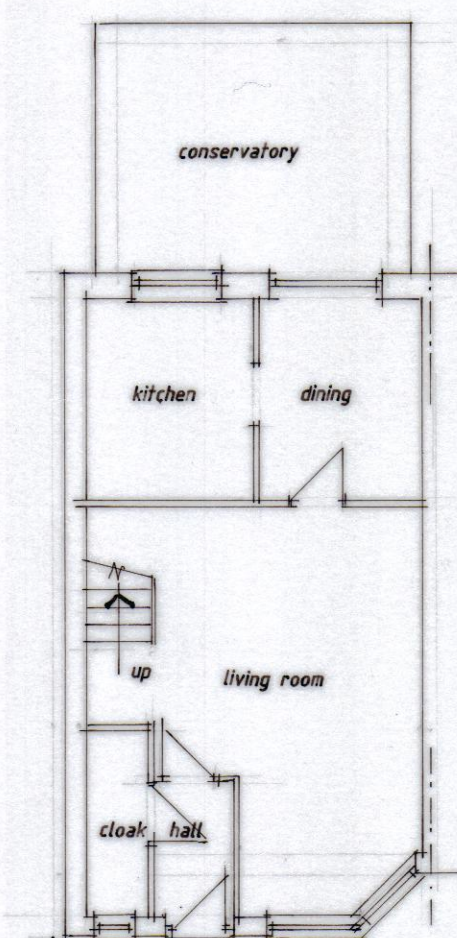


GROUND FLOOR PLAN as existing

REVISION A September 2021

1. extension reduced to 4m rear

REVISION B September 2021

1. extension width dimension corrected
from 6100 to 6280

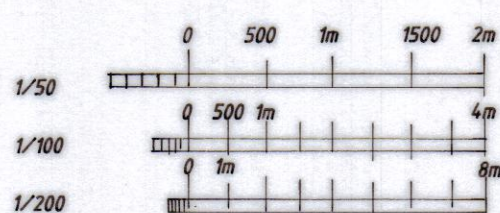

planning application only

PROPOSED SINGLE STOREY SIDE/REAR EXTENSION
for:

Mr. and Mrs. P.FLOOD
23 MARLBOROUGH ROAD
PRESCOT
L34 6LE

date: JUNE 2021

scale: 1/50, 1/100, 1/200

dwg. no. 7230/01 rev.B

drawn: D I GROVES 166 CHARLES ST., LEIGH, WN7 1HF
tel: 01942 607736, 07889 585751