




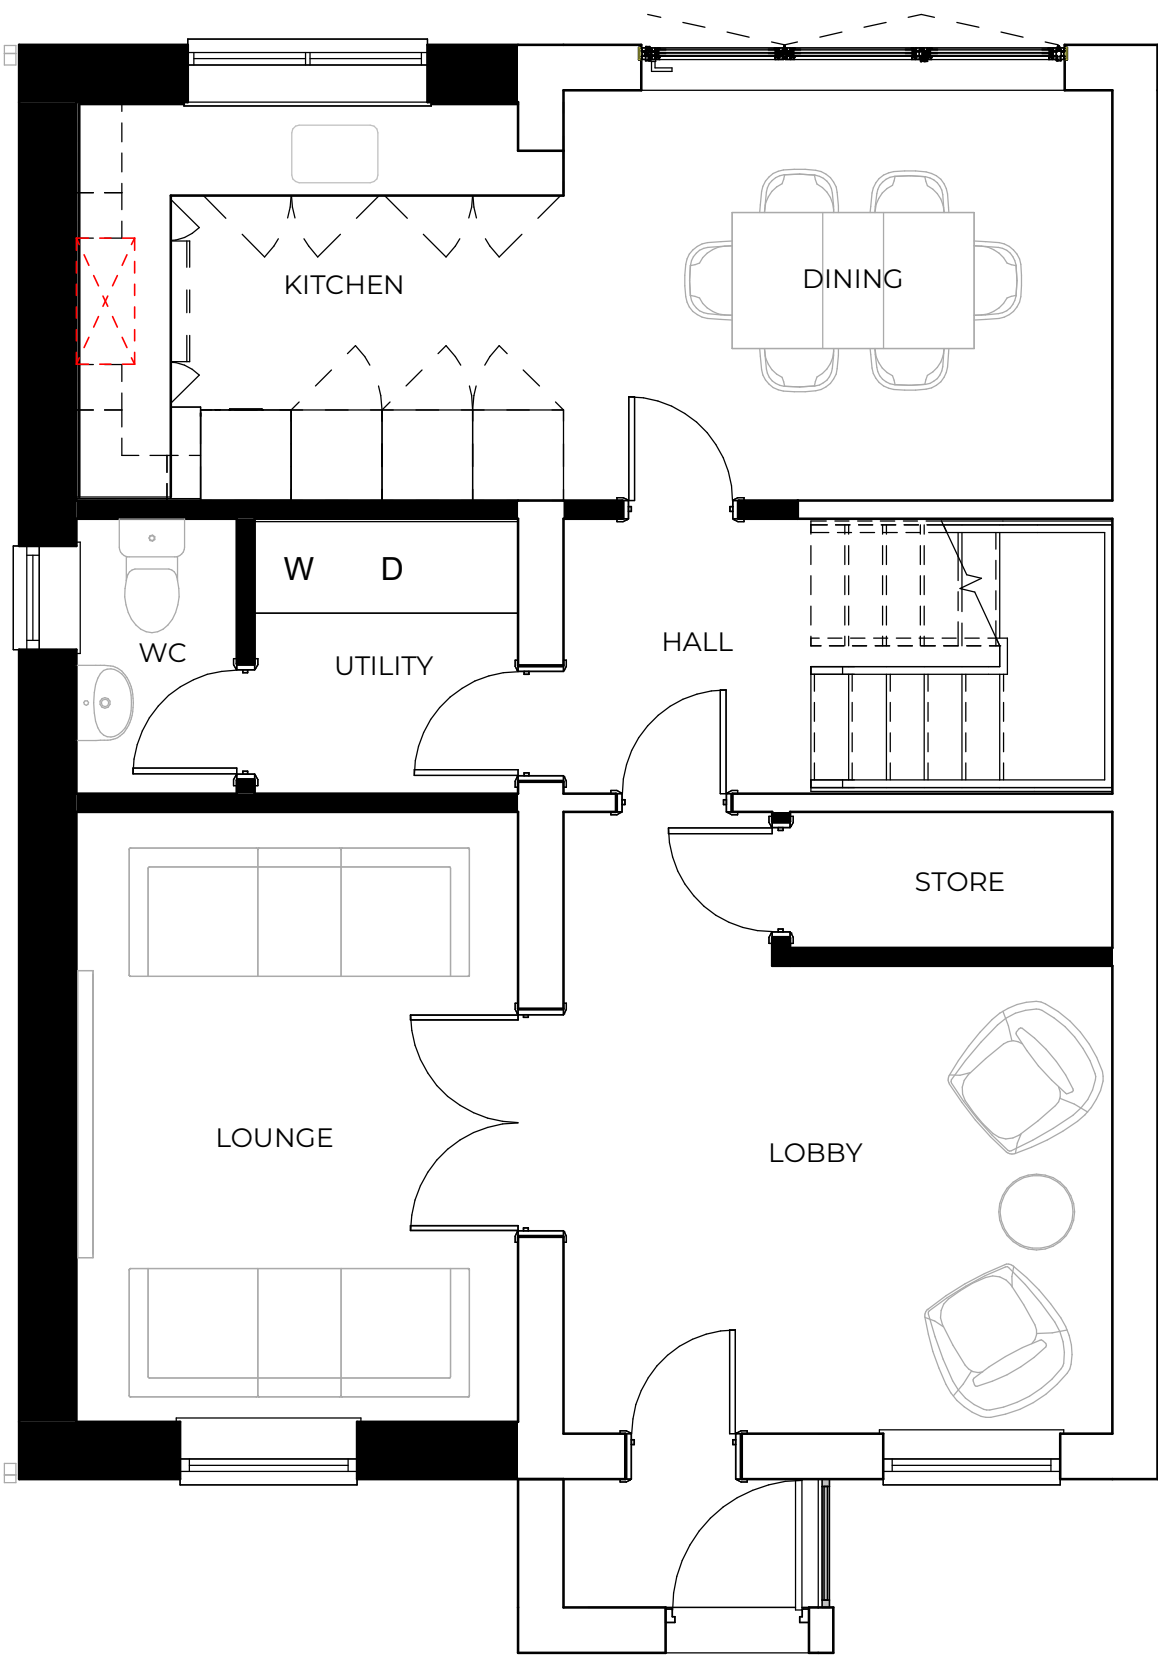


Proposed Ground Floor Plan
1:50

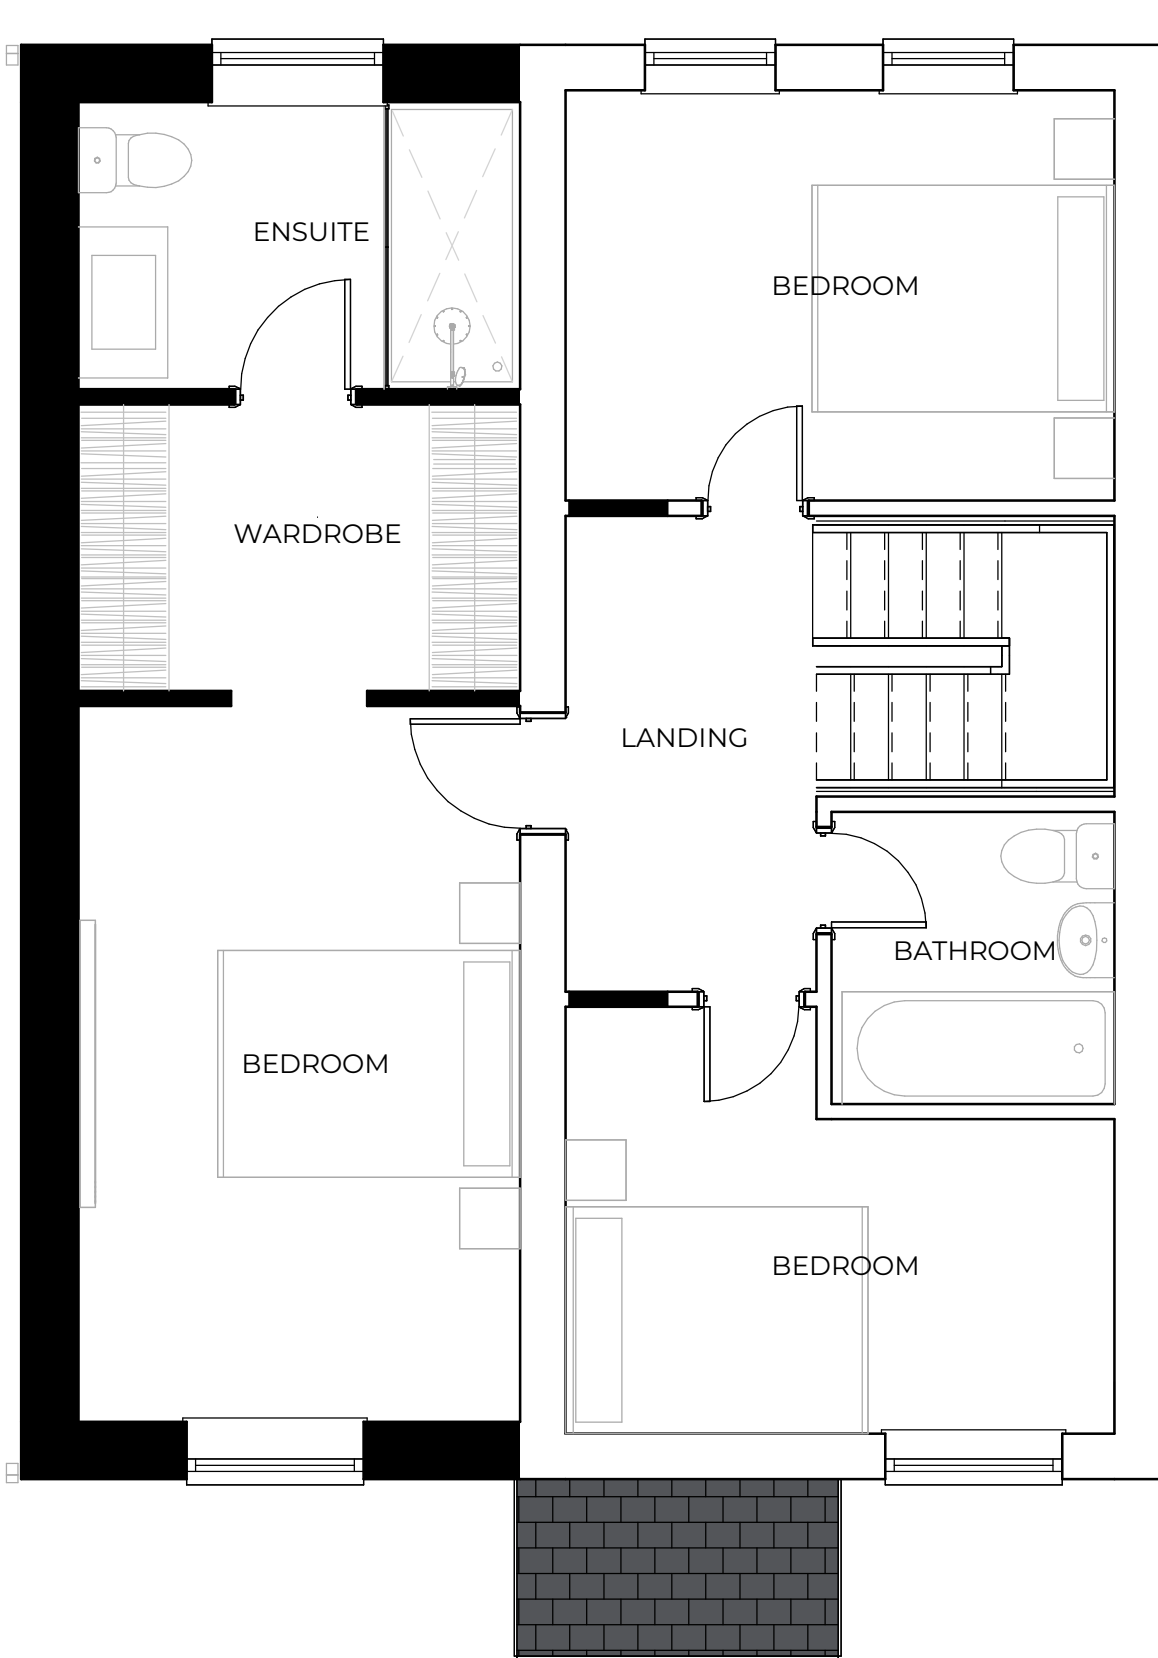


Proposed First Floor Plan
1:50

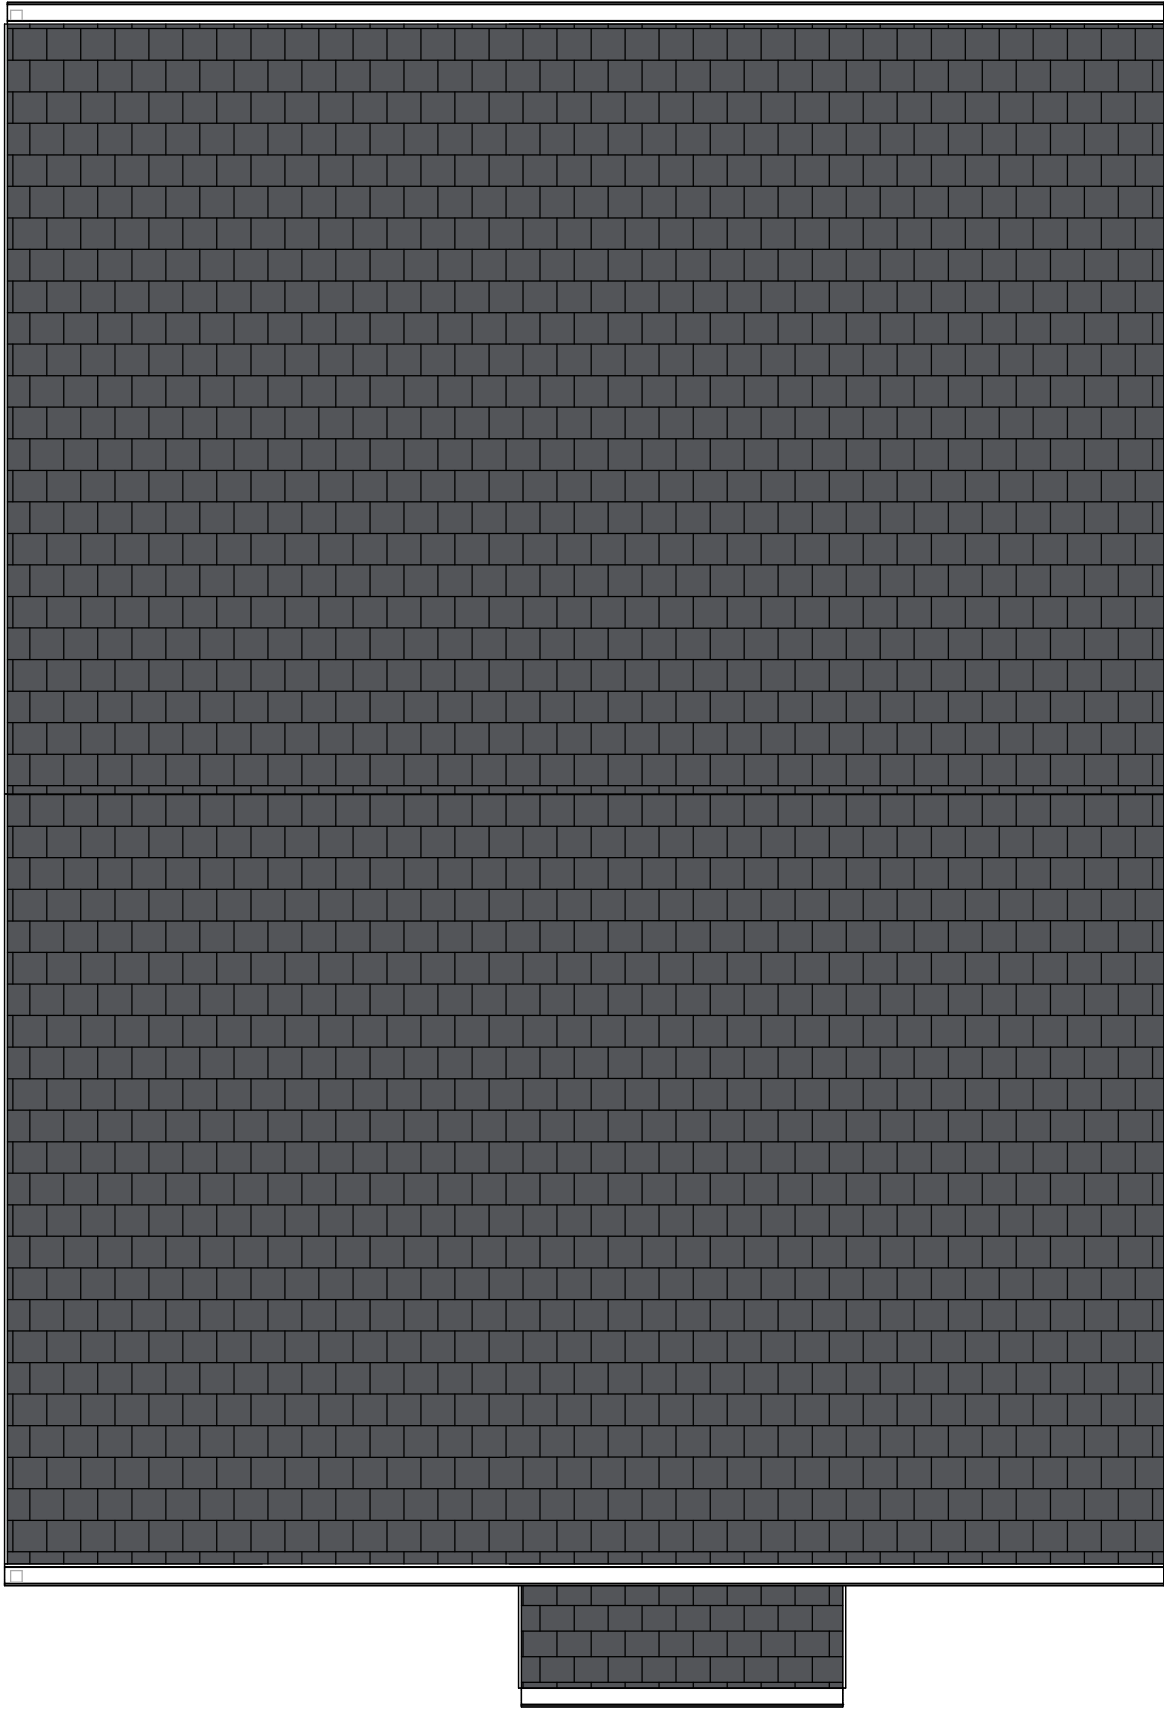


Proposed Roof Plan
1:50

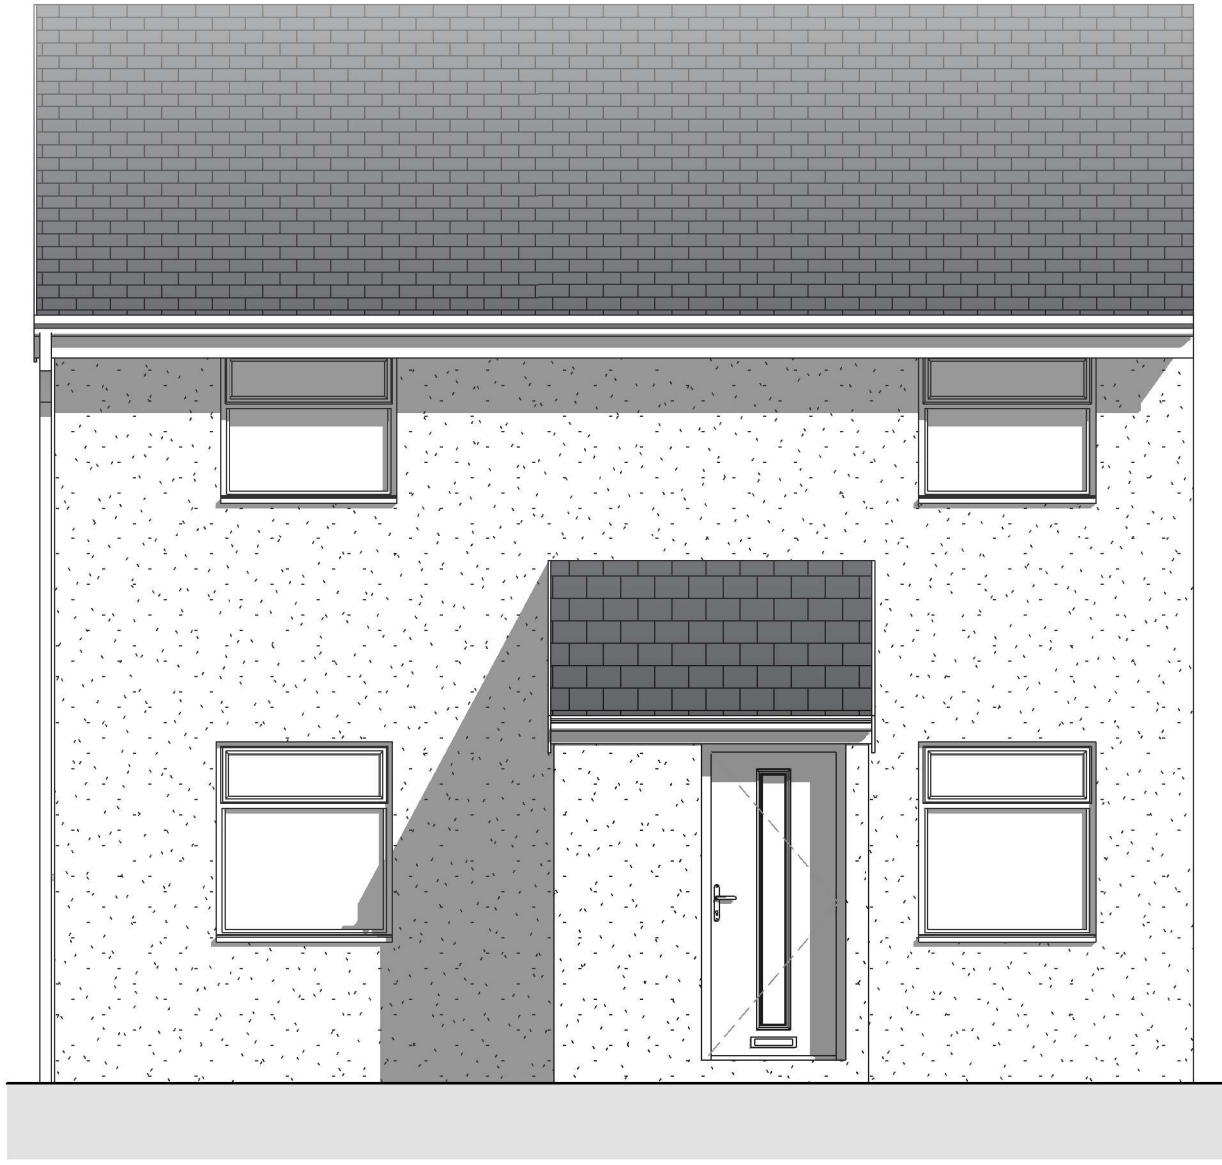

Proposed Front Elevation
1:50

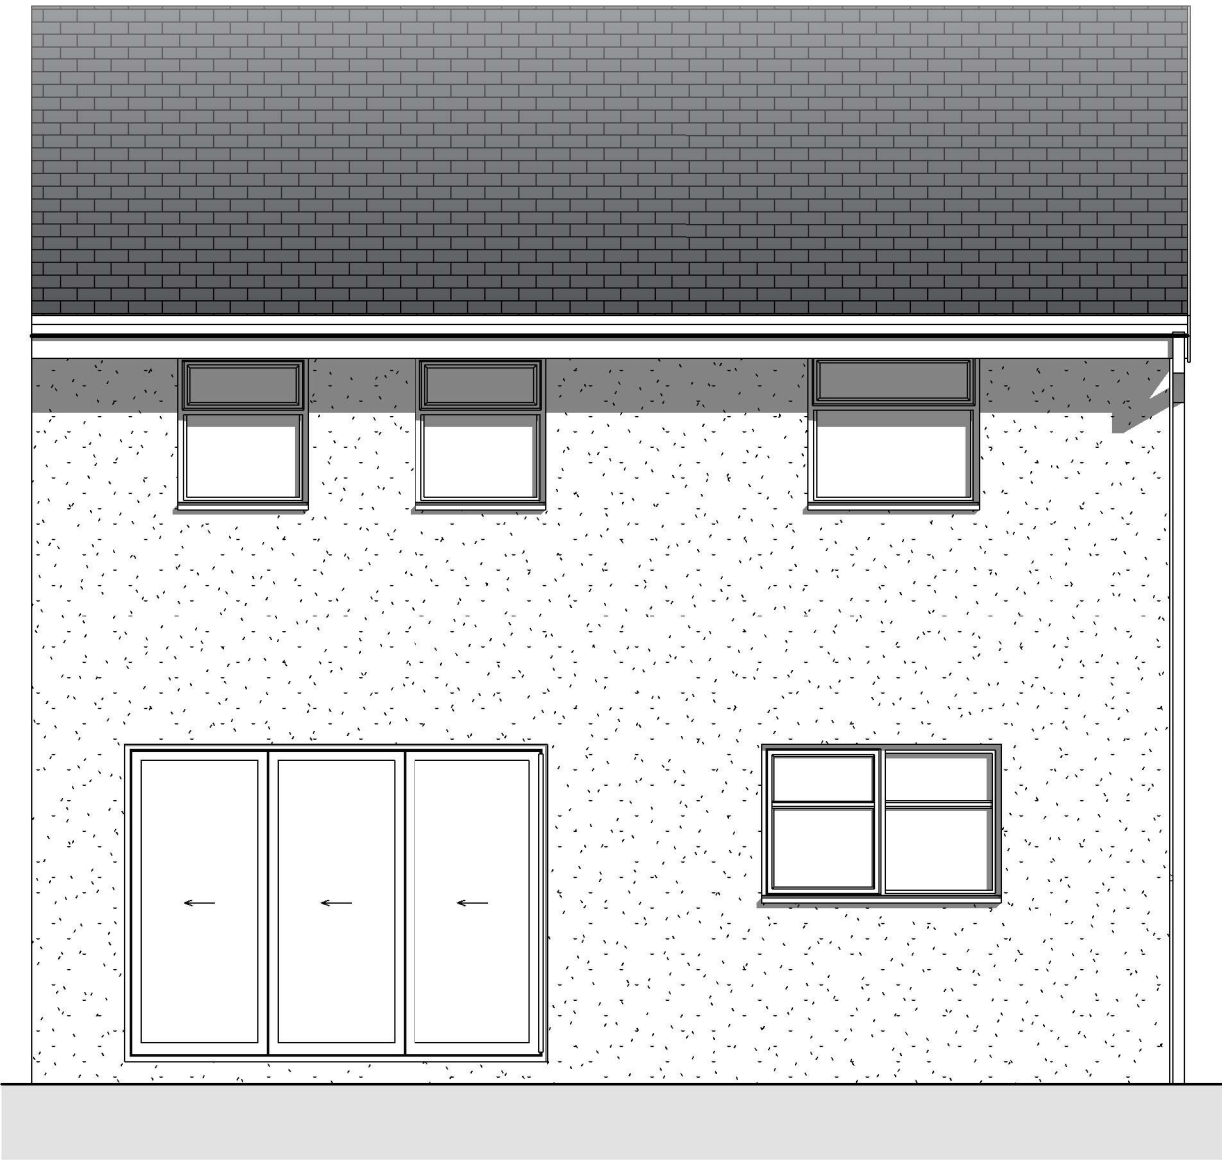

Proposed Rear Elevation
1:50

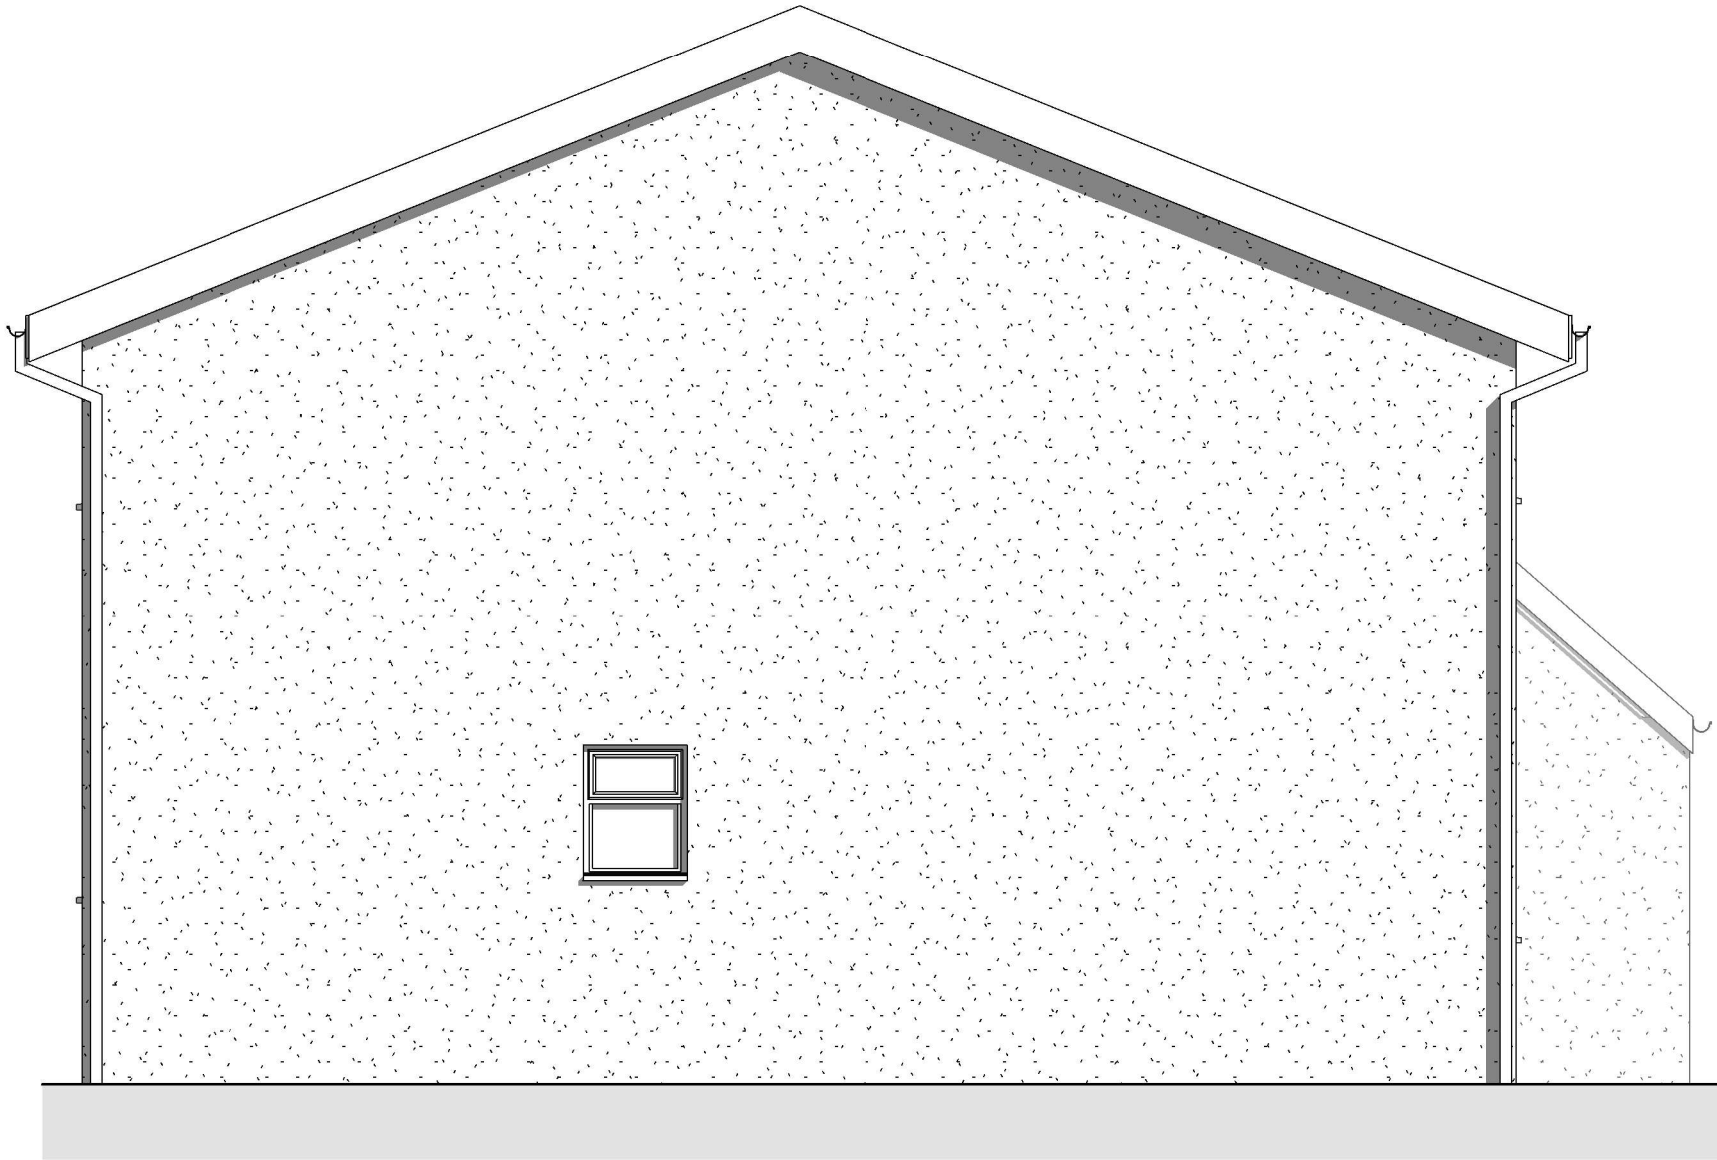

Proposed Side Elevation
1:50



Proposed Side Elevation (no. 11)
1:50

Notes

Previous Revisions

No.	Description	Date	By
A	Planning Issue	12.05.26	F

ABF DESIGN

Do not scale from this drawing. Use figured dimensions only, which are displayed in millimeters unless stated otherwise. The contractor is requested to check all dimensions before work is put in hand. Any discrepancies within the drawing should be reported prior to commencement of works.

Copyright of this drawing belongs solely to ABF Design & Consultancy Ltd. This drawing must only be used for the purpose for which it is supplied and its contents must not be reproduced for any purpose without written permission.

Project 9 Swallow Close
L33 4DG

Client David and Tracy

Title Proposed Floor Plan & Elevations

Number 1231-ABF-XX-ZZ-DR-A-003

Scale 1 : 50 at A1

Revision A

Description Planning Issue

Status Planning

Date 12.05.26

