



PLANNING DRAWING

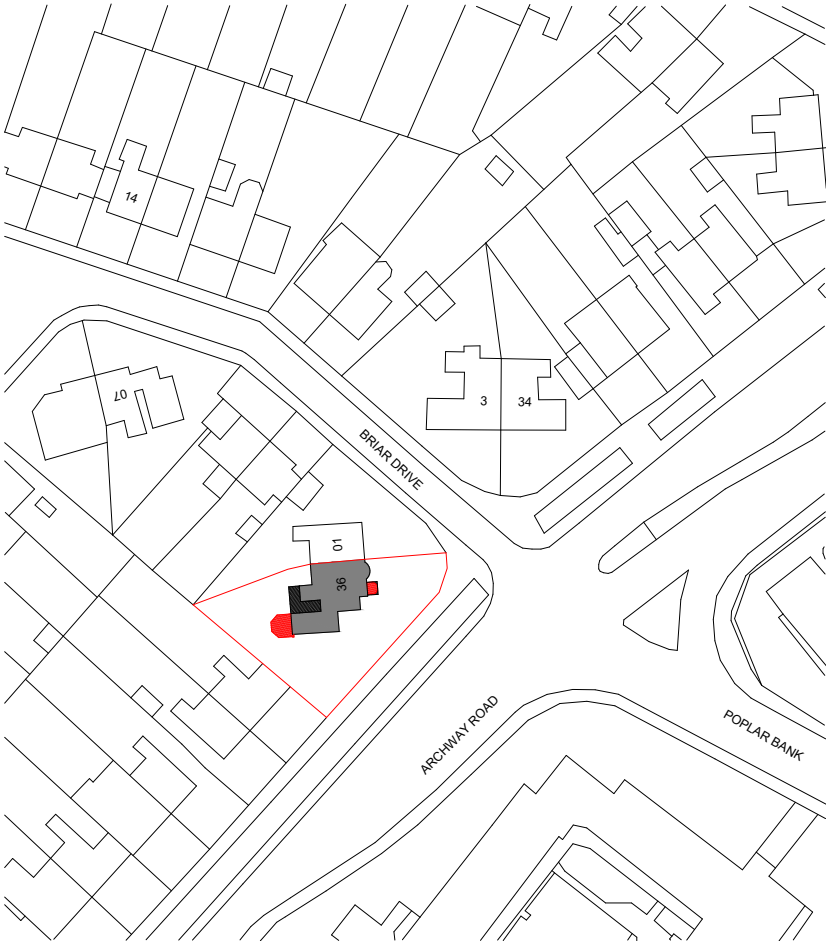

PROPOSED LOCATION PLAN
1:1250

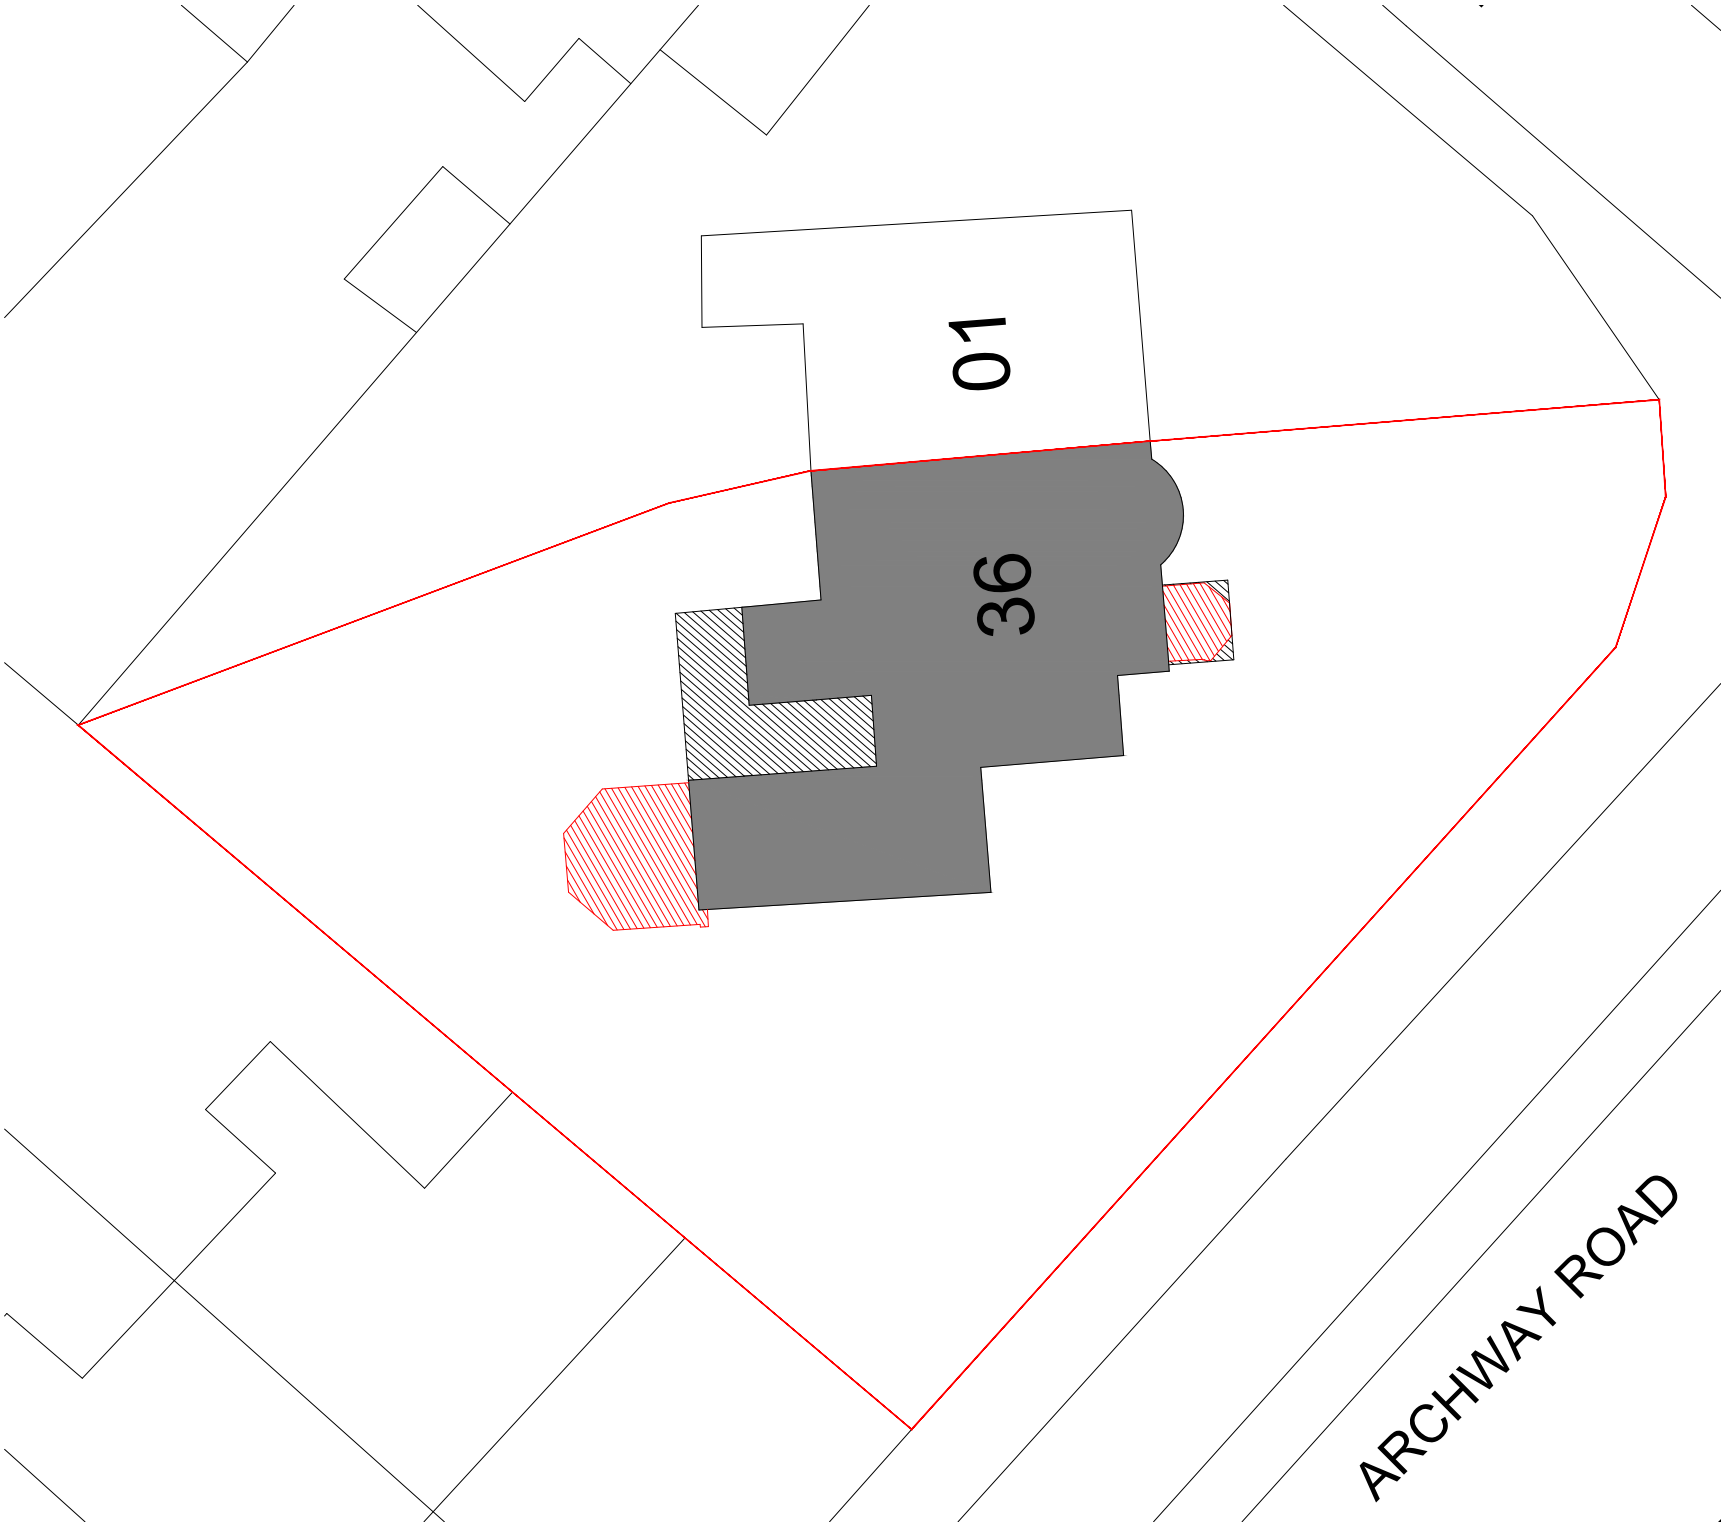


PROPOSED SITE PLAN
1:200

LEGEND

EXISTING	
PROPOSED	
TO BE DEMOLISHED	
RENDER FINISH	
BRICK FINISH	
PLOT BOUNDARY	

CLIENT	Bital Khalid
ADDRESS	36 Archway Rd, Liverpool L36 9XE, UK
TITLE	PROPOSED LOCATION PLAN & SITE PLAN
PROJECT STATUS	PLANNING DRAWING
DATE	JULY 2026
REVISION	
SCALE	As Indicate @A3
SHEET No.	BD001
REFERENCE	0010/20/FA
DRAWN BY	

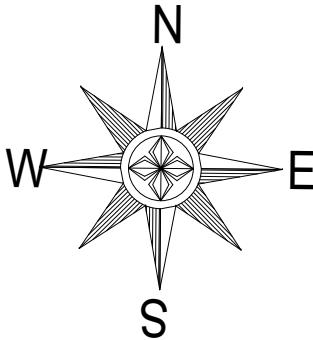

1:200



1:1250

