




PLANNING DRAWING

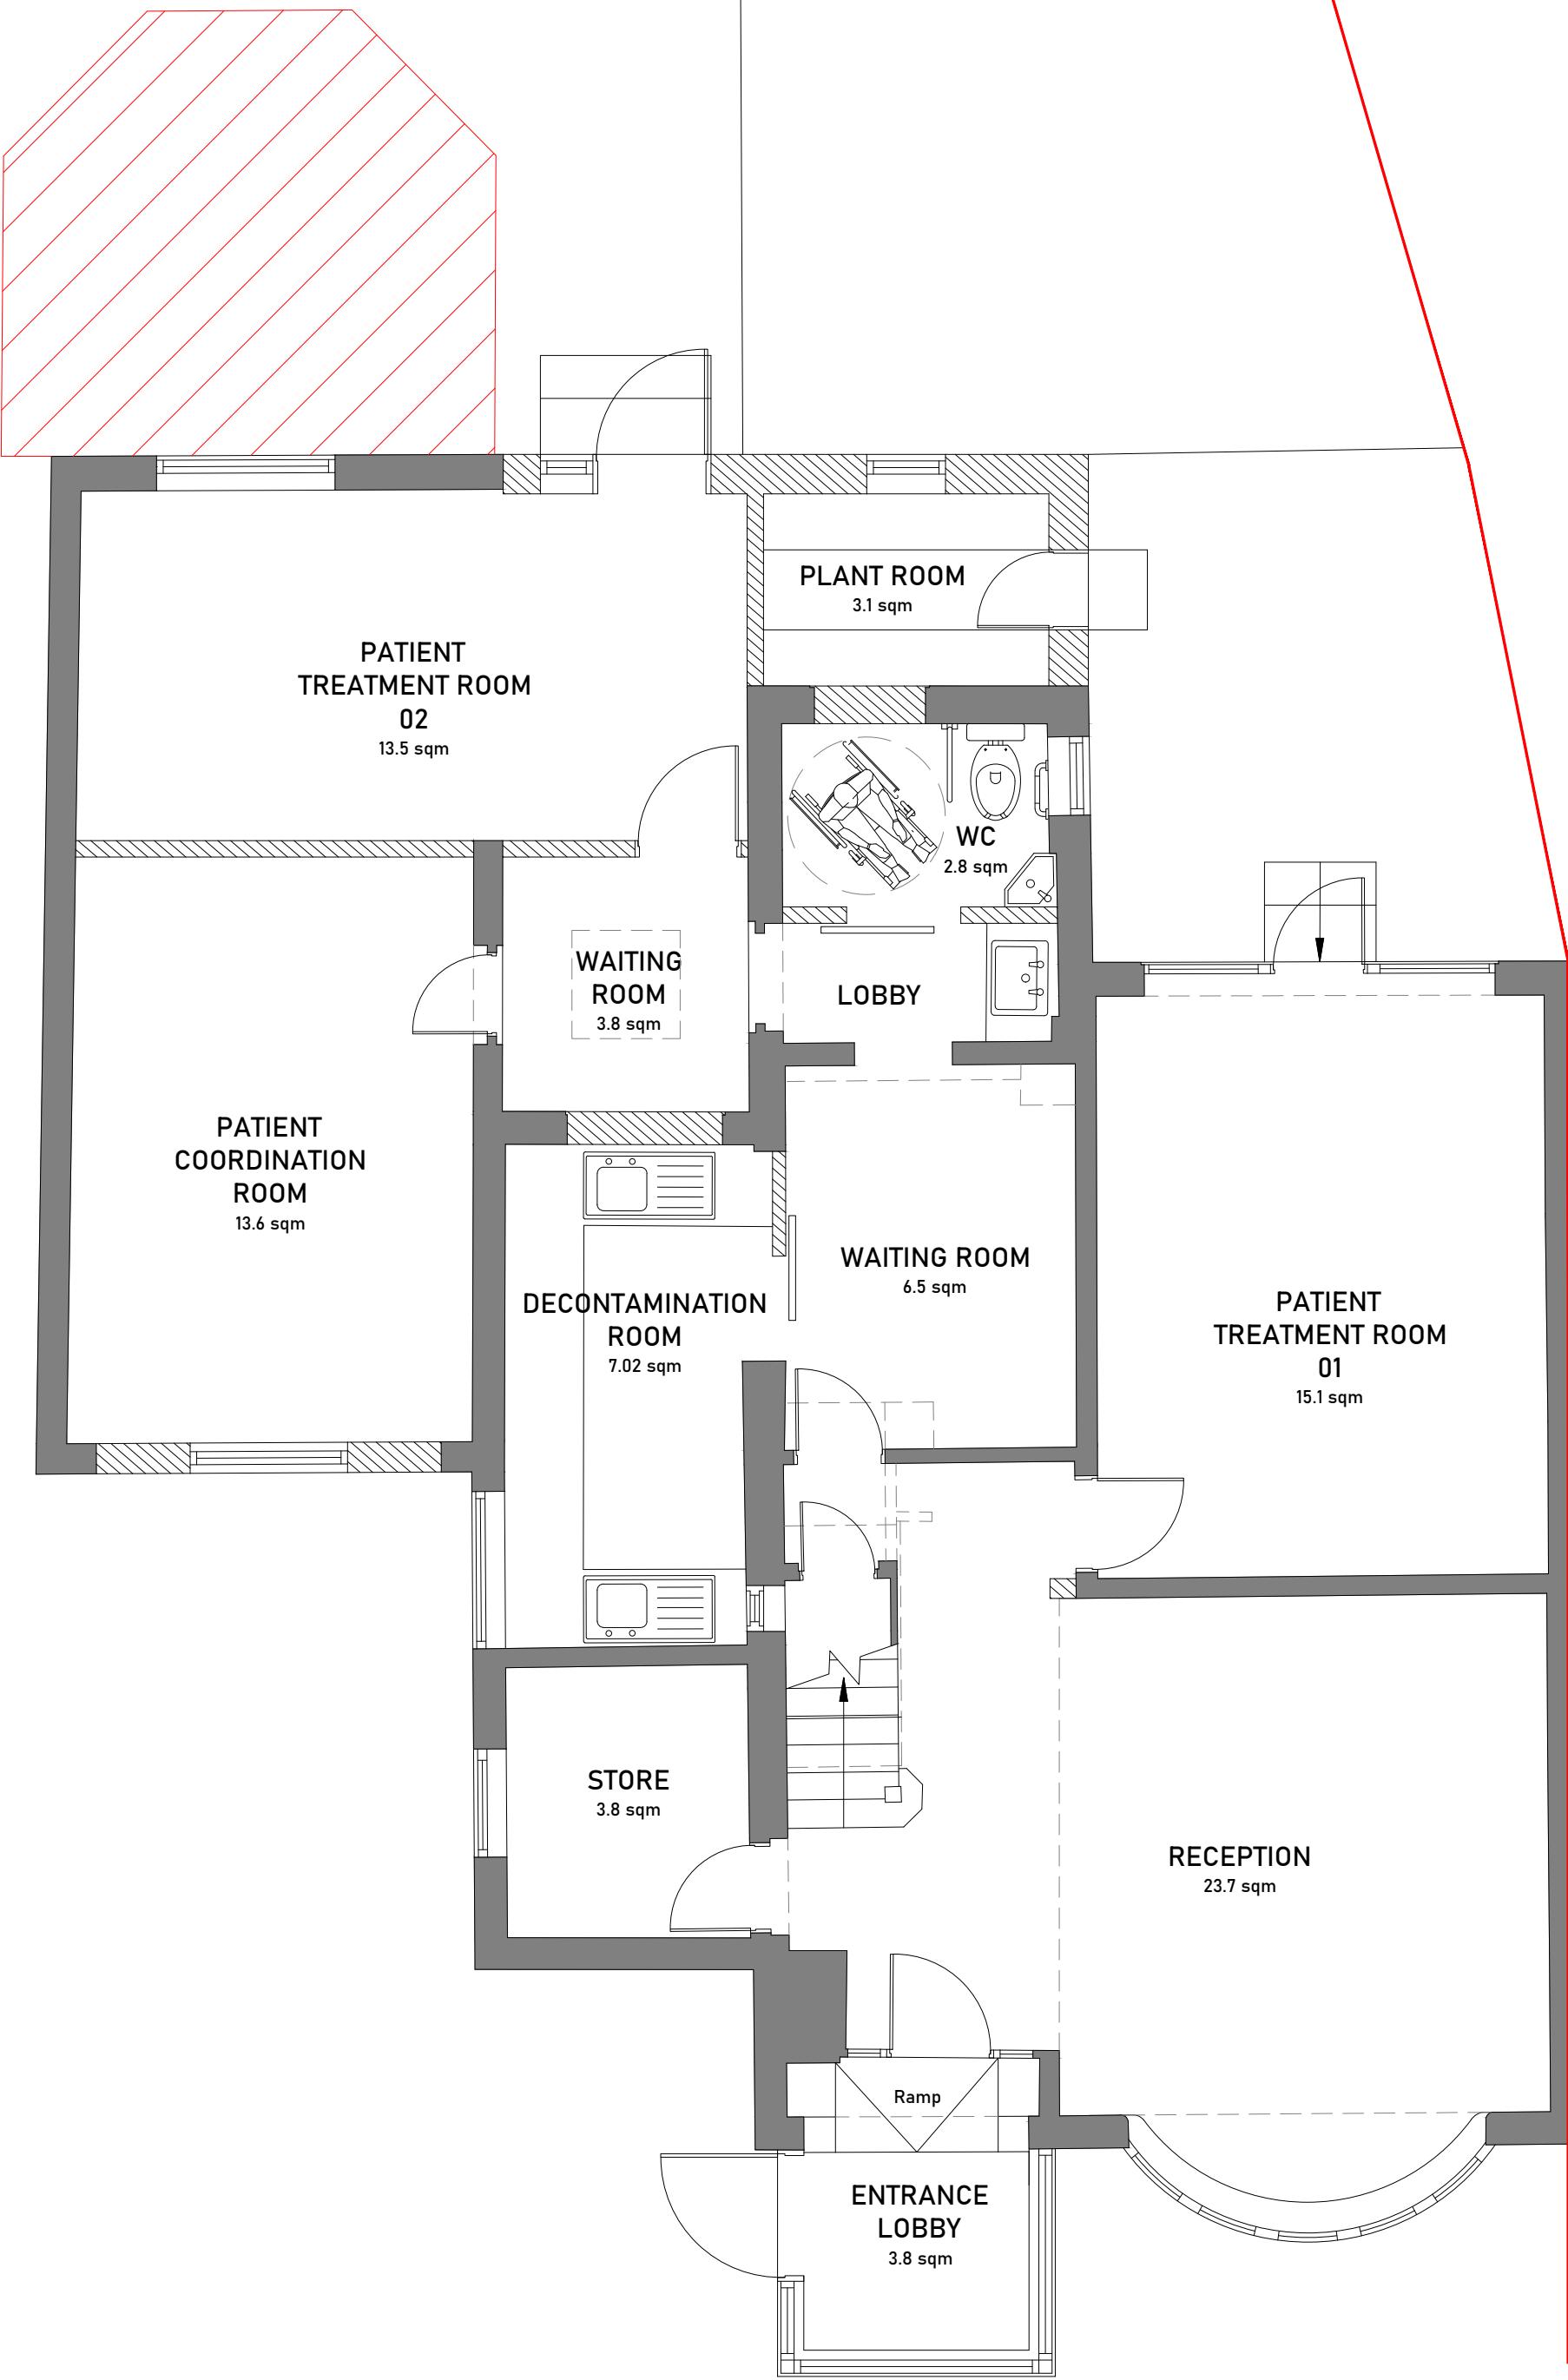

PROPOSED GROUND FLOOR PLAN
1:50

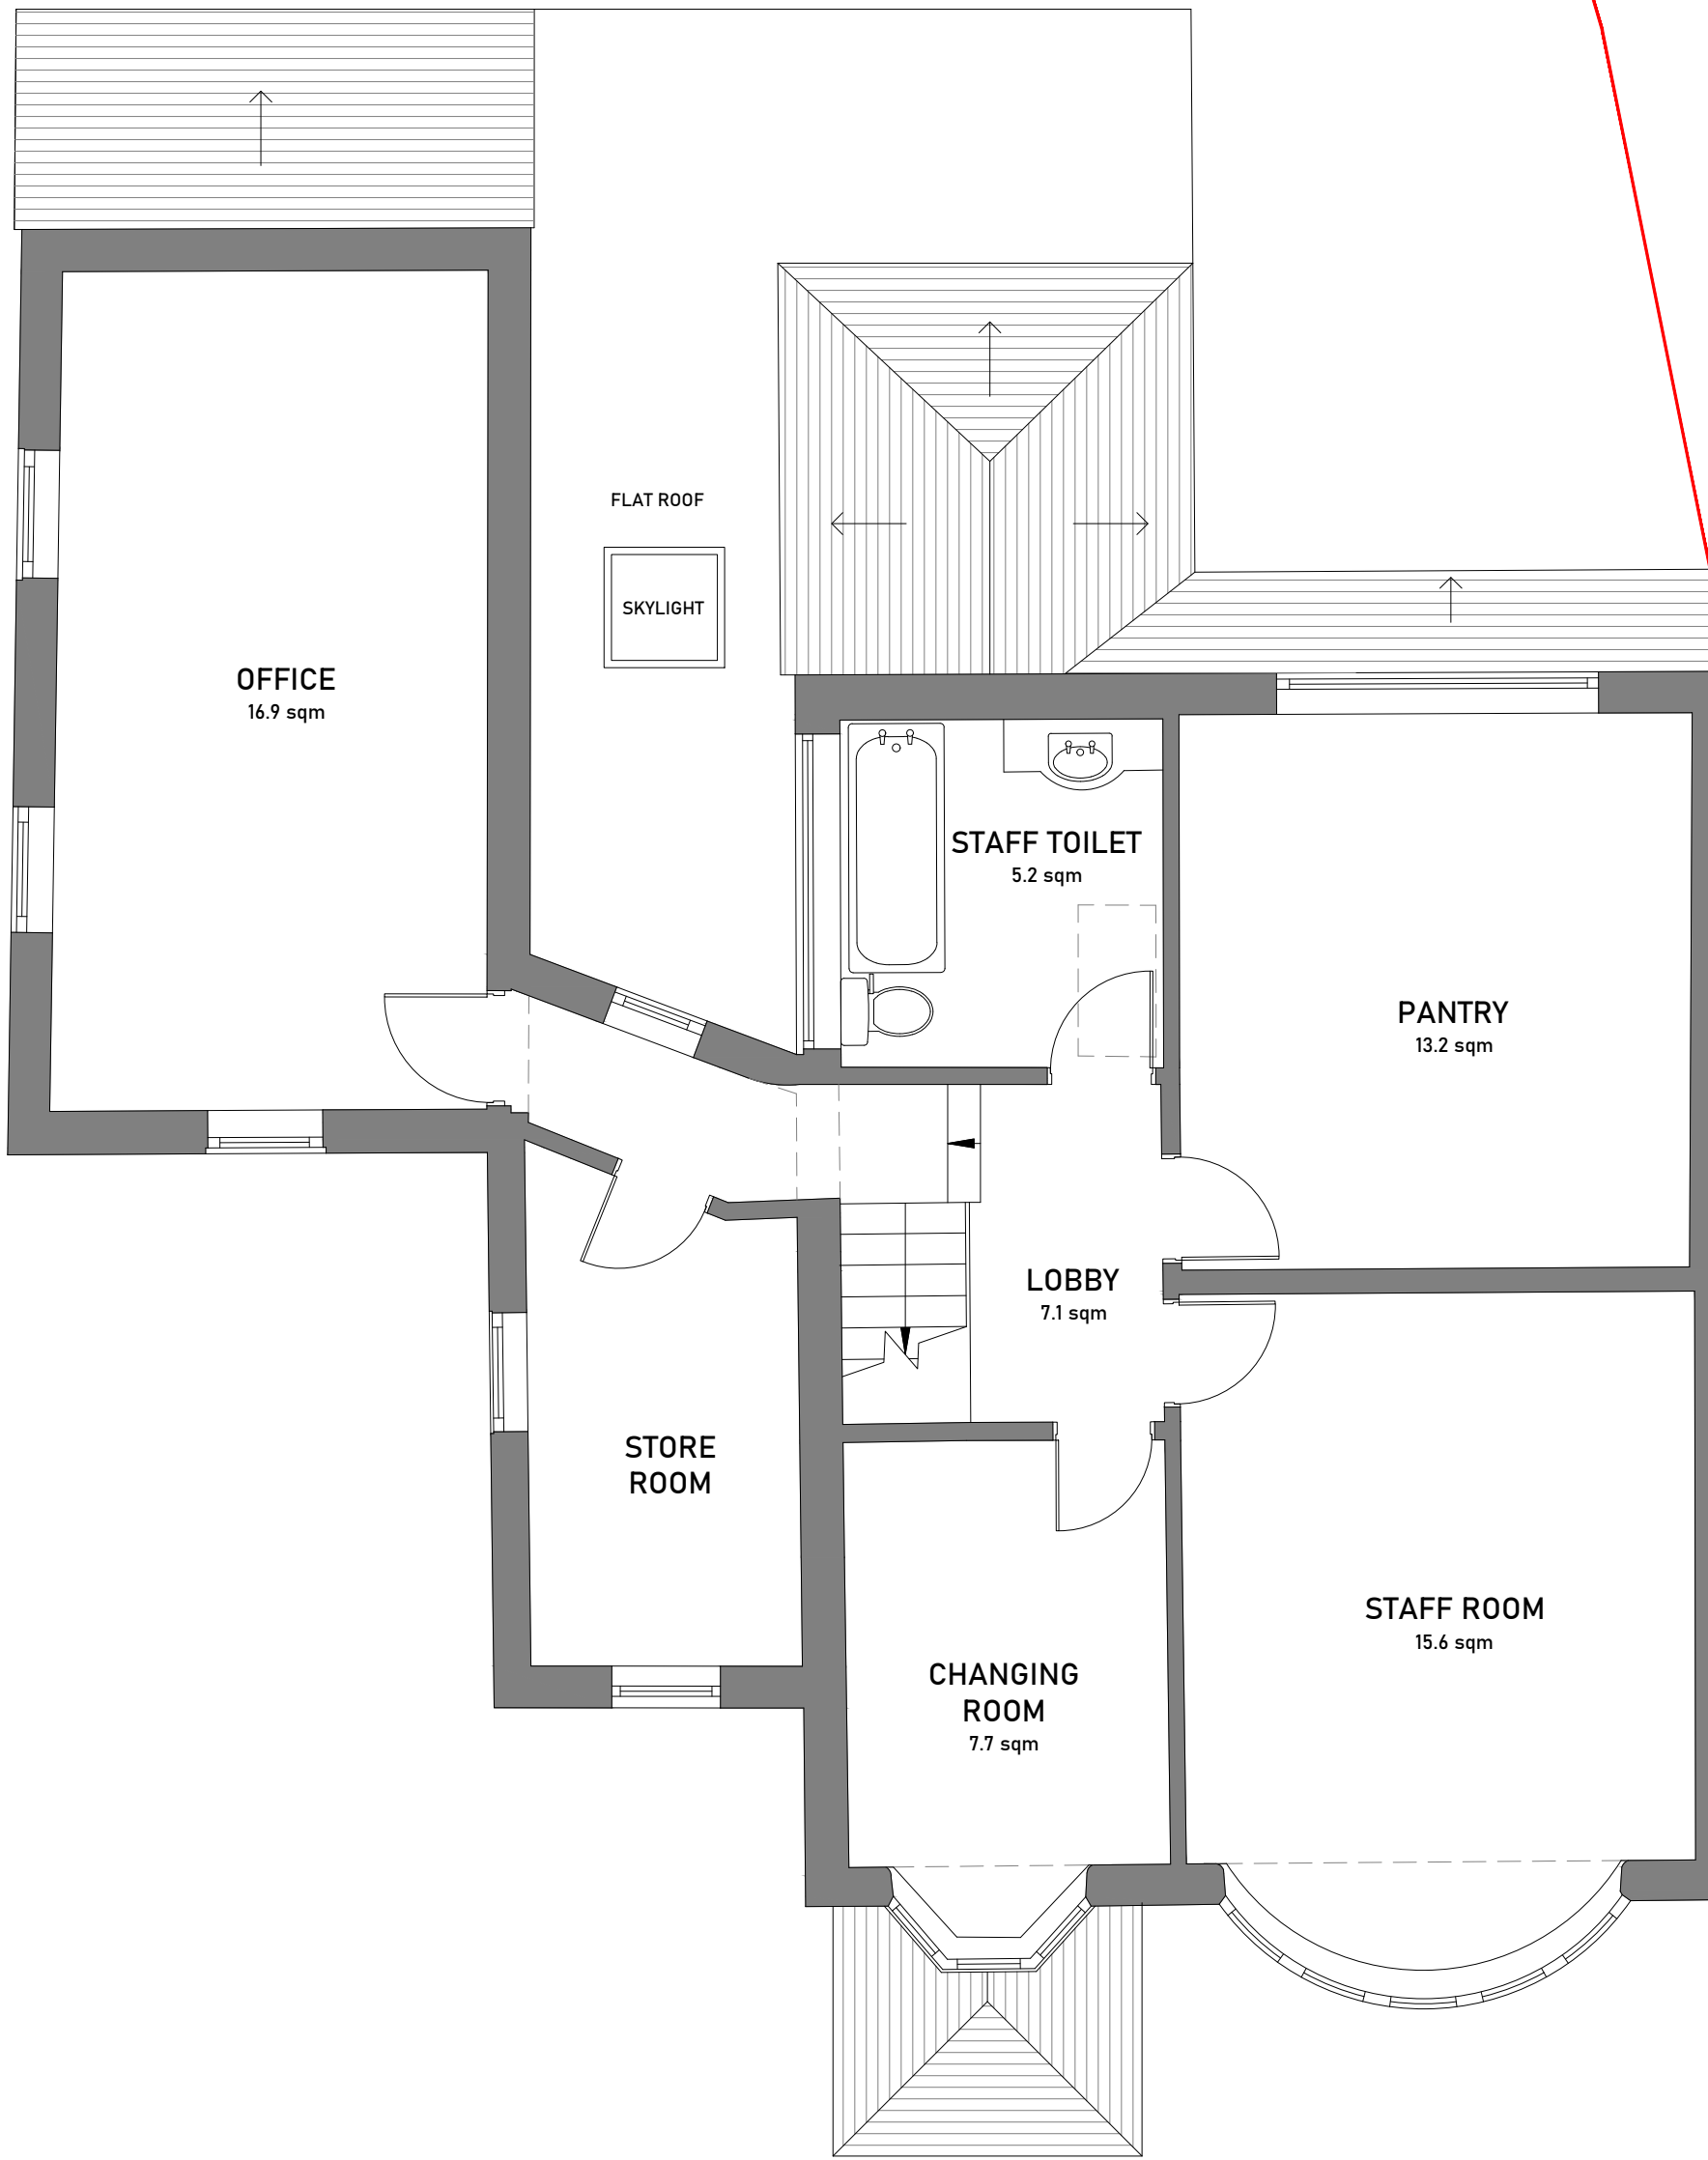

PROPOSED FIRST FLOOR PLAN
1:50

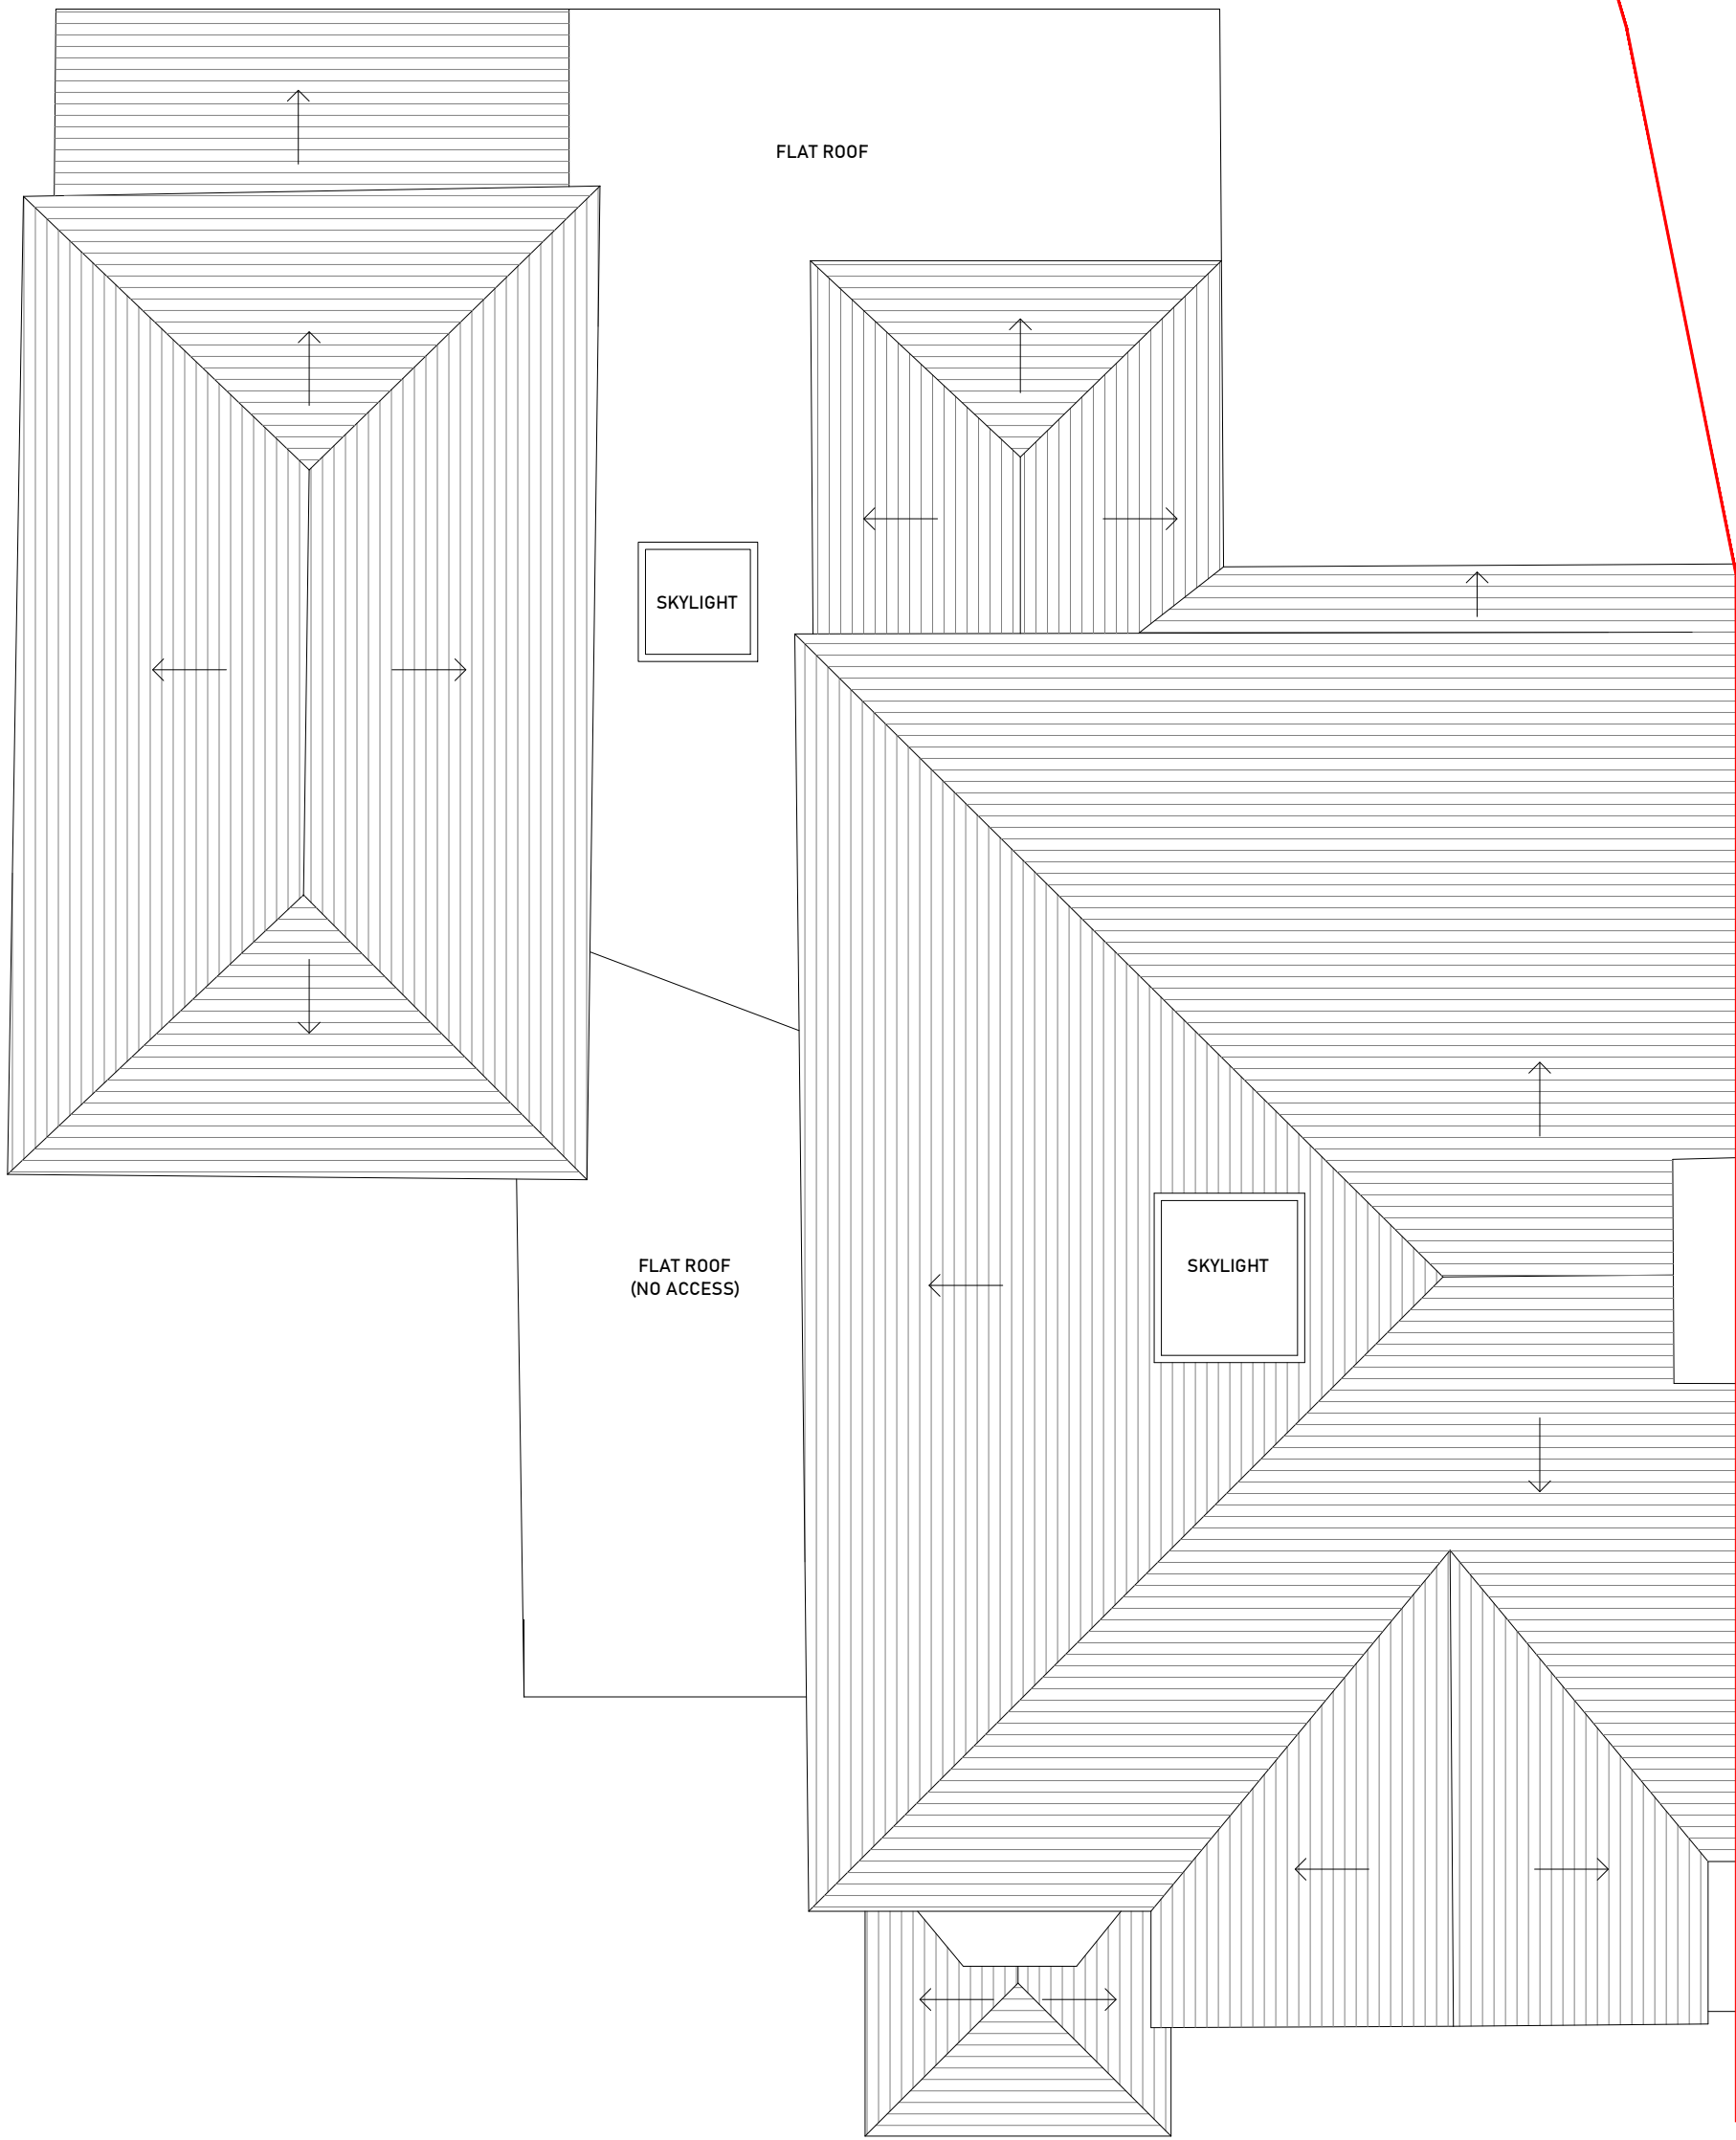

PROPOSED ROOF PLAN
1:50

LEGEND

- EXISTING
- PROPOSED
- TO BE DEMOLISHED
- RENDER FINISH
- BRICK FINISH
- PLOT BOUNDARY

CLIENT	Bital Khalid
ADDRESS	36 Archway Rd, Liverpool L36 9XE, UK
TITLE	PROPOSED FLOOR PLANS
PROJECT STATUS	PLANNING DRAWING
DATE	JULY 2026
REVISION	
SCALE	As Indicate @A1
SHEET No.	BD004
REFERENCE	0010/20/FA
DRAWN BY	

