

PLANNING DRAWING



Datum 48m

PROPOSED FRONT ELEVATION
1:50



Datum 48m

PROPOSED LEFT ELEVATION
1:50


LEGEND

EXISTING	
PROPOSED	
TO BE DEMOLISHED	
RENDER FINISH	
BRICK FINISH	
PLOT BOUNDARY	



Datum 48m

PROPOSED REAR ELEVATION
1:50

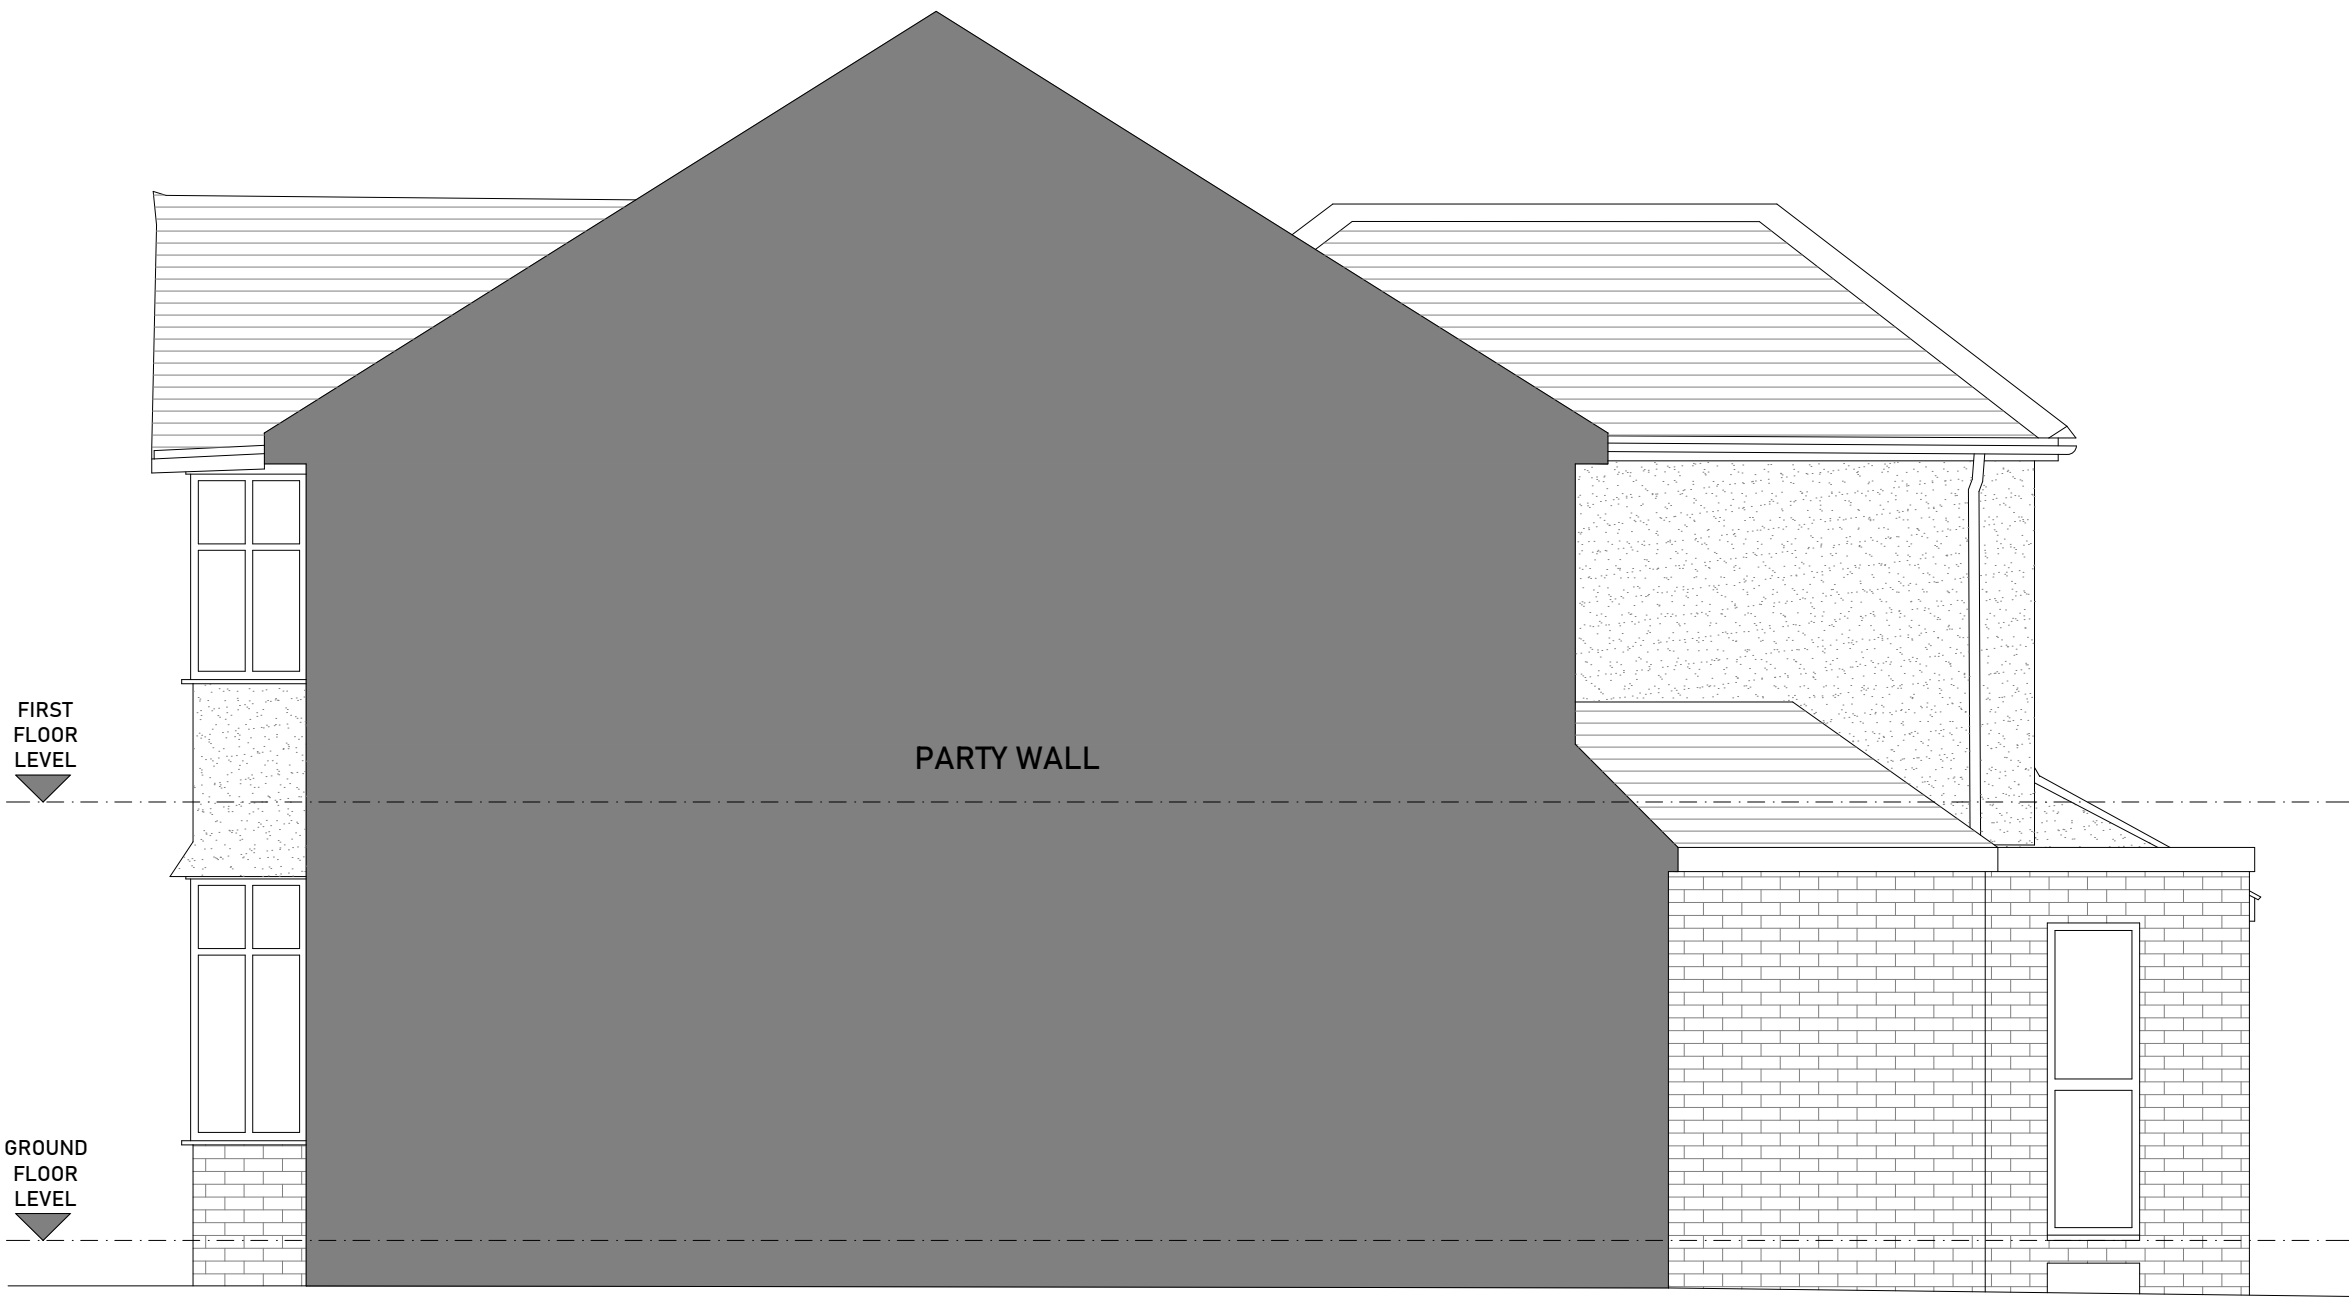

Datum 48m

PROPOSED RIGHT ELEVATION
1:50

CLIENT	Bital Khalid
ADDRESS	36 Archway Rd, Liverpool L36 9XE, UK
TITLE	PROPOSED ELEVATION
PROJECT STATUS	PLANNING DRAWING
DATE	JULY 2026
REVISION	
SCALE	As Indicate @A1
SHEET No.	BD006
REFERENCE	0010/20/FA
DRAWN BY	

