



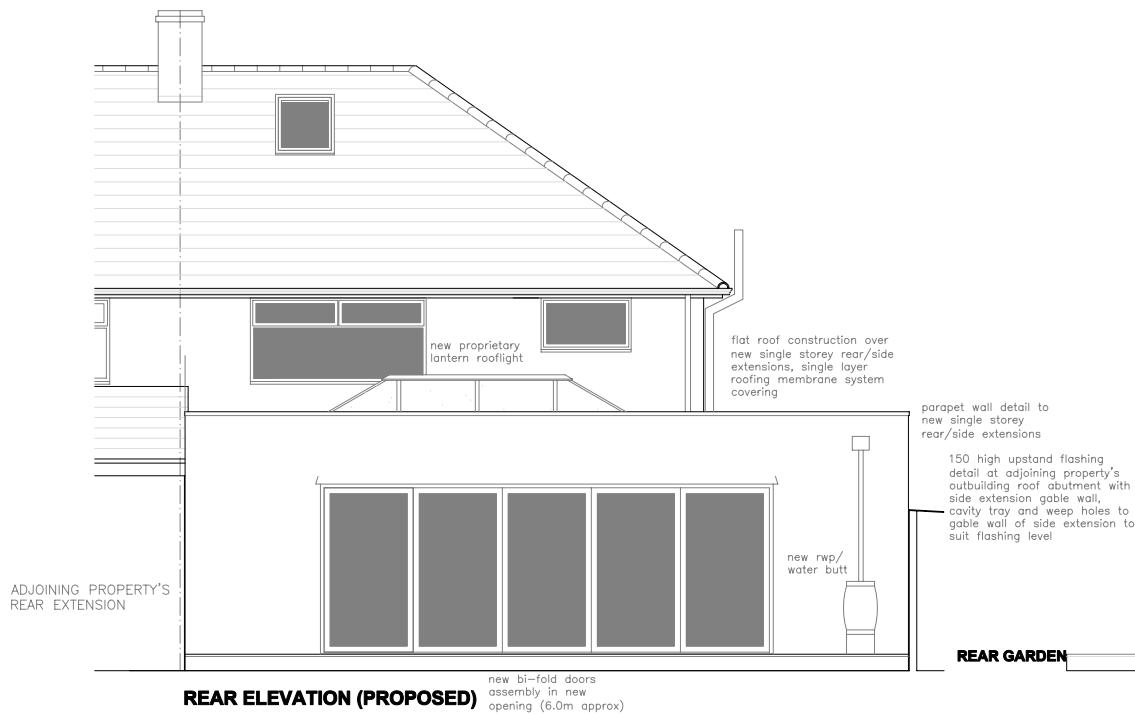


REAR ELEVATION (PROPOSED)

← proposed single storey rear extension 6,860 approx →
← proposed single storey side extension 2,710 approx →

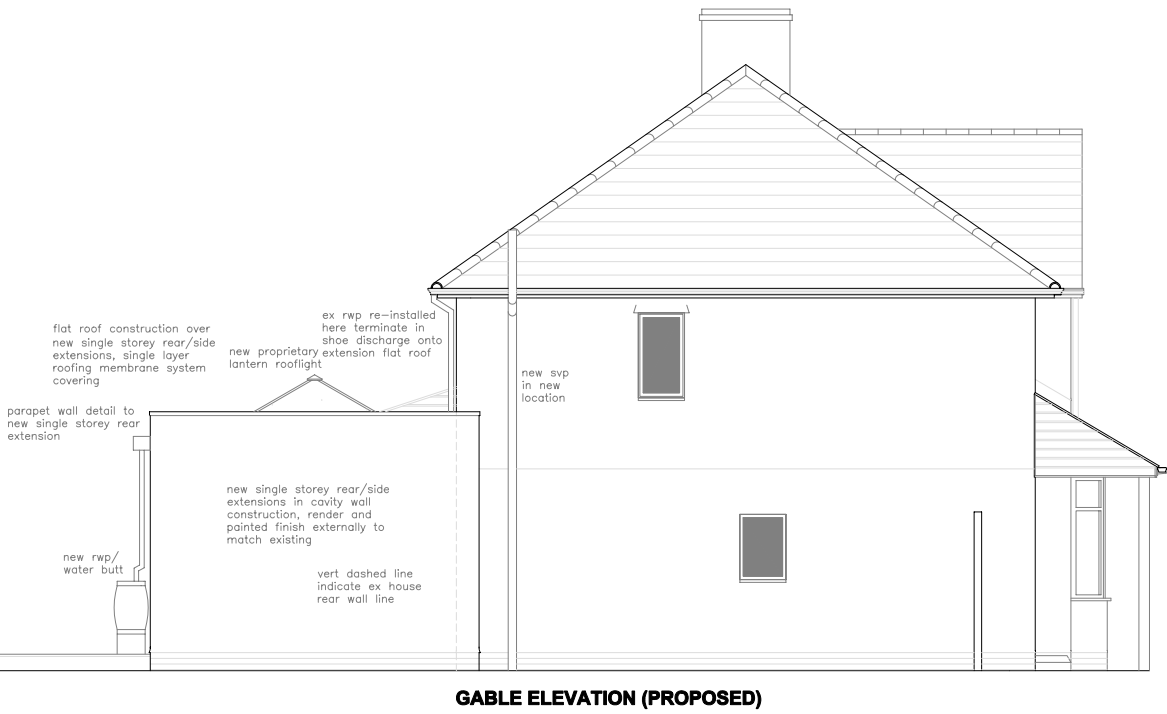

GABLE ELEVATION (PROPOSED)

← proposed single storey side extension 4,050 projection approx →
← proposed single storey side extension 4,350 overall width approx →

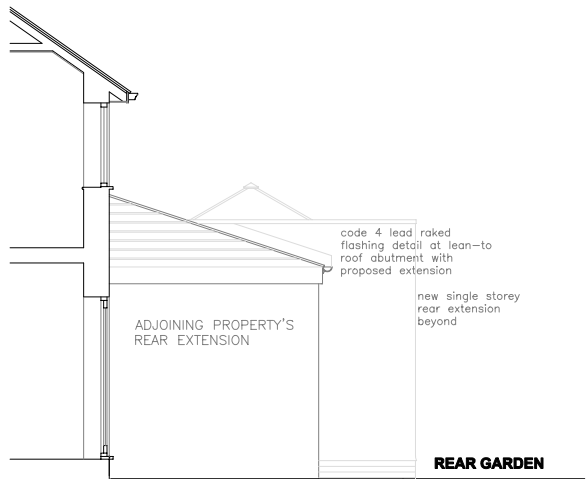


FLANK ELEVATION (PROPOSED)

← proposed single storey rear/side extensions beyond 4,050 projection approx →



FRONT ELEVATION (EXISTING)

← proposed single storey side extension beyond 2,710 approx →

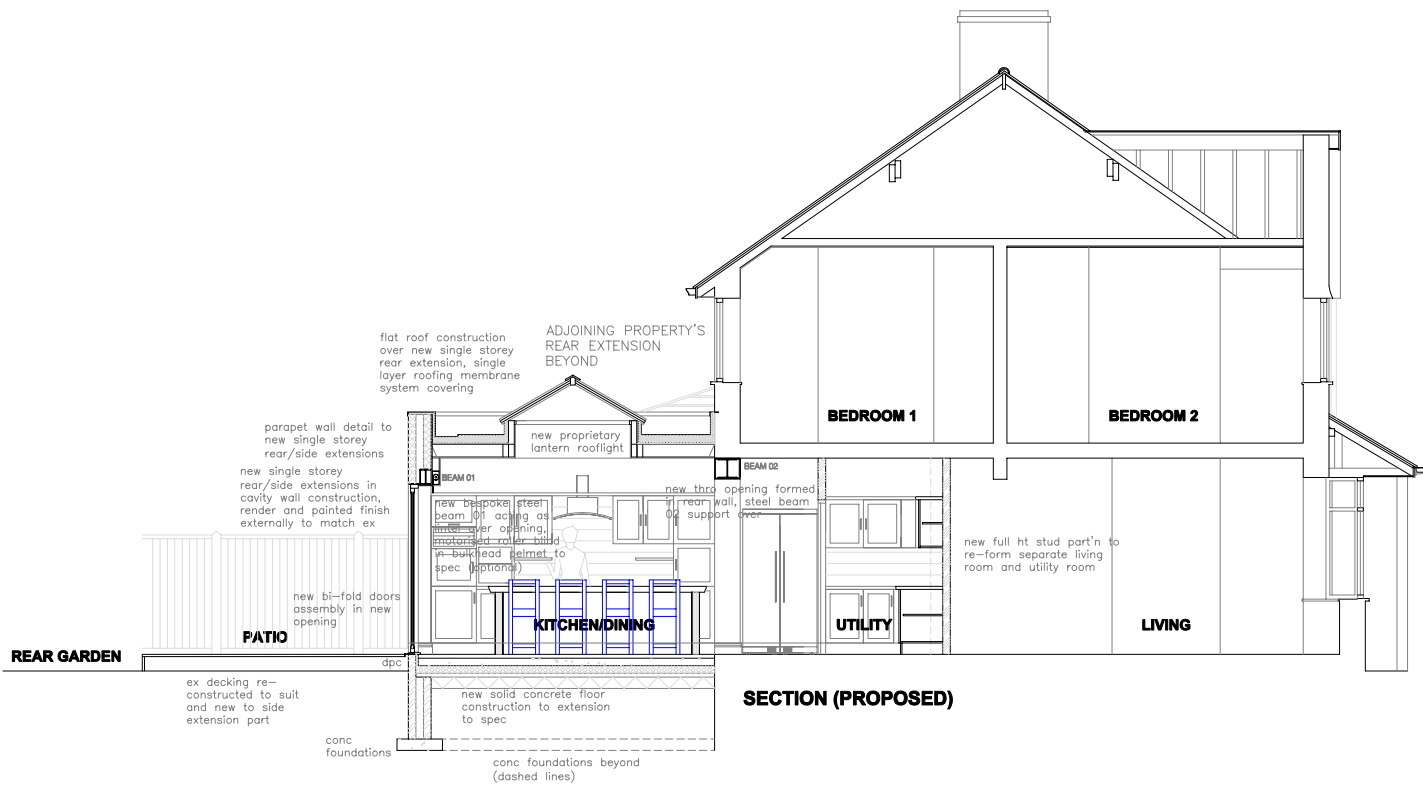

SECTION (PROPOSED)



T2D (Team2Design) Architectural and Structural Design Consultancy Building Construction and Renovations Contractors Project and Property Management Consultancy email: team2design@btinternet.com tel: 07930 807827 (mobile) 0181 5301275 (office)		
client Mr Gerard McGRATH		
project Proposed single storey extensions at rear and side 98 HIGHER ROAD, HALEWOOD KNOWSLEY L26 1TH		
drawing title ELEVATIONS AND SECTION AS PROPOSED		
scale 1:100 @ A3	date Mar 2021	drwg no 98HR/RESUB04