



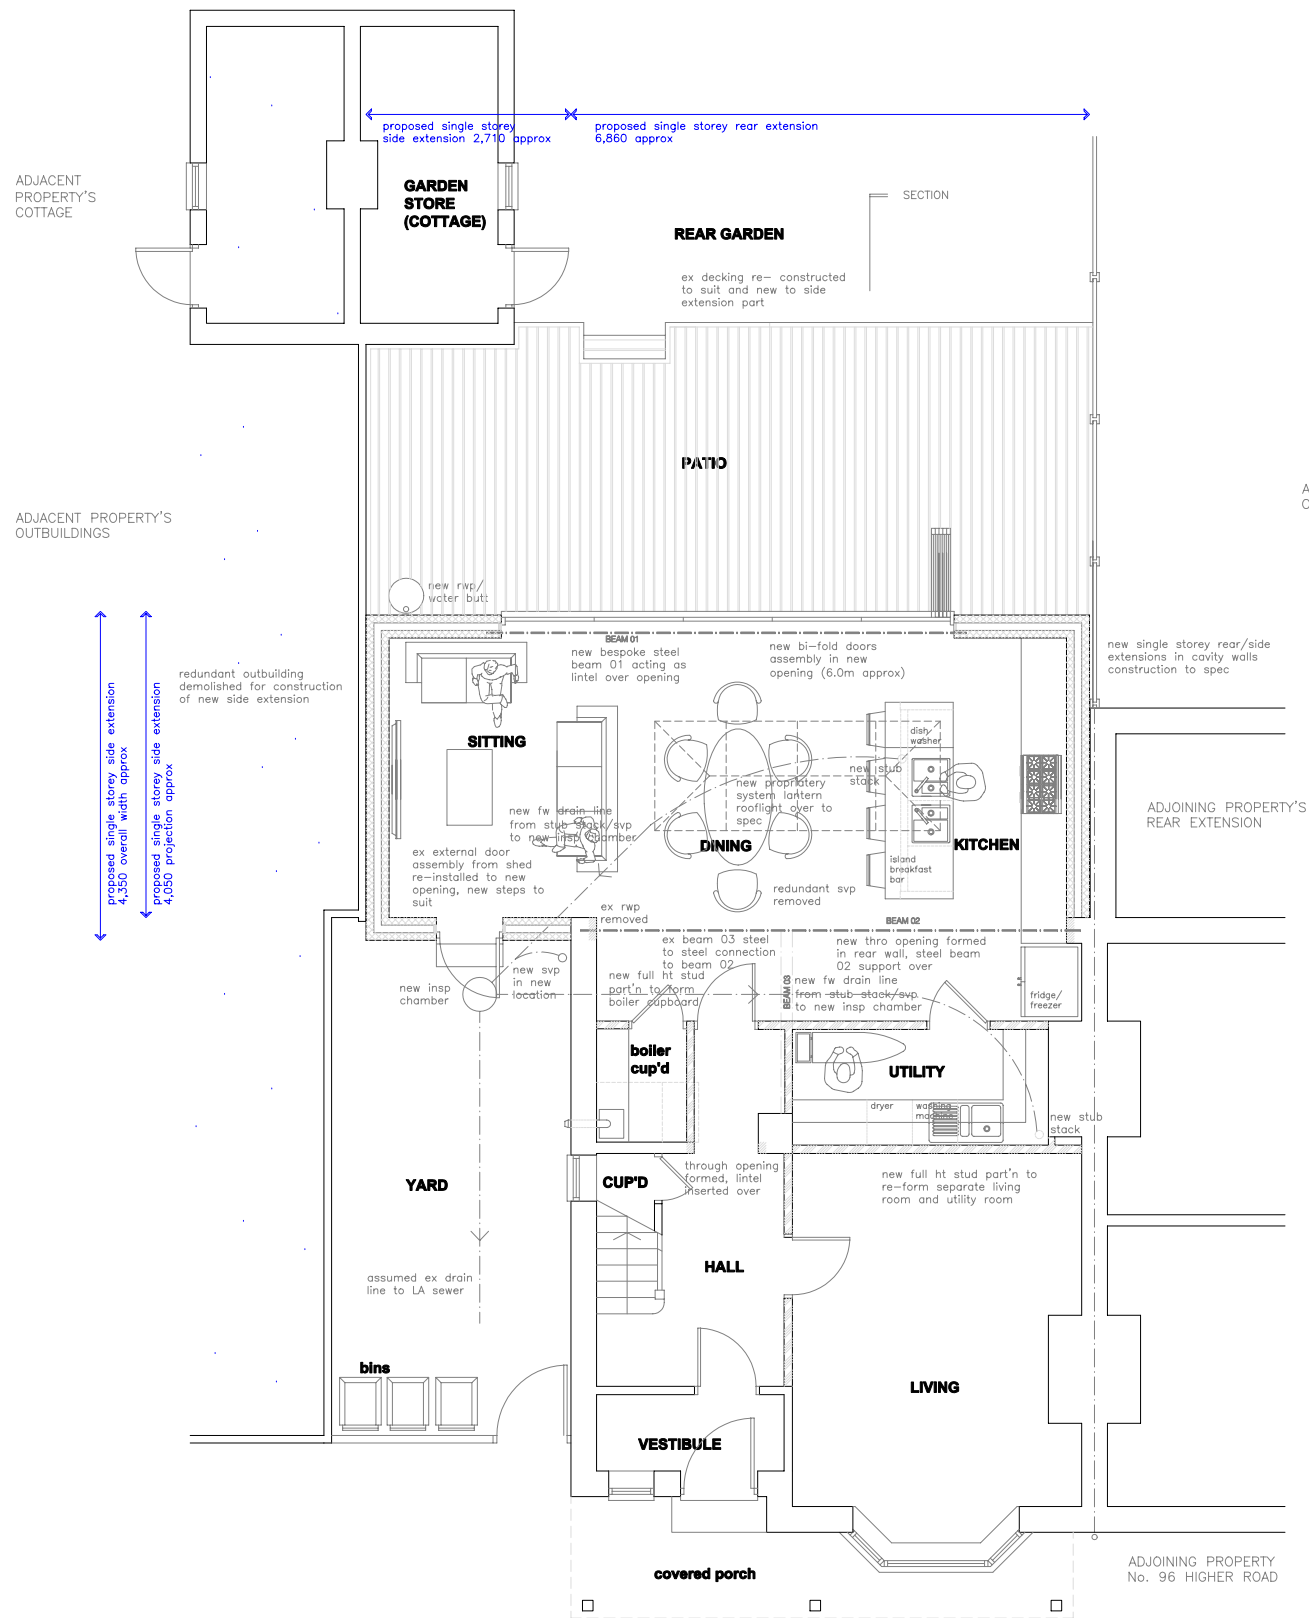

GROUND FLOOR PLAN (PROPOSED)

DRIVEWAY/
FRONT GARDEN

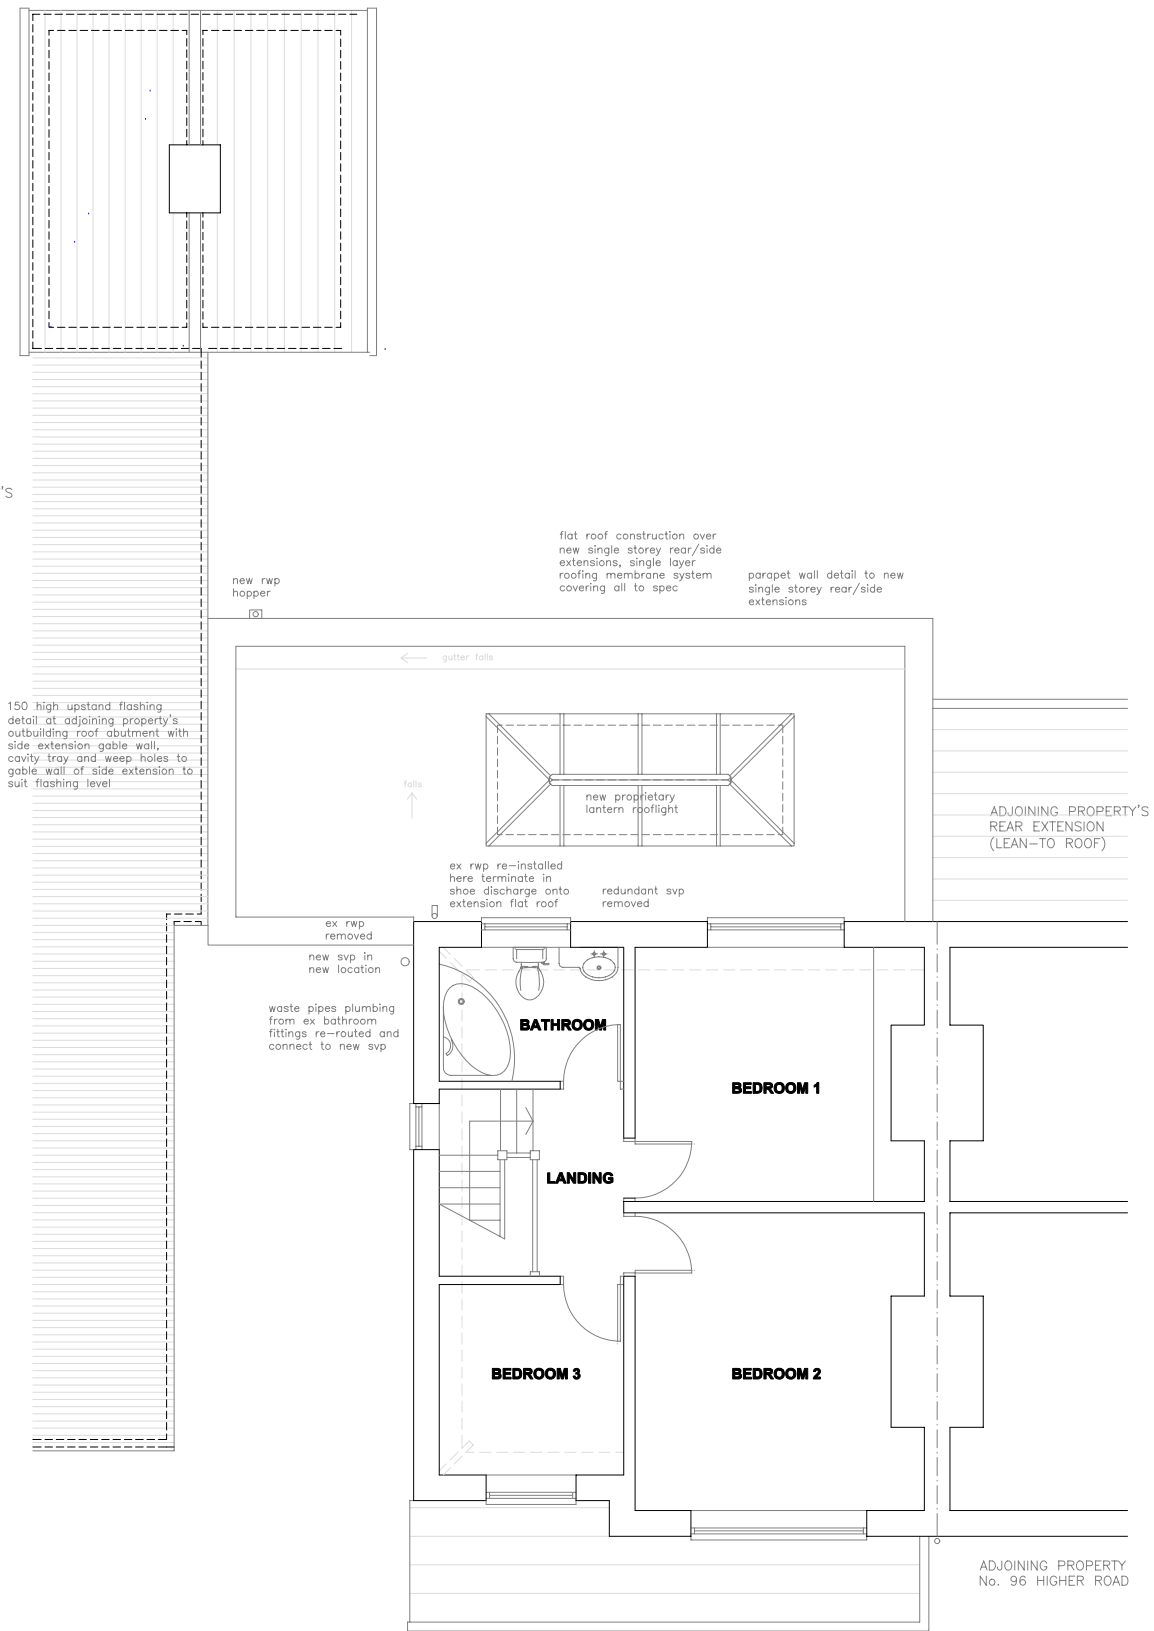

FIRST FLOOR PLAN (PROPOSED)



T2D (Team2Design) Architectural and Structural Design Consultancy Building Construction and Renovations Contractors Project and Property Management Consultancy email: team2design@btinternet.com tel: 07930 807827 (mobile) 0151 5301275 (office)		
client Mr Gerard McGrath		
project Proposed single storey extensions at rear and side 98 HIGHER ROAD, HALEWOOD KNOWSLEY L26 1TH		
drawing title FLOOR PLANS AS PROPOSED		
scale 1:100 @ A3	date Mar 2021	dwg no 98HR/RESUB03