






REAR ELEVATION (EXISTING)

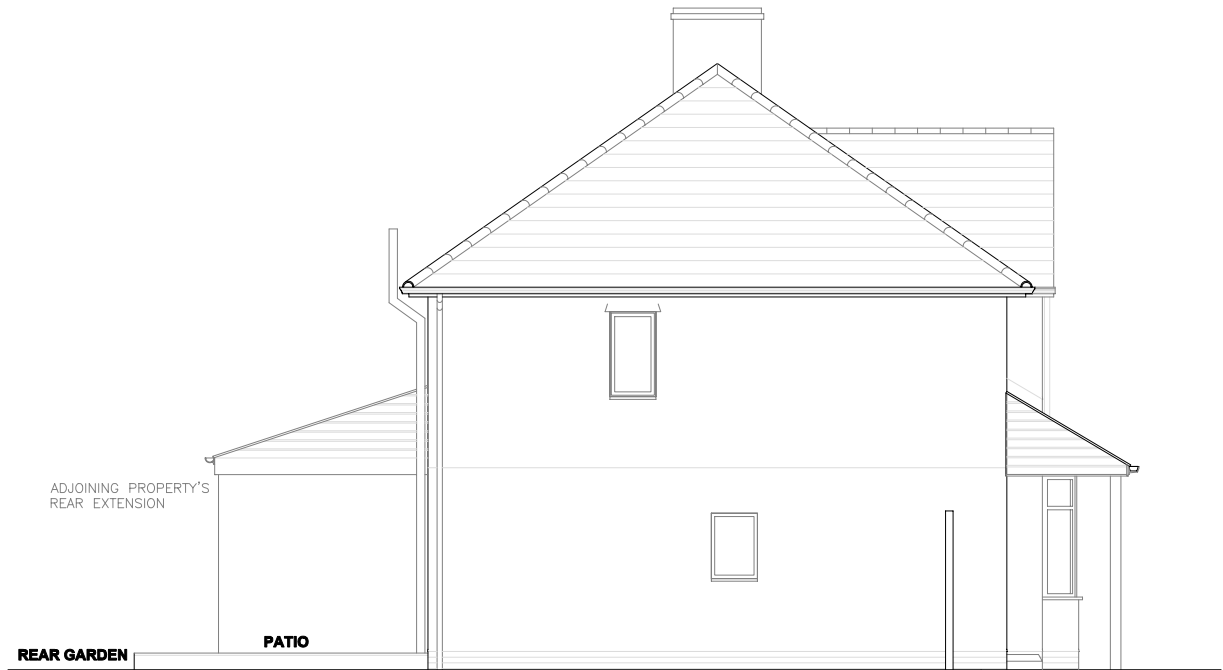


GABLE ELEVATION (EXISTING)

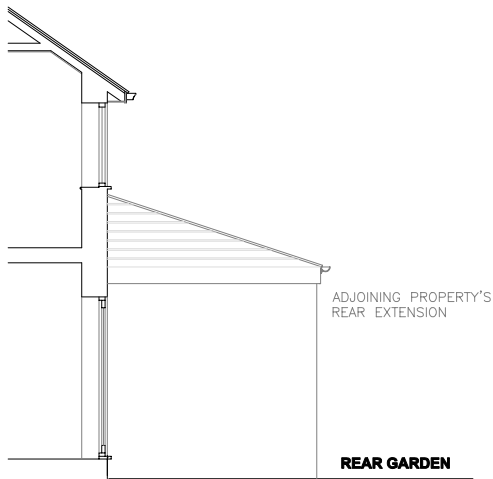

FLANK ELEVATION (EXISTING)

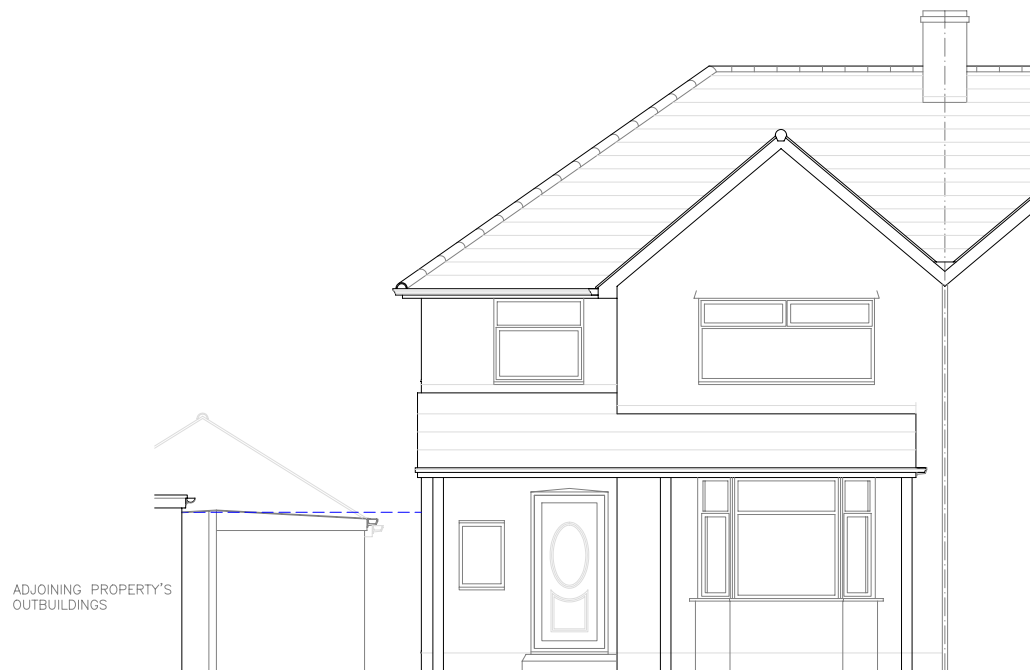

FRONT ELEVATION (EXISTING)

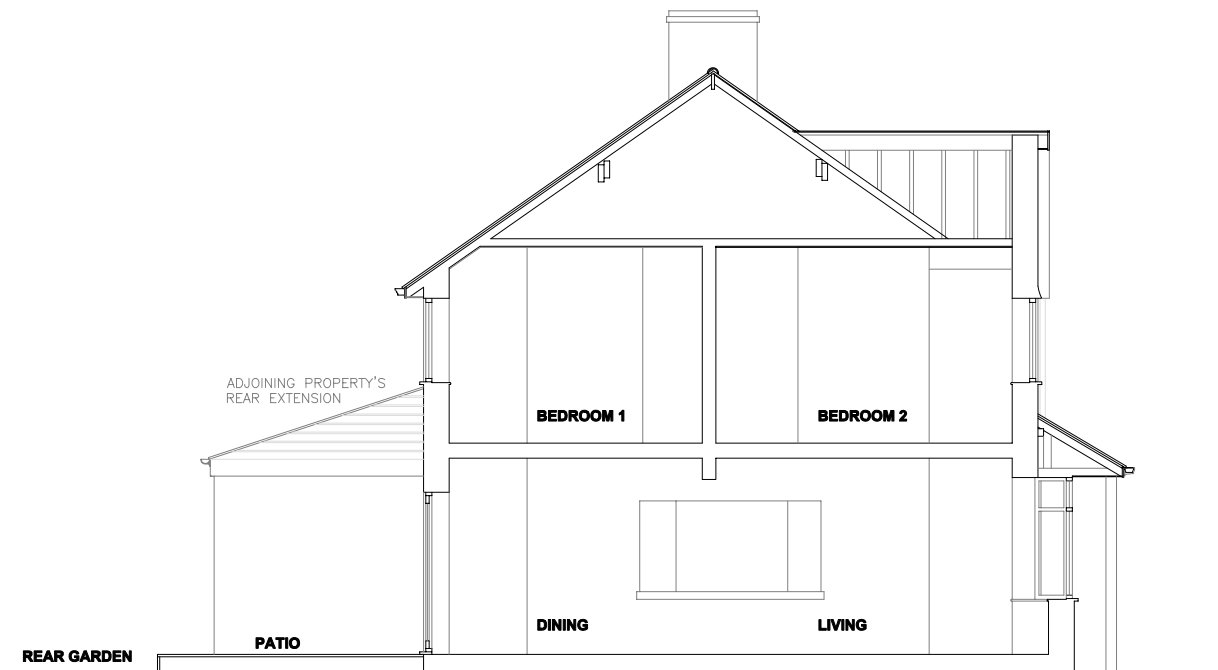

SECTION (EXISTING)



T2D (Team2Design) Architectural and Structural Design Consultancy Building Construction and Renovations Contractors Project and Property Management Consultancy email: team2design@btinternet.com tel: 07830 807827 (mobile) 0181 5301275 (office)		
client Mr Gerard McGrath		
project Proposed single storey extensions at rear and side 98 HIGHER ROAD, HALEWOOD KNOWSLEY L26 1TH		
drawing title ELEVATIONS AND SECTION AS EXISTING		
scale 1:100 @ A3	date Mar 2021	dwg no 98HR/RESUB02