




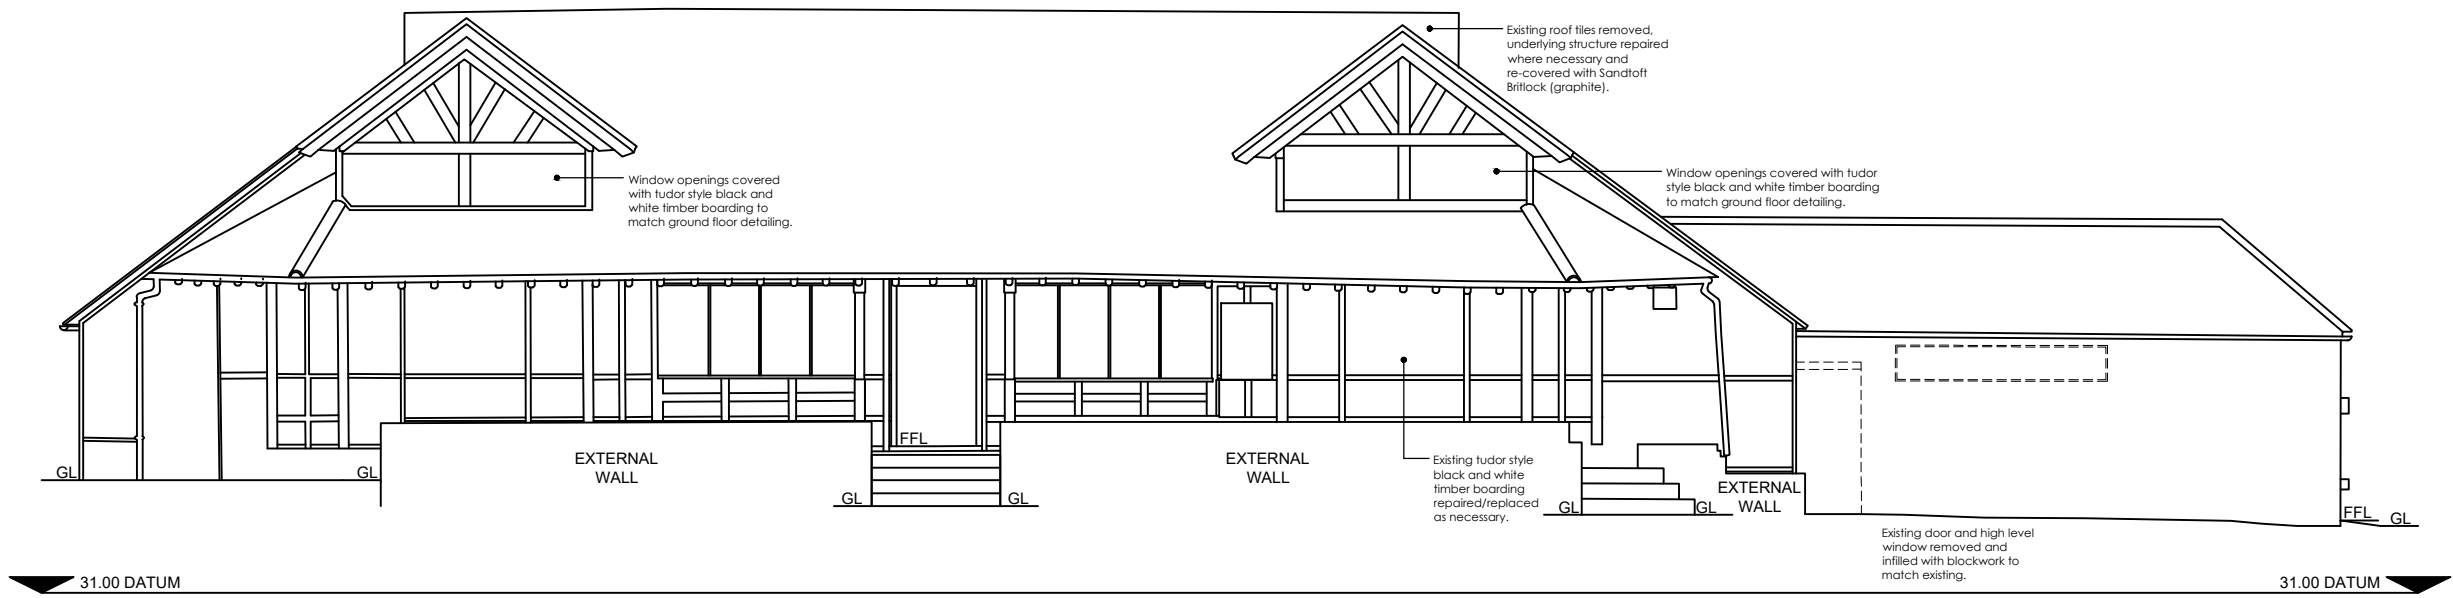

Huyton Cricket Club - Pavilion
FRONT ELEVATION
Scale 1:100

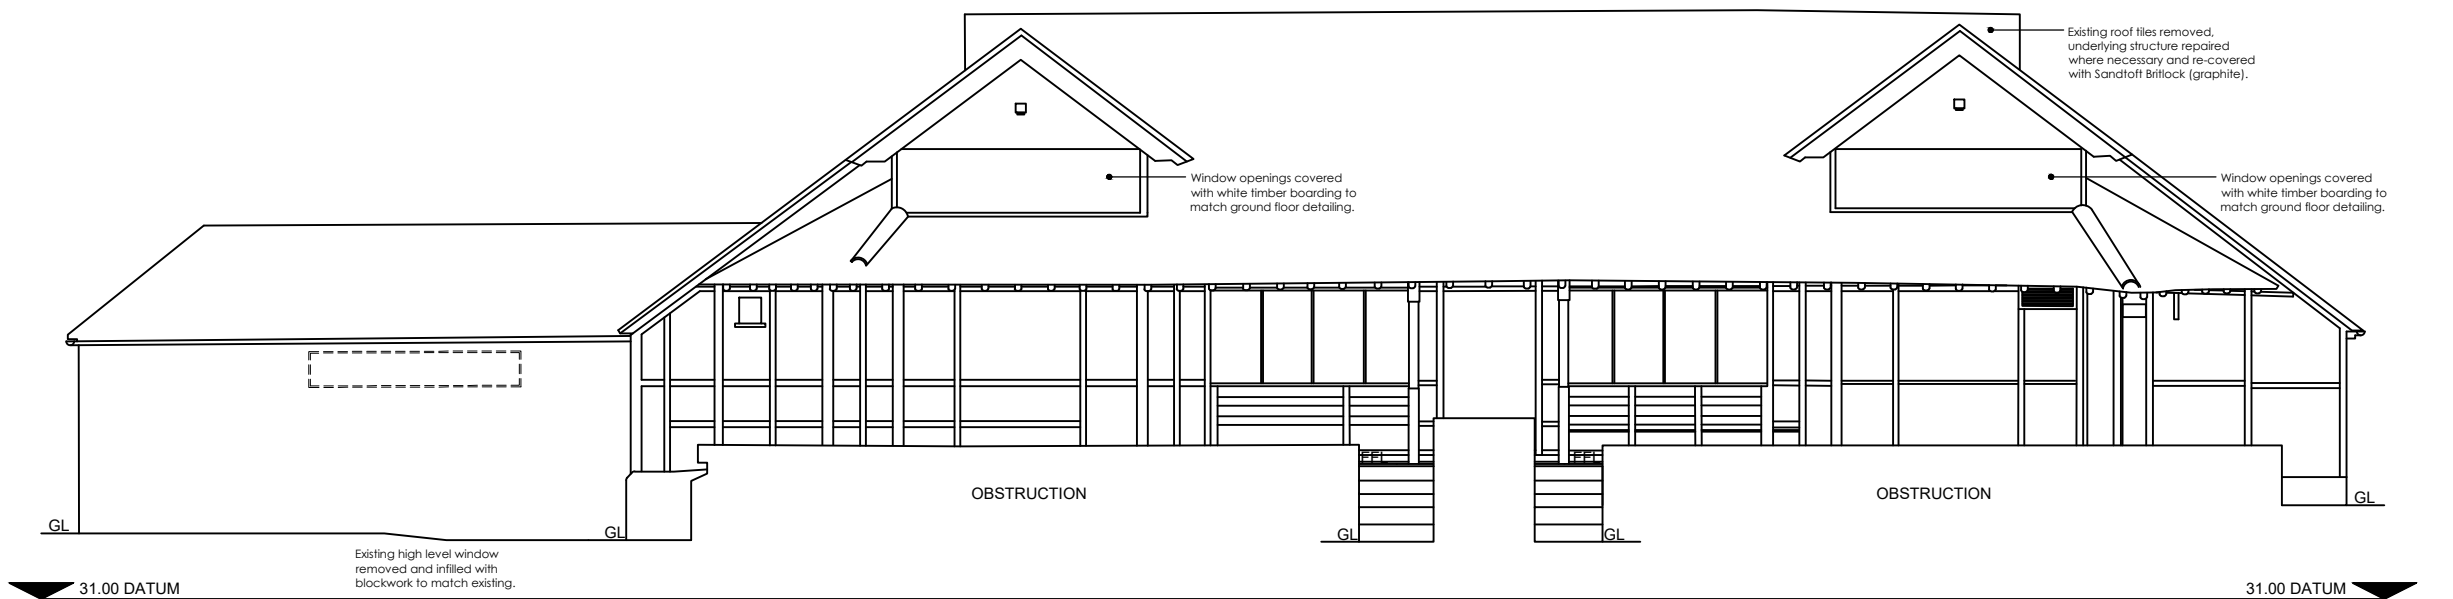


Huyton Cricket Club - Pavilion
REAR ELEVATION
Scale 1:100

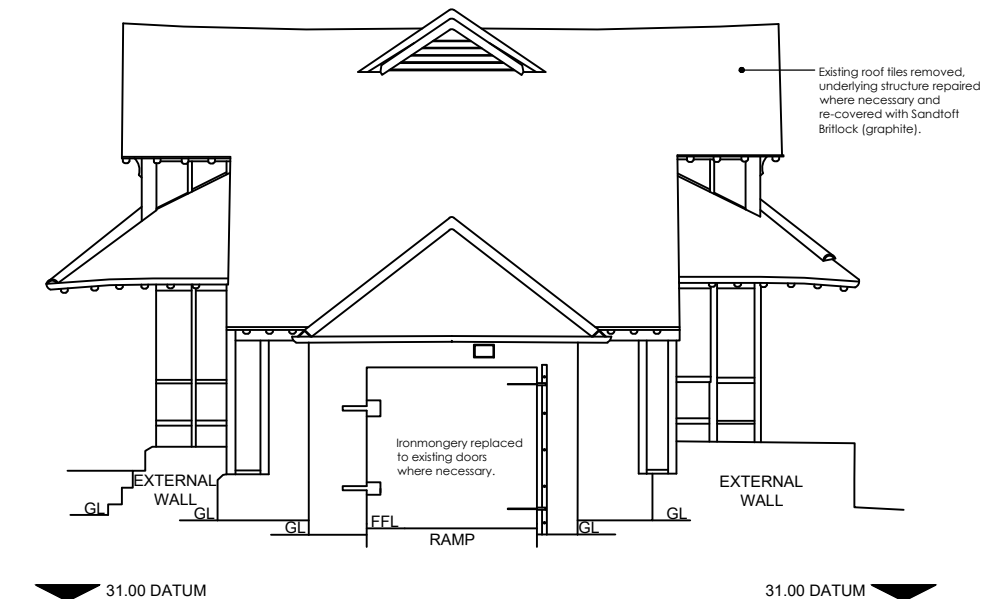

Huyton Cricket Club - Pavilion
SIDE ELEVATION 1
Scale 1:100



Huyton Cricket Club - Pavilion
SIDE ELEVATION 2
Scale 1:100

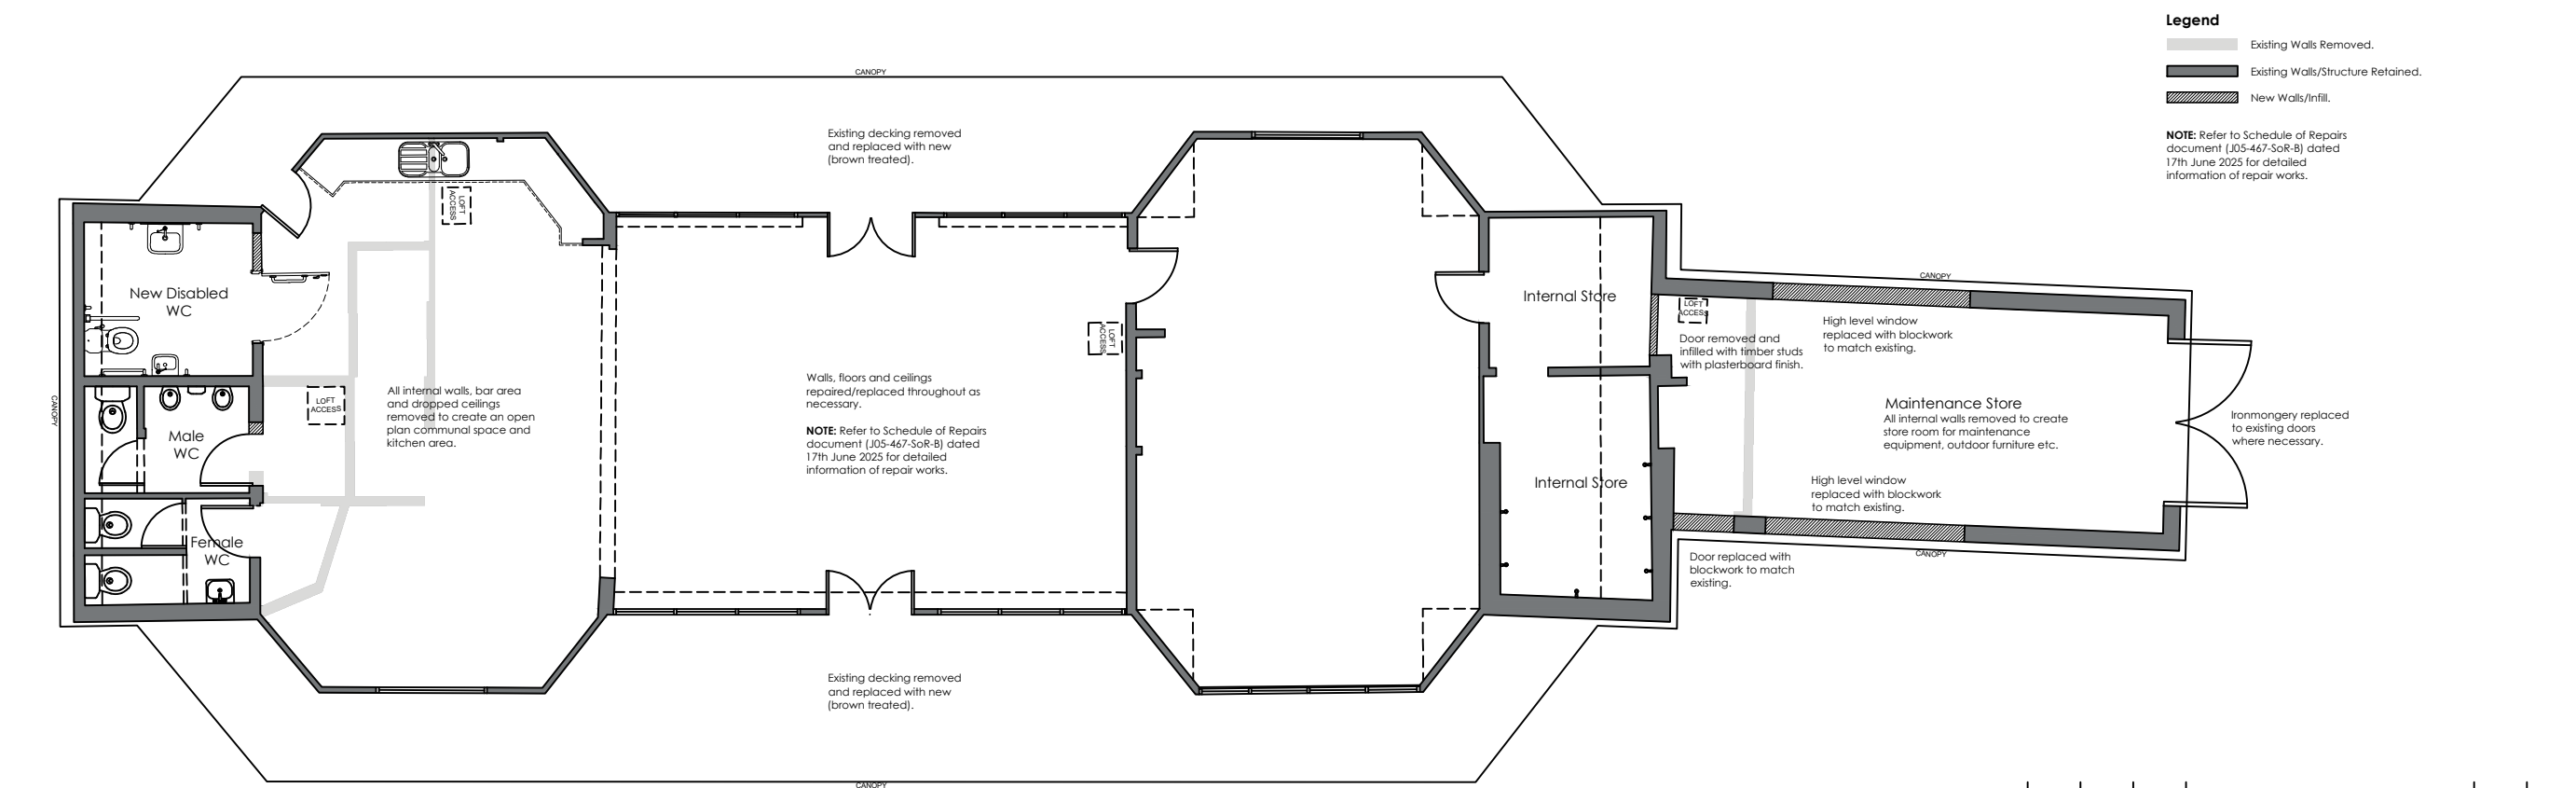

Huyton Cricket Club - Pavilion
FLOOR PLAN
Scale 1:100

REV	DATE	DRAWN	DESCRIPTION	ARCH	ENG
-	-	-	-	CHECK	CHECK
TITLE: CRICKET PAVILION Proposed Restoration Works PLANS & ELEVATIONS					
 Breck Homes 20 Sceptre Court Bamber Bridge Preston PR5 6AW tel: 01253 587 010 web: www.breck.co.uk/homes email: hello@breck.co.uk					
PROJECT: HUYTON CRICKET CLUB, HUYTON					
DATE: 16.07.25	SCALE: 1:100 @ A2	JOB REF: 021	DRAWING NUMBER: HuytonCC/PavilionWorks	REV: -	