




Plots 13-33
Bin Store Front Elevation

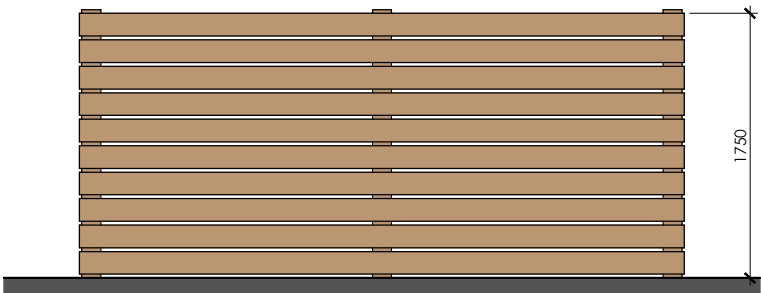

Plots 13-33
Bin Store Side Elevation

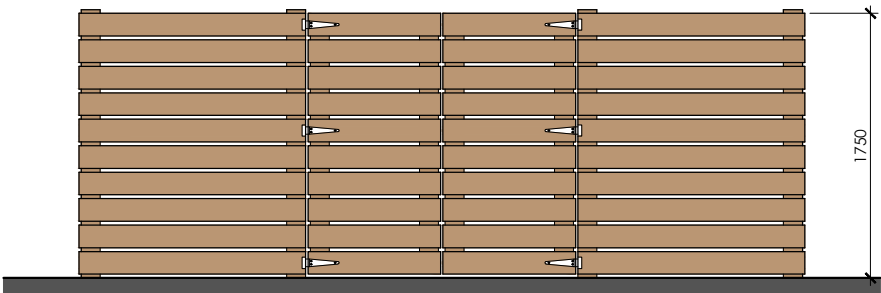


Plots 01-12
Bin Store Front Elevation

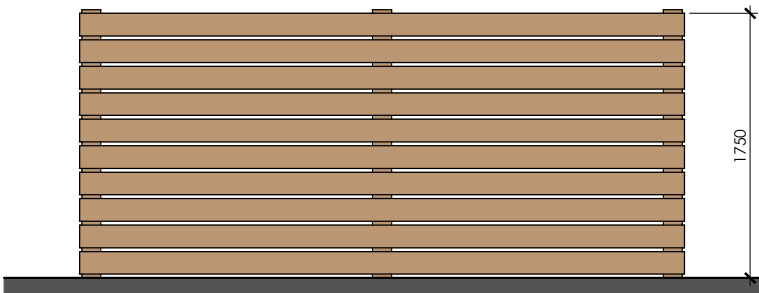


Plots 01-12
Bin Store Side Elevation




Plots 13-33
Bin Store Rear Elevation

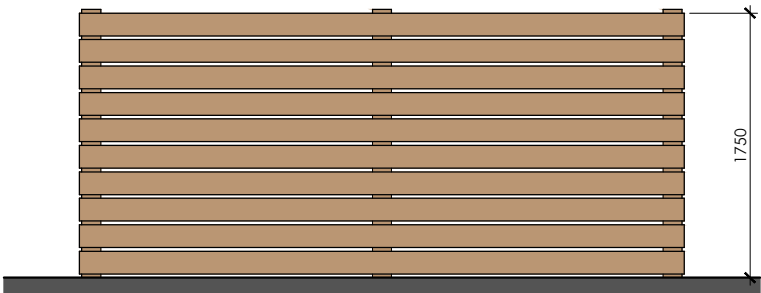


Plots 13-33
Bin Store Side Elevation

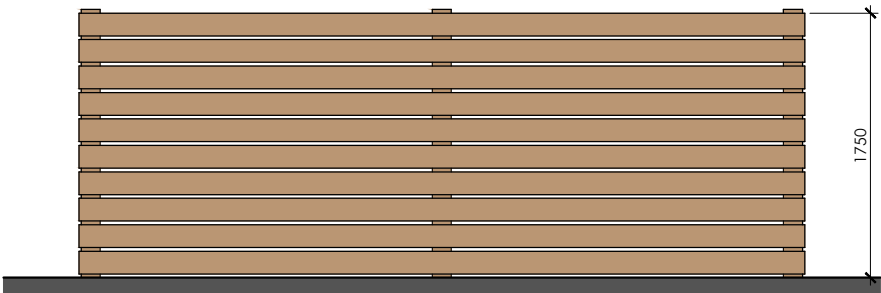

Plots 01-12
Bin Store Rear Elevation

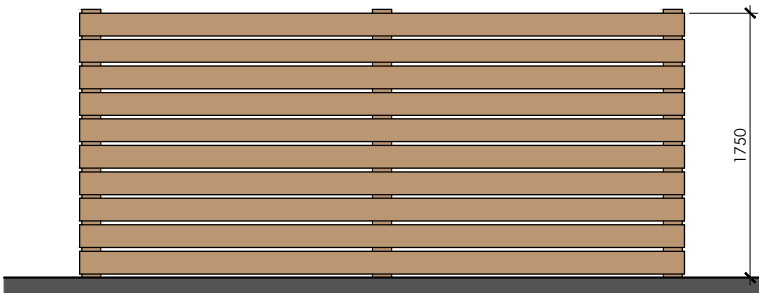


Plots 01-12
Bin Store Side Elevation

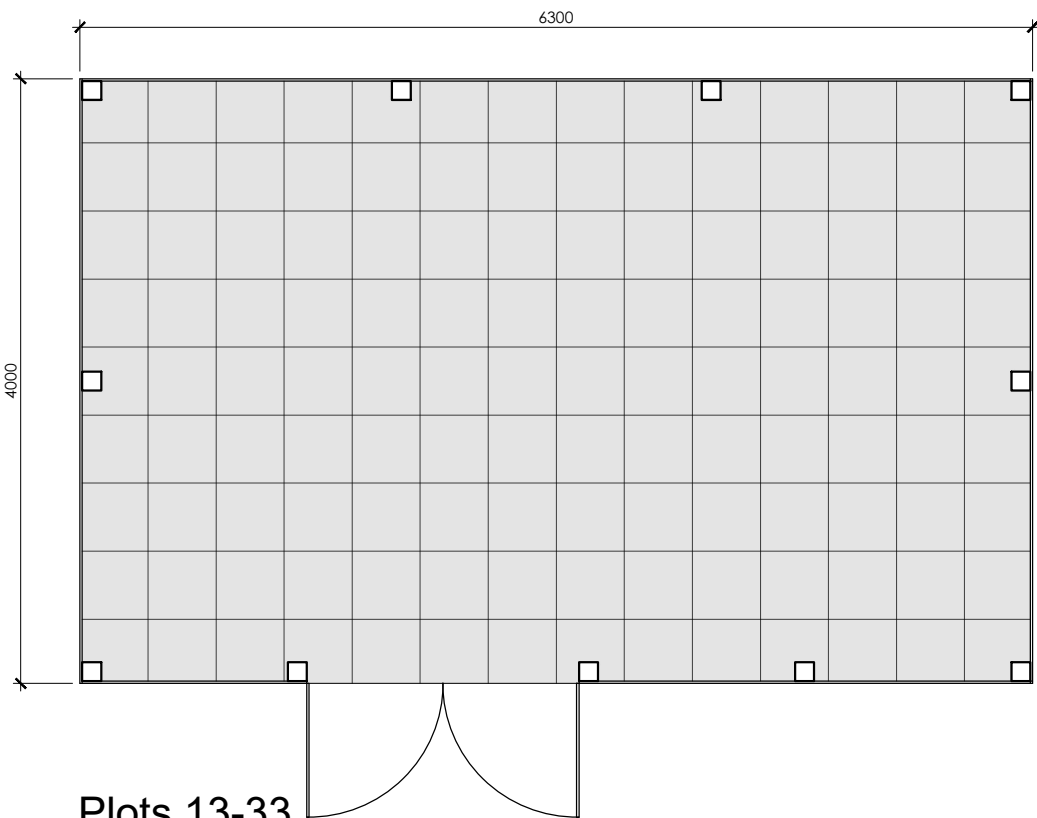


Plots 13-33
Bin Store Floor Plan

PAVING
450x450mm grey flags laid on 25mm 1:4 lime
mortar bed. 100mm consolidated hardcore with
blinding to level surface.

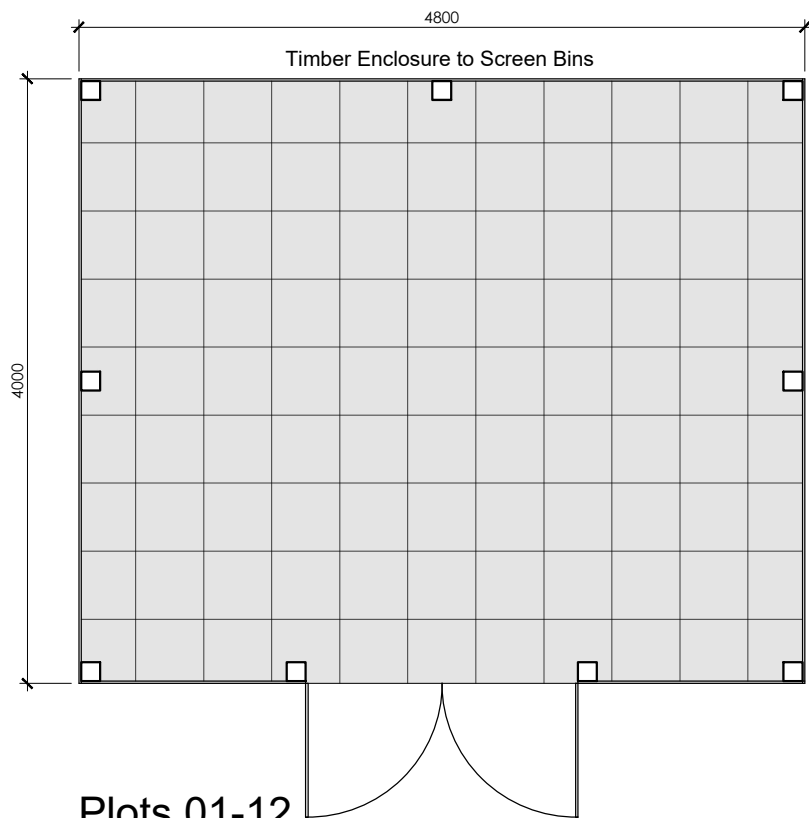

Plots 01-12
Bin Store Floor Plan


PAVING
450x450mm grey flags laid on 25mm 1:4 lime
mortar bed. 100mm consolidated hardcore with
blinding to level surface.

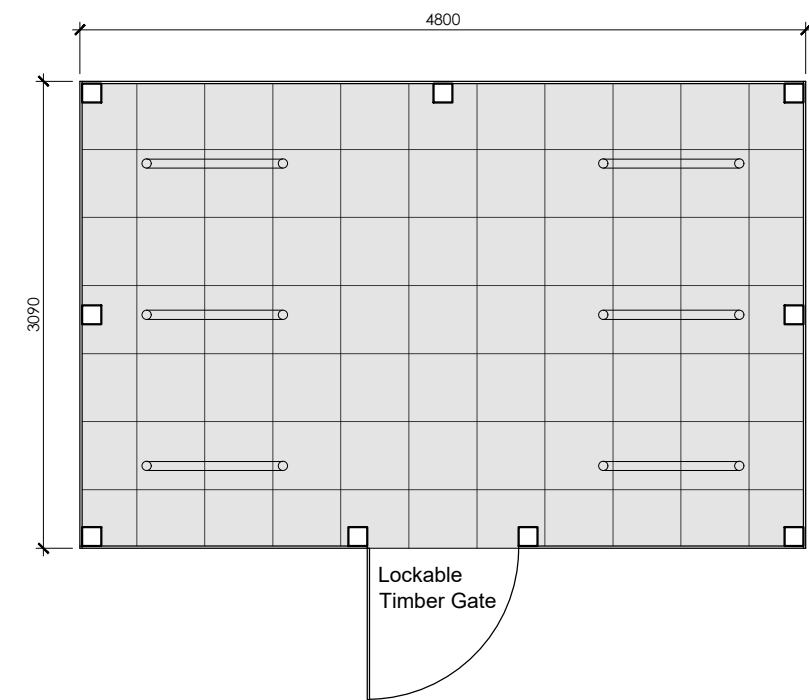


Plots 01-12 & 70-81
Cycle Store - Floor Plan

PAVING
450x450mm grey flags laid on 25mm 1:4 lime
mortar bed. 100mm consolidated hardcore with
blinding to level surface.


22mm thick plywood sheet screw fixed to softwood
trusses and covered with grey roofing felt. Roofing
felt to be stretched over plywod surface and nailed
with 13 x 3 galvanised roofing nails.

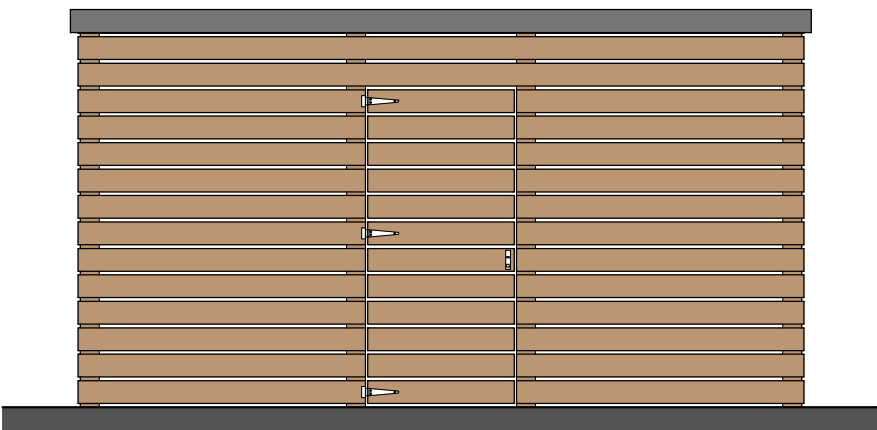


Plots 01-12 & 70-81
Cycle Store Front Elevation

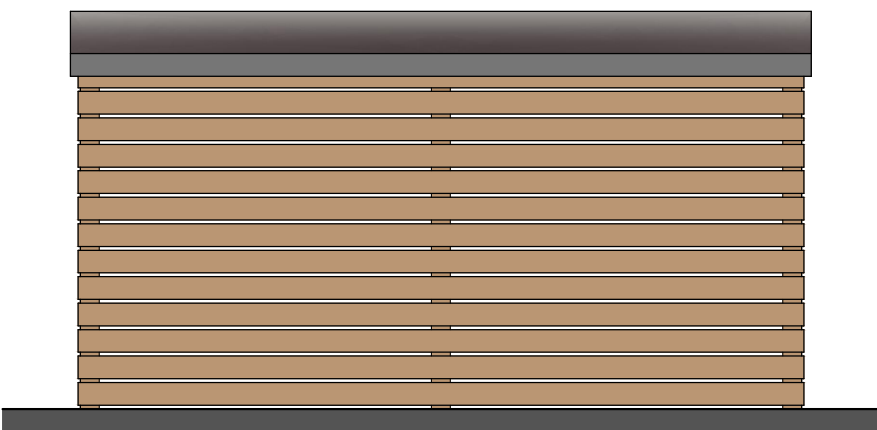

Plots 01-12 & 70-81
Cycle Store Rear Elevation

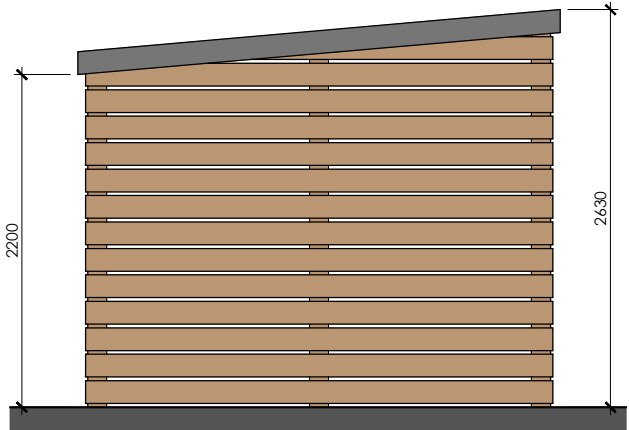

Plots 01-12 & 70-81
Cycle Store Side Elevation

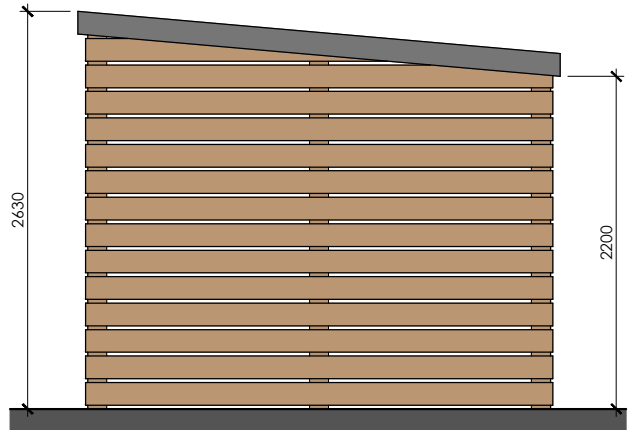

Plots 01-12 & 70-81
Cycle Store Side Elevation

P01	Initial Issue	30.06.25	ABH	KOR
Rev	Description	Date	By	Chk

jda

j d a architects
info@jda-architects.com
www.jda-architects.com
manchester: 0161 336 5011
liverpool: 0151 665 0112

Project Details: 1443 - Huyton Lane, Knowsley				
Client: Breck Homes				
RIBA Workstage: Stage 3 Planning			Status/Suitability Code: S3	
Scale: 1:50	@ Original Size A2	Date: June 2025	Drawn By: ABH	Checked By: KOR
Project Code	Originator	Vol/Sys	Level	Type
1443-JDA-XX-XX-DR-A-0007				
Description: Cycle and Bin Stores				Rev: P01

0 500mm 1m Scale 1:50