


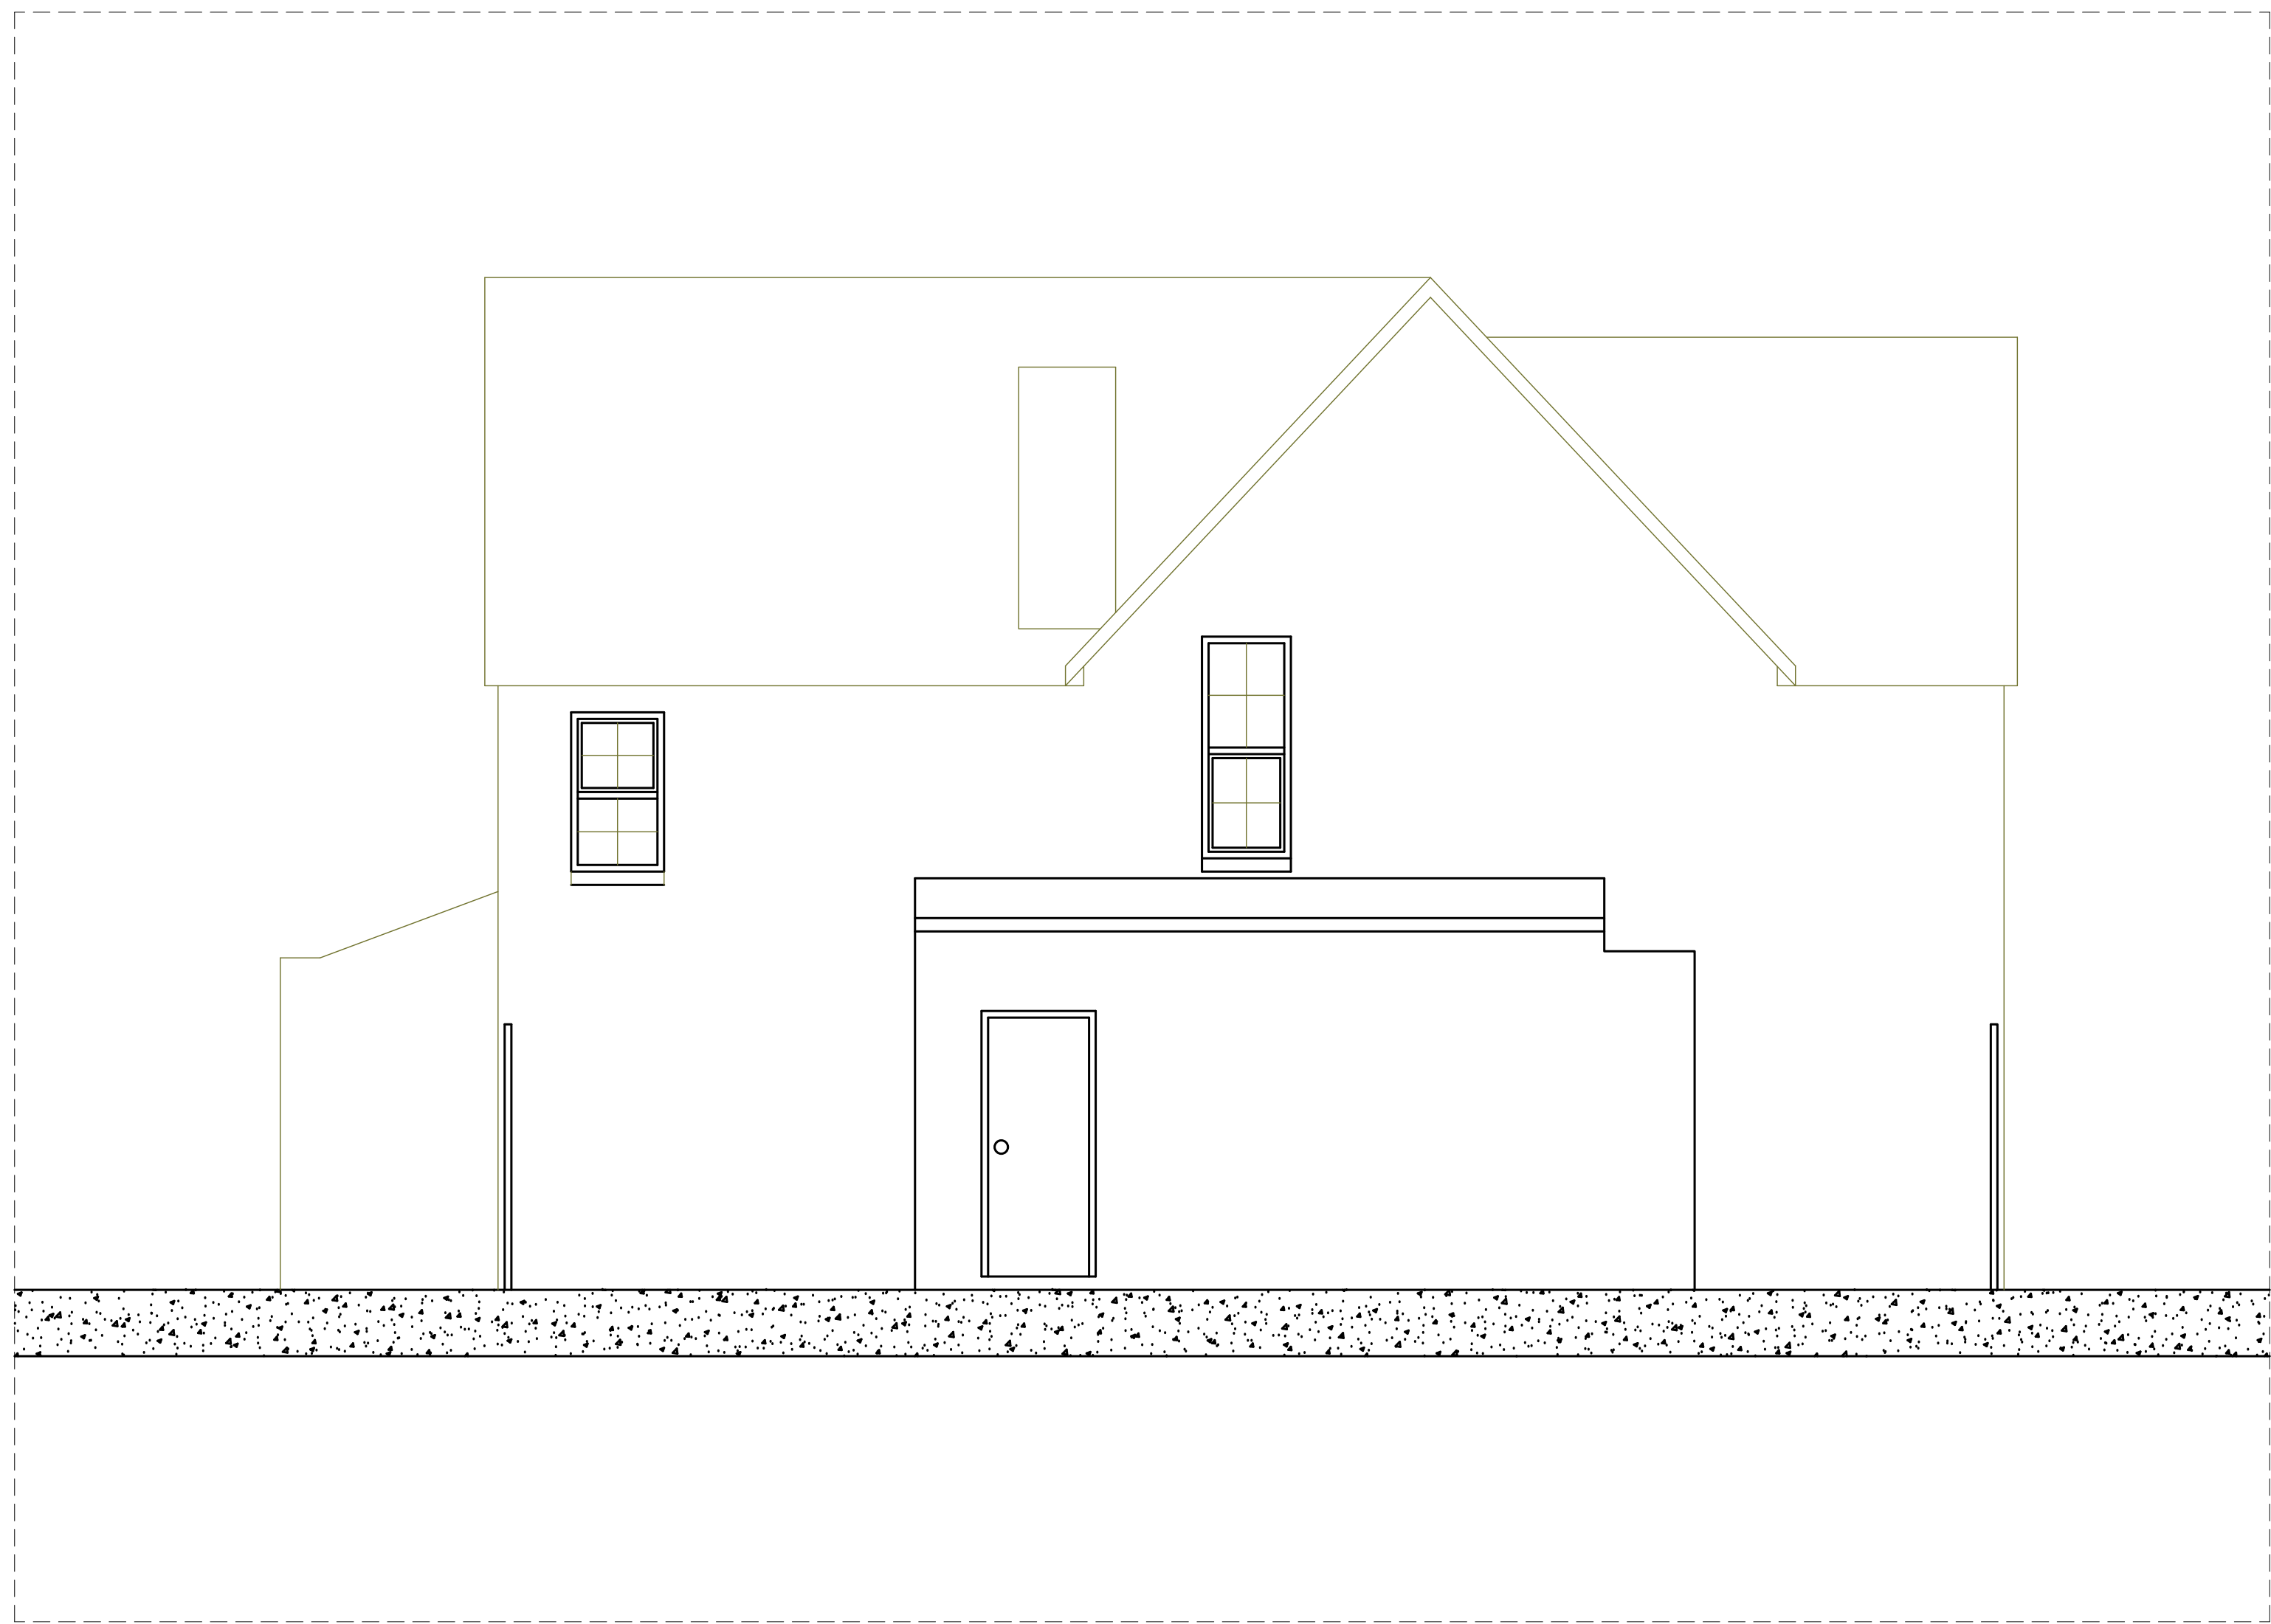


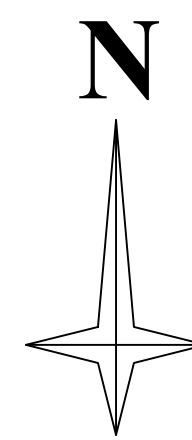


EXISTING REAR ELEVATION S : 1/100

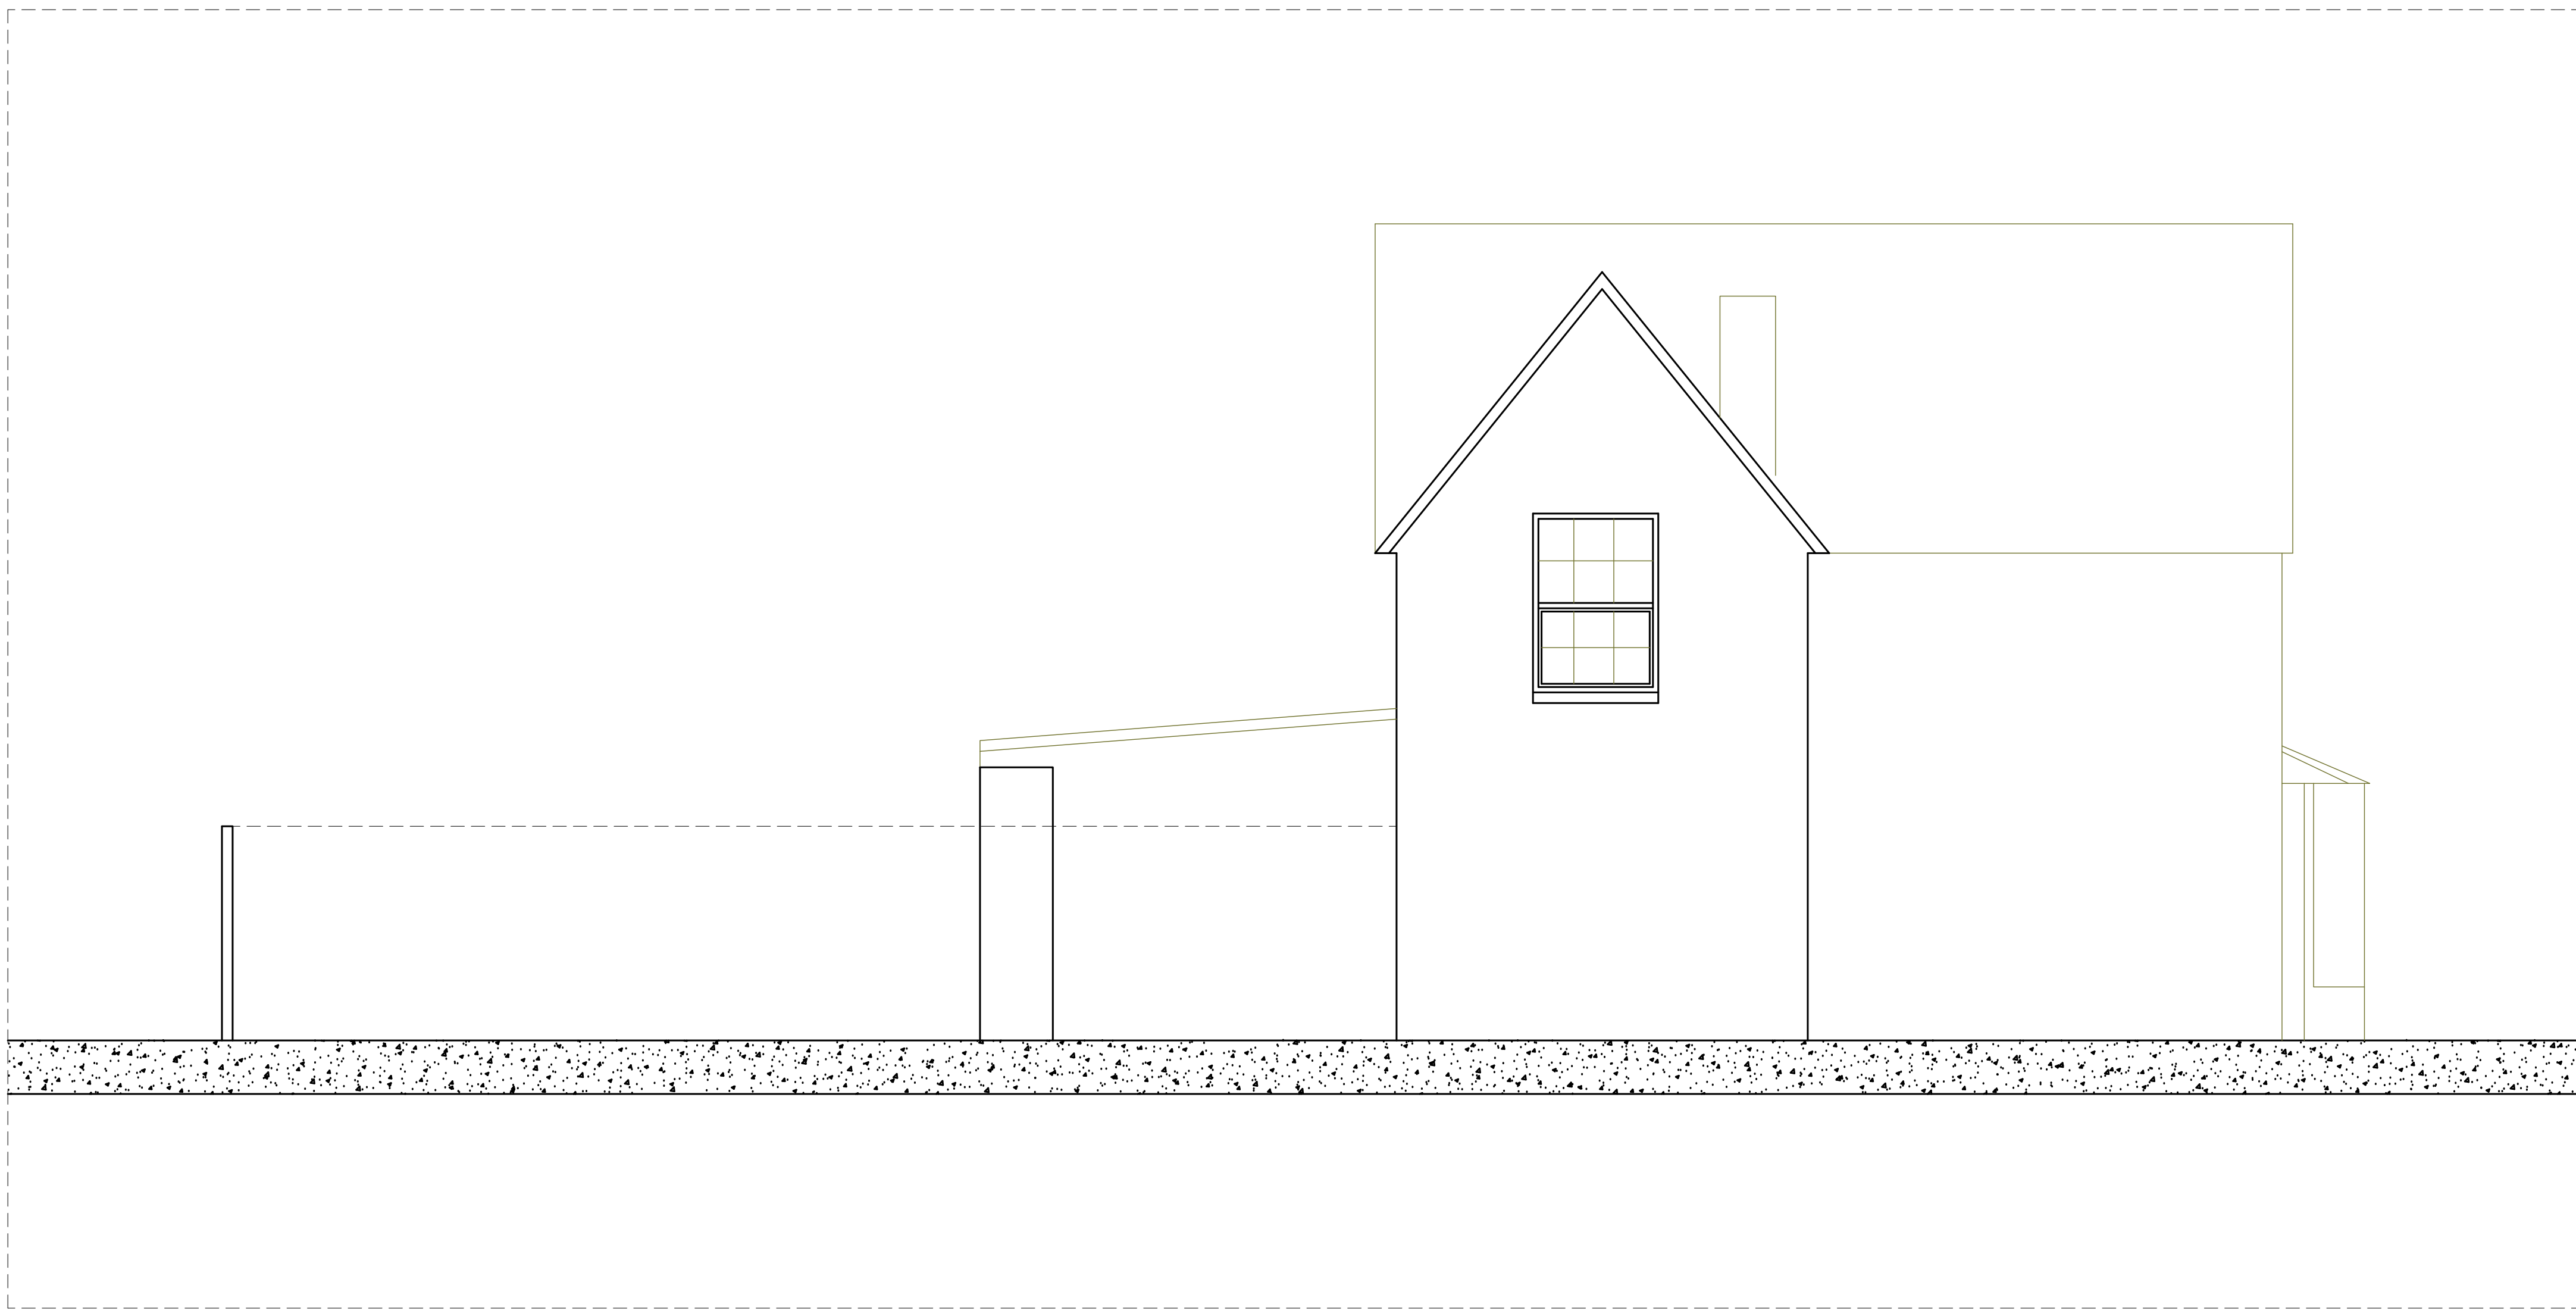


EXISTING SIDE ELEVATION S : 1/100

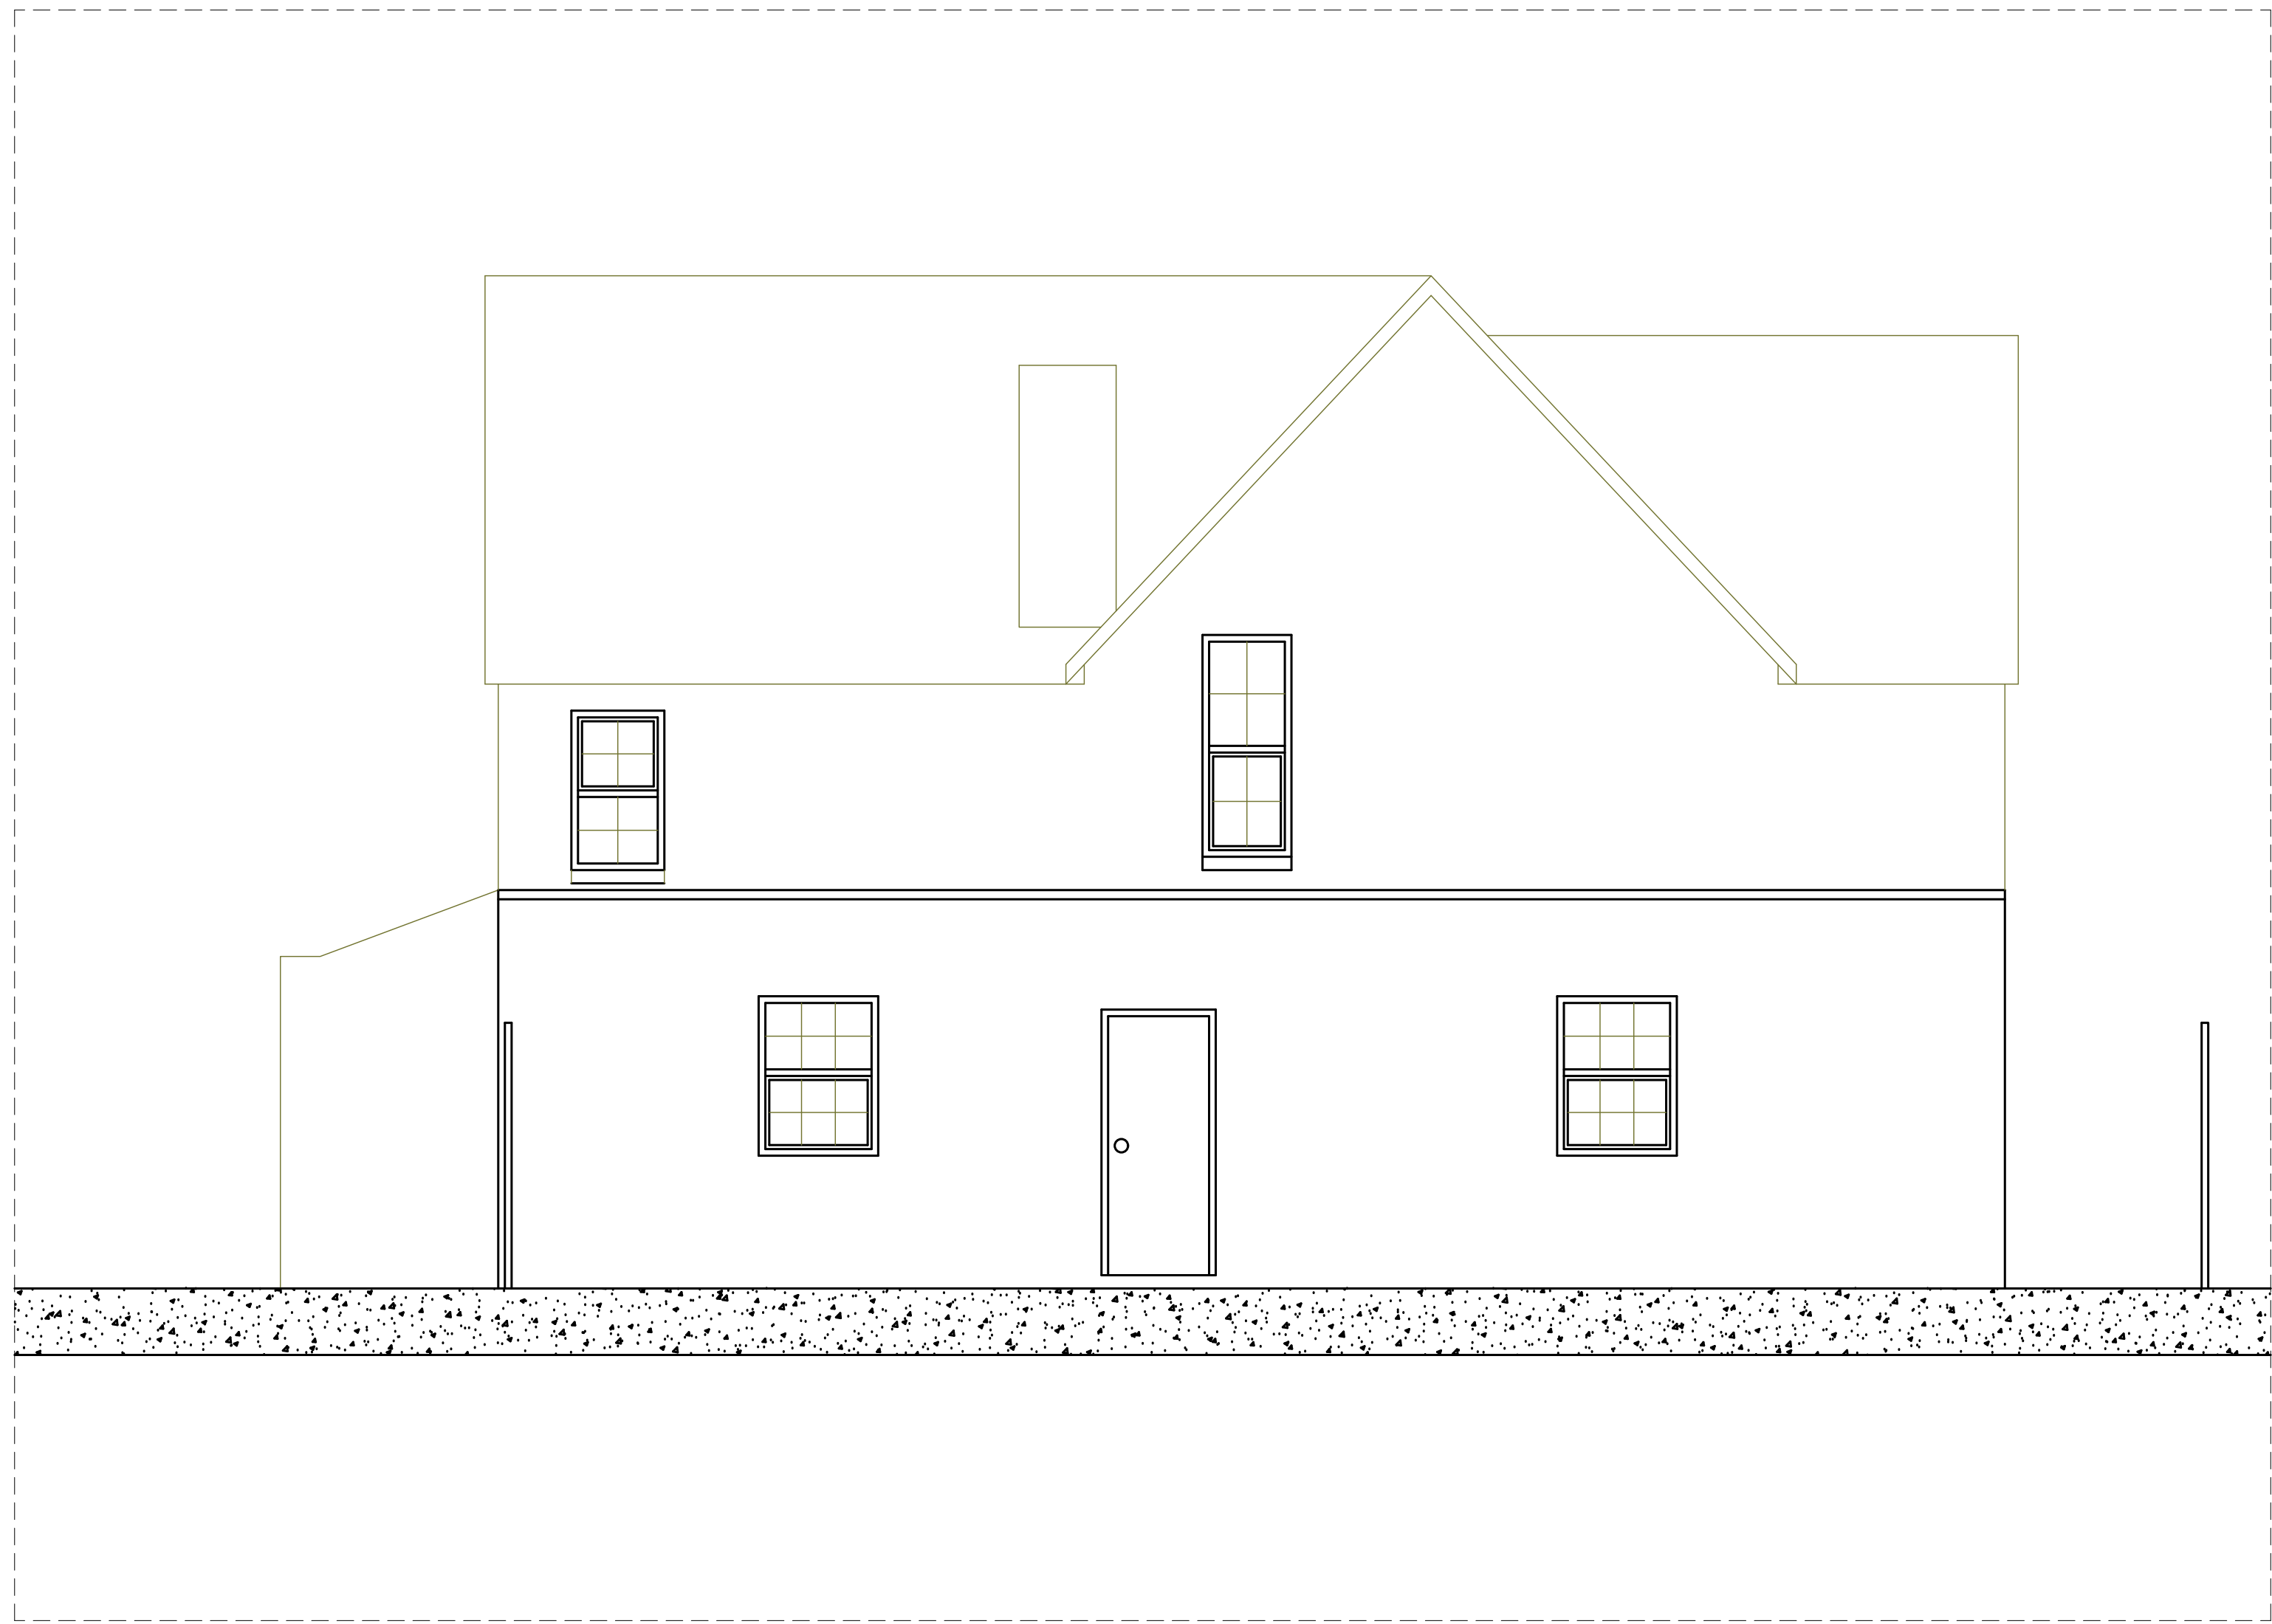


PROPOSED REAR ELEVATION S : 1/100

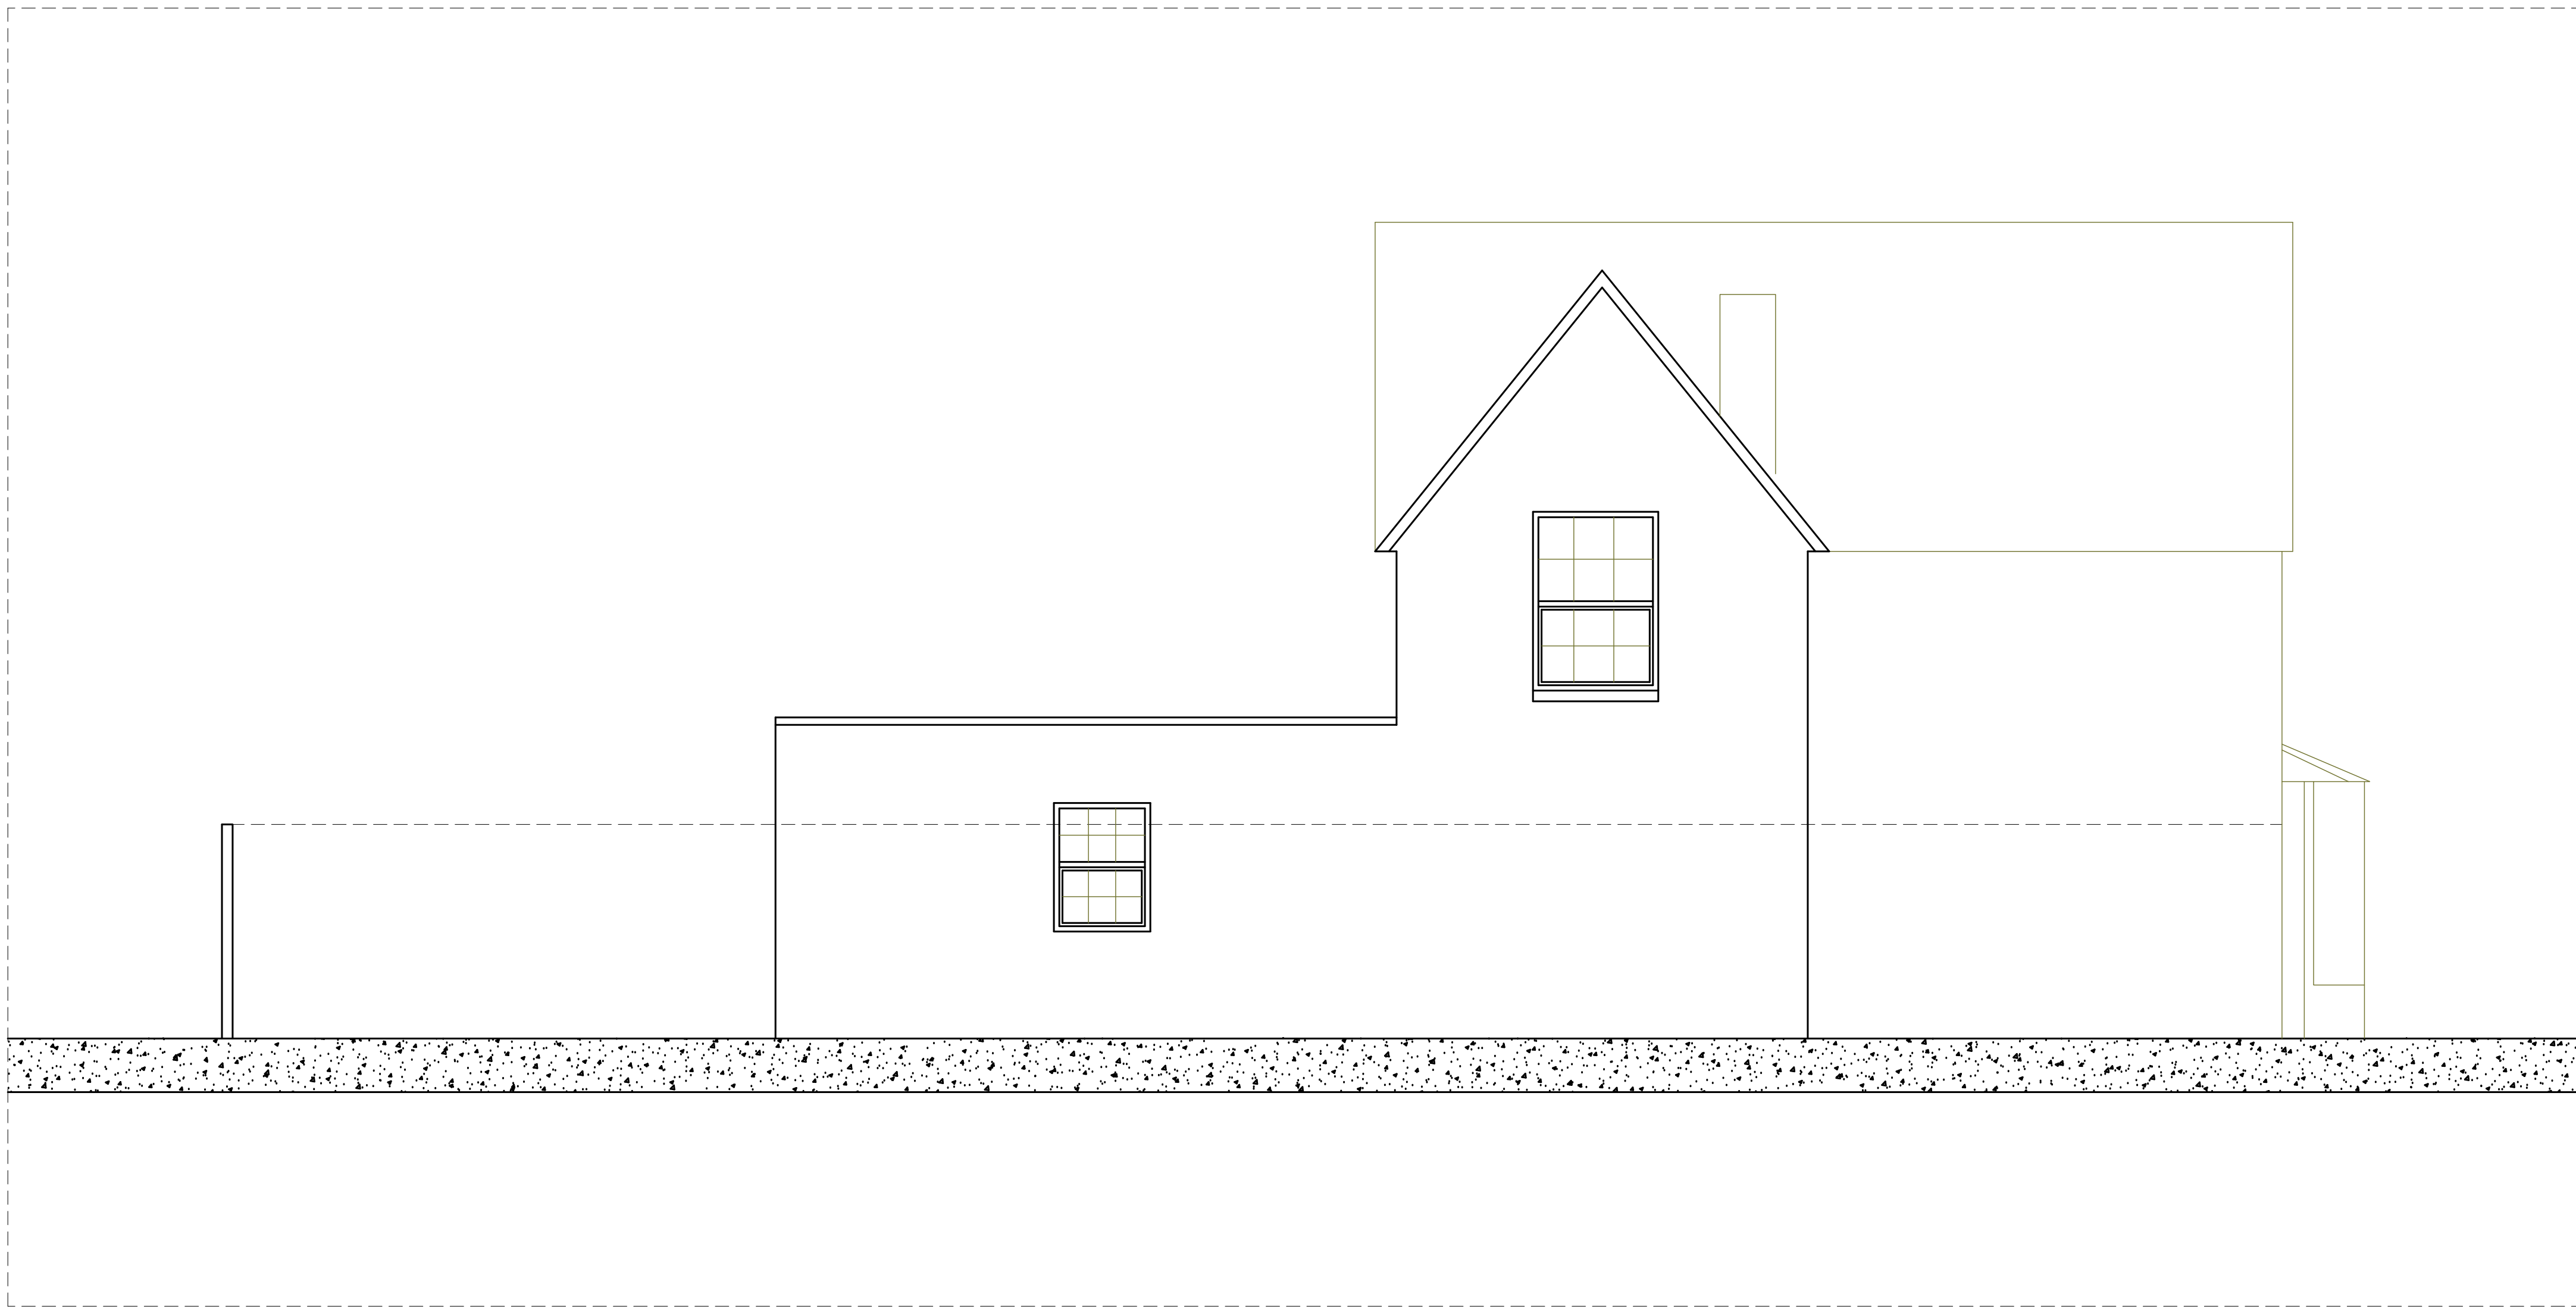

PROPOSED SIDE ELEVATION S : 1/100

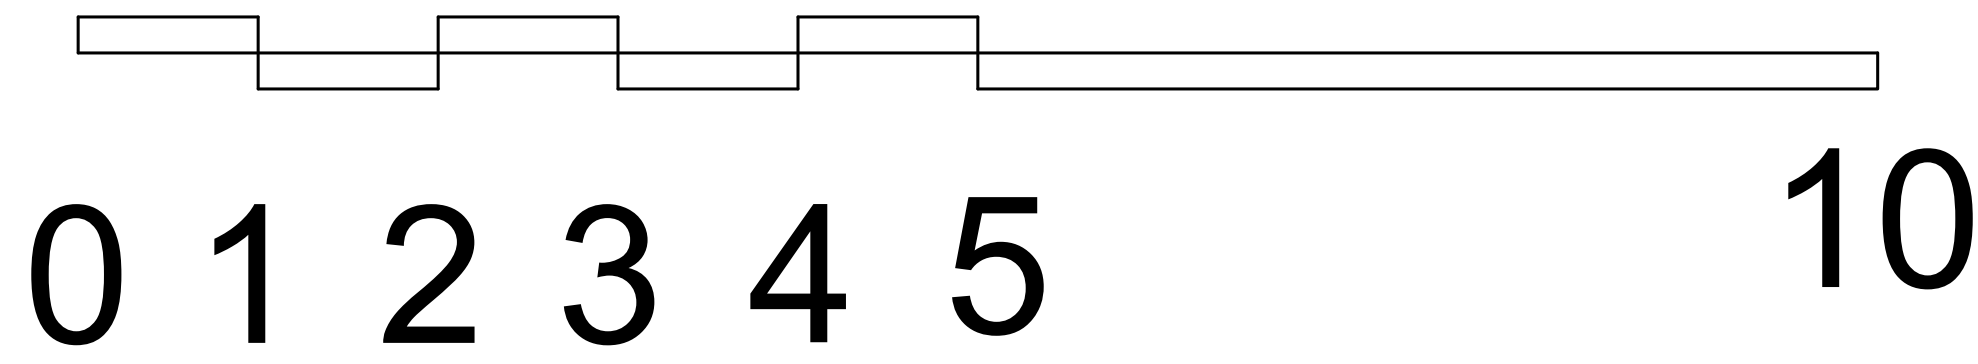

NOTES:  
DO NOT SCALE THIS DRAWING.  
ALL DIMENSIONS TO BE CHECKED ON SITE.  
ALL ELEMENTS OF THE STRUCTURE  
TO BE 1/2 HOUR FIRE RESISTING.  
ALL WORKS INVOLVING EXCAVATION  
ADJACENT TO THE BOUNDARY OR THAT  
AFFECTS THE ADJACENT PROPERTY  
SHOULD ONLY BE COMMENCED SUBJECT  
TO SERVING ALL NOTICES ETC.  
ON THE ADJACENT OWNERS & SATISFYING  
THE PROCEDURAL REQUIREMENTS  
OF THE PARTY WALL ACT 1996.  
CONTRACTOR TO BE RESPONSIBLE  
FOR ALL PROPPING AND SHORING OF ALL  
STRUCTURAL ELEMENTS  
WHILE WORKS ARE UNDERTAKEN

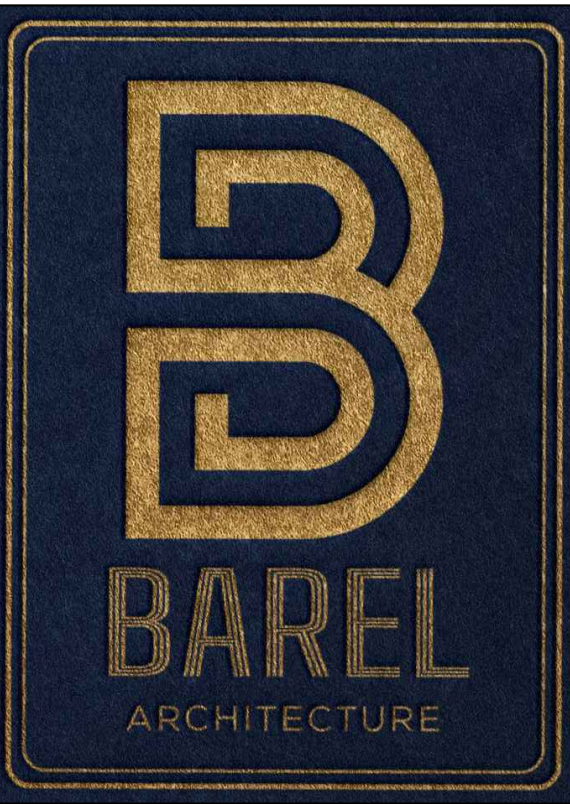

PROJECT : 1 BAILEYS LANE  
L28 2XD

CLIENT : MR KEMAL

DRAWING : ELEVATIONS 2

DRAWING NO : 06

SCALE : 1/100 - A2 SHEET

DATE : 19/06/2020

DESIGNER : MR ADAM BARMAN

BAREL  
ARCHITECTURE

e : info@barel.co.uk

t : 07387642500

w : www.barel.co.uk

BASECAMP LIVERPOOL, LEVEL ONE  
L1 0AH, LIVERPOOL