


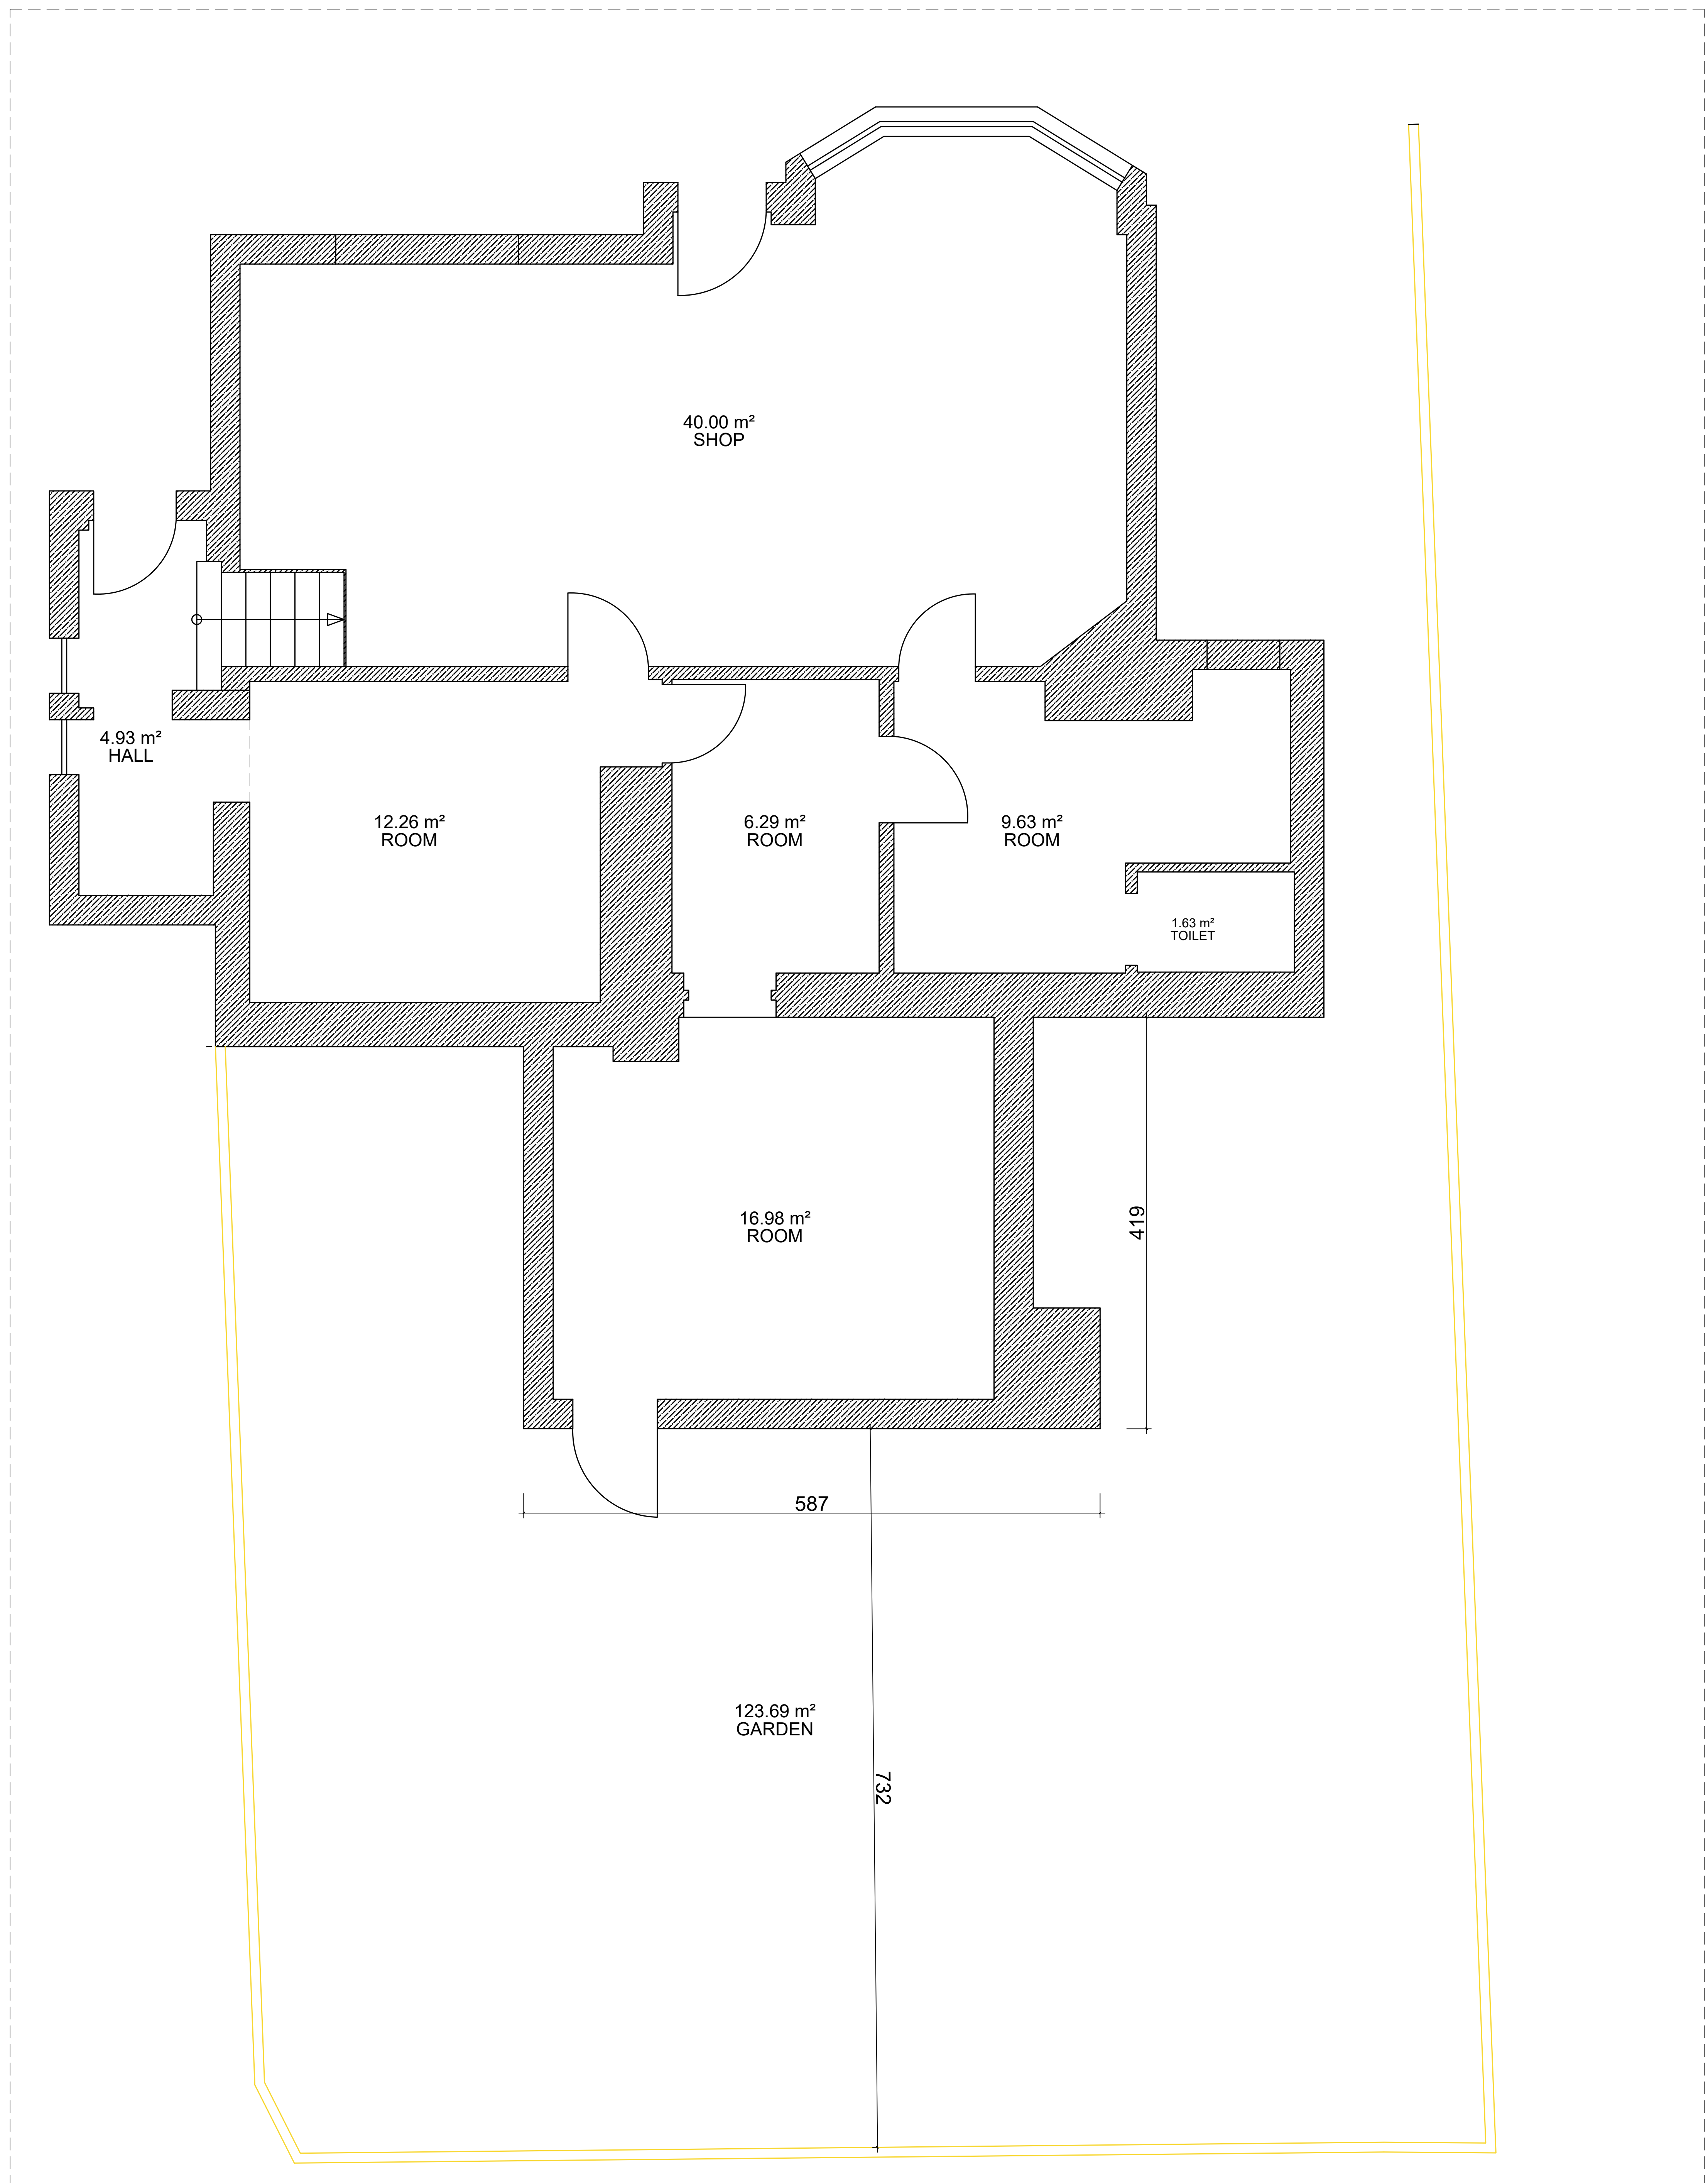


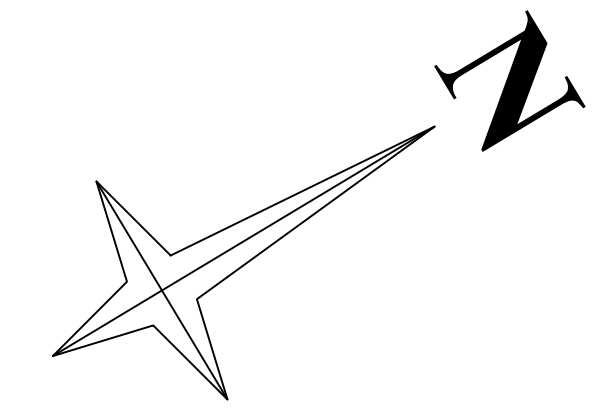


EXISTING GROUND FLOOR PLAN S : 1/100

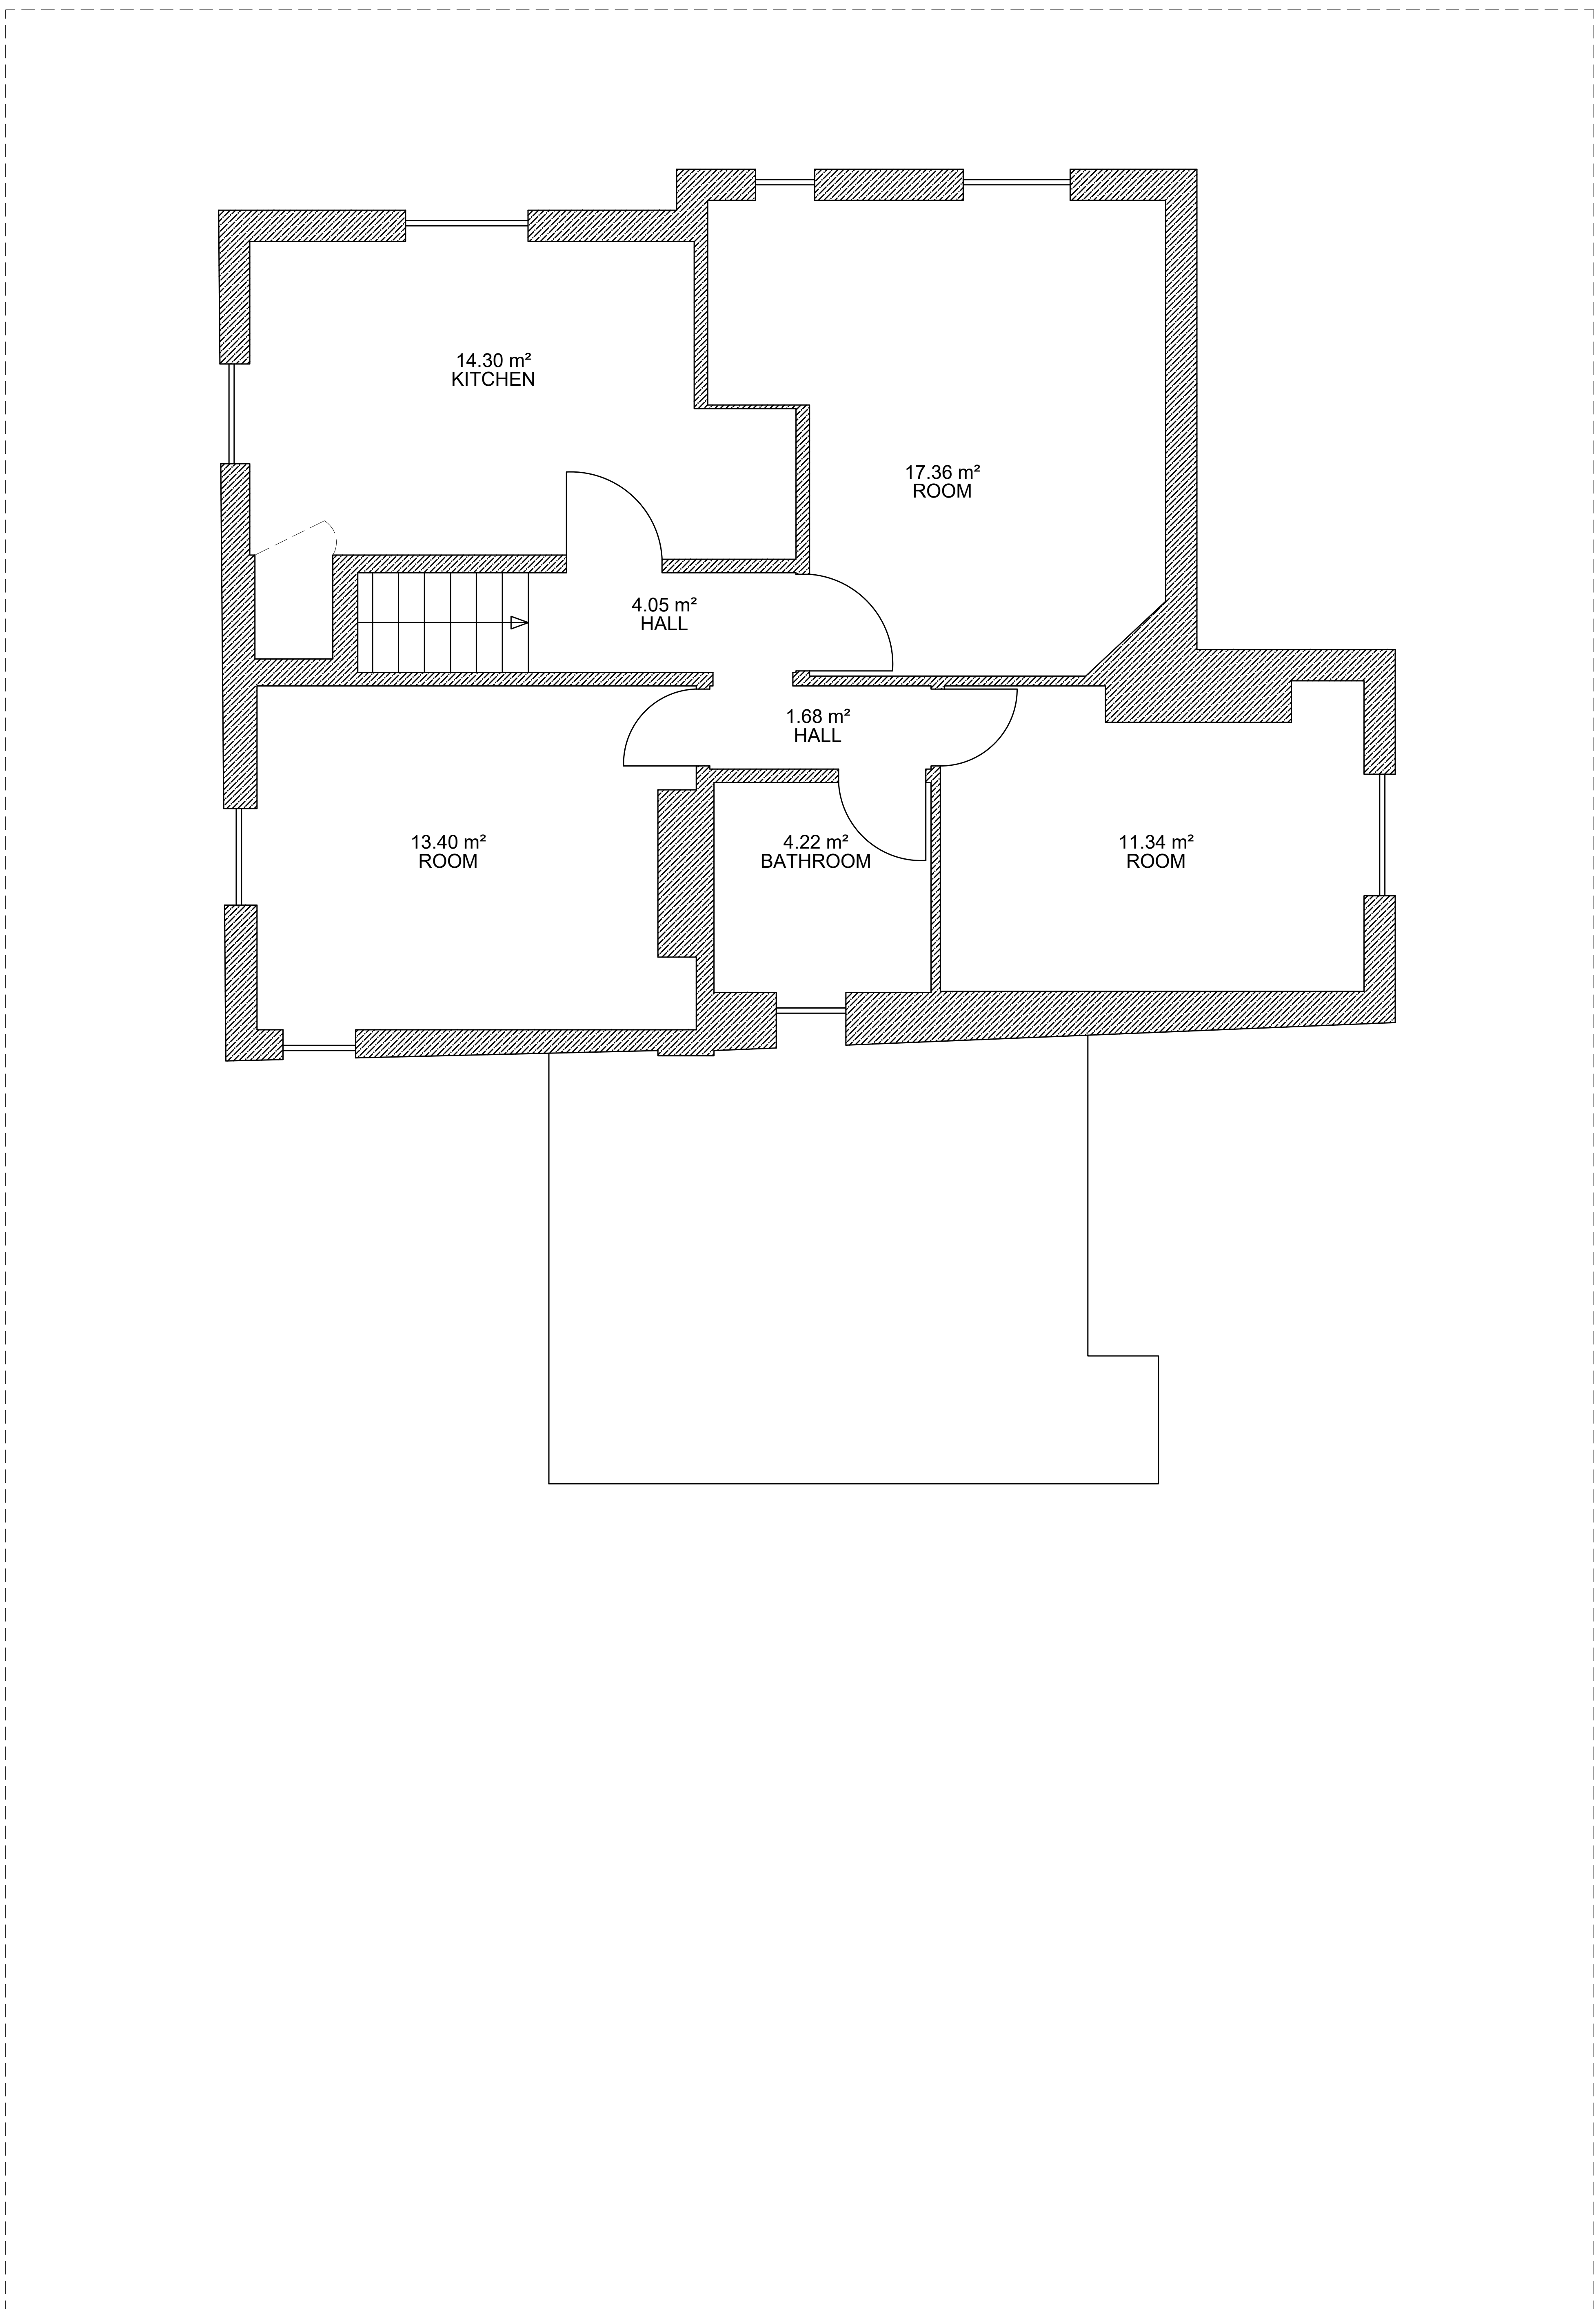

EXISTING FIRST FLOOR PLAN S : 1/100

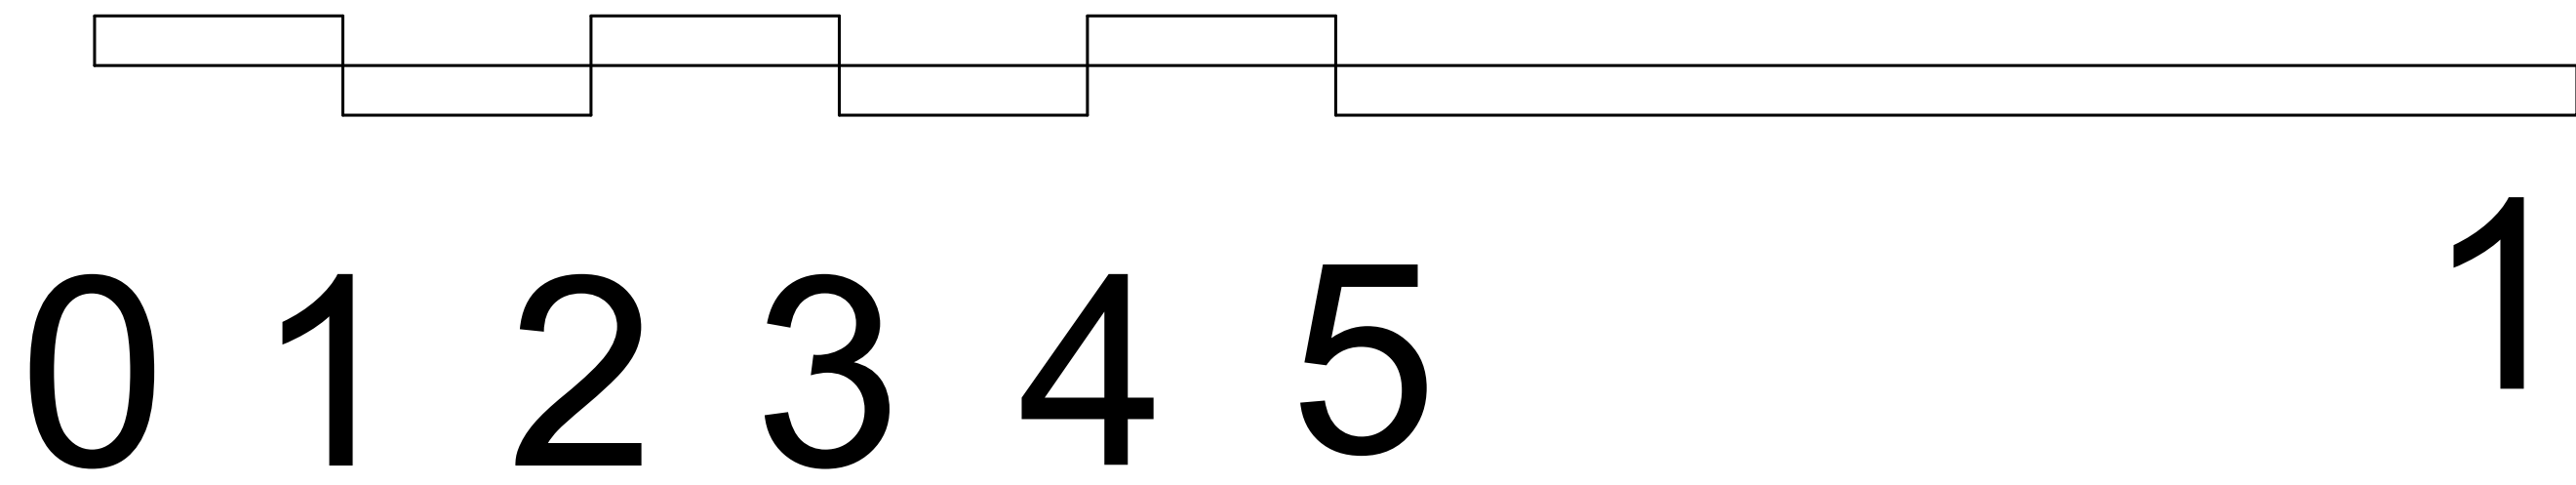

NOTES:
DO NOT SCALE THIS DRAWING.
ALL DIMENSIONS TO BE CHECKED ON SITE.
ALL ELEMENTS OF THE STRUCTURE
TO BE 1/2 HOUR FIRE RESISTING.
ALL WORKS INVOLVING EXCAVATION
ADJACENT TO THE BOUNDARY OR THAT
AFFECTS THE ADJACENT PROPERTY
SHOULD ONLY BE COMMENCED SUBJECT
TO SERVING ALL NOTICES ETC.
ON THE ADJACENT OWNERS & SATISFYING
THE PROCEDURAL REQUIREMENTS
OF THE PARTY WALL ACT 1996.
CONTRACTOR TO BE RESPONSIBLE
FOR ALL PROPPING AND SHORING OF ALL
STRUCTURAL ELEMENTS
WHILE WORKS ARE UNDERTAKEN

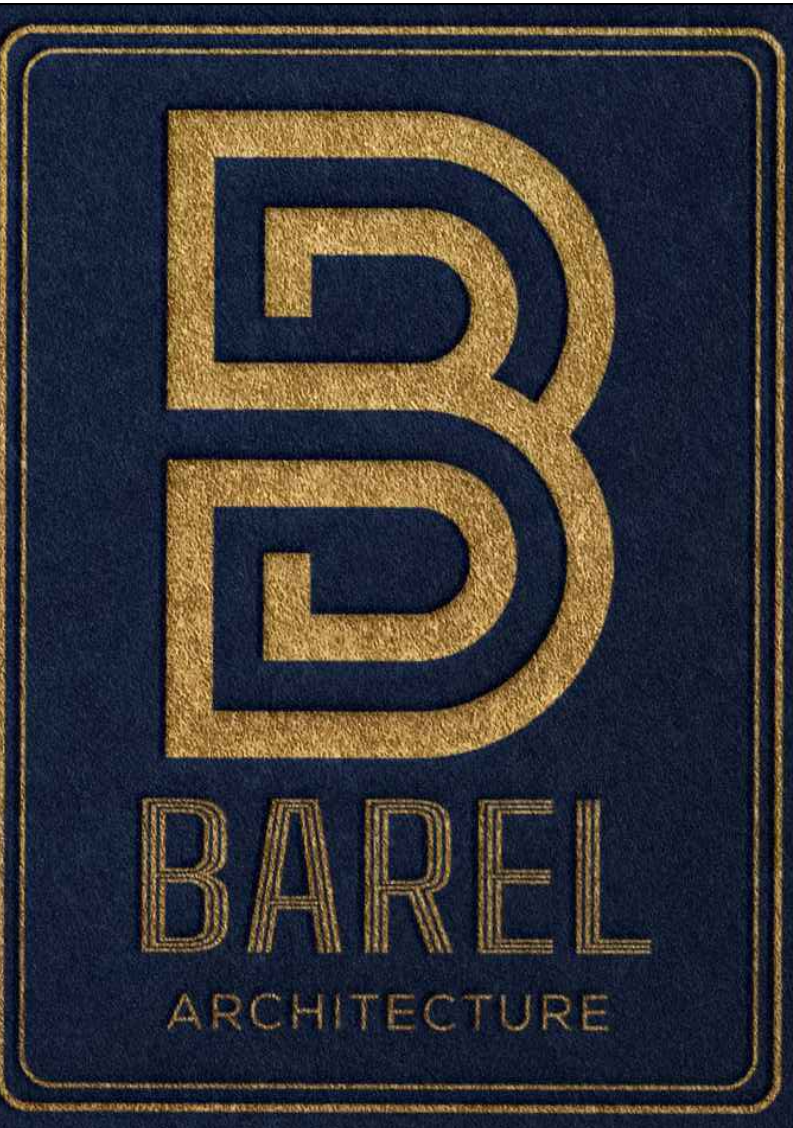

PROJECT	: 1 BAILEYS LANE L26 2XB
CLIENT	: MR KEMAL
DRAWING	: EXISTING FLOOR PLANS
DRAWING NO	: 03
SCALE	: 1 / 100 - A3 SHEET
DATE	: 19.06.2026
DESIGNER	: M.HADI BARMAN

**BAREL
ARCHITECTURE**
e : info@barel.co.uk
t : 07367642509
w : www.barel.co.uk
BASECAMP LIVERPOOL, LEVEL ONE
49 JAMAICA STREET
L1 0AH, LIVERPOOL