


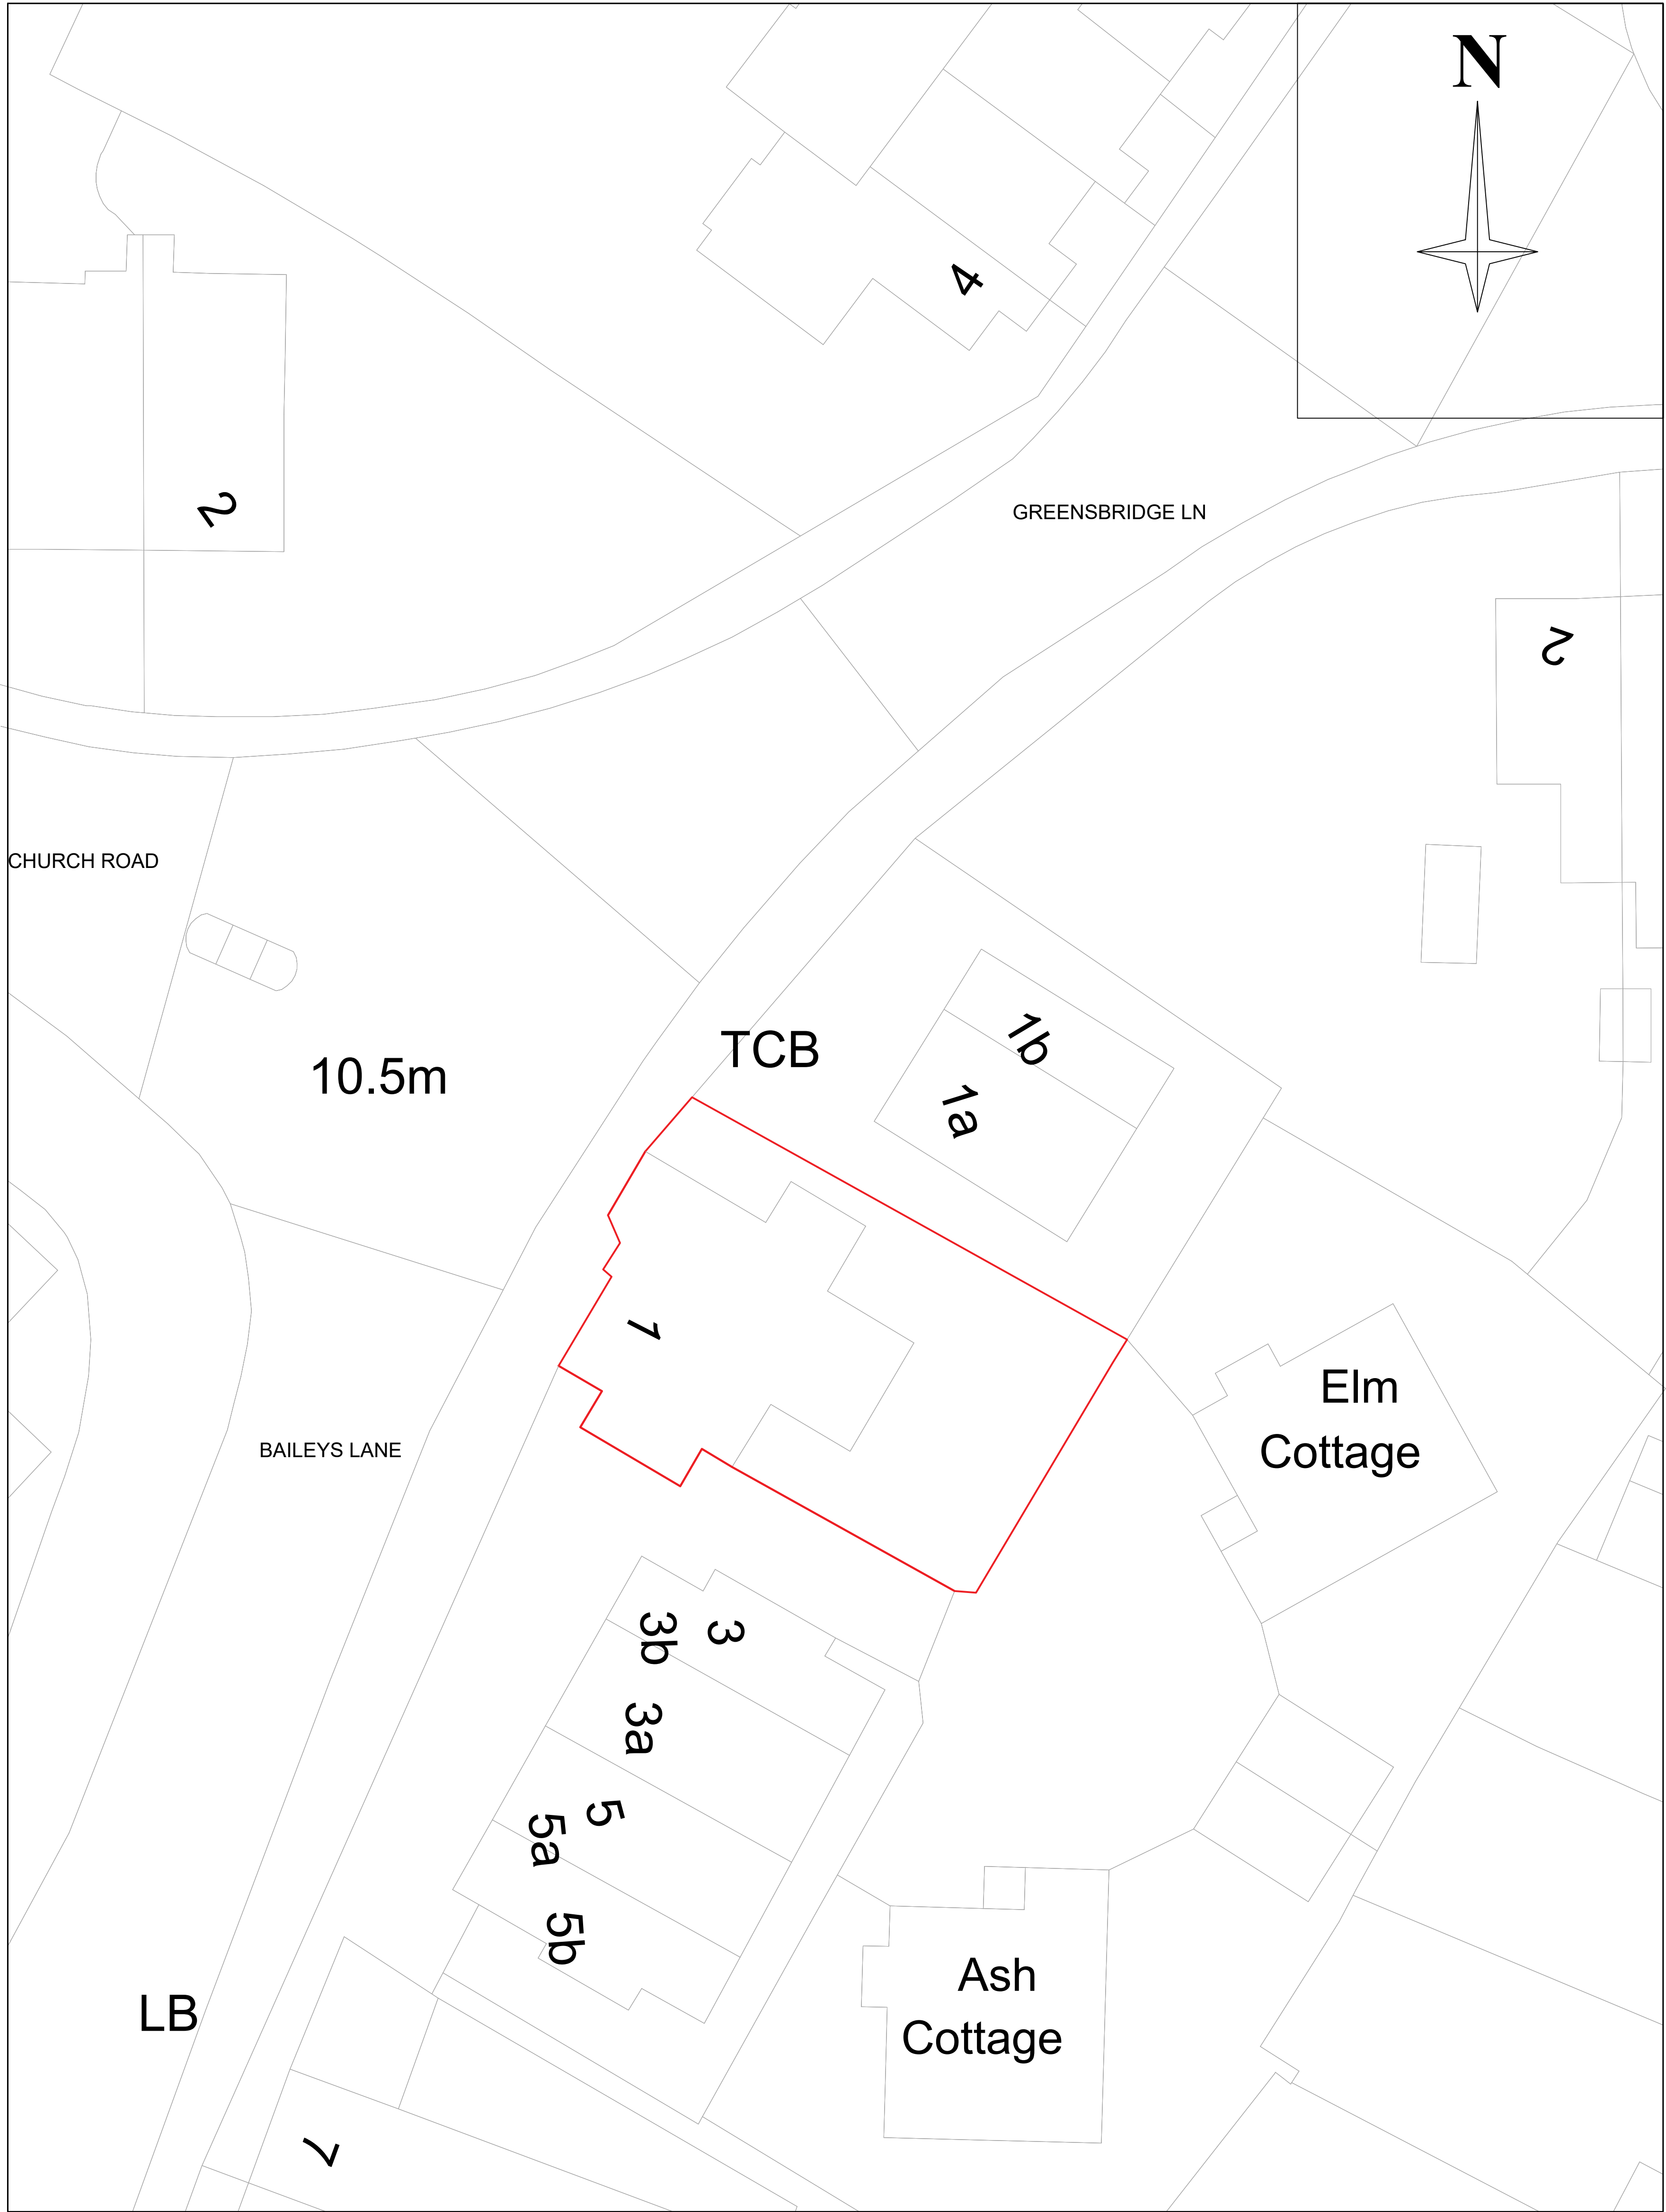


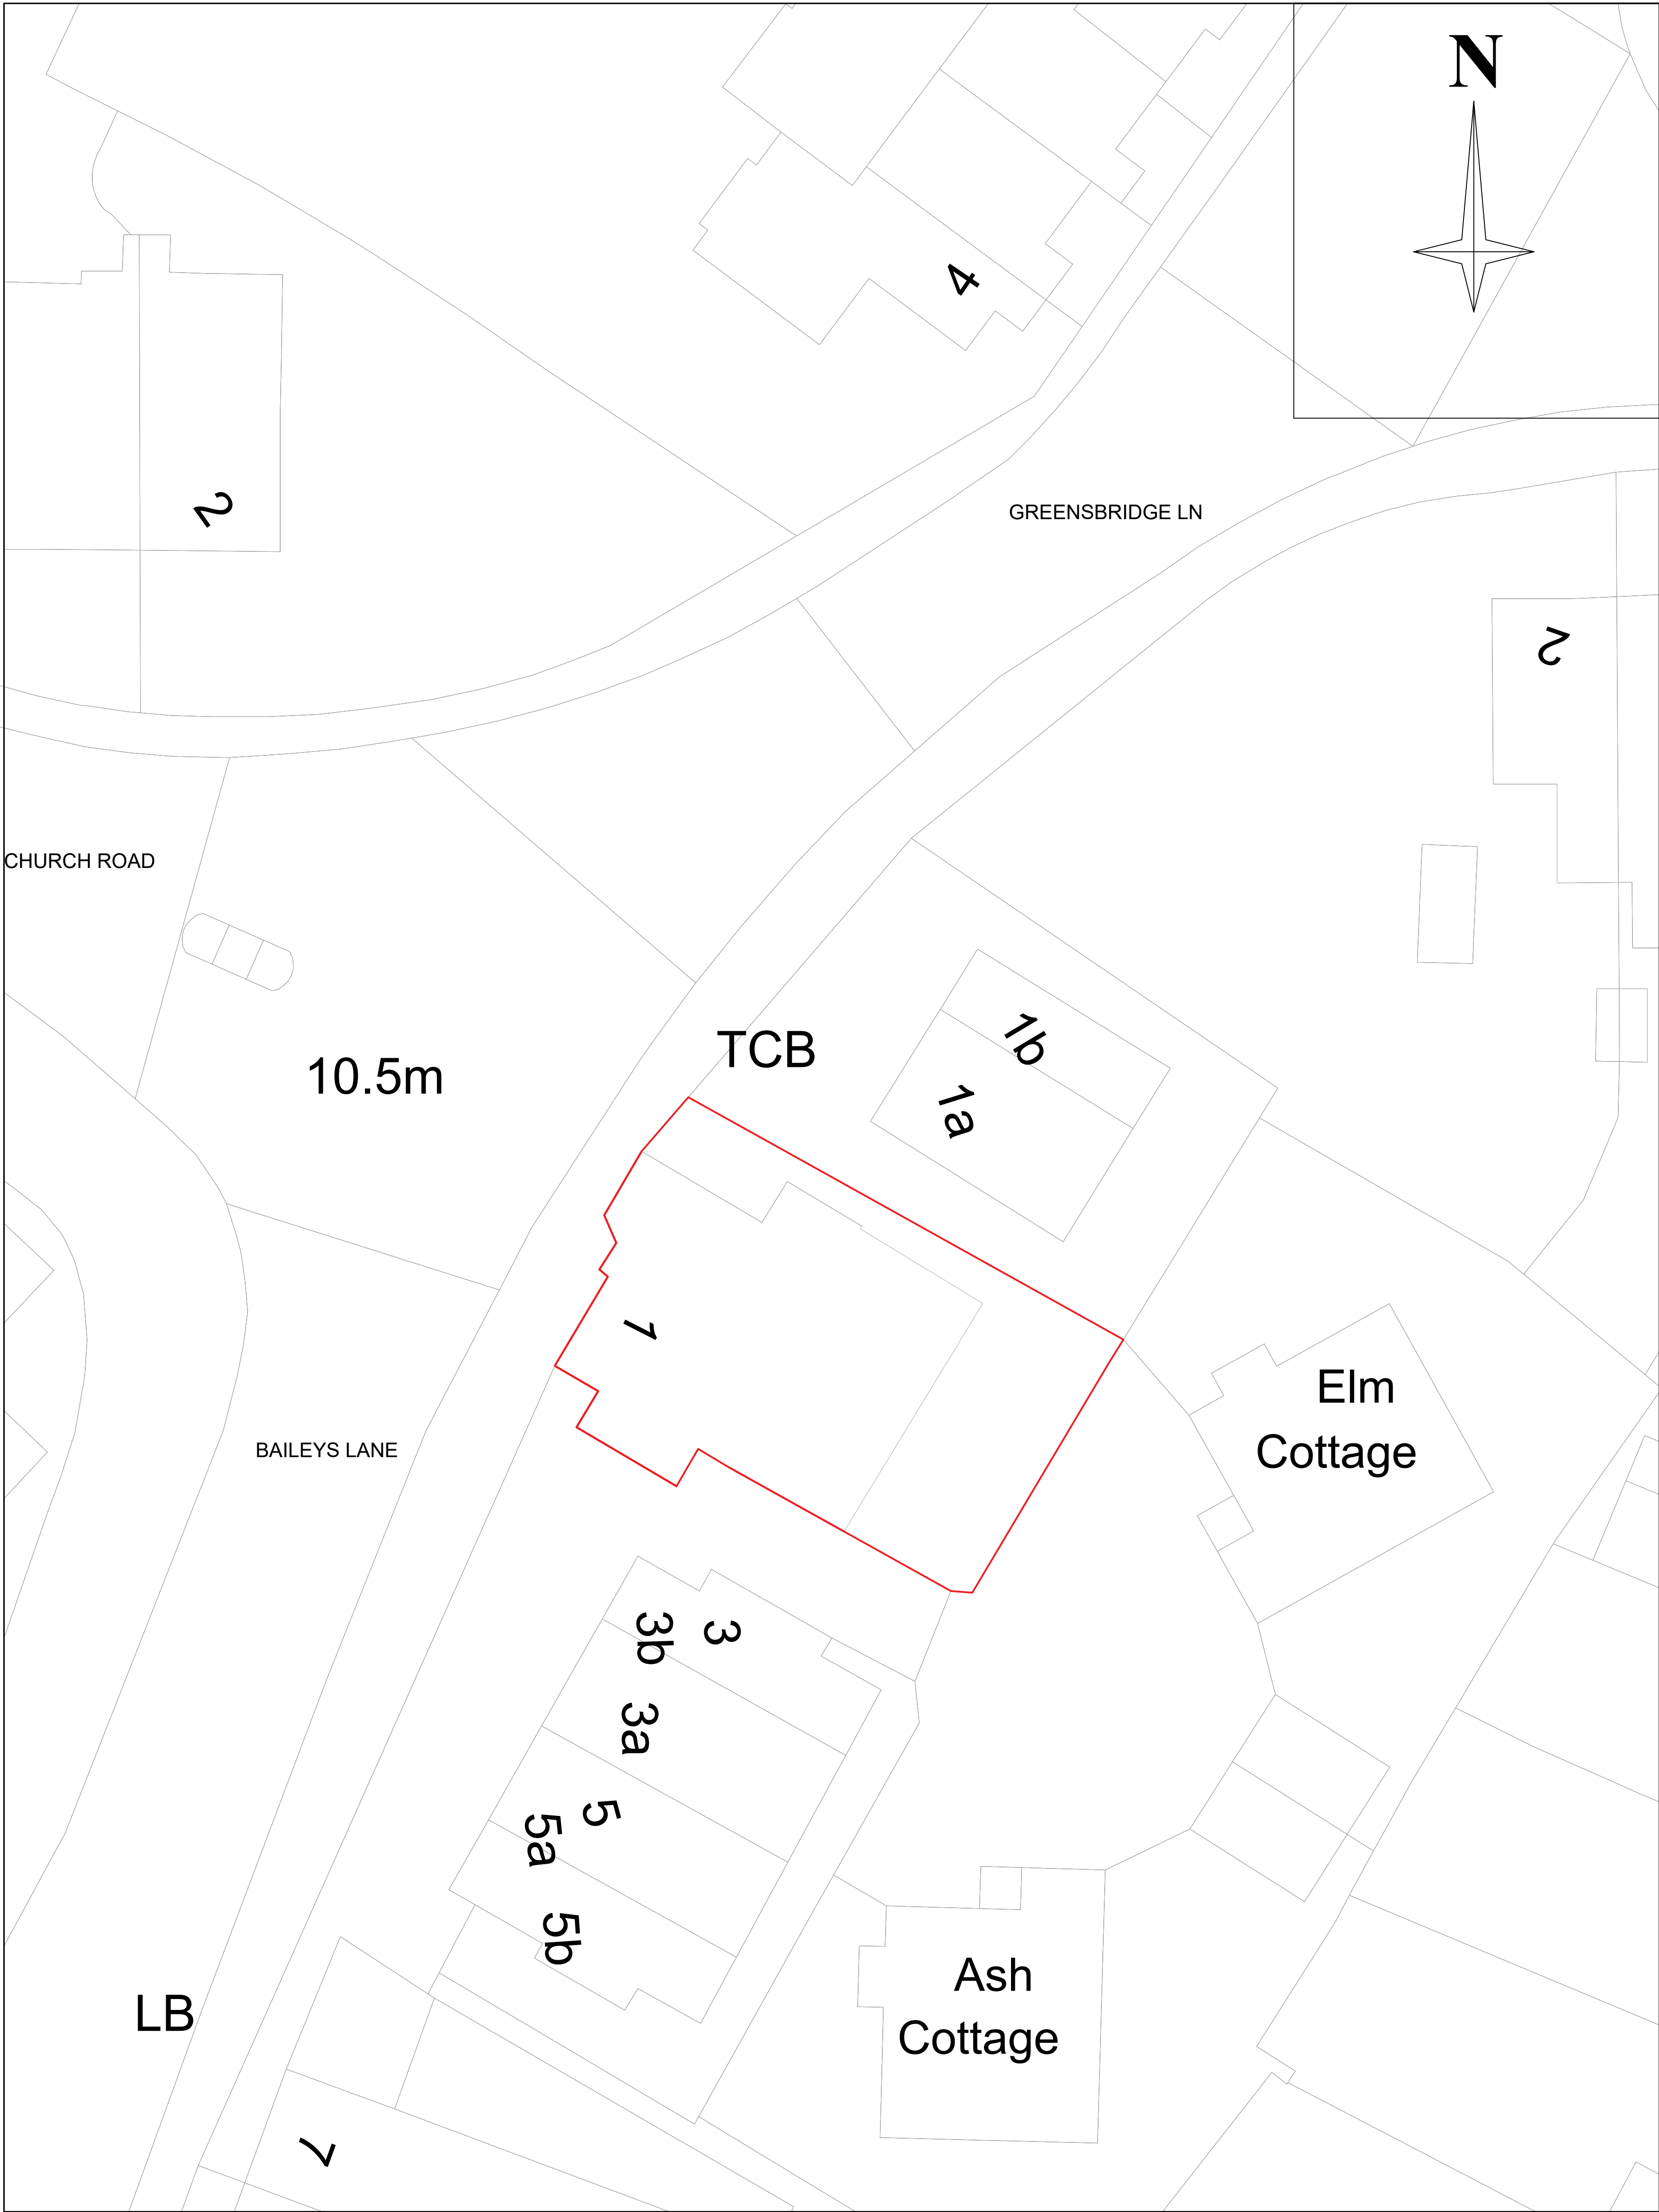


EXISTING SITE PLAN SC 1:500

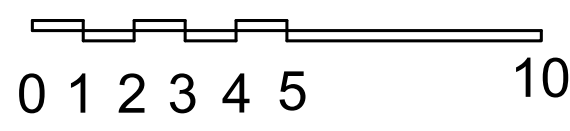

PROPOSED SITE PLAN SC 1:500

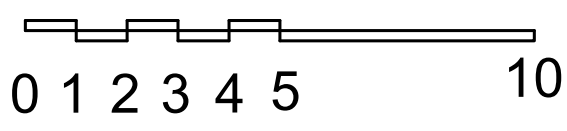

NOTES:
DO NOT SCALE THIS DRAWING.
ALL DIMENSIONS TO BE CHECKED ON SITE.
ALL ELEMENTS OF THE STRUCTURE
TO BE 1/2 HOUR FIRE RESISTING.
ALL WORKS INVOLVING EXCAVATION
ADJACENT TO THE BOUNDARY OR THAT
EFFECTS THE ADJACENT PROPERTY
SHOULD ONLY BE COMMENCED SUBJECT
TO SERVING ALL NOTICES ETC.
ON THE ADJACENT OWNERS & SATISFYING
THE PROCEDURAL REQUIREMENTS
OF THE PARTY WALL ACT 1996.
CONTRACTOR TO BE RESPONSIBLE
FOR ALL PROPPING AND SHORING OF ALL
STRUCTURAL ELEMENTS
WHILE WORKS ARE UNDERTAKEN

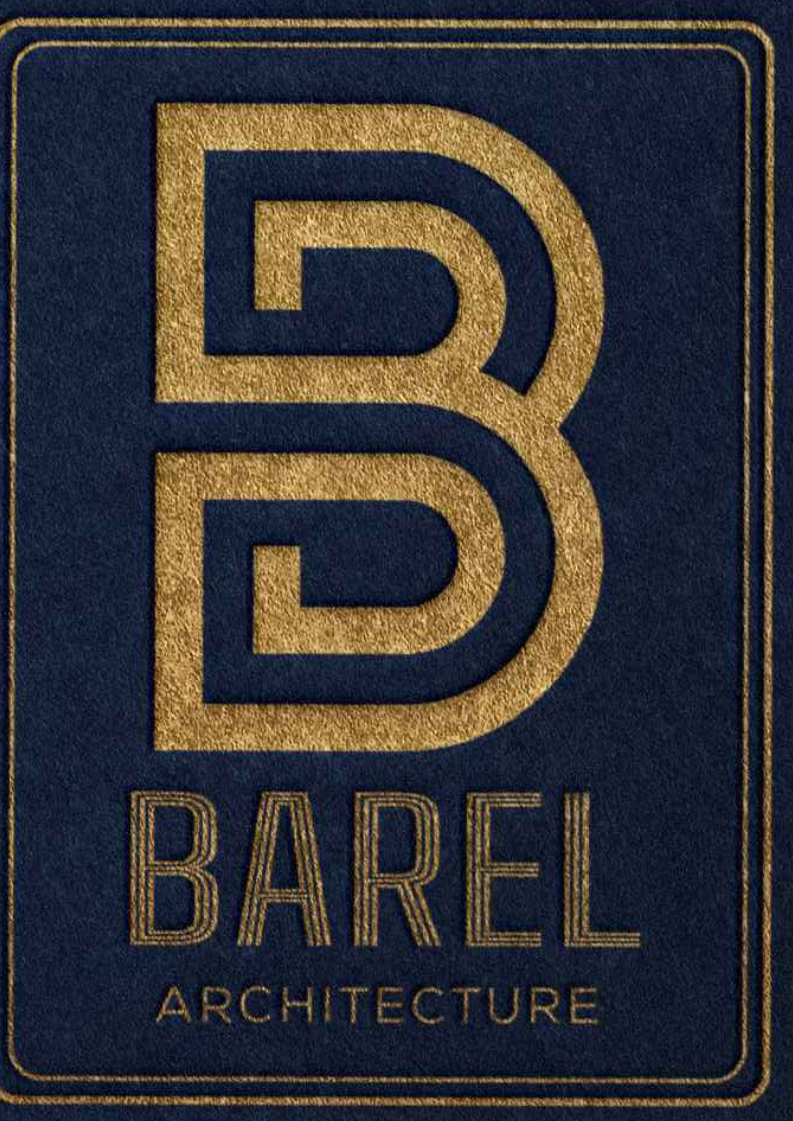

PROJECT : 1 BAILEYS LANE
L26 2XB
CLIENT : MR KEMAL

DRAWING : SITE PLANS
DRAWING NO : 02
SCALE : 1 / 500
DATE : 19.06.2026
DESIGNER : M.HADI BARMAN

BAREL
ARCHITECTURE
e : info@barel.co.uk
t : 07367642509
w : www.barel.co.uk
BASECAMP LIVERPOOL, LEVEL ONE
49 JAMAICA STREET
L1 0AH, LIVERPOOL