




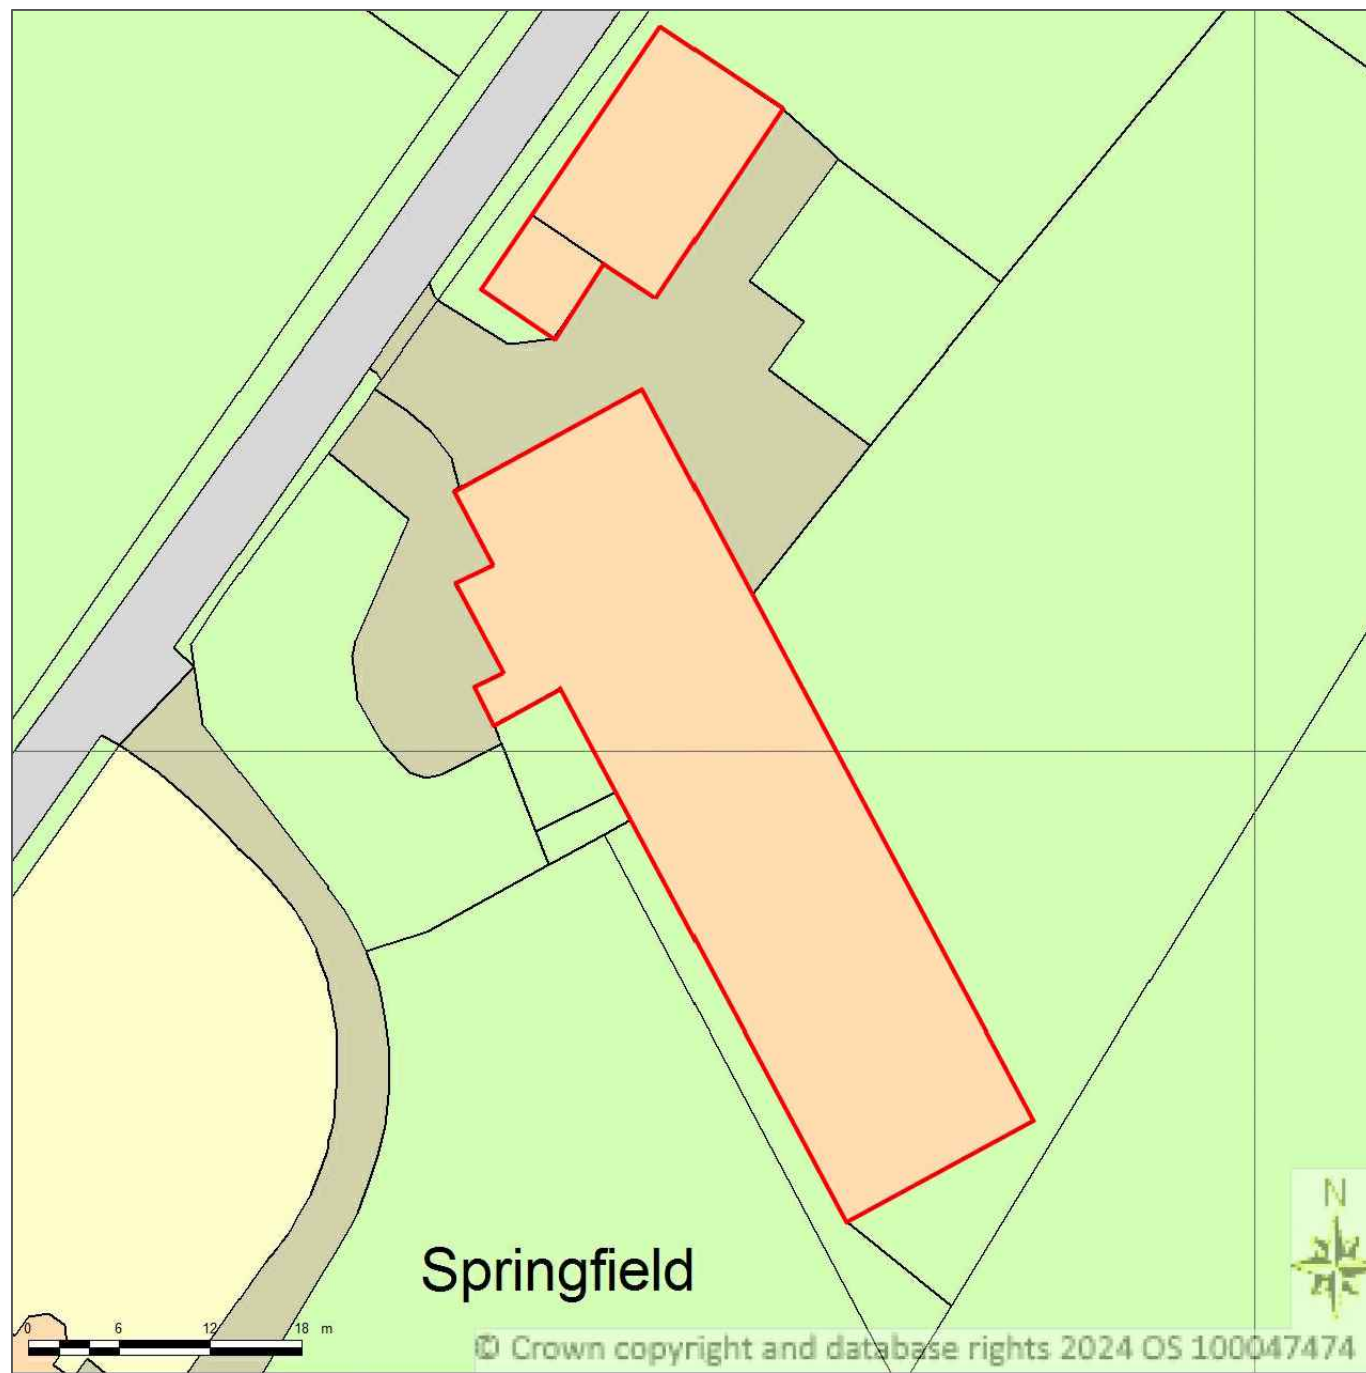

EXISTING SITE PLAN - SCALE: 1:500

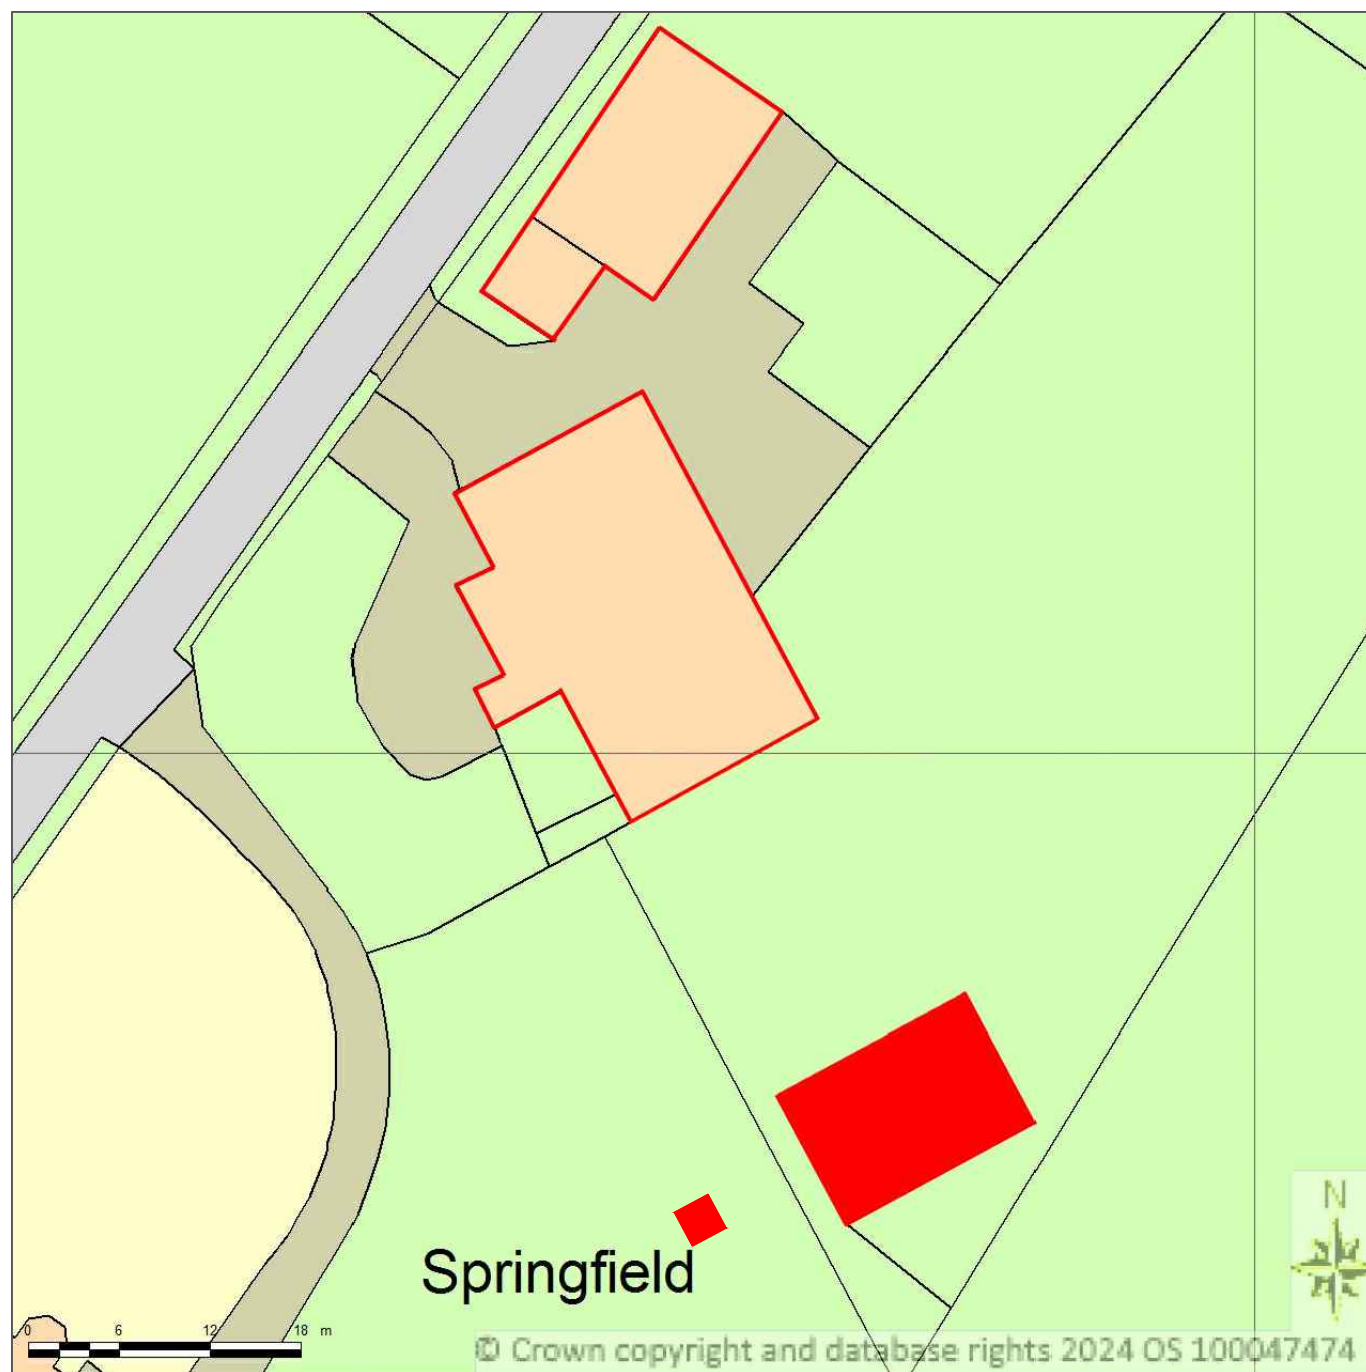

PROPOSED SITE PLAN - SCALE: 1:500

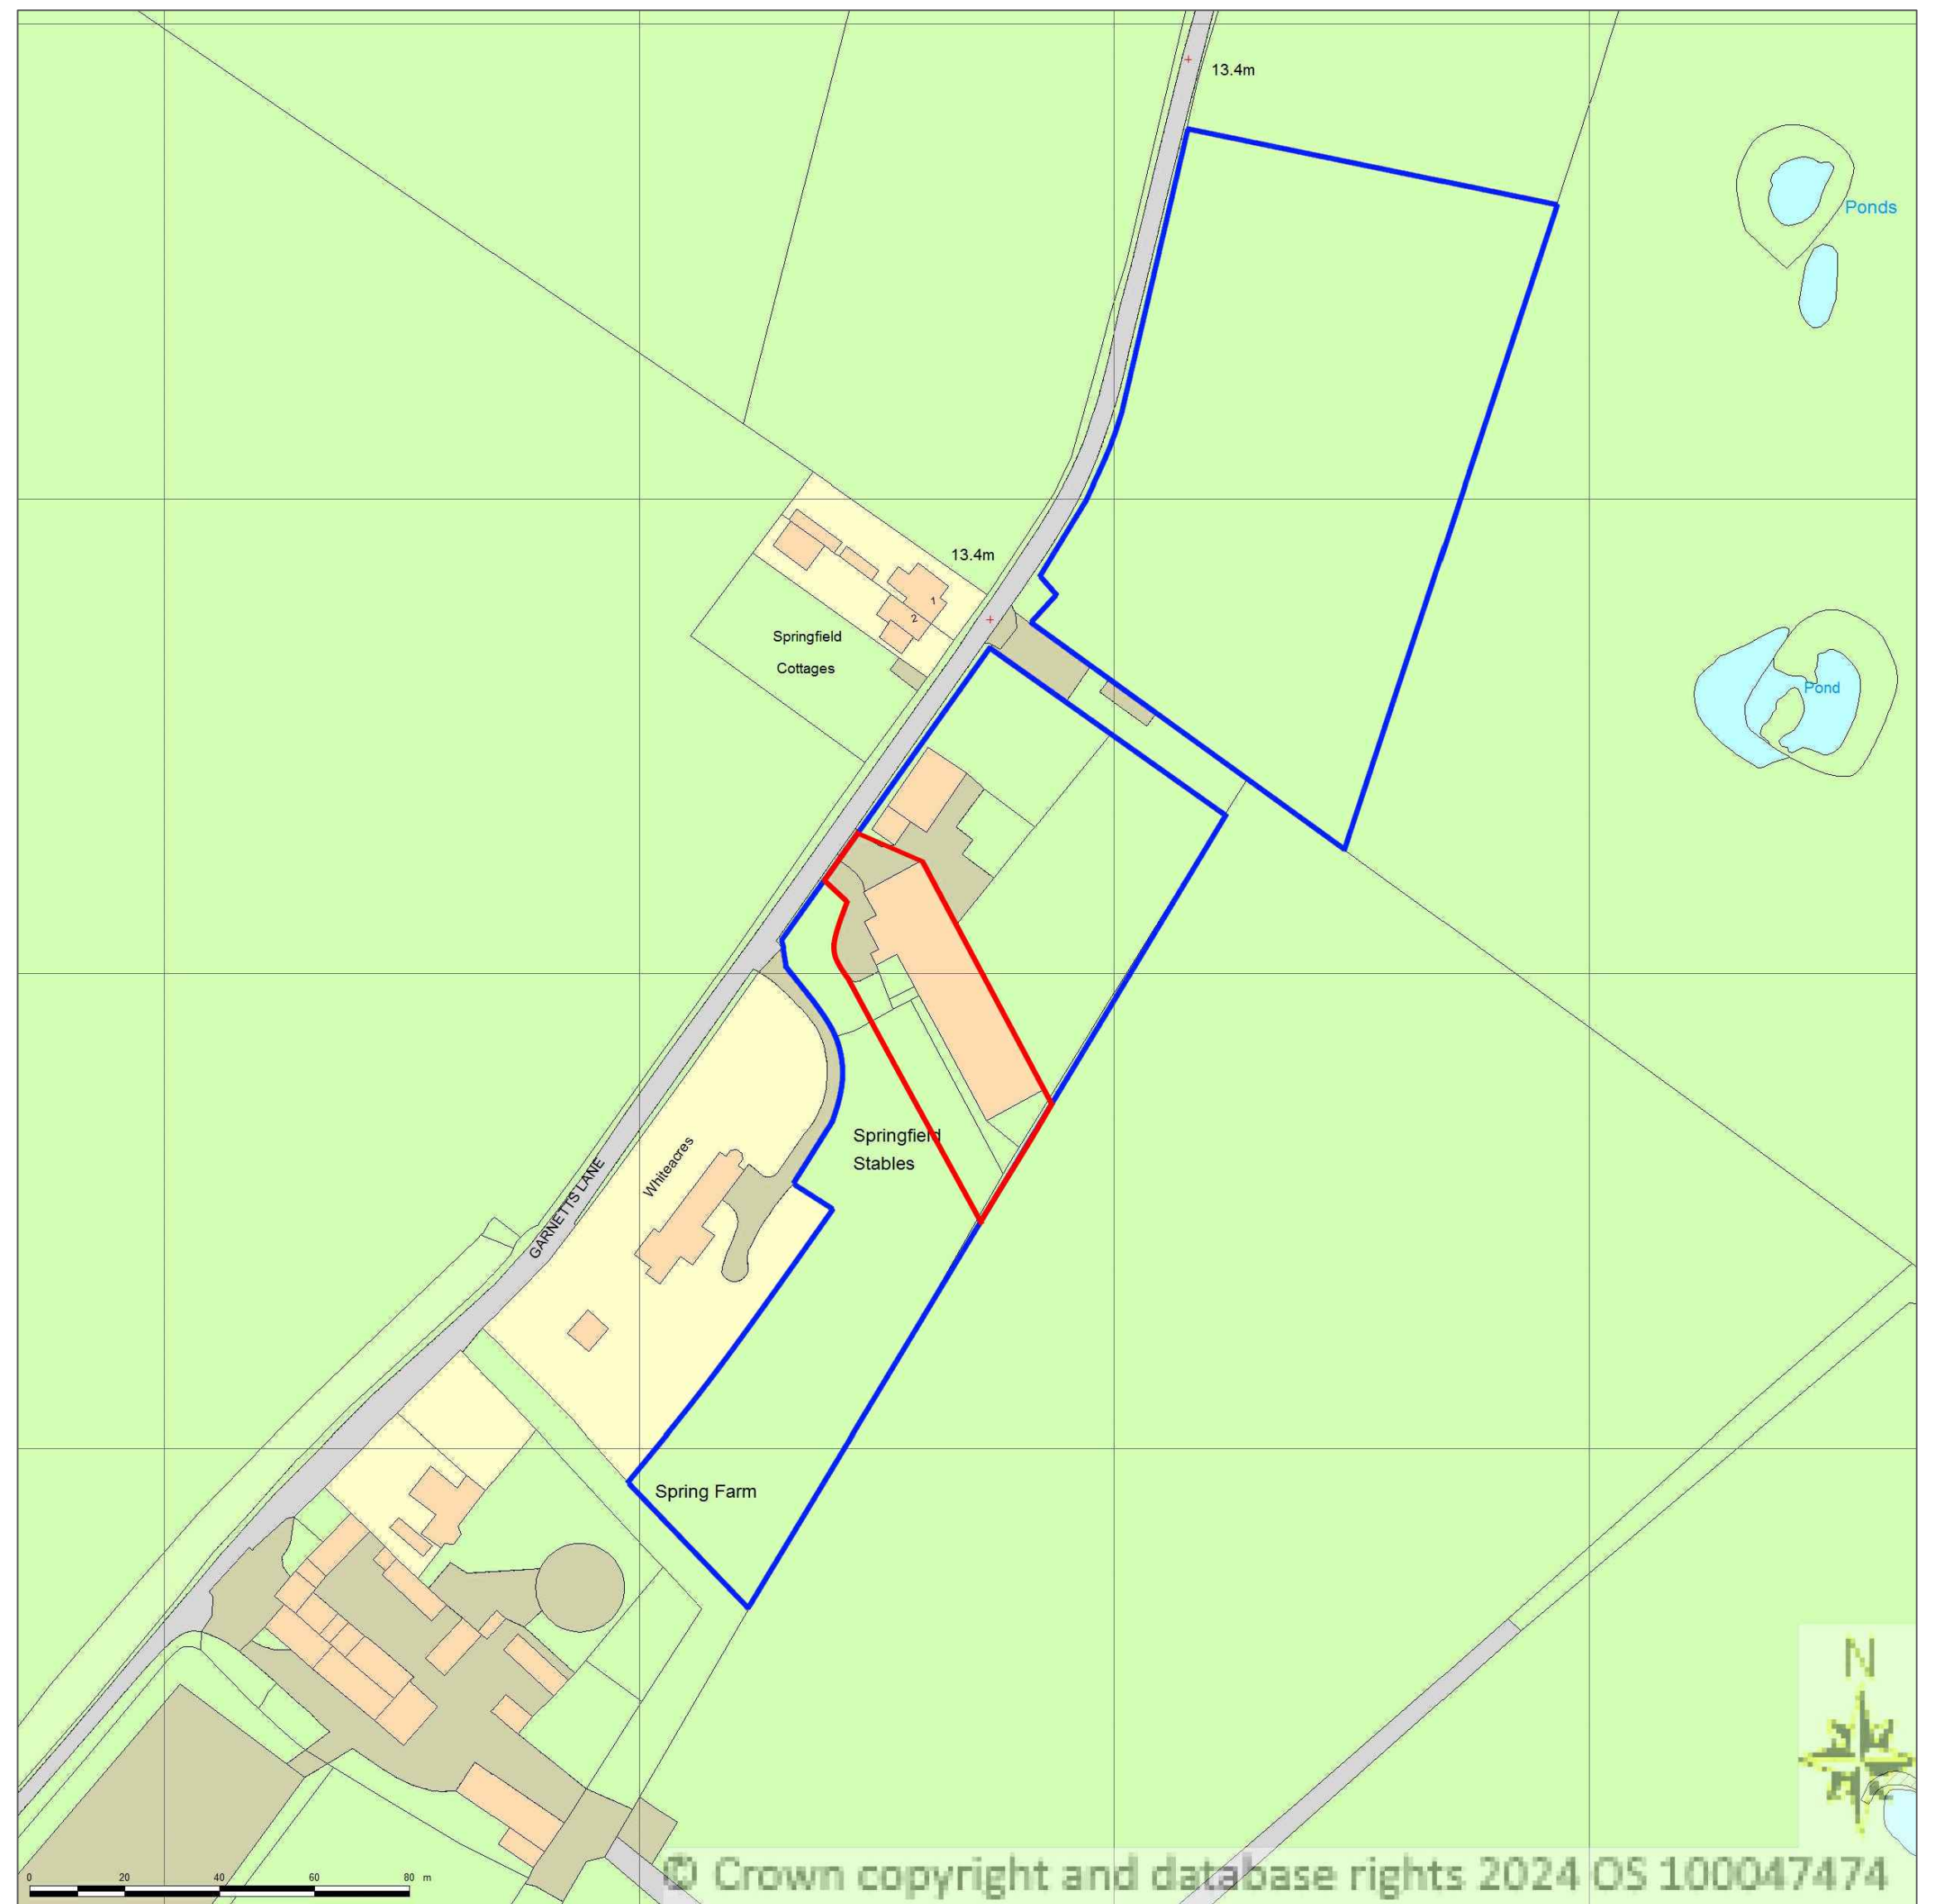

LOCATION PLAN - SCALE: 1:1250

PAPER A2
DATE CREATED 28/01/2025

SPRINGFIELD STABLES
GARNETTS LANE
TARBOCK GREEN
PRESCOT
MERSEYSIDE
L35 1QN