


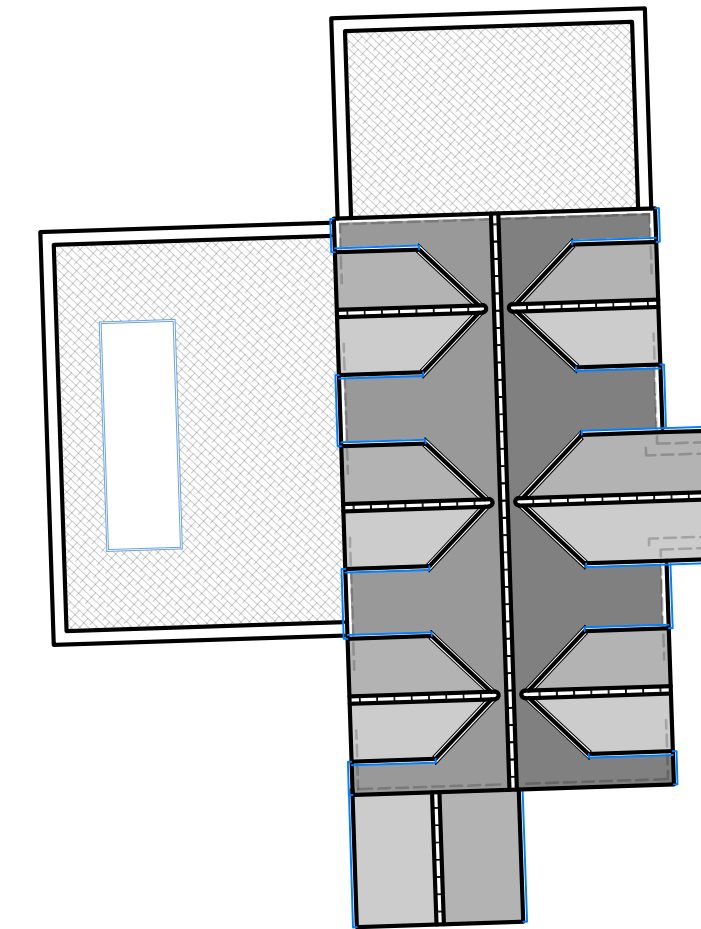

-
- Architectural floor plan of a building. The plan shows a rectangular layout with a central staircase area. Dimensions are provided in meters (m) and centimeters (cm). Rooms are numbered: 101, 102, 103, 200. The plan also shows various structural elements like walls, doors, and windows.

client	Peter Knight 0967-579-179 pete.knight.build@gmail.com
project	White House Farm Prescott Road Widnes WA8 5PS

Proposed New Side/Rear Access
 Porch
 EXISTING FIRST FLOOR PLAN

drawing title	
drawing number	0001-03
revision	*
drawing status	Planning
scale	1:50 - @ A1
date	March 2025
drawn by	RJ
checked by	RJ

EXISTING FIRST FLOOR PLAN
Scale: 1:50 @ A1