

A1 A B C D E F G H I J K L M N

1

2

3

4

5

6


7

8


9

10


11

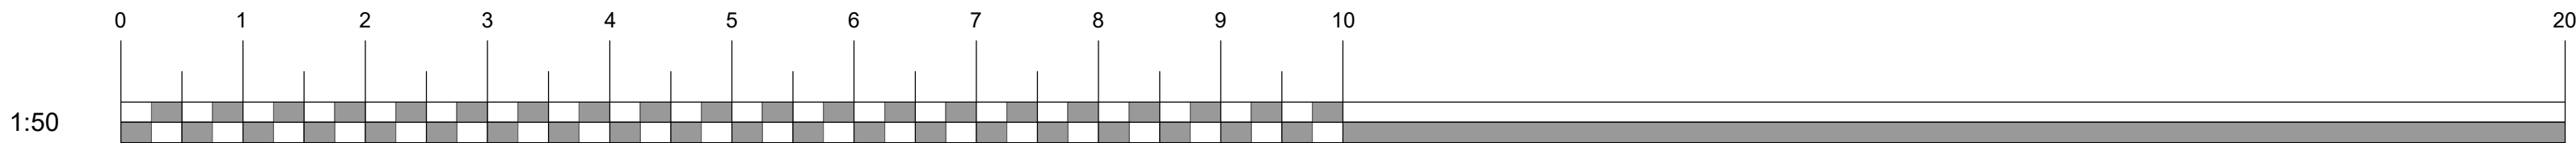


Scale in Meters @ A1

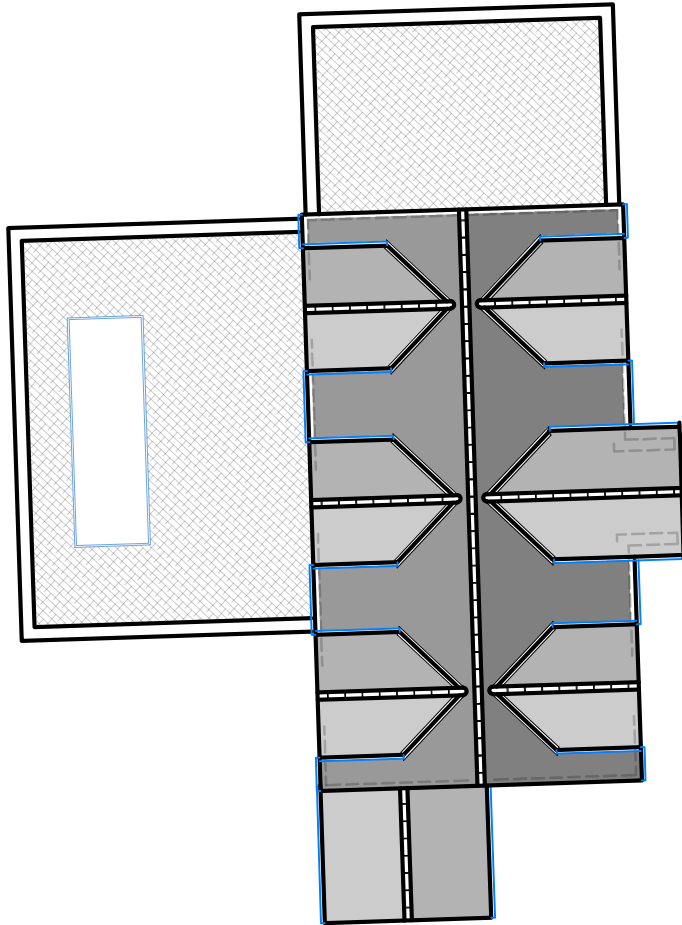

1. TO BE READ IN CONJUNCTION WITH ALL OTHER CONSULTANTS / SPECIALISTS DRAWINGS. REPORT ANY DISCREPANCIES BEFORE AFFECTED WORK COMMENCES
2. ALL SETTING OUT DIMENSIONS TO BE CHECKED ON SITE BY CONTRACTOR BEFORE WORK COMMENCES
3. CONTRACTORS ATTENTION IS DRAWN TO THEIR RESPONSIBILITY UNDER THE 2015 CDM REGULATIONS
4. BEFORE YOU PROCEED WITH YOUR LOFT CONVERSION/ CONSTRUCTION PROJECT, YOU MAY NEED TO DRAW UP A PARTY WALL AGREEMENT. HENCE THE NEED FOR A PARTY WALL AGREEMENT. THIS IS A LEGAL AGREEMENT WHICH HELPS MINIMISE THE IMPACT THAT THE WORK MAY HAVE ON YOUR NEIGHBOURS AND HELP PROTECT THE INTERESTS OF ALL PARTIES INVOLVED.
5. BUILDING SAFETY ACT OCTOBER 2023
CLIENT -
ENSURE THEY CAN PLAN MANAGE AND MONITOR THEIR PROJECT.
ENSURE DESIGN WORK IS IN ACCORDANCE WITH REGULATIONS
BUILDING WORK IS CARRIED OUT IN COMPLIANCE WITH REGULATIONS
DESIGNER & CONTRACTOR COOPERATE TO ENSURE COMPLIANCE WITH THE REGULATIONS.
CLIENT TO APPOINT
DESIGNERS
CONTRACTORS
AND
PRINCIPLE DESIGNERS
PRINCIPLE CONTRACTORS

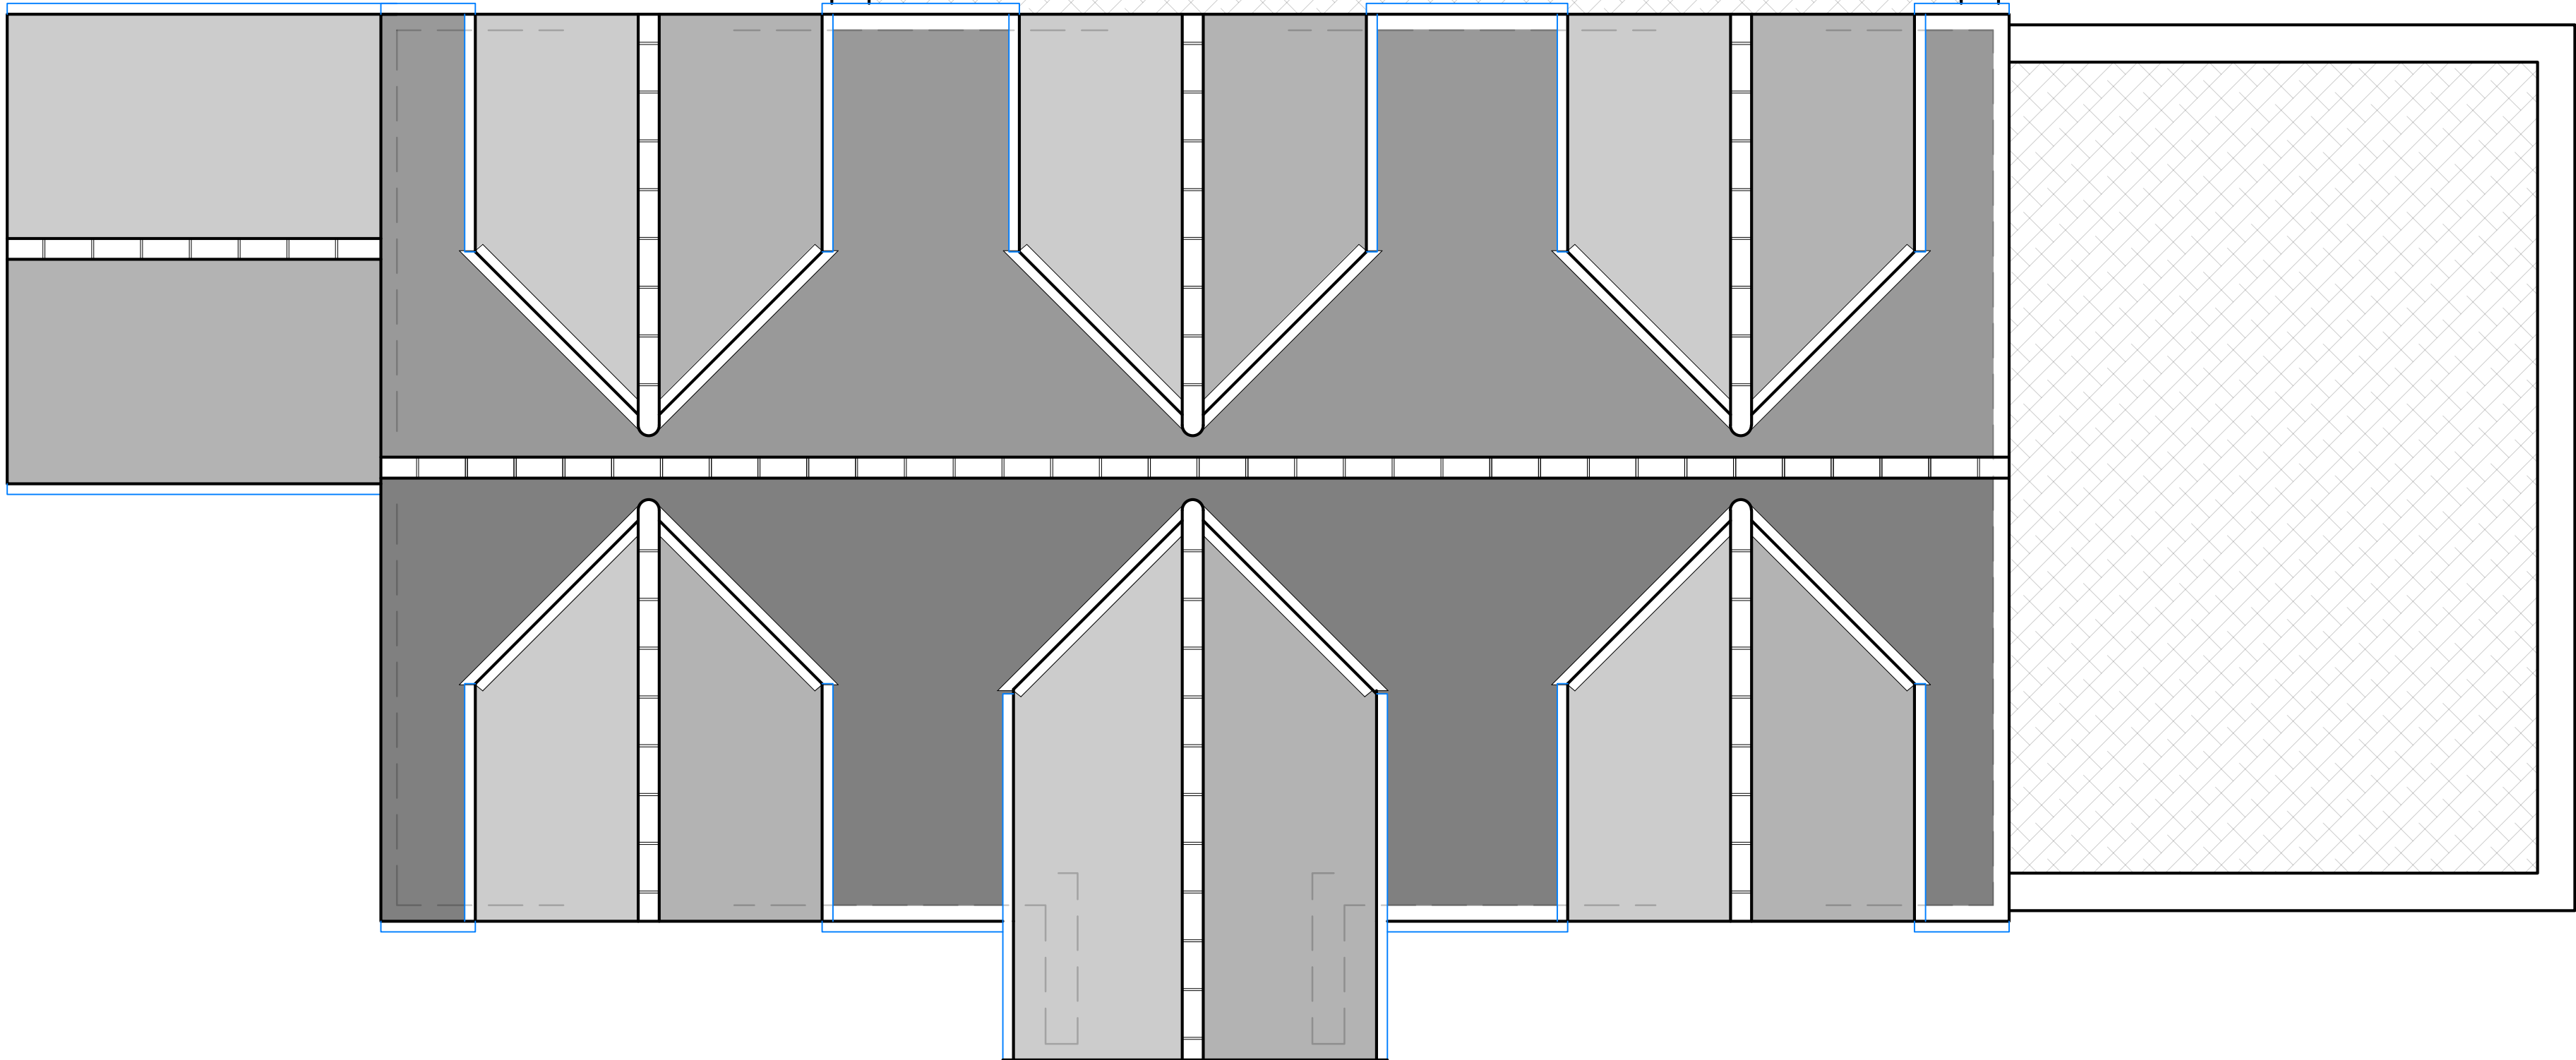

EXISTING ROOF PLAN
Scale: 1:50 @ A1

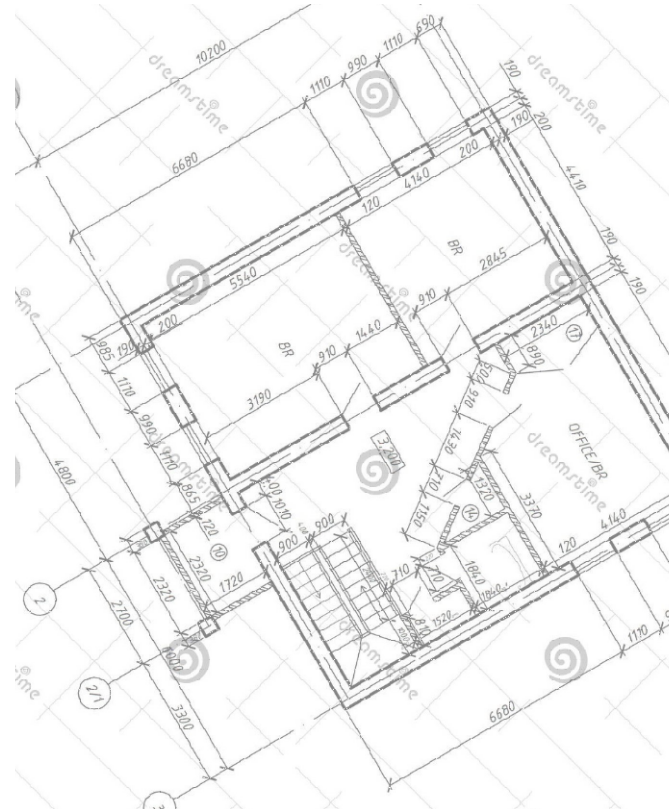

RJ DESIGN (NW) LTD
07734-911-515
robjones@rjdesignsnw.co.uk

client **Peter Knight**
07967-579-179
pete.knight.build@gmail.com

project **White House Farm**
Prescot Road
Widnes
WA8 5PS

Proposed New Side/Rear Access
Porch
EXISTING ROOF PLAN

drawing title

drawing number **0001-04**

revision *****

drawing status **Planning**

scale **1:50 - @ A1**

date **March 2025**

drawn by **RJ**

checked by **RJ**