




Current Front Elevation

SCALE 1 : 100

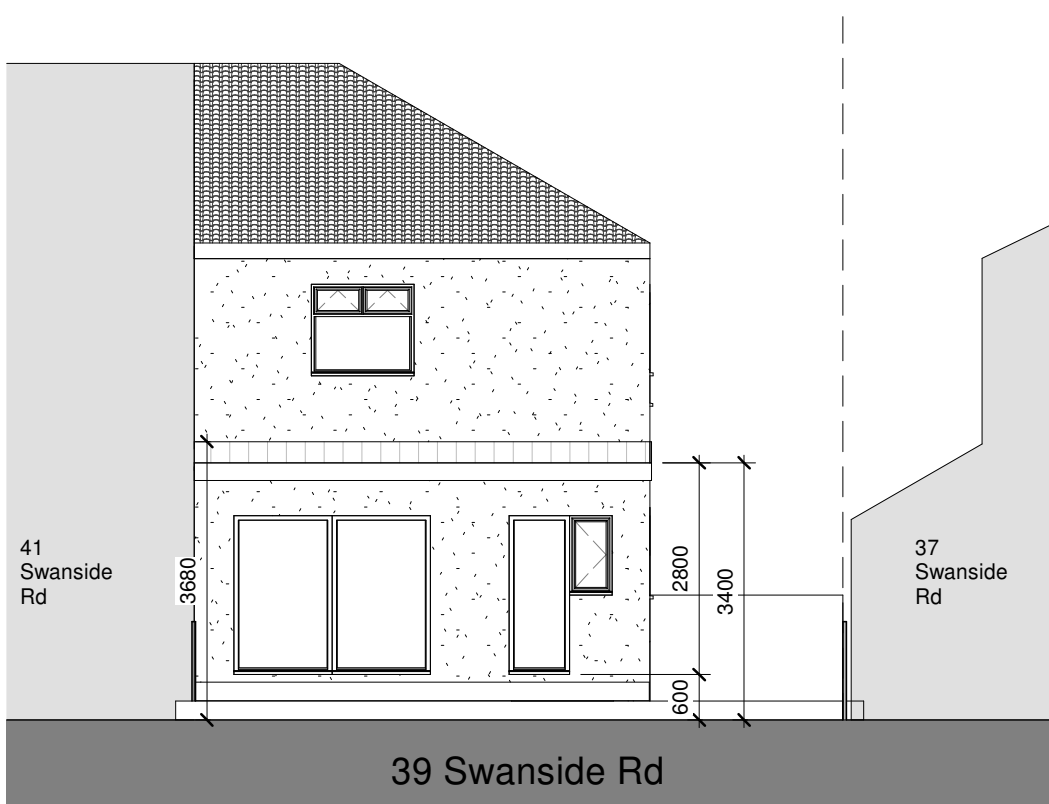


Current Rear Elevation

SCALE 1 : 100




Proposed Front Elevation

SCALE 1 : 100

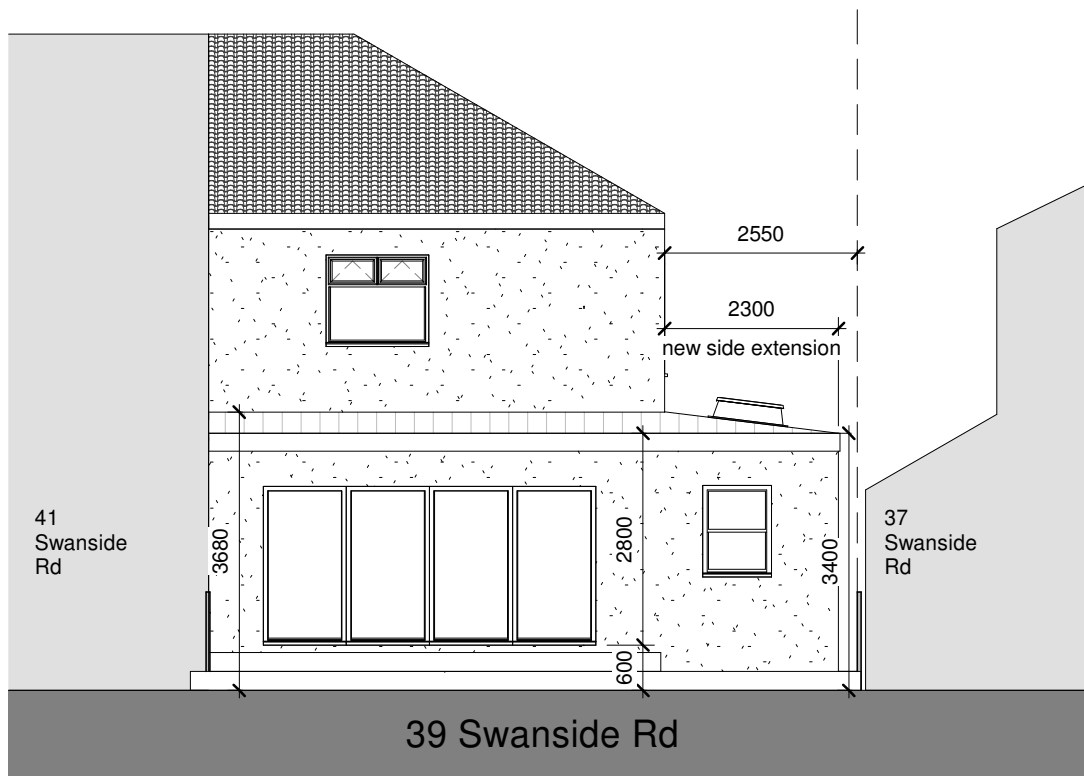

Proposed Rear Elevation

SCALE 1 : 100

 

PROJECT :	CLIENT:	DRAWING NUMBER:	SHEET :	DRAWING STATUS:	SCALE (@ A3)	DRAWN BY :	DATE :	REV
39 Swanside Road	JON BLEASDALE	A103	Front and Rear Elevations	PLANNING	1 : 100	-	23.02.2021	2