


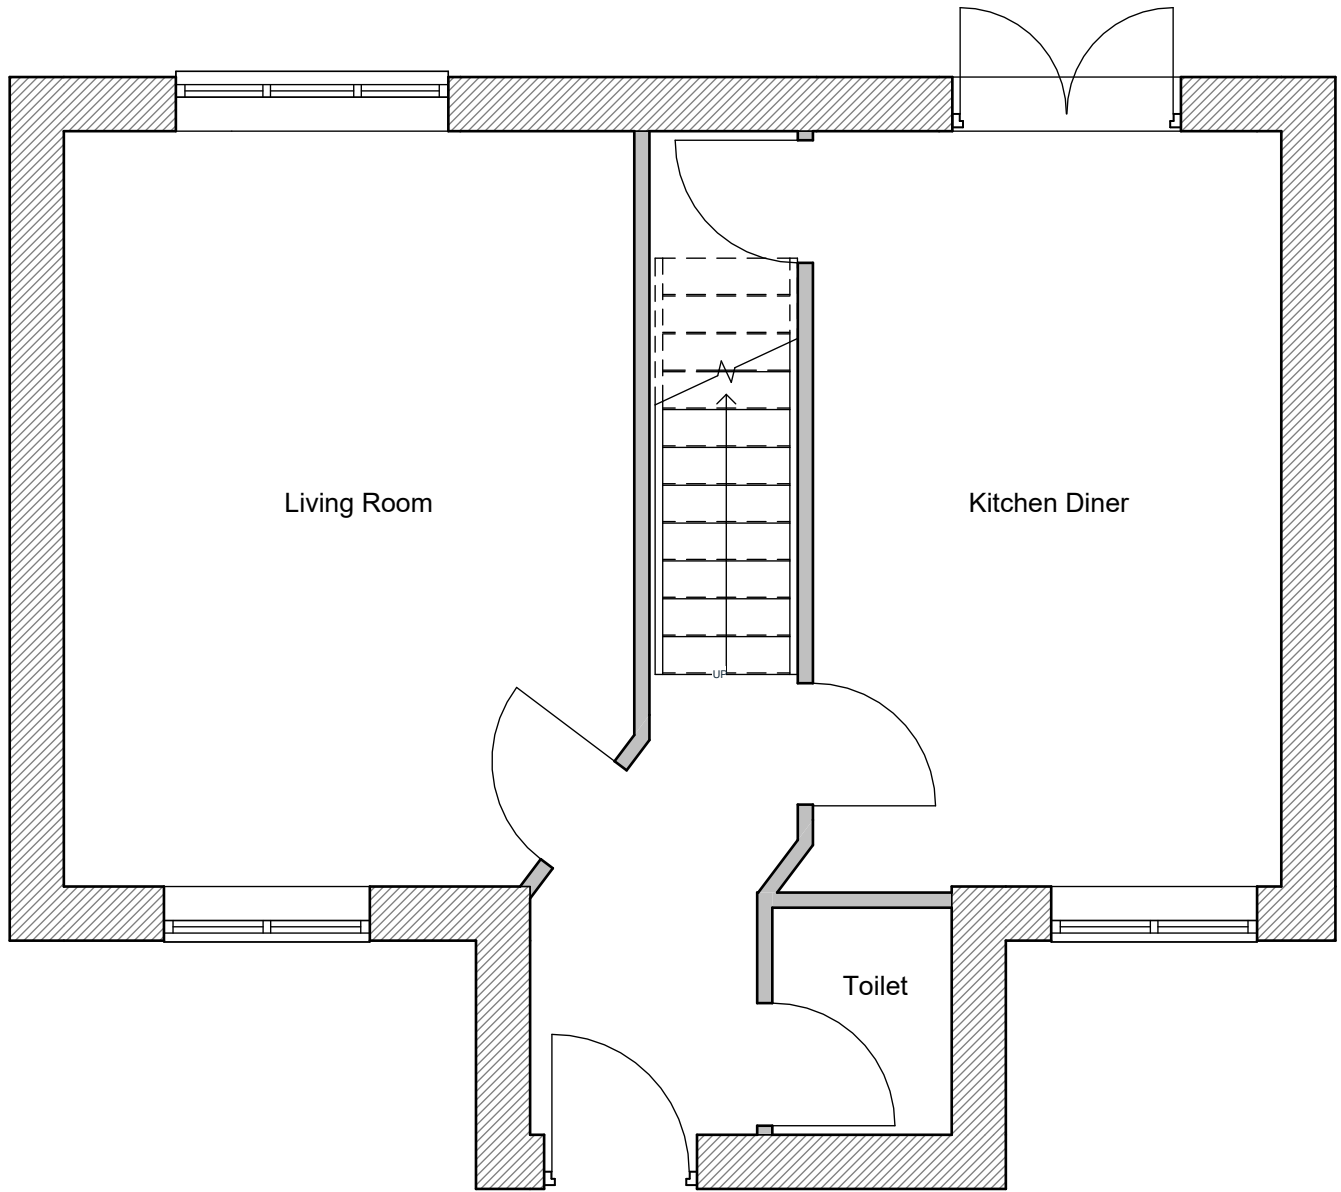

notes


1. this document and all drawings are copyright of baltik architecture ltd and may not be reproduced without their specific permission.

2. all dimensions to be site verified by contractor before construction.

3. all dimensions are to structure unless noted otherwise.

4. all dimensions are in millimetres unless noted otherwise.

5. baltik architecture ltd shall be notified in writing of any discrepancies.

 

key plan

not to scale

no. A	revision Issued For Building Control	date 11/03/22	drawn GB	project: 51 Wimborne Road	title: Existing Floor Plan	job no. BKA-061
client: private client	status: PL	date: 11/03/22	drawing no: A201	rev: A		
scale: 1 : 50	sheet: A2					