



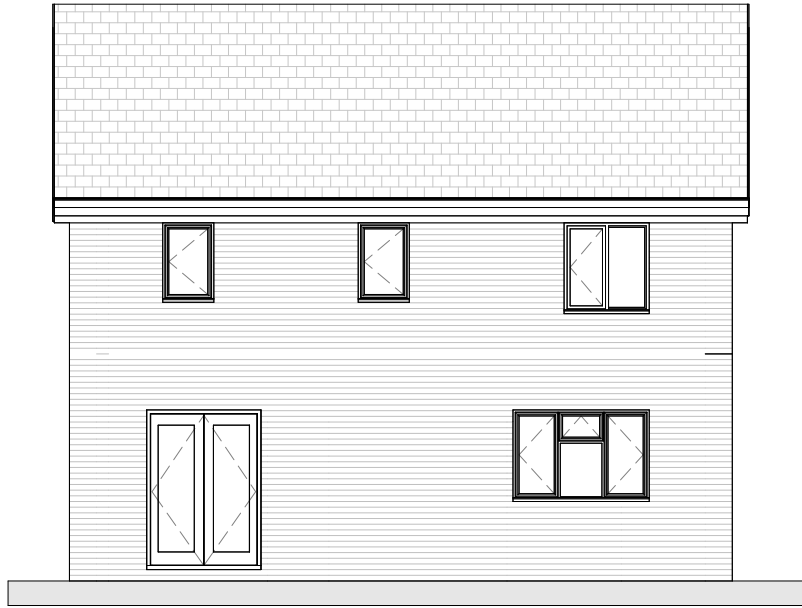


Rear Elevation Existing
1 : 100



Front Elevation Existing
1 : 100

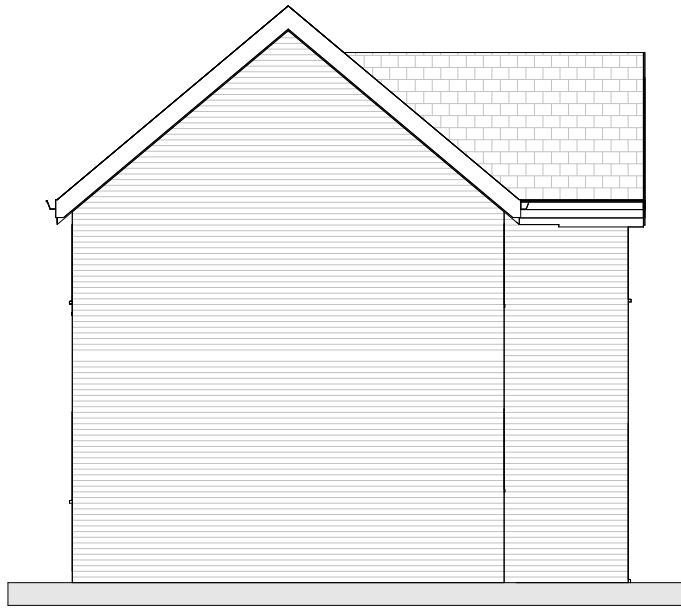

Existing West
1 : 100

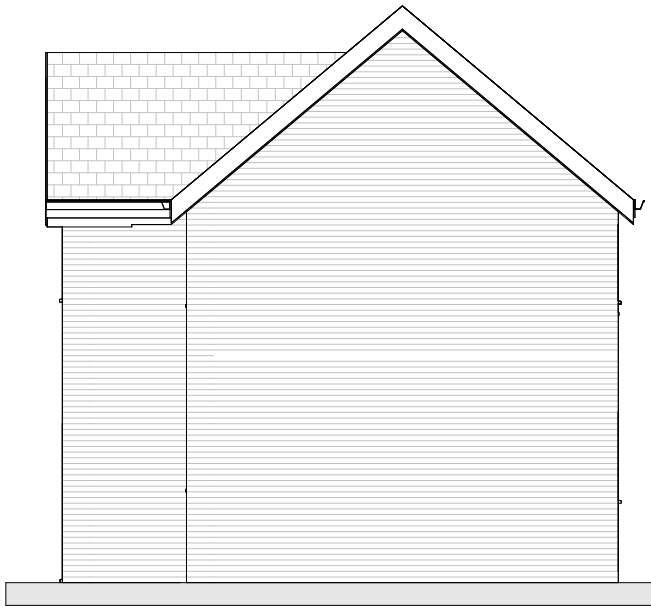

Existing East
1 : 100

notes


1. this document and all drawings are copyright of baltik architecture ltd and may not be reproduced without their specific permission.

2. all dimensions to be site verified by contractor before construction.

3. all dimensions are to structure unless noted otherwise.

4. all dimensions are in millimetres unless noted otherwise.

5. baltik architecture ltd shall be notified in writing of any discrepancies.

 

key plan

not to scale

no. A	revision Issued For Building Control	date 11/03/22	drawn GB	project: 51 Wimborne Road	title: Existing Elevations
client: private client				status: PL	job no. BKA-061
scale: 1 : 100	sheet: A2	date: 11/03/22	drawing no: A301	rev: A	