




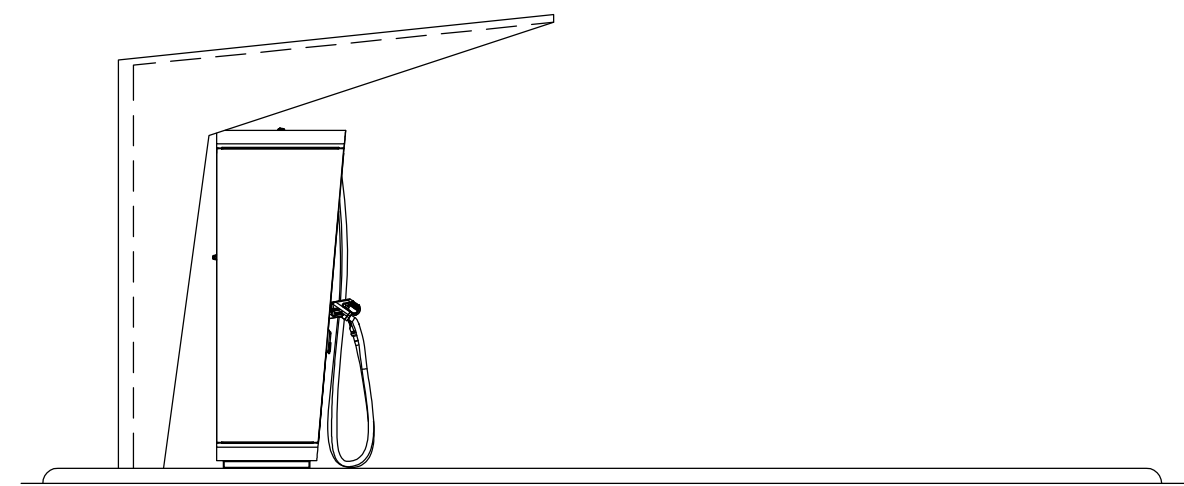


EV Canopy - Side Elevation
Scale - 1:50 @ A1

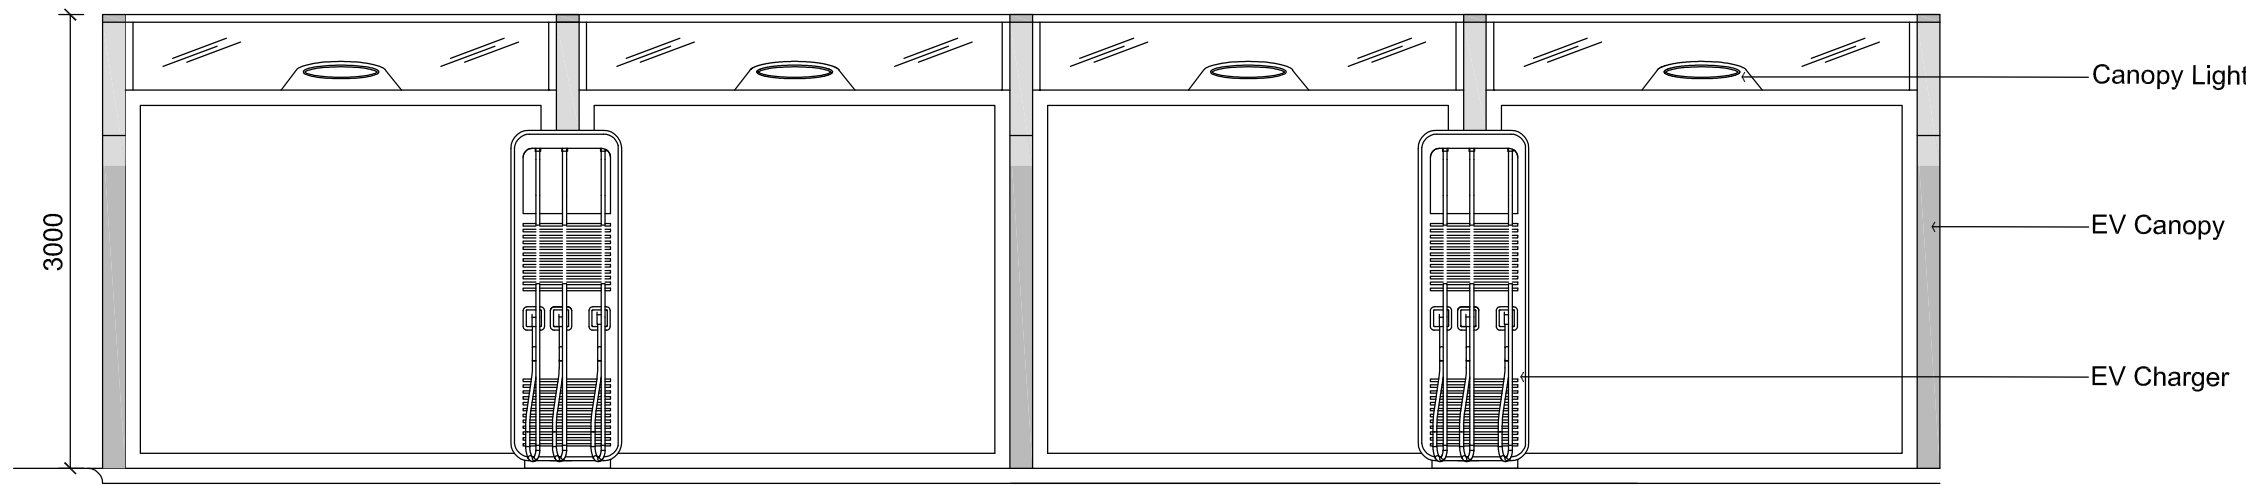


EV Canopy - Front Elevation
Scale - 1:50 @ A1

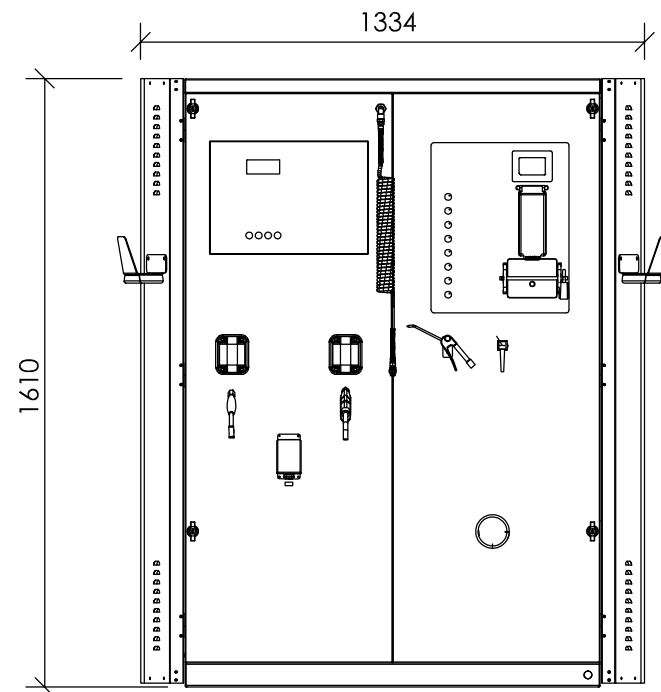


Front Elevation
Air + Water machine
Scale - 1:20

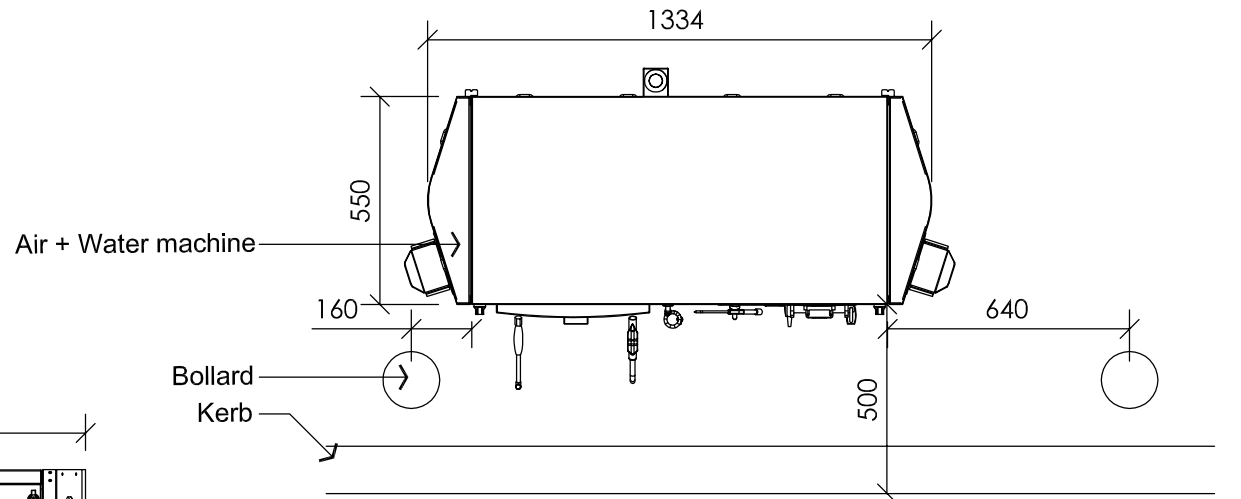


Plan View

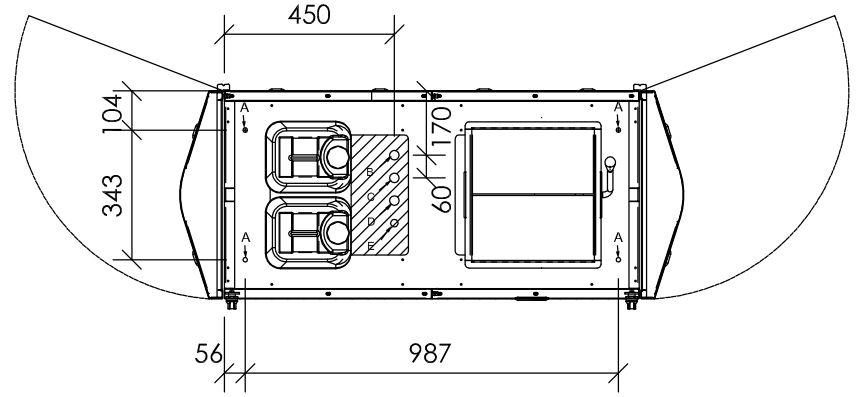

Base Detail

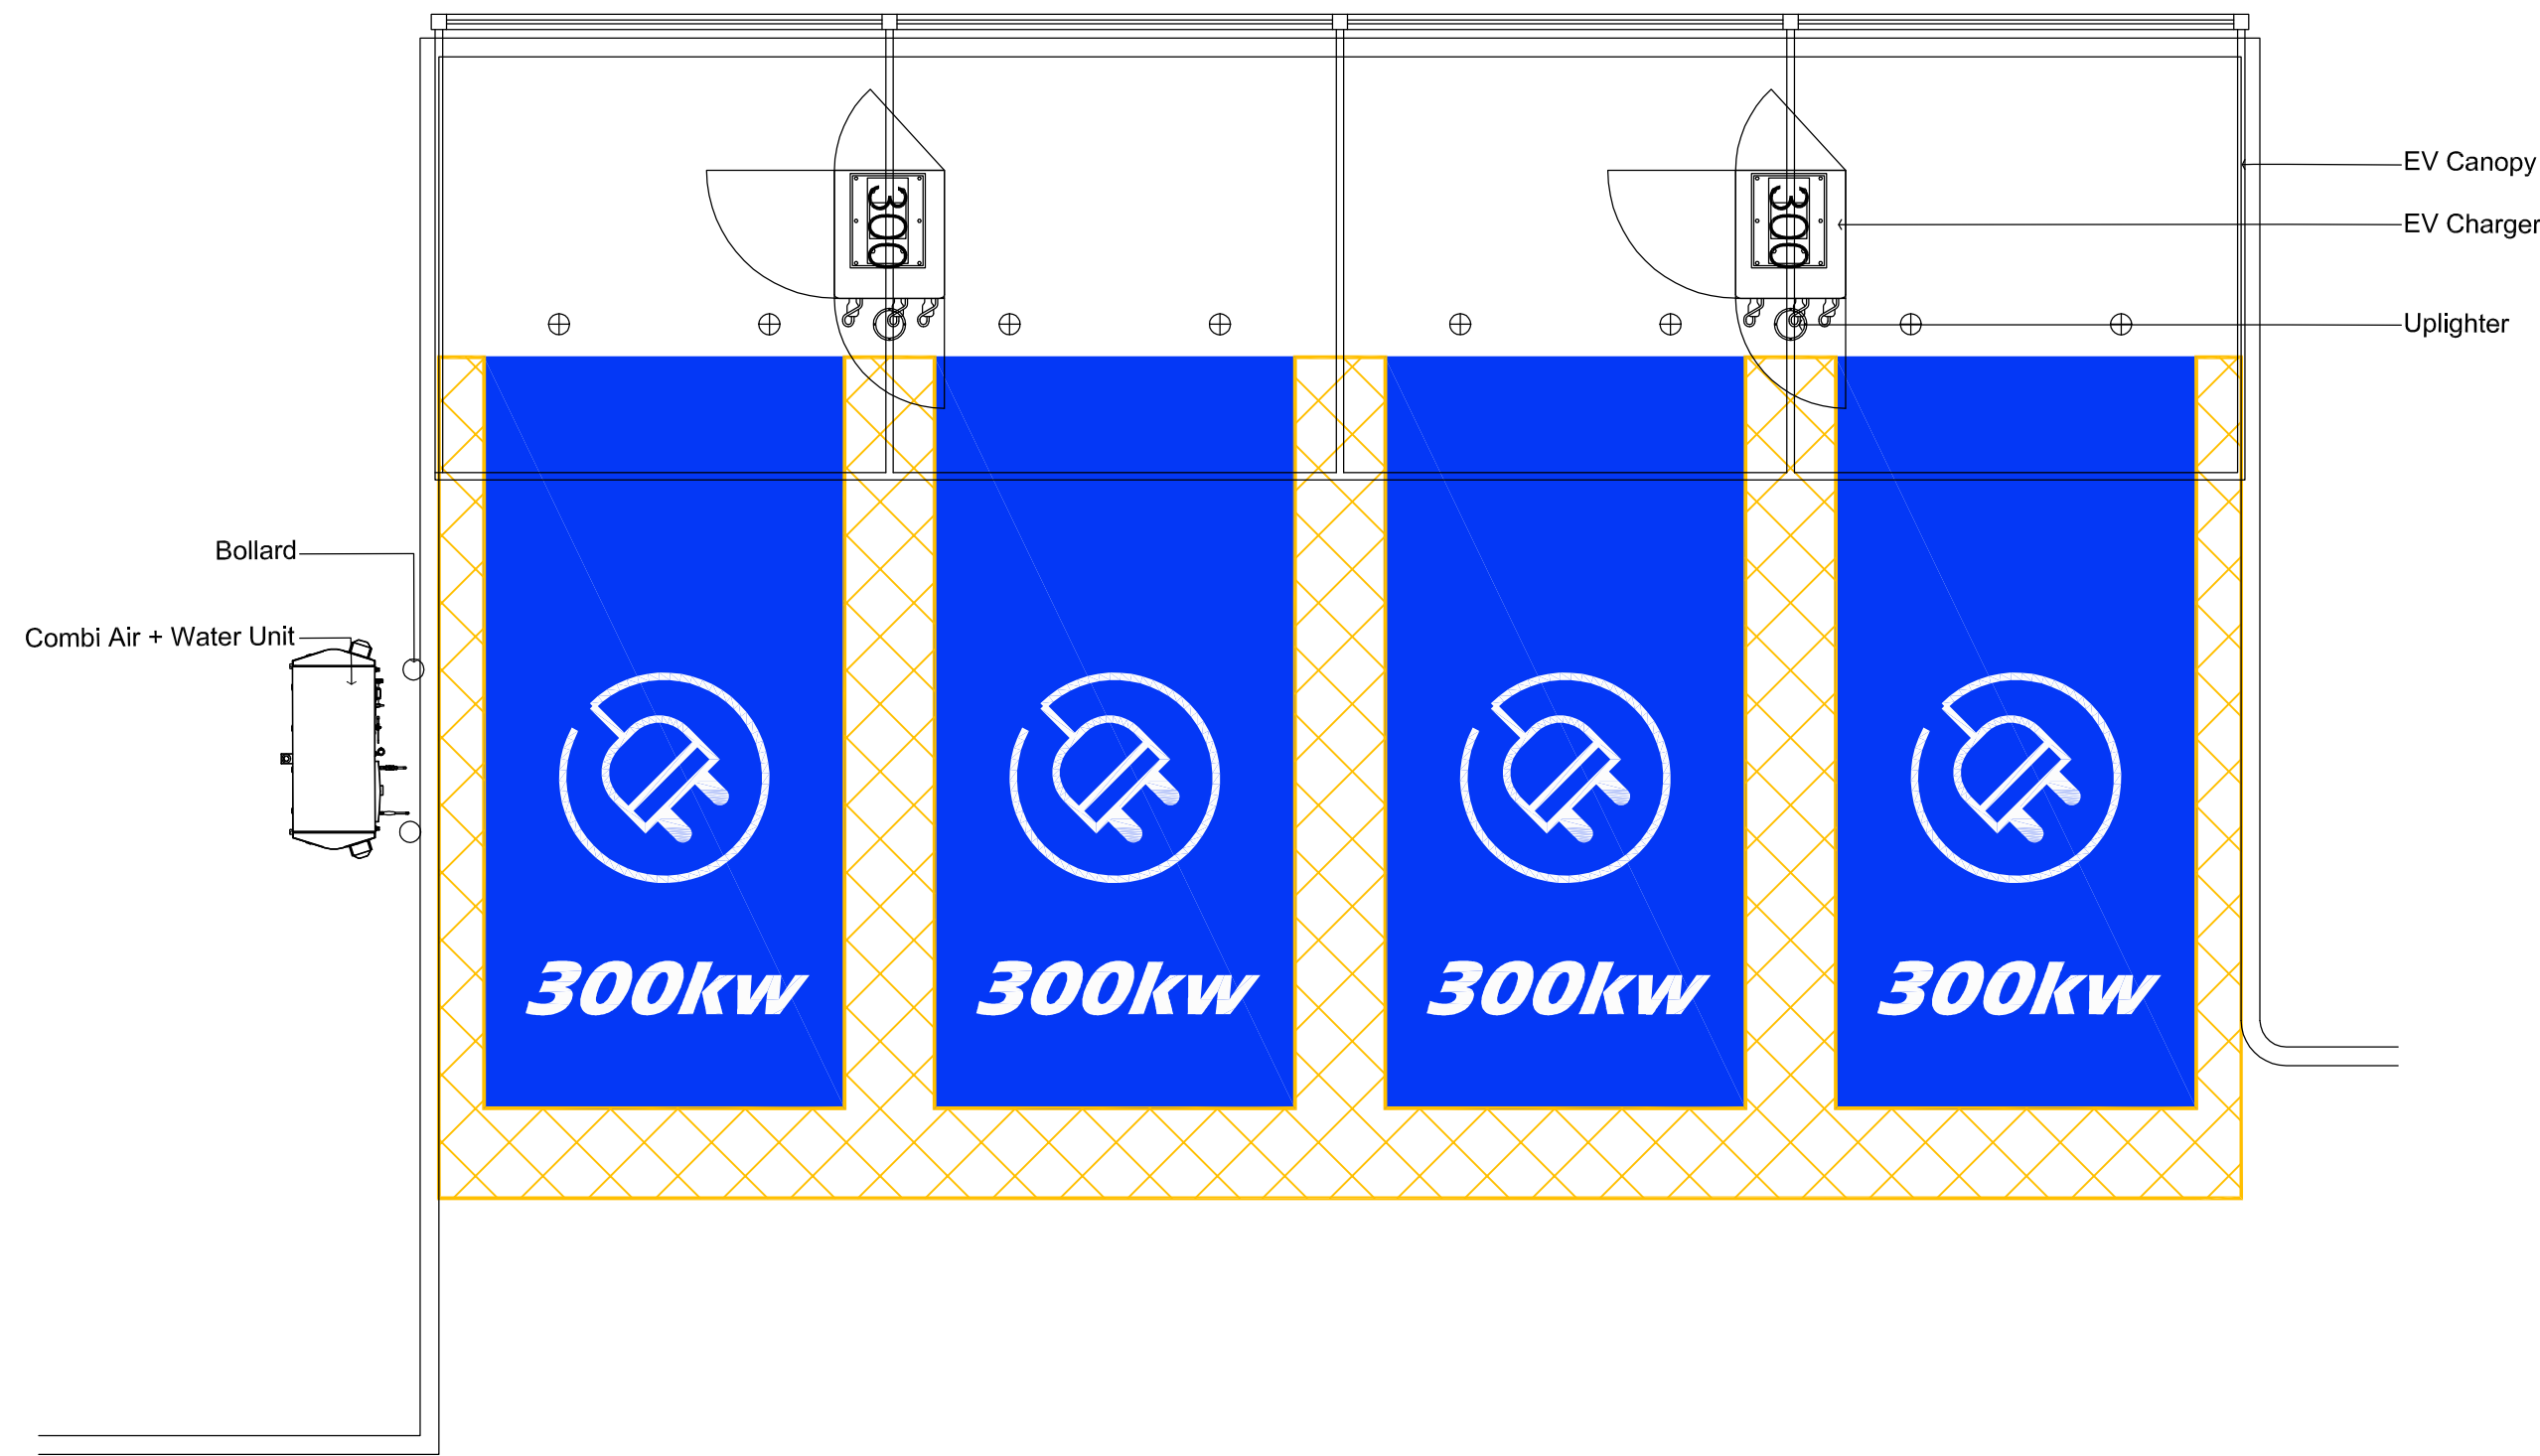


EV Bays - Plan View
Scale - 1:50 @ A1

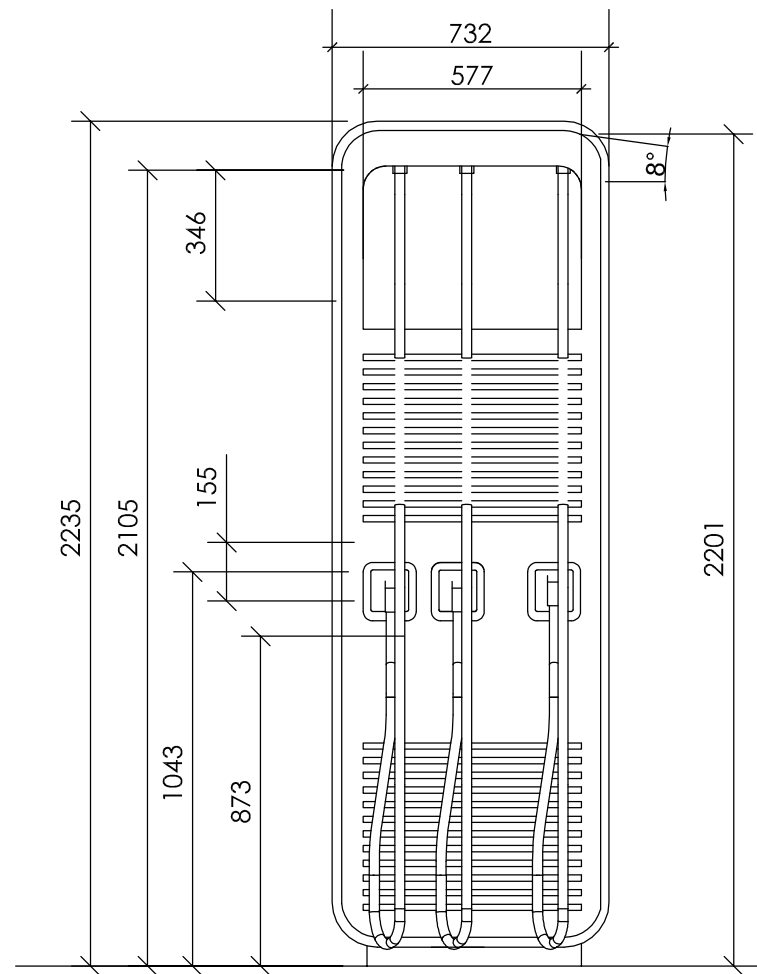


Front Elevation

Alpitronic Chargers
Scale - 1:20

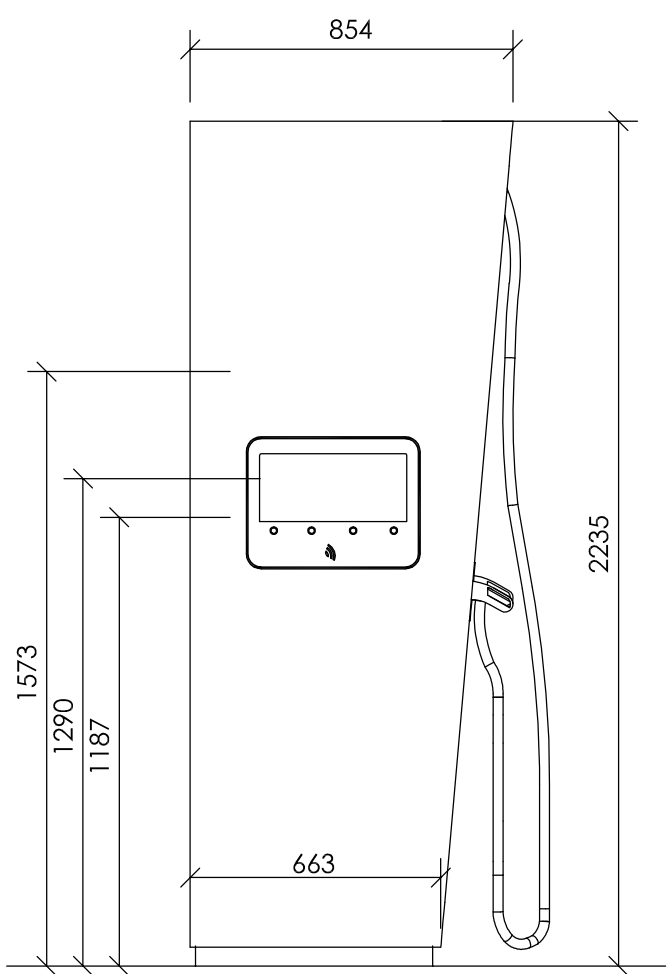

Side Elevation

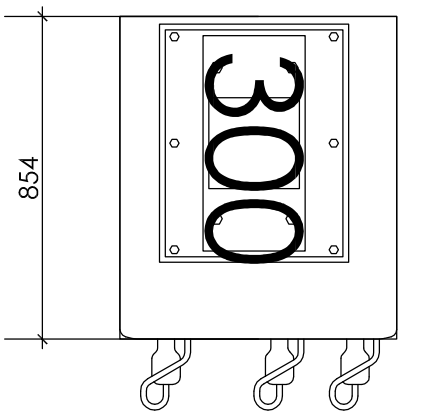

Plan View

rev	date	by	description
CLIENT			
mfg Motor Fuel Ltd, Gladstone Place 36-38 Upper Marlborough Road St albans, Herts , AL1 3UU			
PROJECT LOCATION			
Halewood Service Station 195 Higher Road, Liverpool Merseyside, L26 1UN			
DRAWING			
Proposed EV Charging Bays			
Hartnell Taylor Cook Inigo House 30 Bedford Street London WC2E 9ED			
Date:	September 2024	Drawn By:	RS
Scale:	1:20 / 1:50 @ A1	Dwg No:	1000246-XX-XX-DR-A-0120
		Rev:	-