




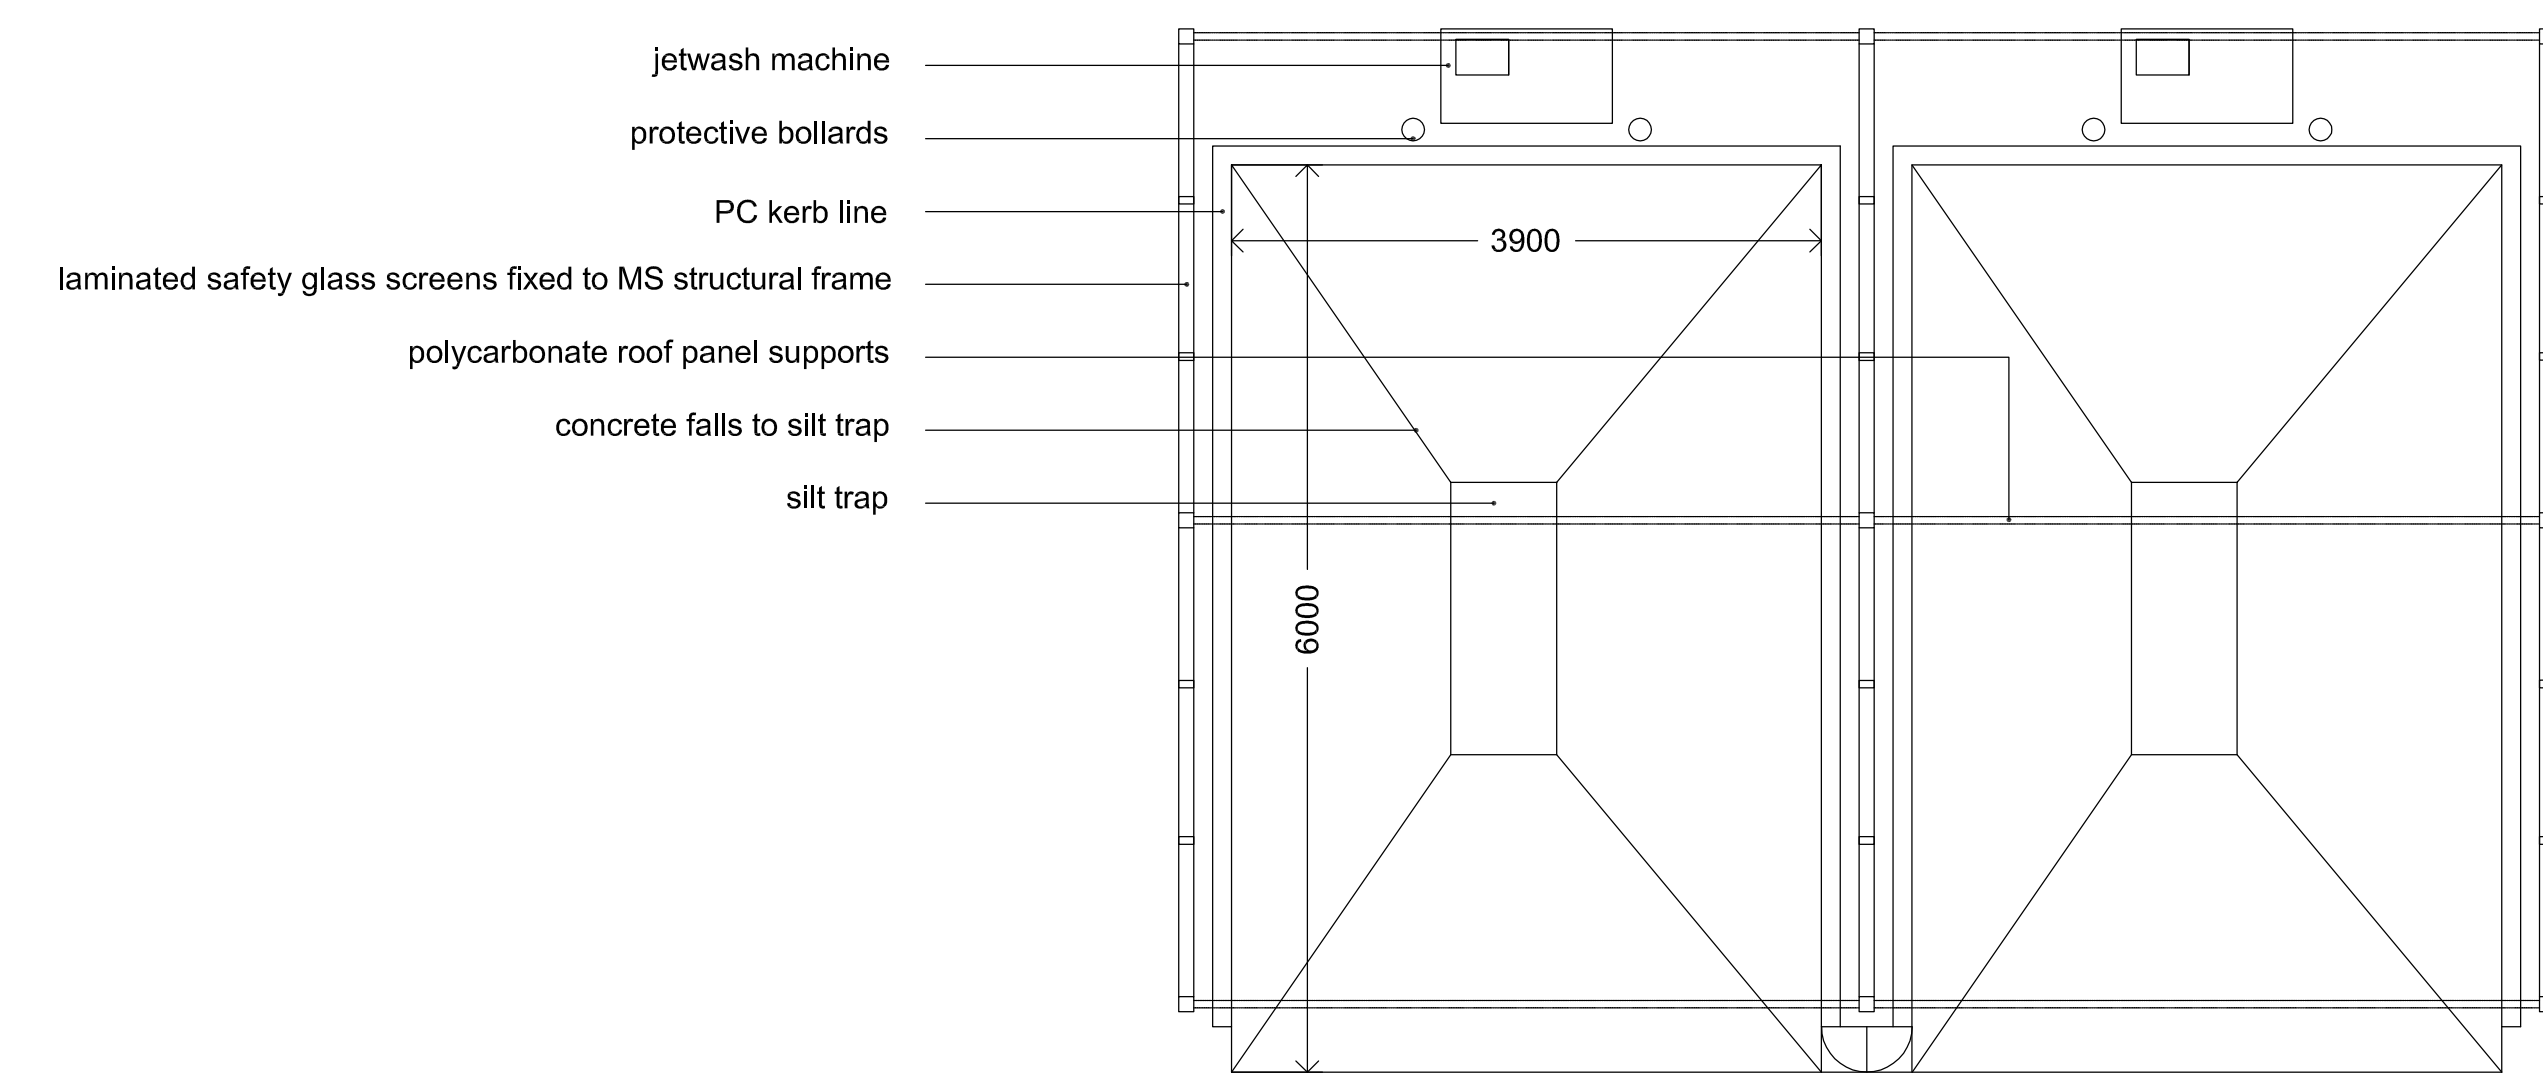


Site Plan

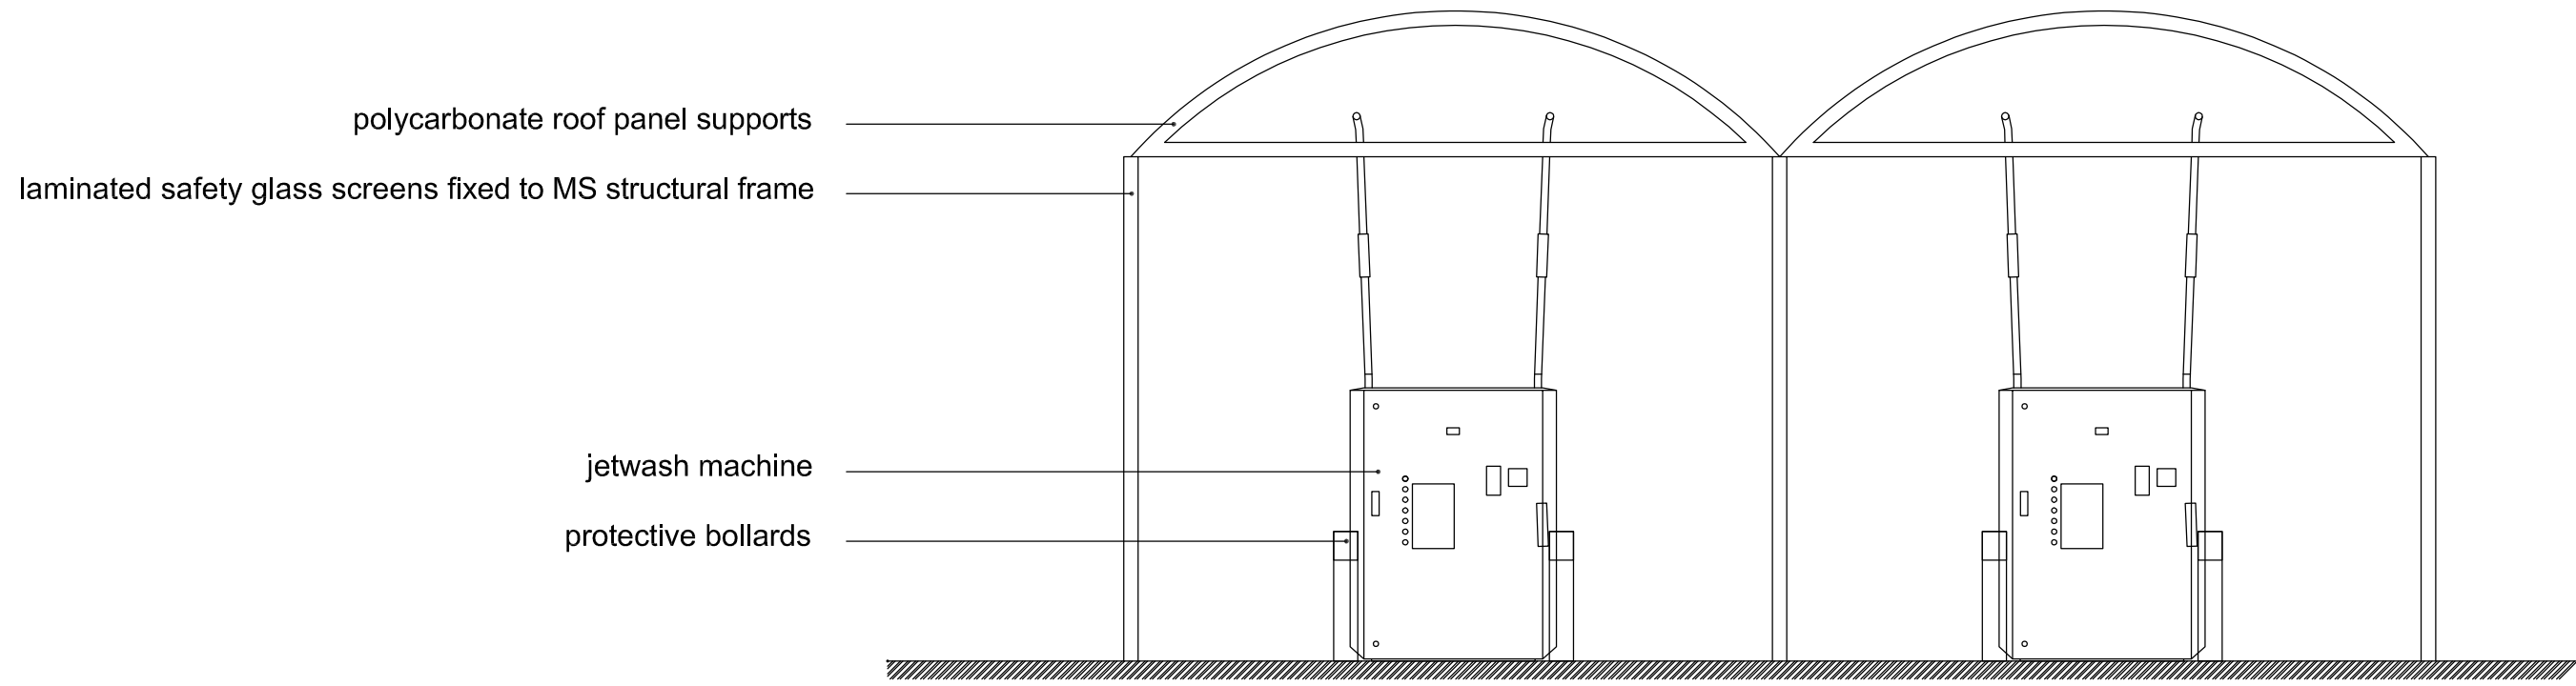


Front Elevation

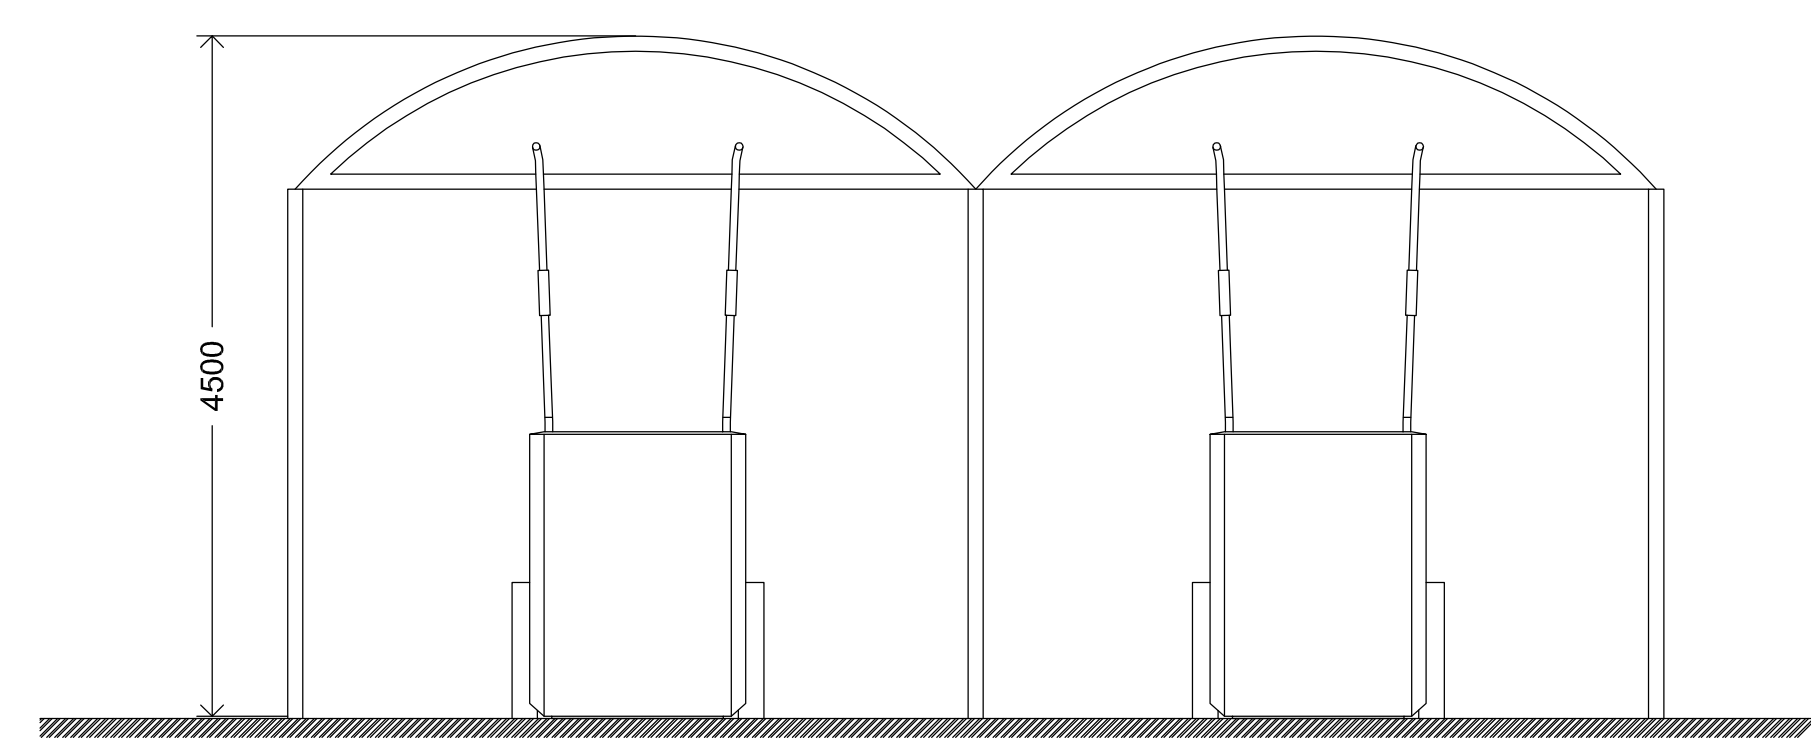

Rear Elevation

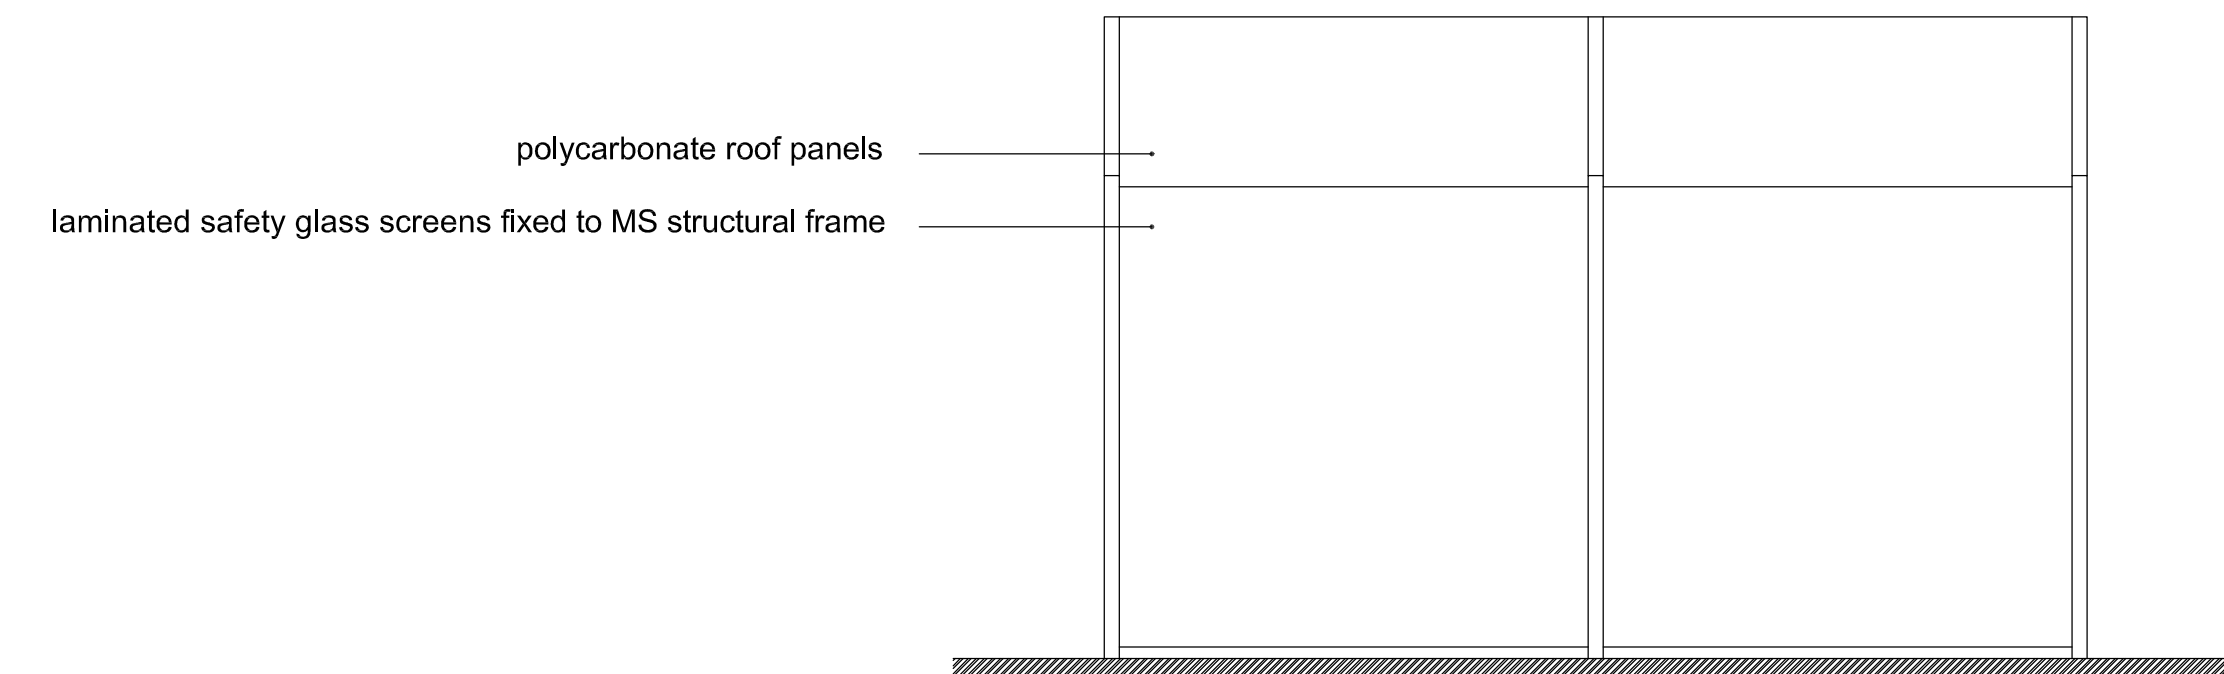

Side Elevation

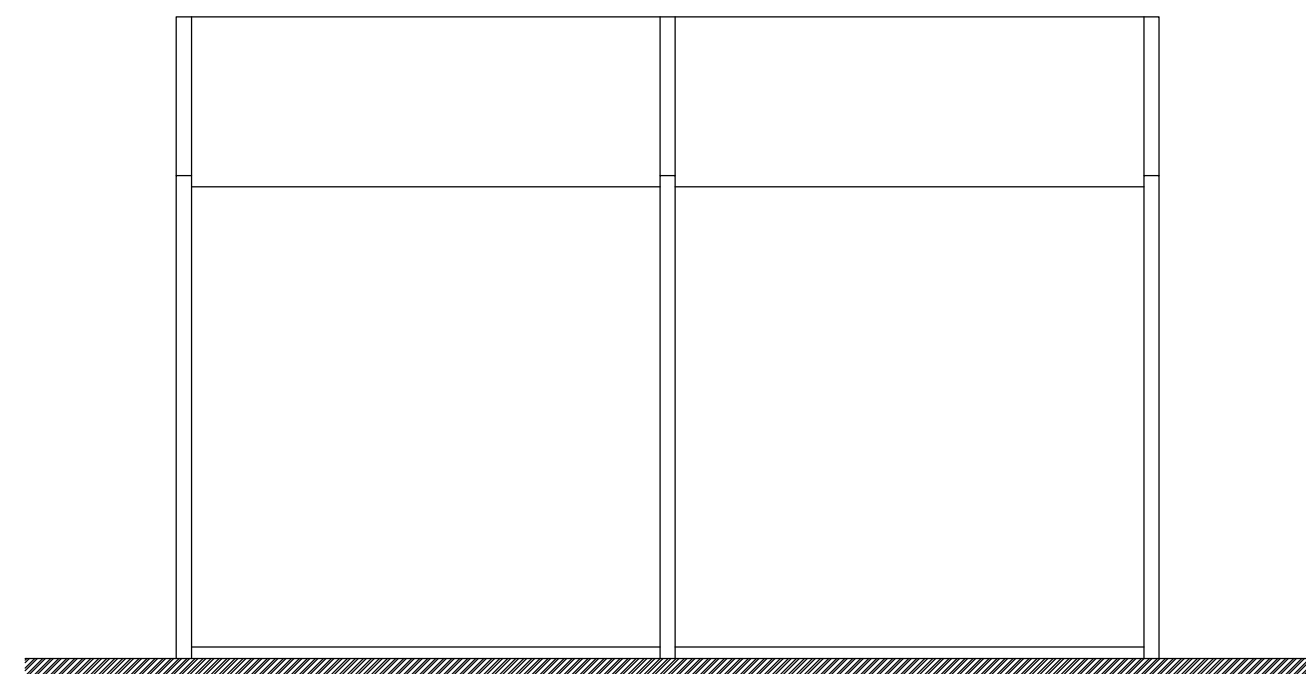

Side Elevation

rev	date	by	description	
CLIENT				
		Motor Fuel Ltd, Gladstone Place 36-38 Upper Marlborough Road St Albans, Herts , AL1 3UU		
PROJECT LOCATION				
Halewood Service Station 195 Higher Road, Liverpool Merseyside, L26 1UN				
DRAWING				
Jet Wash Elevations				
		Hartnell Taylor Cook Inigo House 30 Bedford Street London WC2E 9ED		
Date: September 2024		Drawn By: RS		A1 original print size
Scale: 1:50 @ A1		Dwg No: 1000246-XX-XX-DR-A-0110		
		Rev:		-