

Key:


Existing Wall: 

Structure Over: - - - -


Demolitions: - - - -

New Wall: 

Site Boundary: - . - . - .

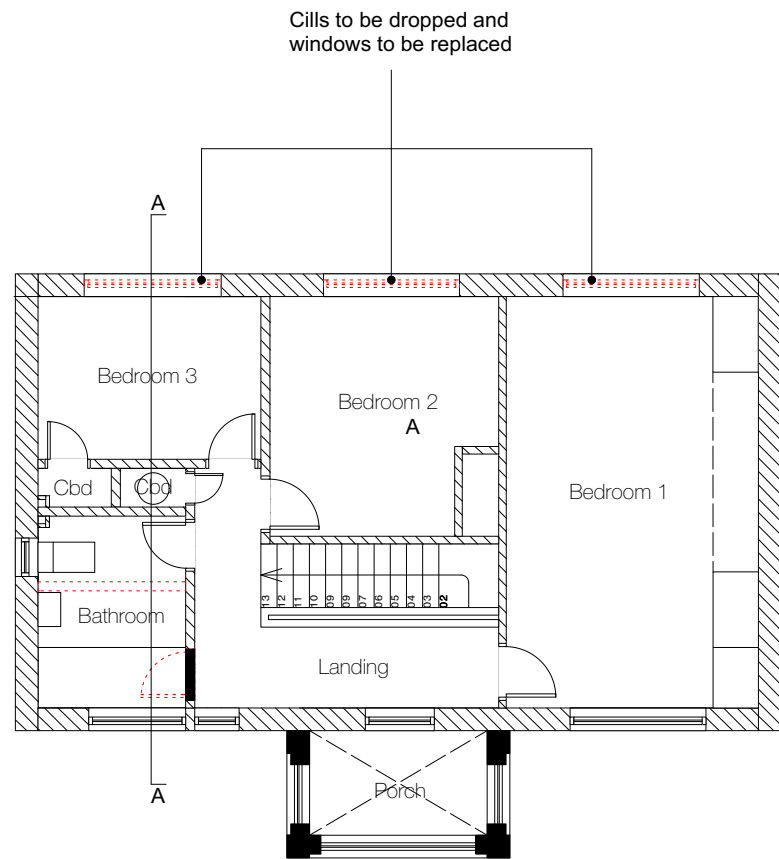

Proposed First Floor Plan

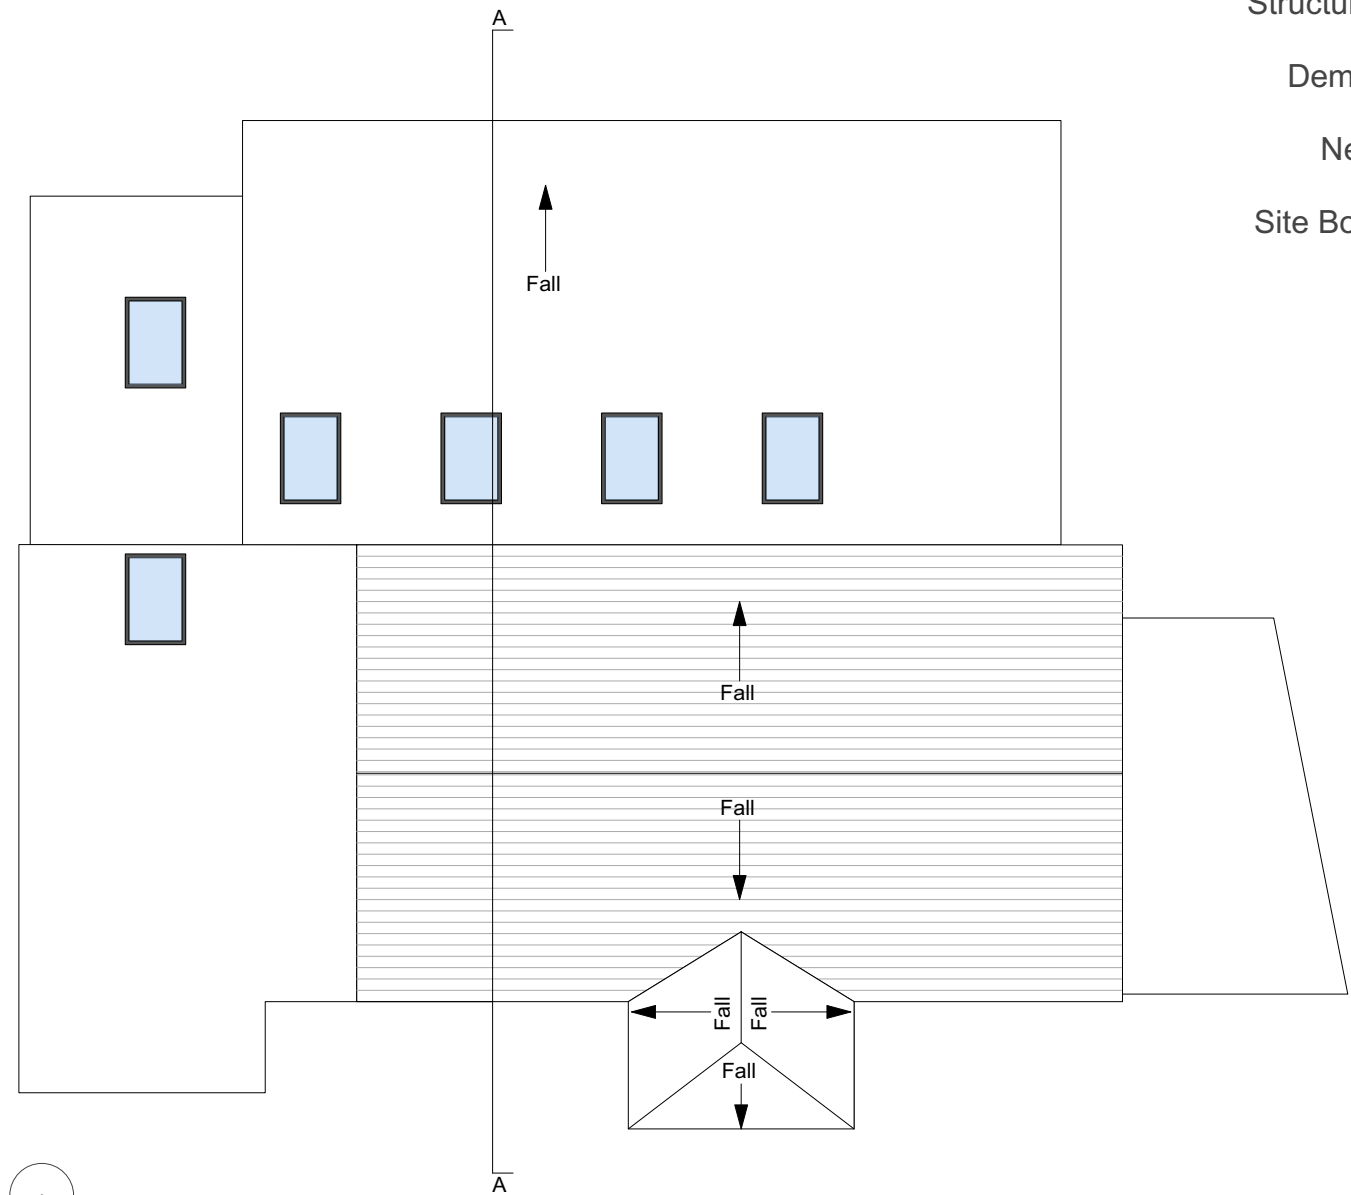

Proposed Roof Plan

0 1 2 3 4 5 6 7 8m

1:100

A 15.11.2024 Pitched roof redesigned to hipped roof following planners comments.

PLANNING

Client: Dennis McGlynn
Drawing Number: P388 308
Drawing Title: Proposed - FF
Date: 16/09/2024
Scale: 1:100 @ A3



T 01516013190
E mail@lj-architects.co.uk
W www.lj-architects.co.uk

P388_21 Knowsley Park Lane