


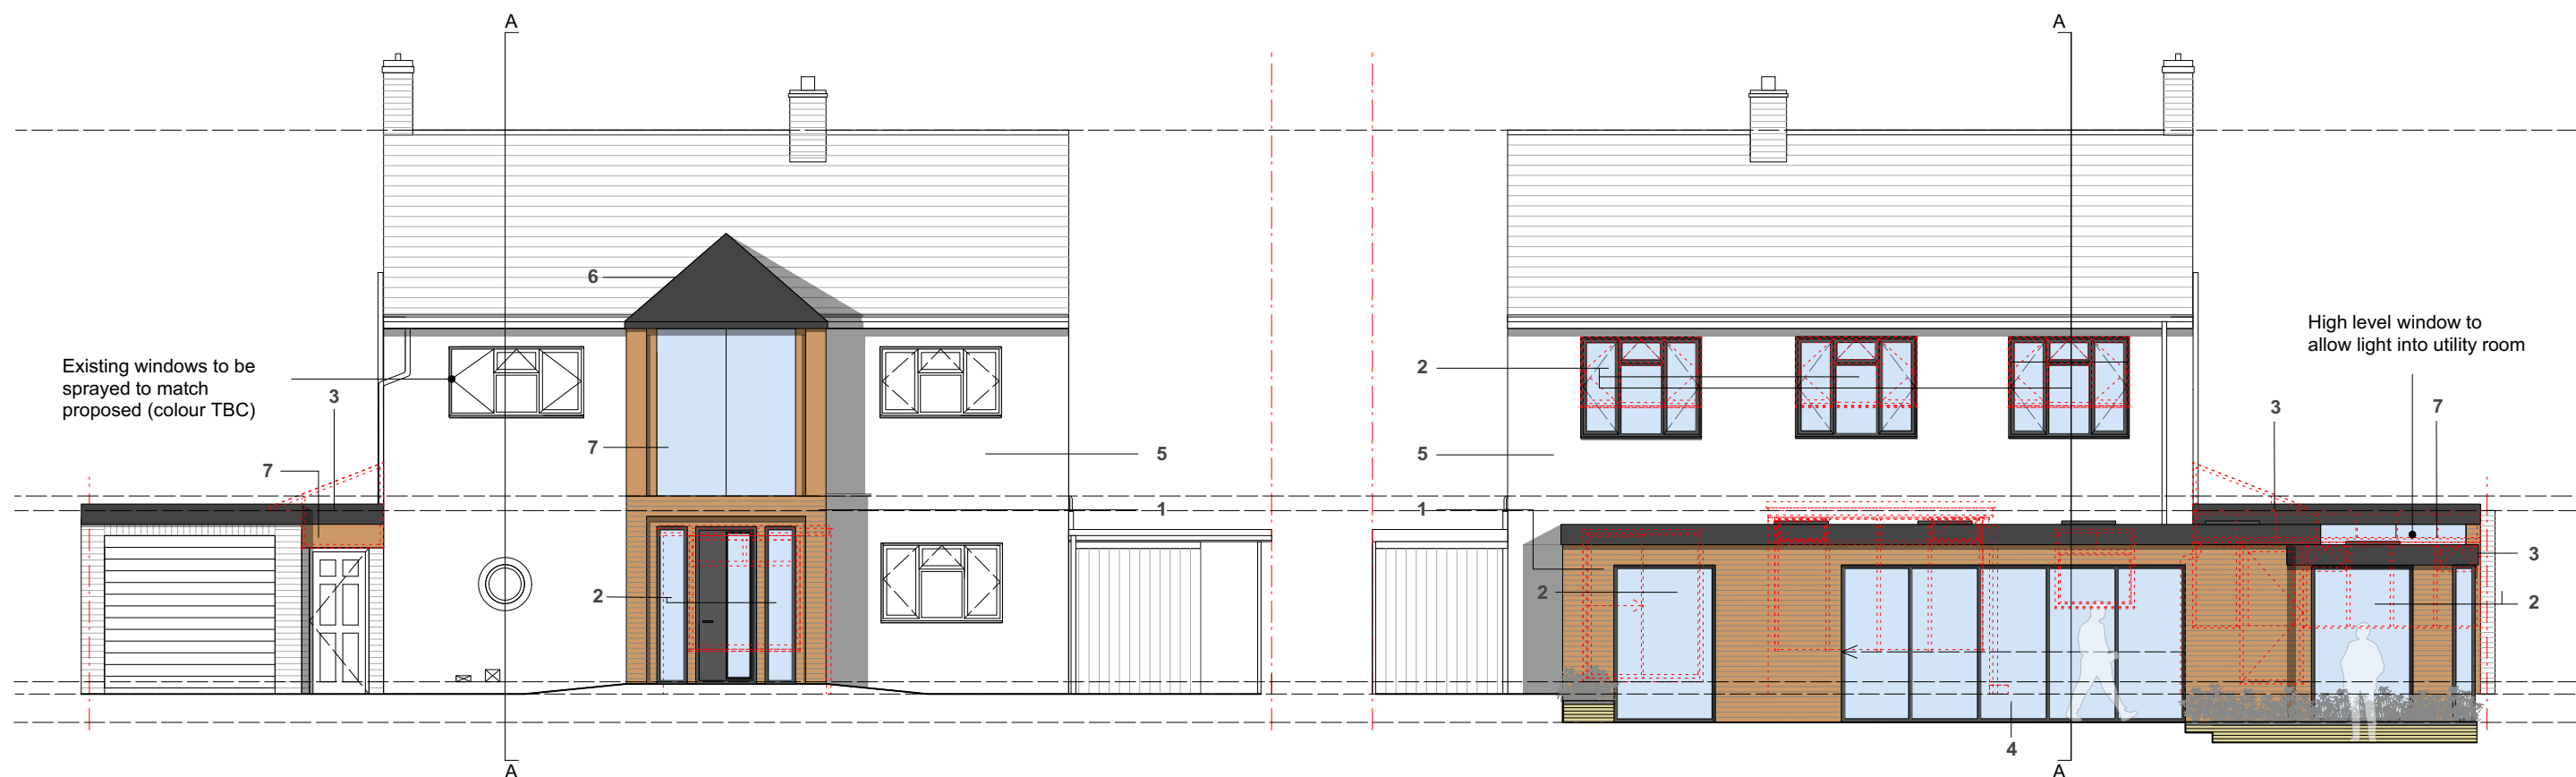

Proposed Front Elevation

Proposed Rear Elevation

Materials Key:

- | | |
|--|---|
| New brickwork: | 1 |
| New powder coated aluminium framed glazing: | 2 |
| New powder coated aluminium coping to parapet: | 3 |
| New powder coated aluminium bi-fold doorset: | 4 |
| New white render: | 5 |
| Powder coated aluminium roof: | 6 |
| Framless glazing: | 7 |

0 1 2 3 4 5 6 7 8m

1:100

A 15.11.2024 Porch design altered on first floor level, following comments from planner.

PLANNING

Client:	Dennis McGlynn
Drawing Number:	P388 309
Drawing Title:	Proposed - Elevations
Date:	16/09/2024
Scale:	1:100 @ A3



T 01516013190
E mail@lj-architects.co.uk
W www.lj-architects.co.uk

P388_21 Knowsley Park Lane