


EXISTING SHOPFRONT ELEVATION

1:100


PROPOSED SHOPFRONT ELEVATION

1:100

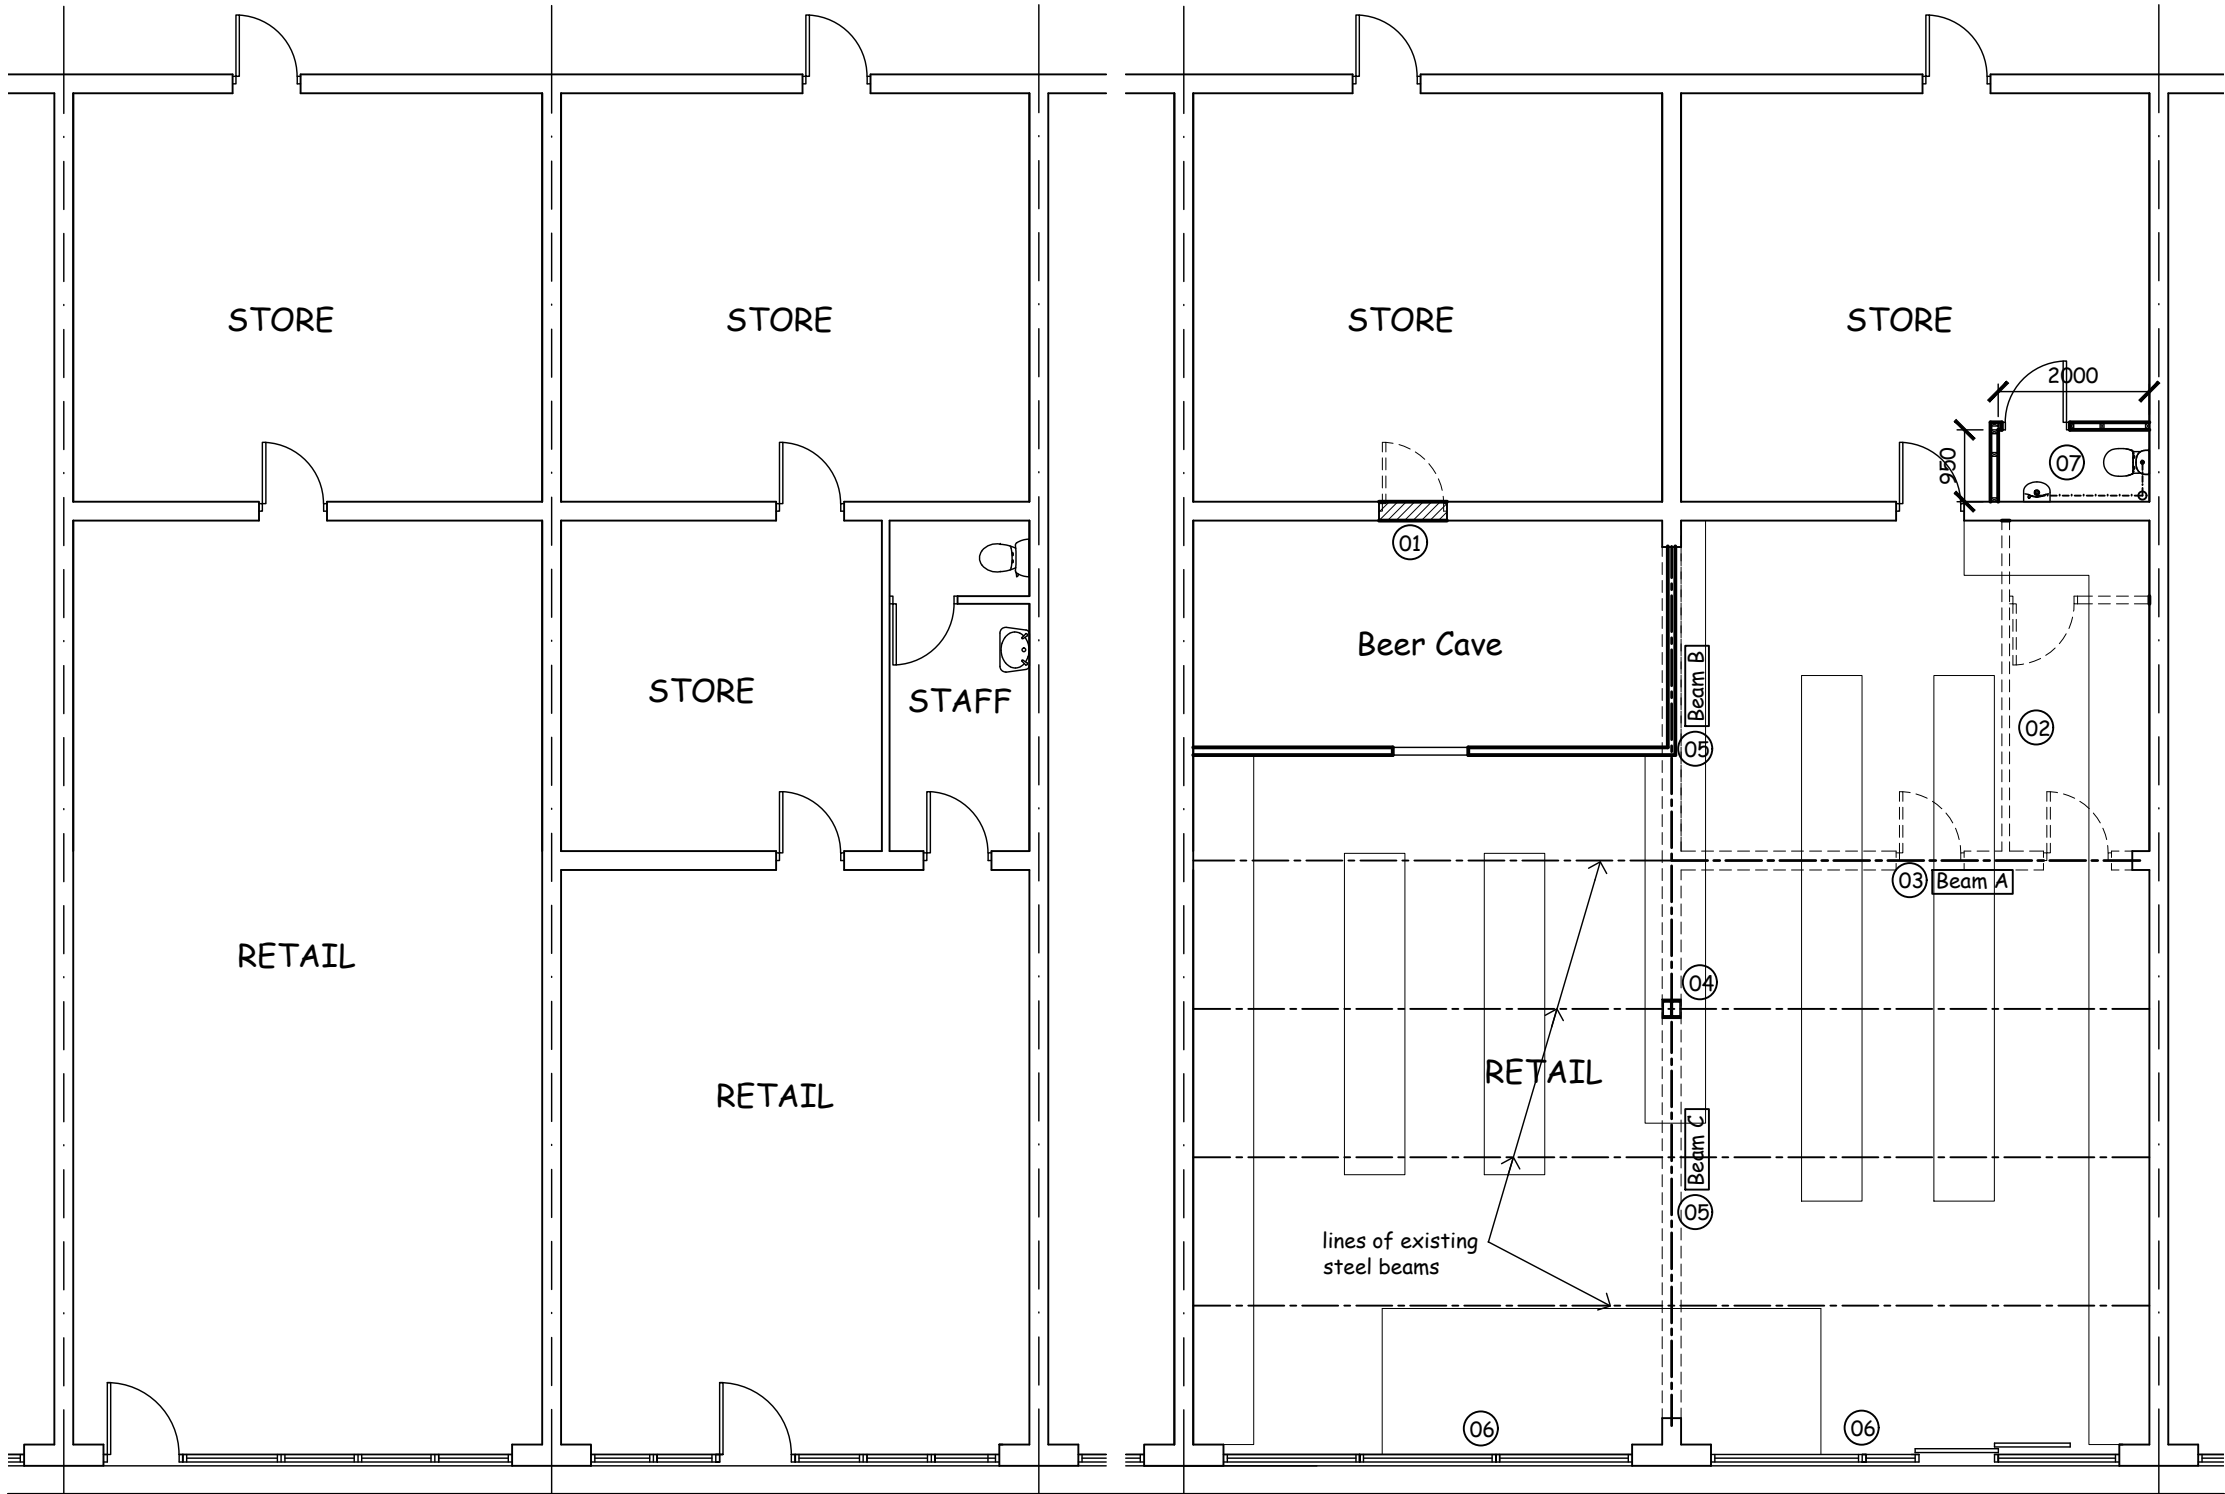

EXISTING FLOOR PLAN

PROPOSED FLOOR PLAN

 

scale bars

project

PROPOSED ALTERATIONS at
3-5 LOWESWATER WAY,
KIRKBY, L33 2DL

title

EXISTING & PROPOSED FLOOR
PLANS and ELEVATIONS

ALEX HALFORD

architectural technician & building design consultant

11 Ploughmans Close
Southport
PR9 8QZ

(m) 07715 353219

scale:

1:100 @ A3

date:

Dec. 2022

drawing no:

A1457.02