



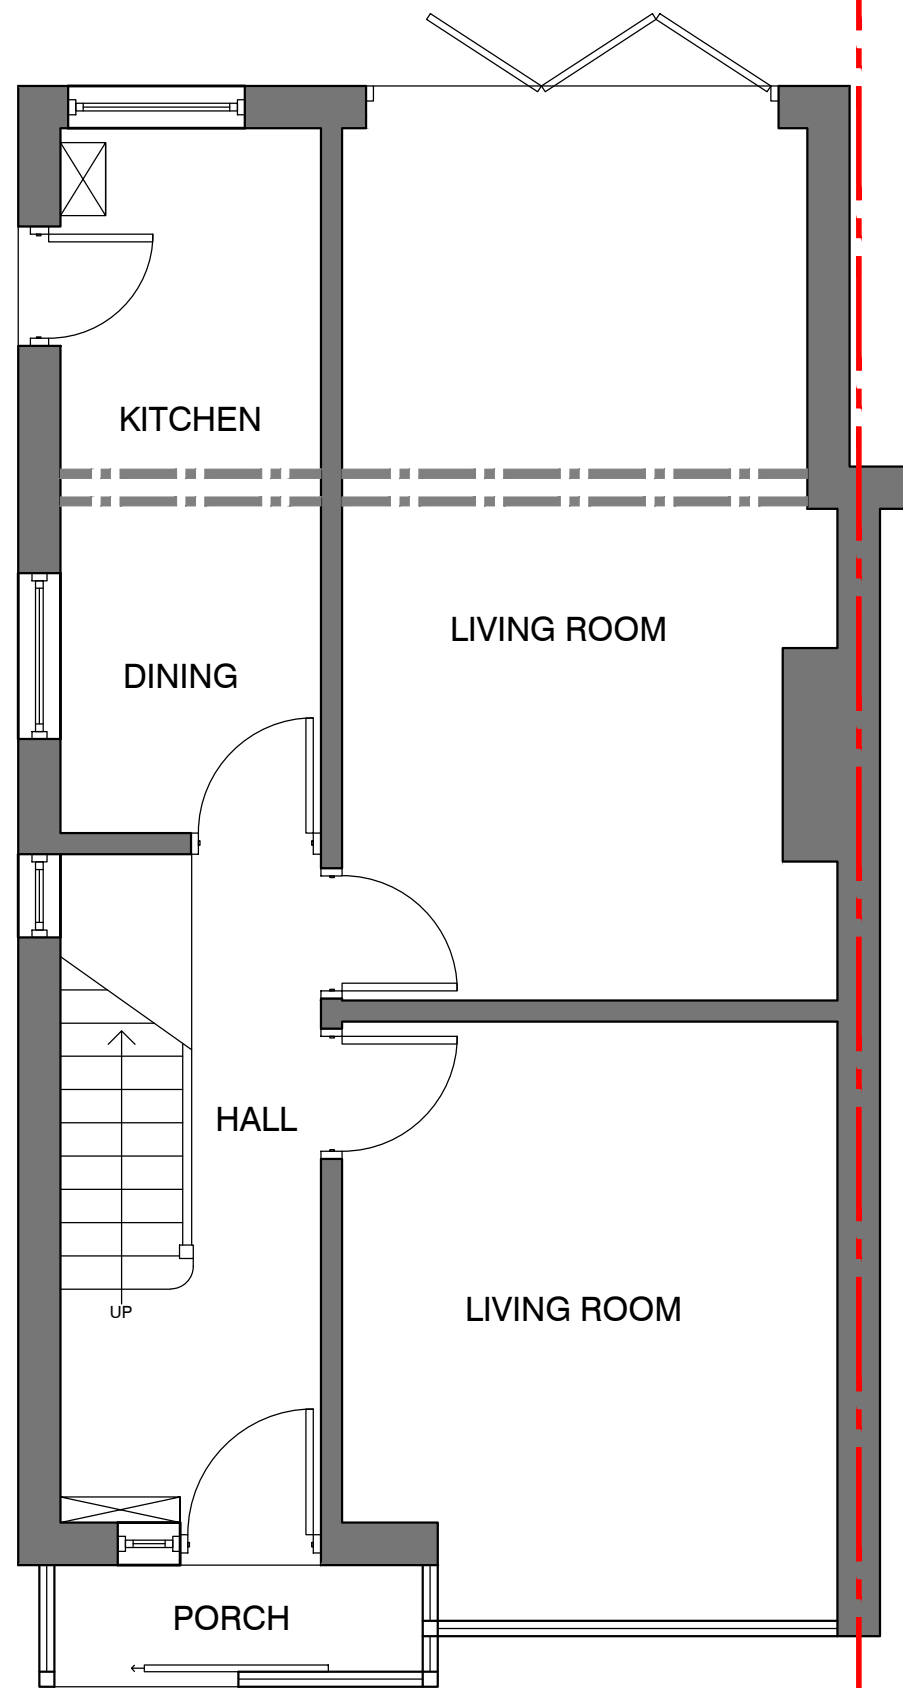

EXISTING GROUND
FLOOR PLAN

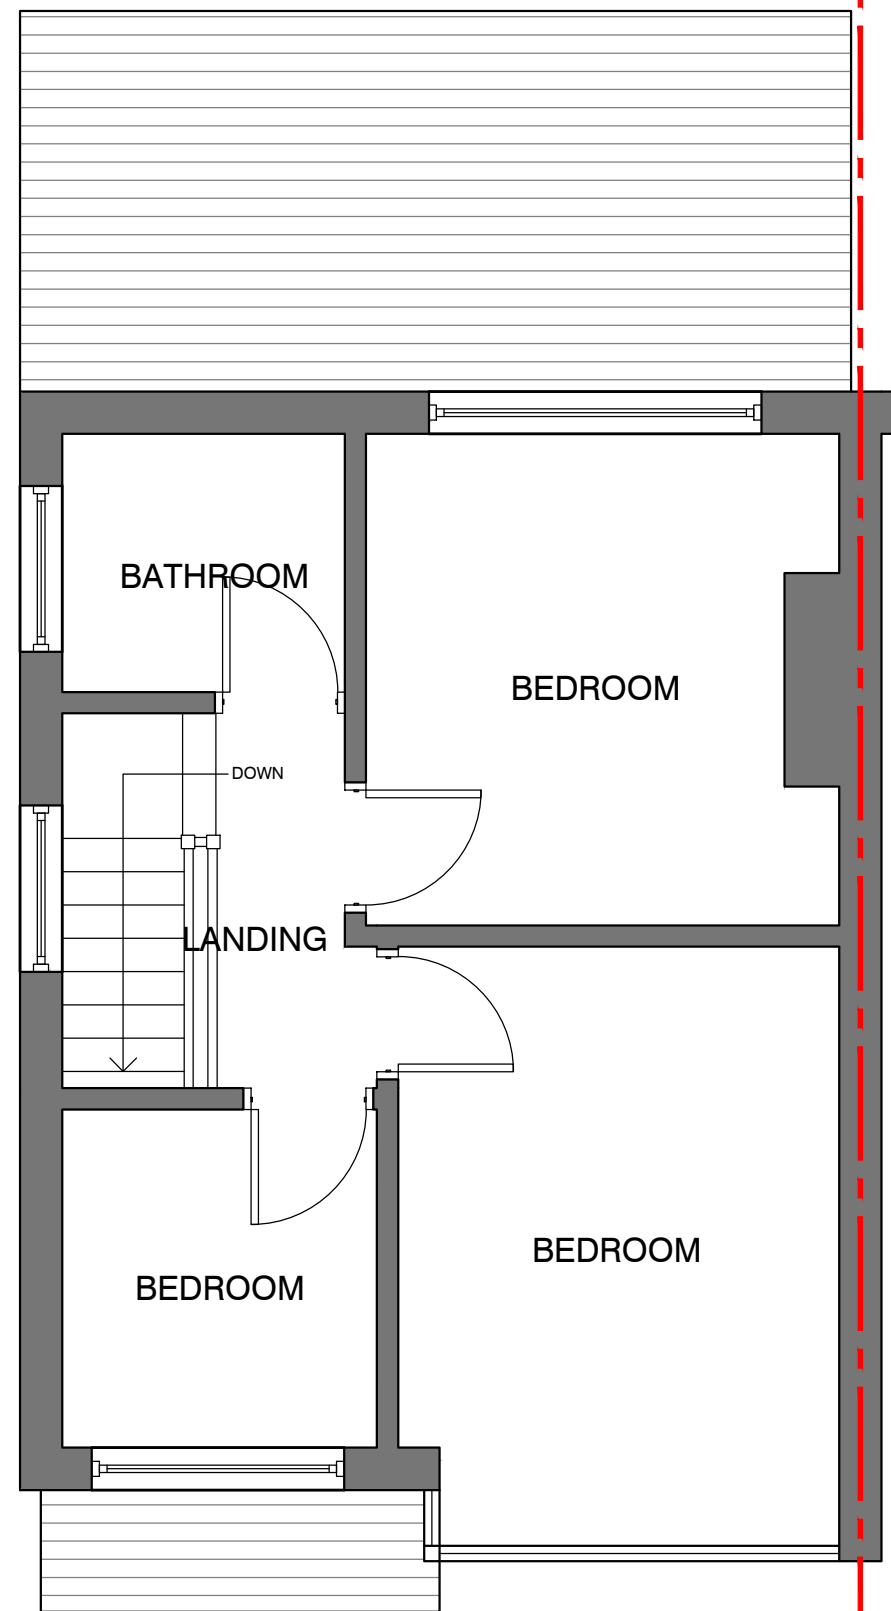

EXISTING FIRST
FLOOR PLAN



REV	DATE	DESCRIPTION
CLIENT: M. PARRY		
PROJECT: PROPOSED ALTERATIONS TO 84 GREYSTONE ROAD, BROADGREEN, LIVERPOOL. L14 6UQ		
TITLE: EXISTING FLOOR PLANS		
DRAWING No: DG 26/19/01		
SCALE @ A3: 1:50	DRAWN: D. GRIFFITHS	REV: DATE: 17.02.2026
 D G D E S I G N S E R V I C E S L T D Office: 2 Dovedale Road, Hoylake, Wirral, CH47 3AW Mobile: 07887 875039 Email: dgdesigns@hotmail.co.uk Website: www.dgdesignservices.co.uk		