


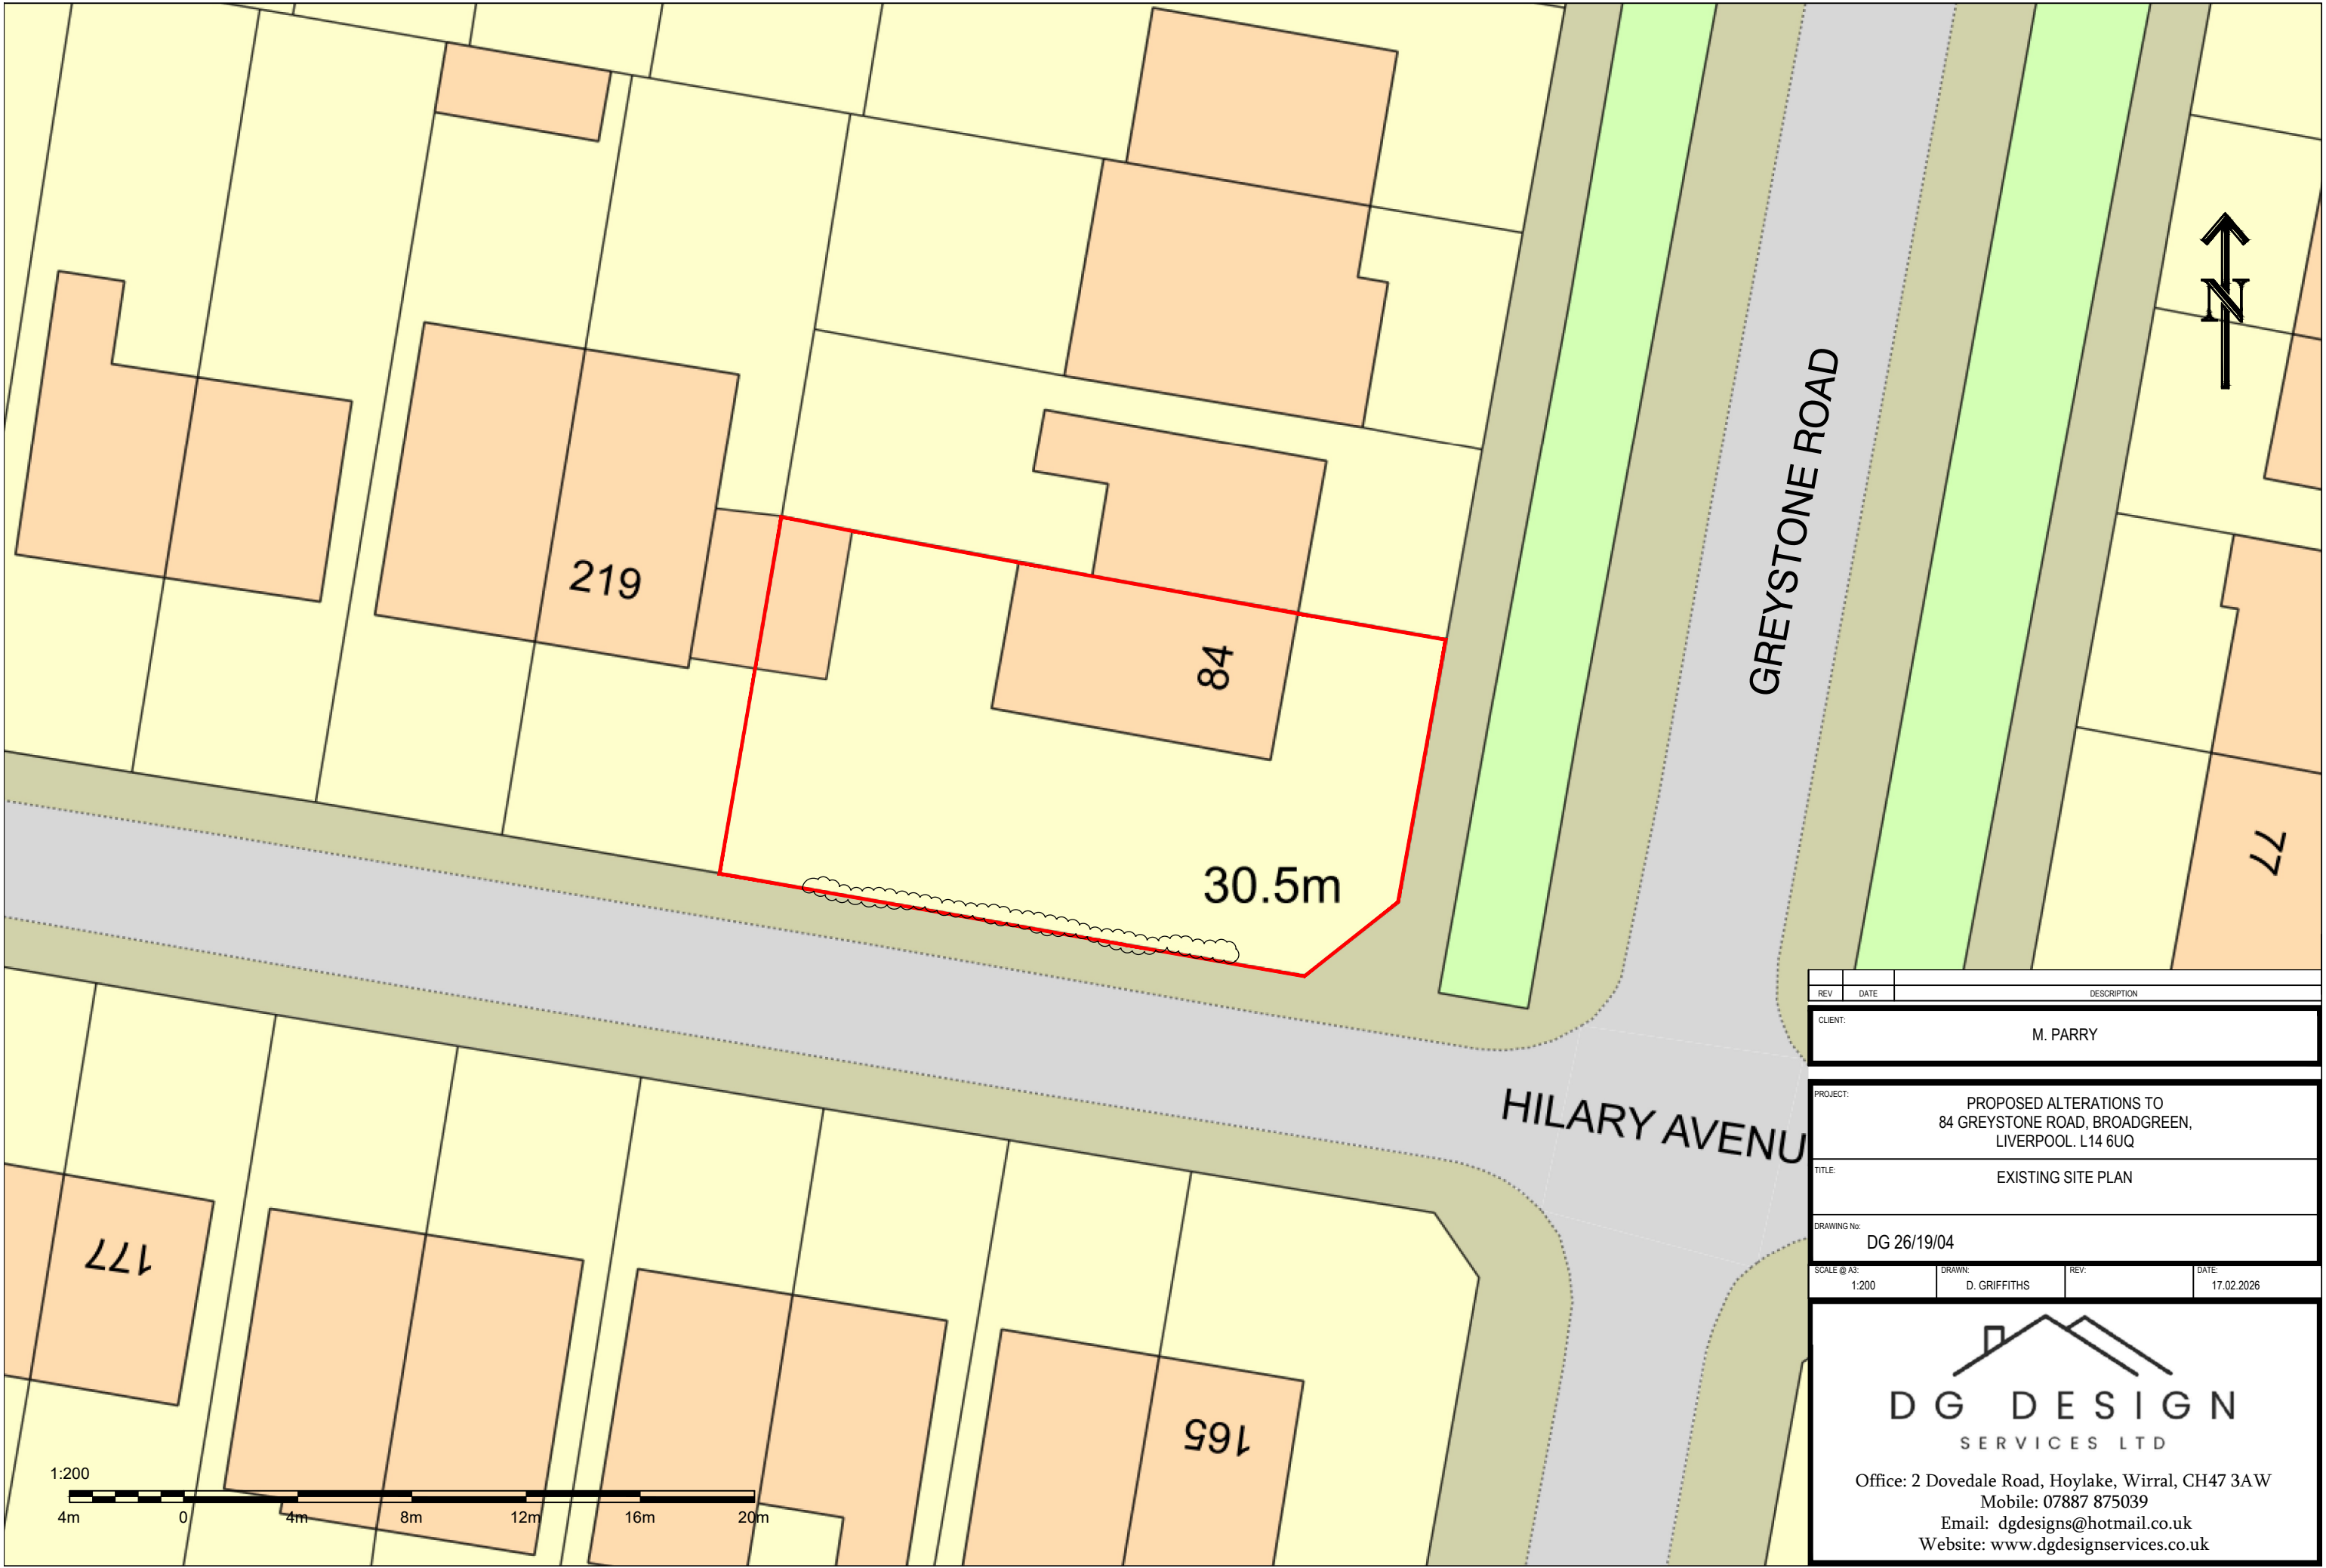

REV	DATE	DESCRIPTION

CLIENT: M. PARRY

PROJECT: PROPOSED ALTERATIONS TO
84 GREYSTONE ROAD, BROADGREEN,
LIVERPOOL. L14 6UQ

TITLE: EXISTING SITE PLAN

DRAWING No: DG 26/19/04

SCALE @ A3:	DRAWN:	REV:	DATE:
1:200	D. GRIFFITHS		17.02.2026



Office: 2 Dovedale Road, Hoylake, Wirral, CH47 3AW
Mobile: 07887 875039
Email: dgdesigns@hotmail.co.uk
Website: www.dgdesignservices.co.uk