




Proposed North Elevation B1 - 1:200

Proposed North Elevation B2 - 1:200

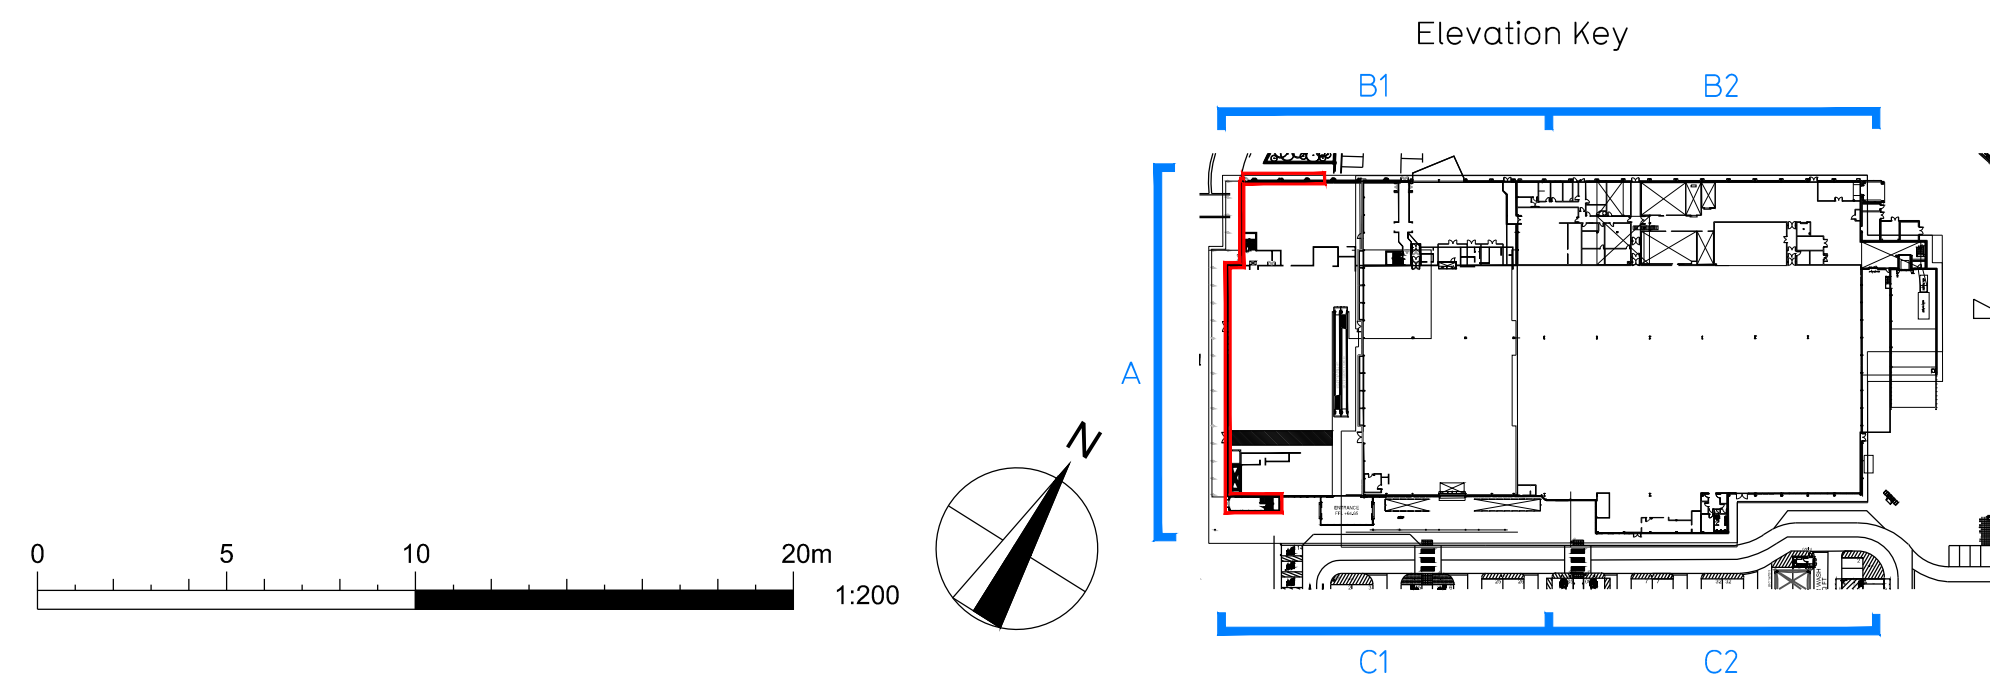

|                                                            |            |                       |                |
|------------------------------------------------------------|------------|-----------------------|----------------|
| Rev                                                        | Date       | Description           | Drawn/ Checked |
| PROJECT TITLE                                              |            | DRAWING TITLE         |                |
| Prescot<br>Cables Retail Park, Steley Way, Prescot L34 5NQ |            | Proposed Elevations 1 |                |
| DRAWN / CHECKED                                            | DATE       | SCALE                 | JOB No         |
| JM/PG                                                      | 16.06.2025 | 1:200 @ A2            | 2450           |
| DRAWING PURPOSE                                            |            |                       | DRAWING No     |
|                                                            |            |                       | 103 PE         |
| TOWN PLANNING APPLICATION                                  |            |                       | Rev<br>P00     |



Pure Gym Ltd  
Town Centre House  
The Merrion Centre  
Leeds  
LS2 8LY

e: [architecture@puregym.com](mailto:architecture@puregym.com)  
t: 0113 285 8787  
w: [www.puregym.com](http://www.puregym.com)