
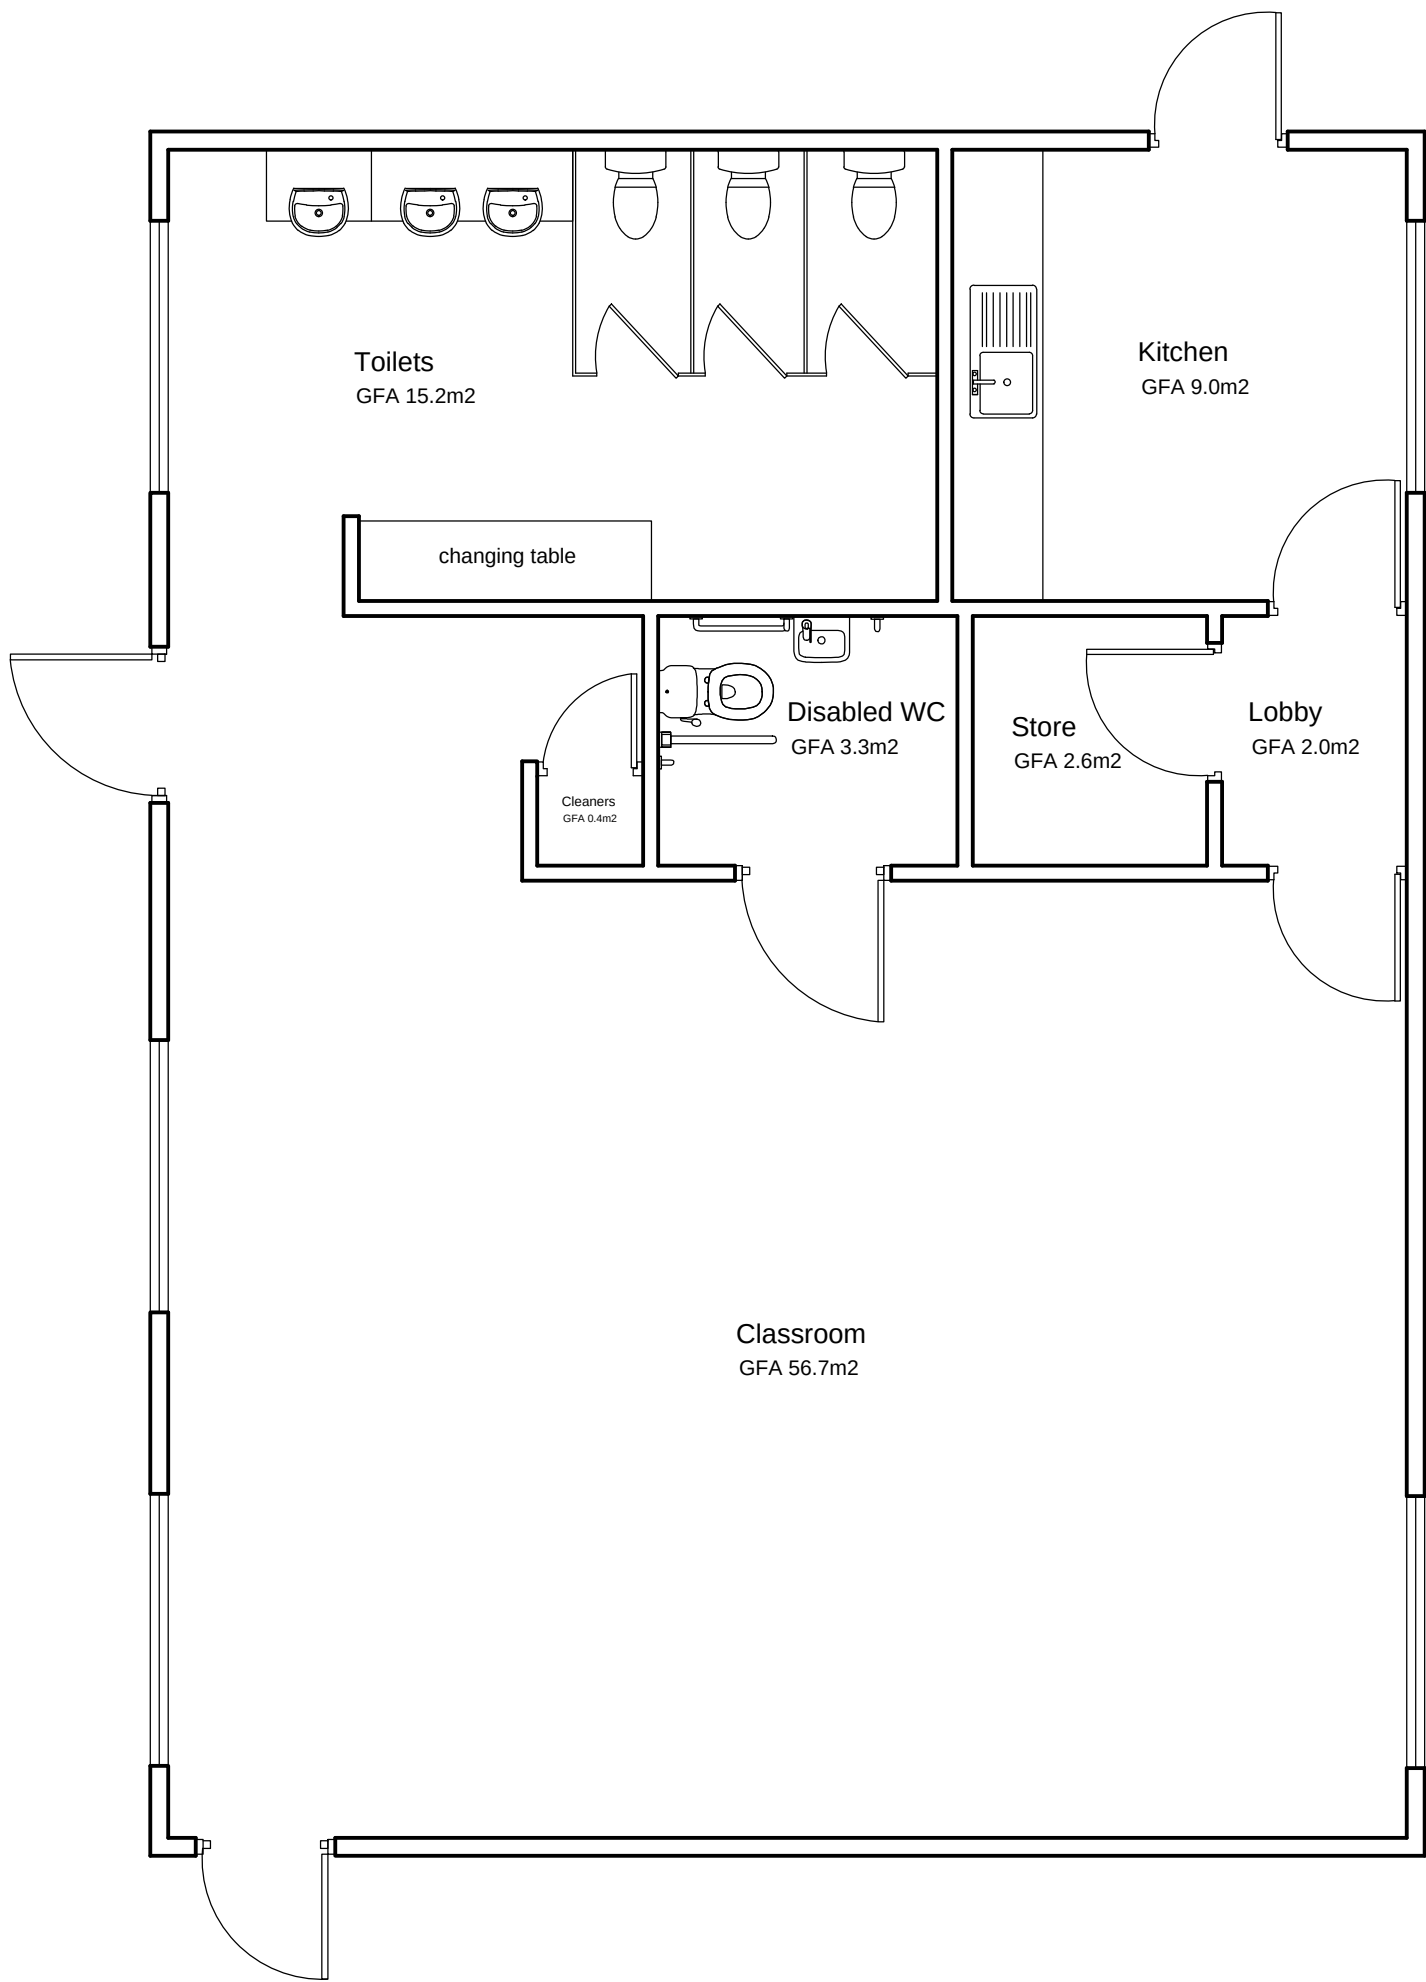


NOTE
This drawing must not be reissued, loaned or copied without the written consent of Department of Corporate Resources, KMBC, (the originator).
All errors, omissions, discrepancies should be reported to the originator immediately.
All dimensions to be checked before site fabrication by the contractor, his sub-contractor or supplier.
Do not scale plans - use figure or grid dimensions where given.
Any deviation from the drawing to be reported to the originator immediately.

Any mapped information depicted is based on Ordnance Survey material with the permission of Ordnance Survey on behalf of the Controller of Her Majestys Stationary Office Crown Copyright.
Unauthorized reproduction infringes Crown Copyright and may lead to prosecution or civil proceedings.
Knowsley MBC, LA 100017655
Ref: MAPREF

Drawing issue status:
PRELIMINARY ☐ CLIENT APPROVAL ☐ PLANNING ☐
BUILDING REGS ☐ TENDER ☐ CONSTRUCTION ☒ AS-BUILT ☐

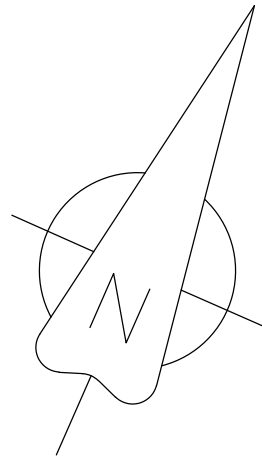

MODULAR UNIT FLOOR PLAN 1:50

REV	DATE	DESCRIPTION
Property Maintenance, Investment & Compliance Service  Knowsley Council Ground Floor Yorkon Buildings Archway Road Merseyside, L36 9FB TEL:0151 443 2603		
PROJECT SOUTHMEDE CHILDREN'S CENTRE		CLIENT ESTATES MANAGEMENT KMBC
SUBJECT MODULAR UNIT FLOOR PLAN		DATABASE
		DATE JUN 2018
		SCALE 1:50
PROJECT NR -	DRAWING NR SCC03	REV FB
		CHECKED AS