





2 Proposed Front Elevation




4 Proposed Rear Elevation

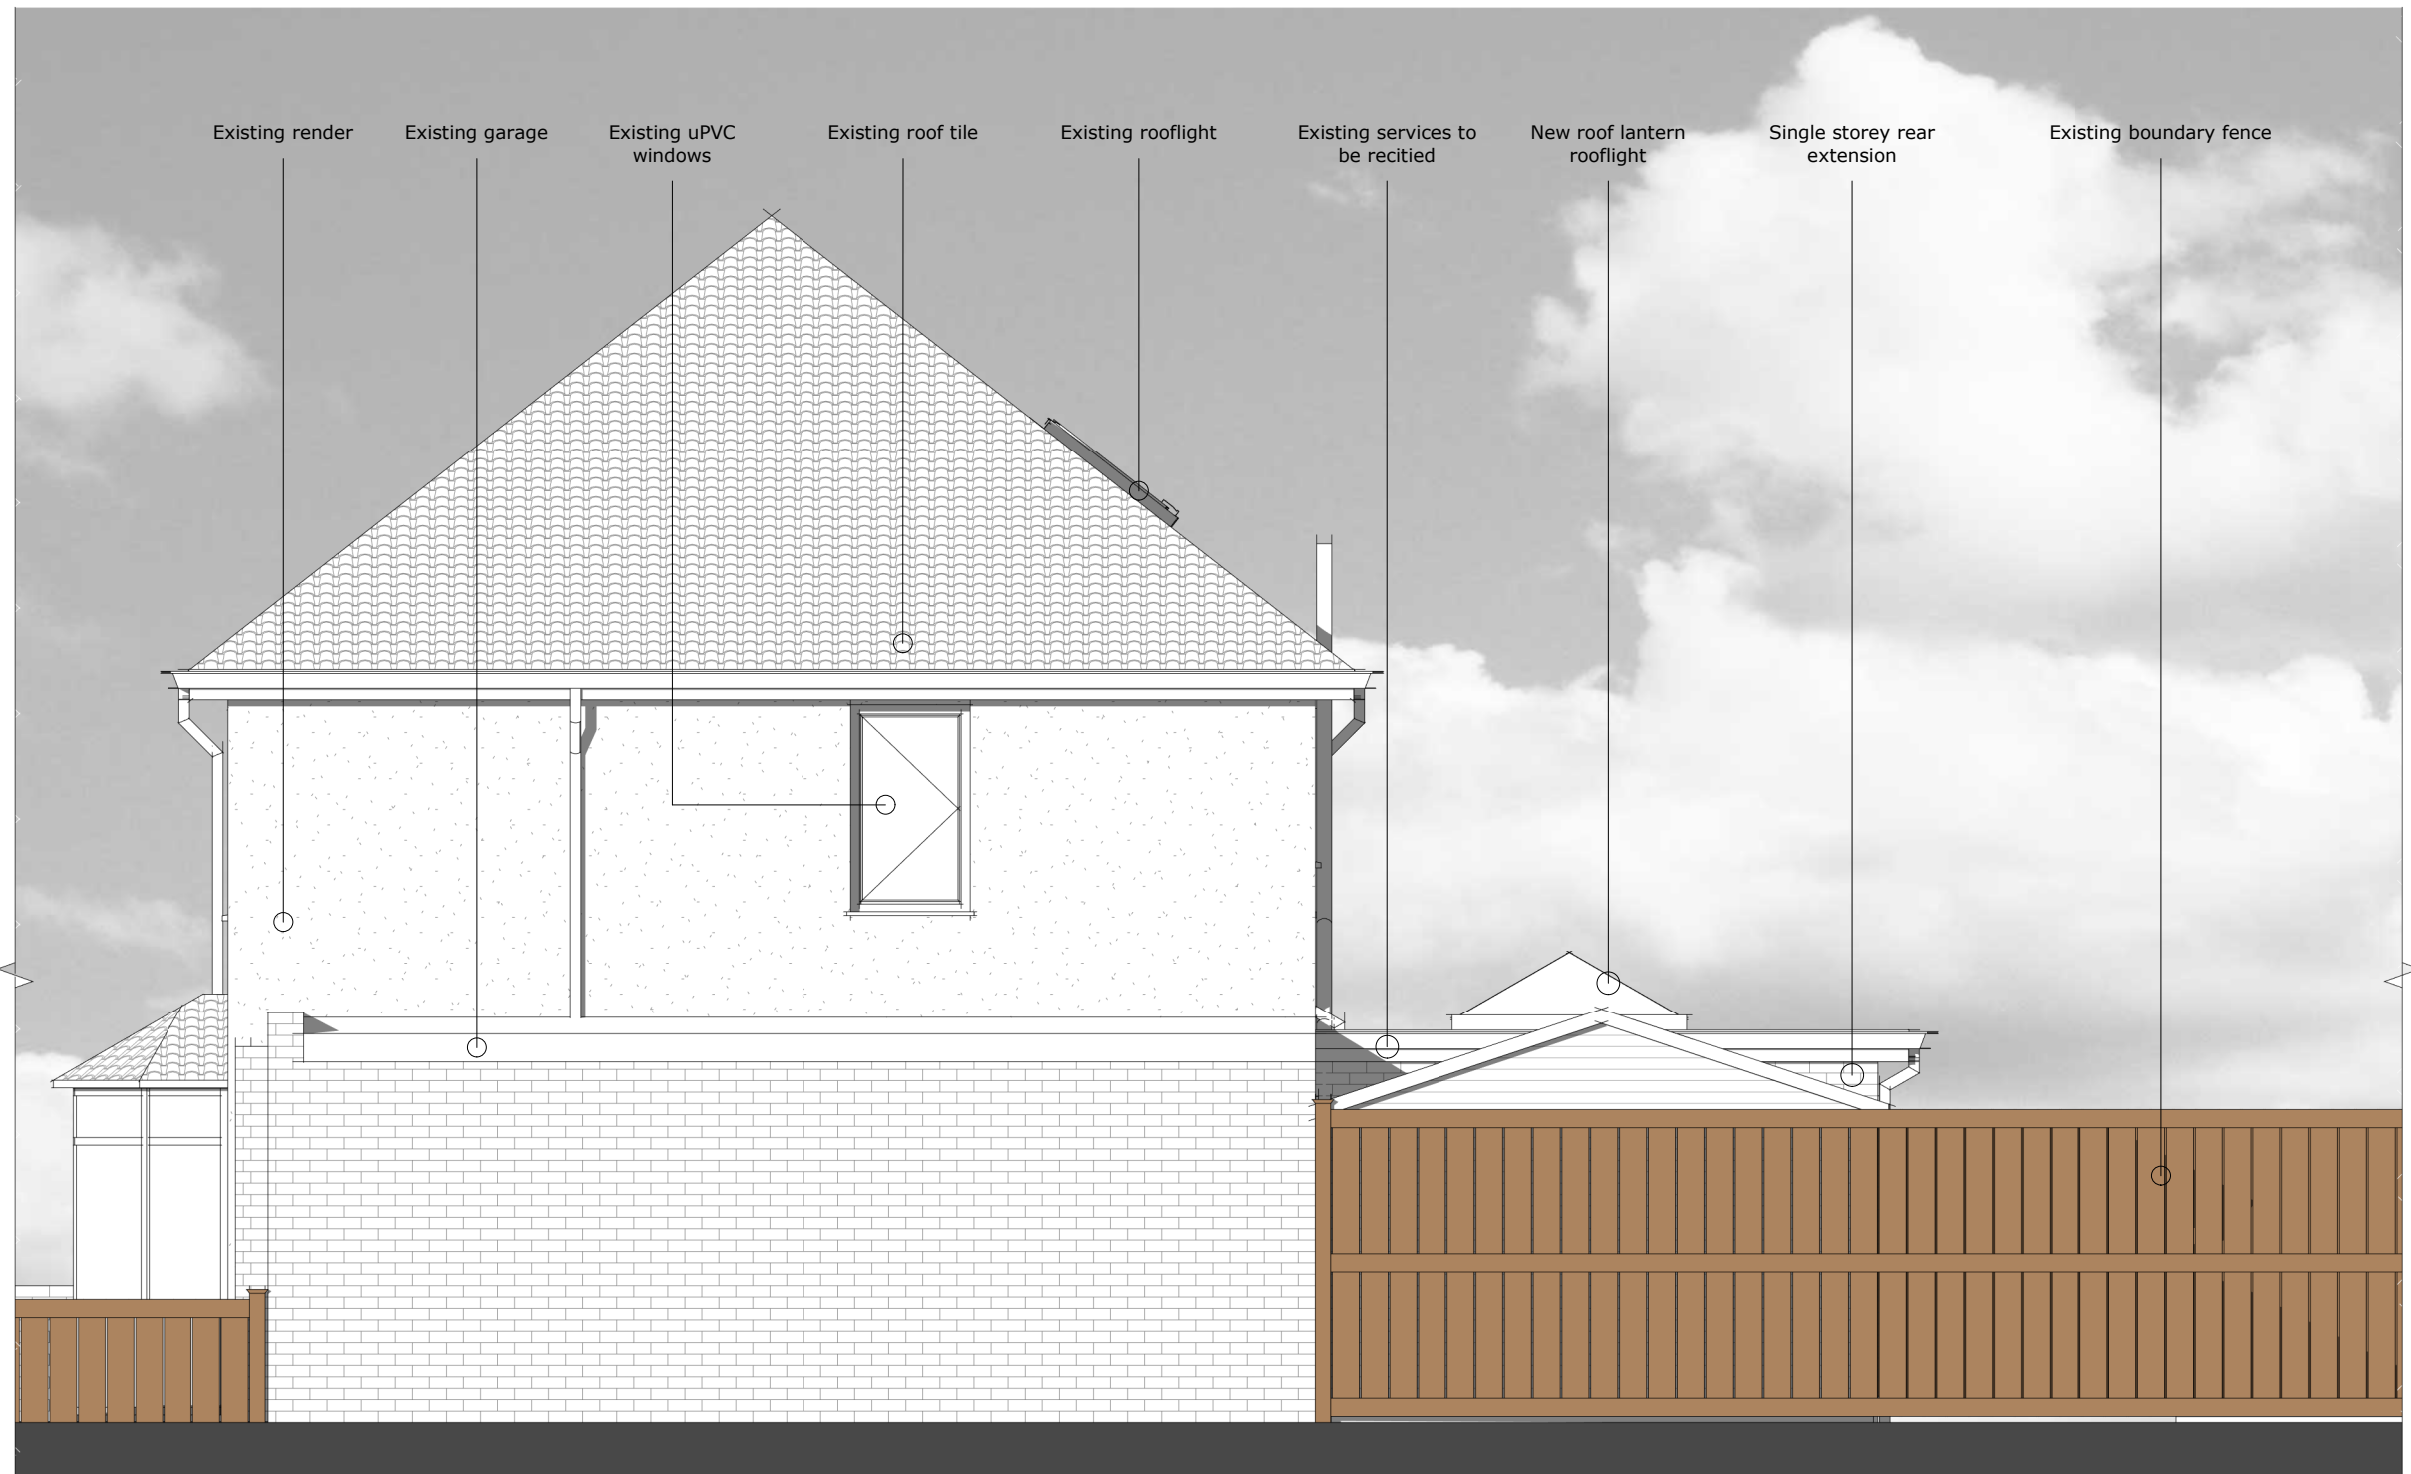


6 Proposed Side Elevation

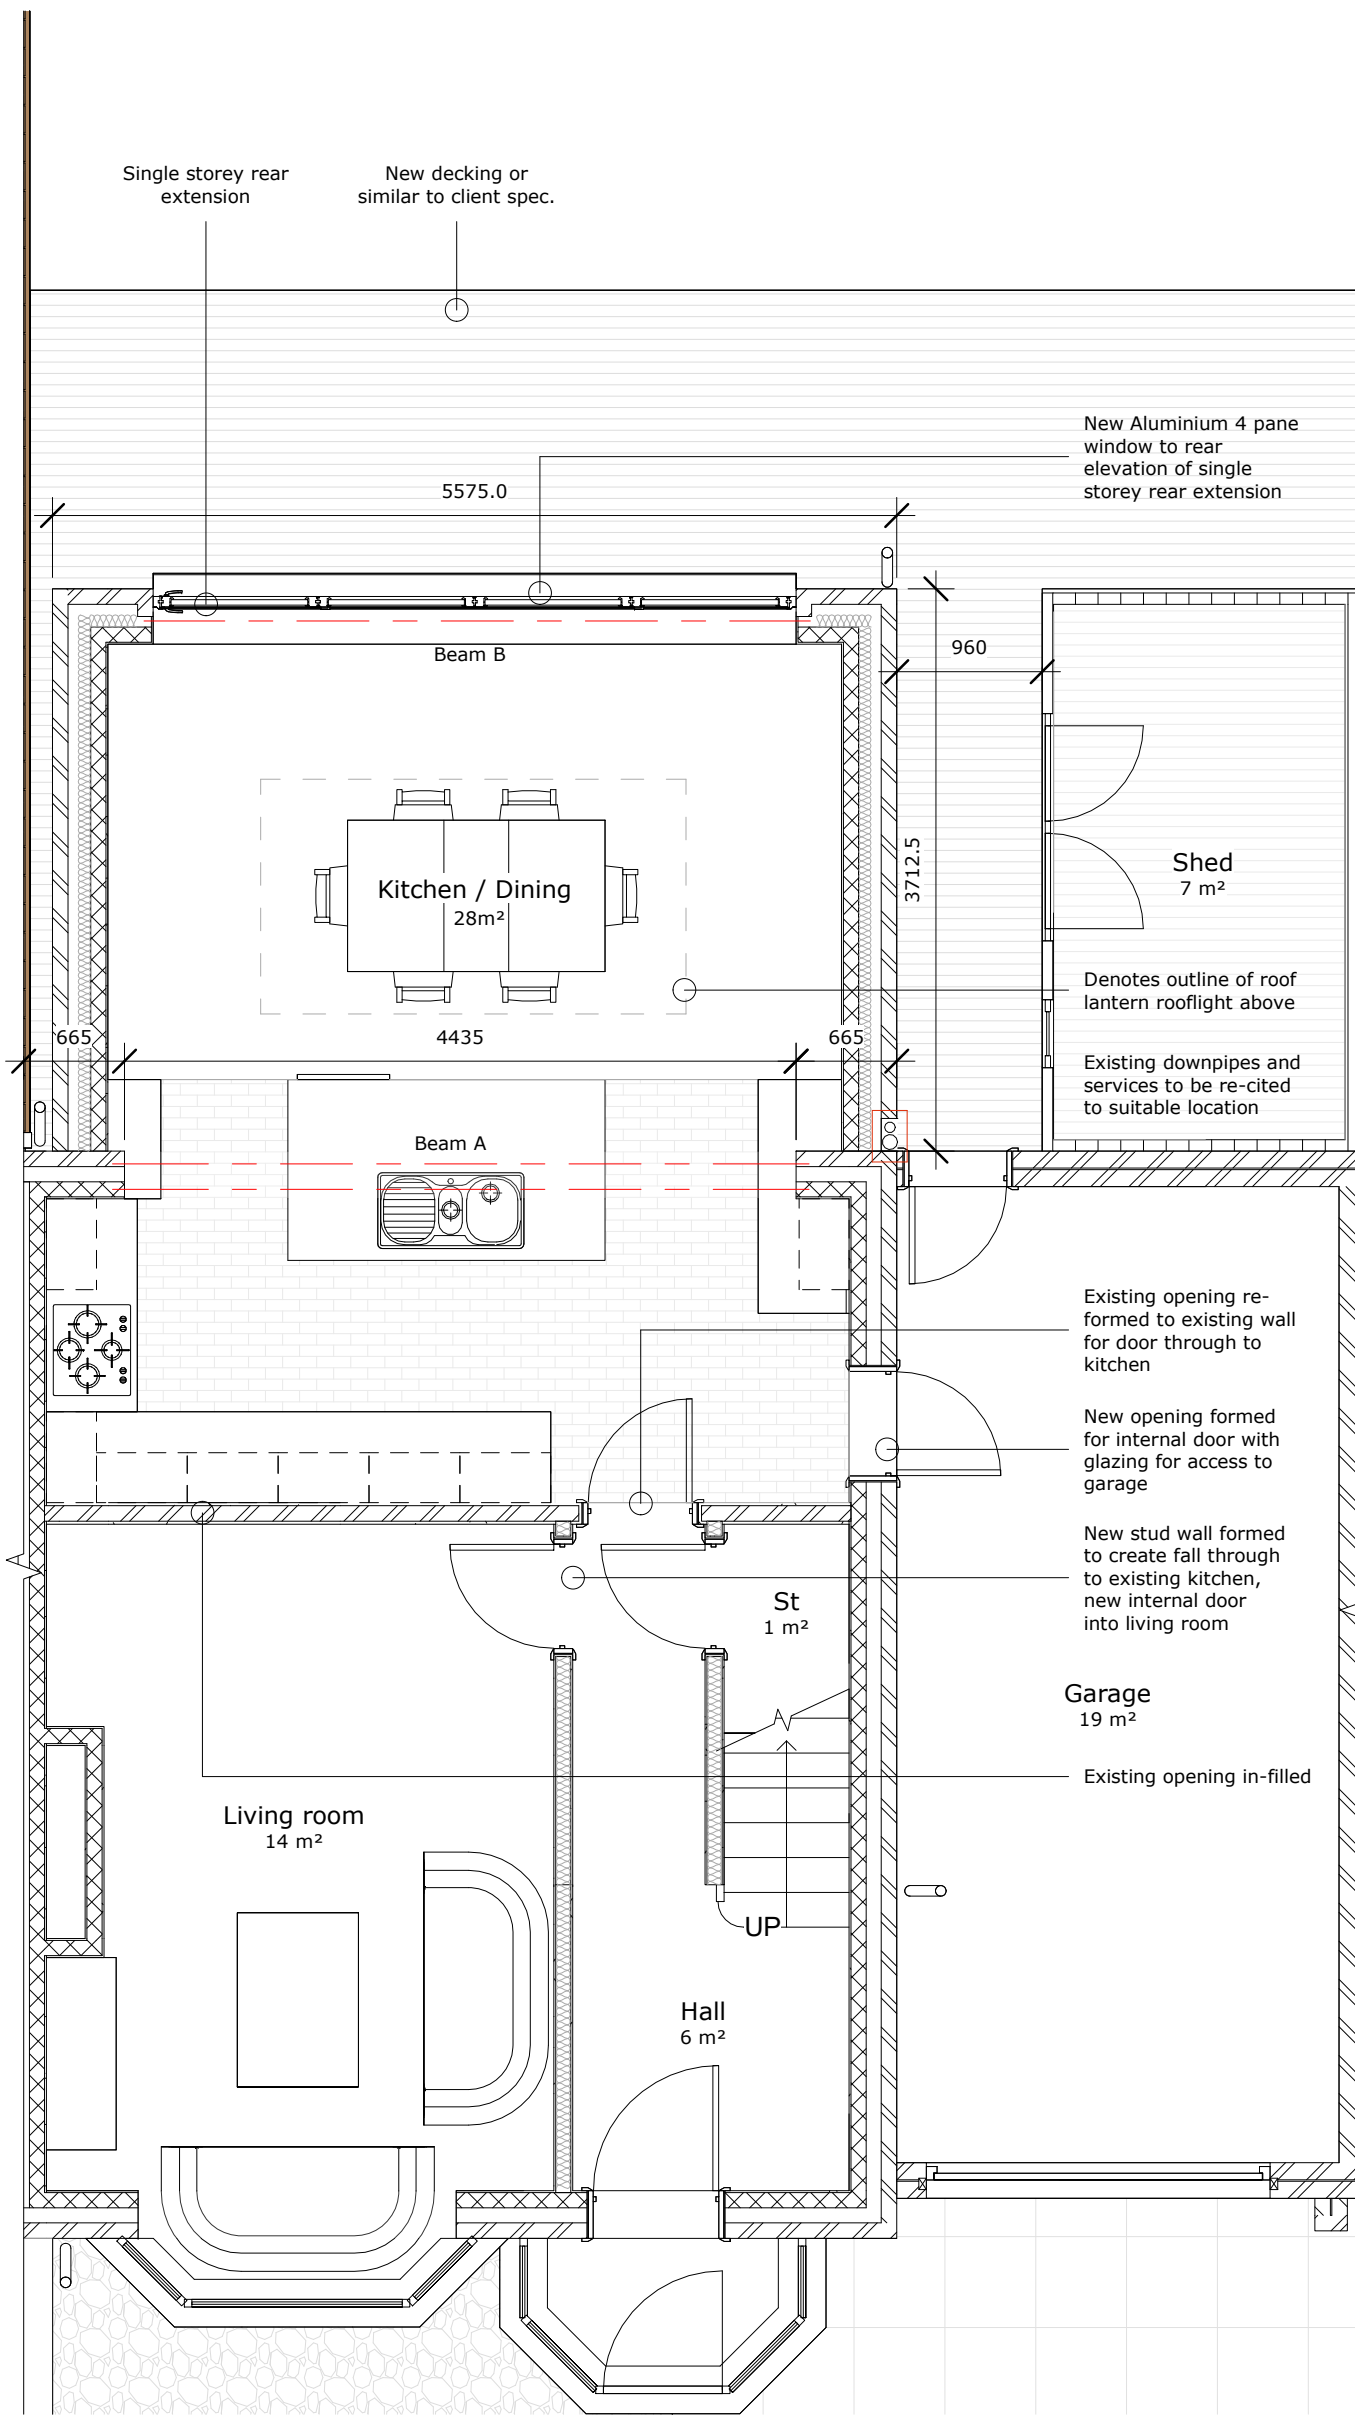


1 Proposed Ground Floor

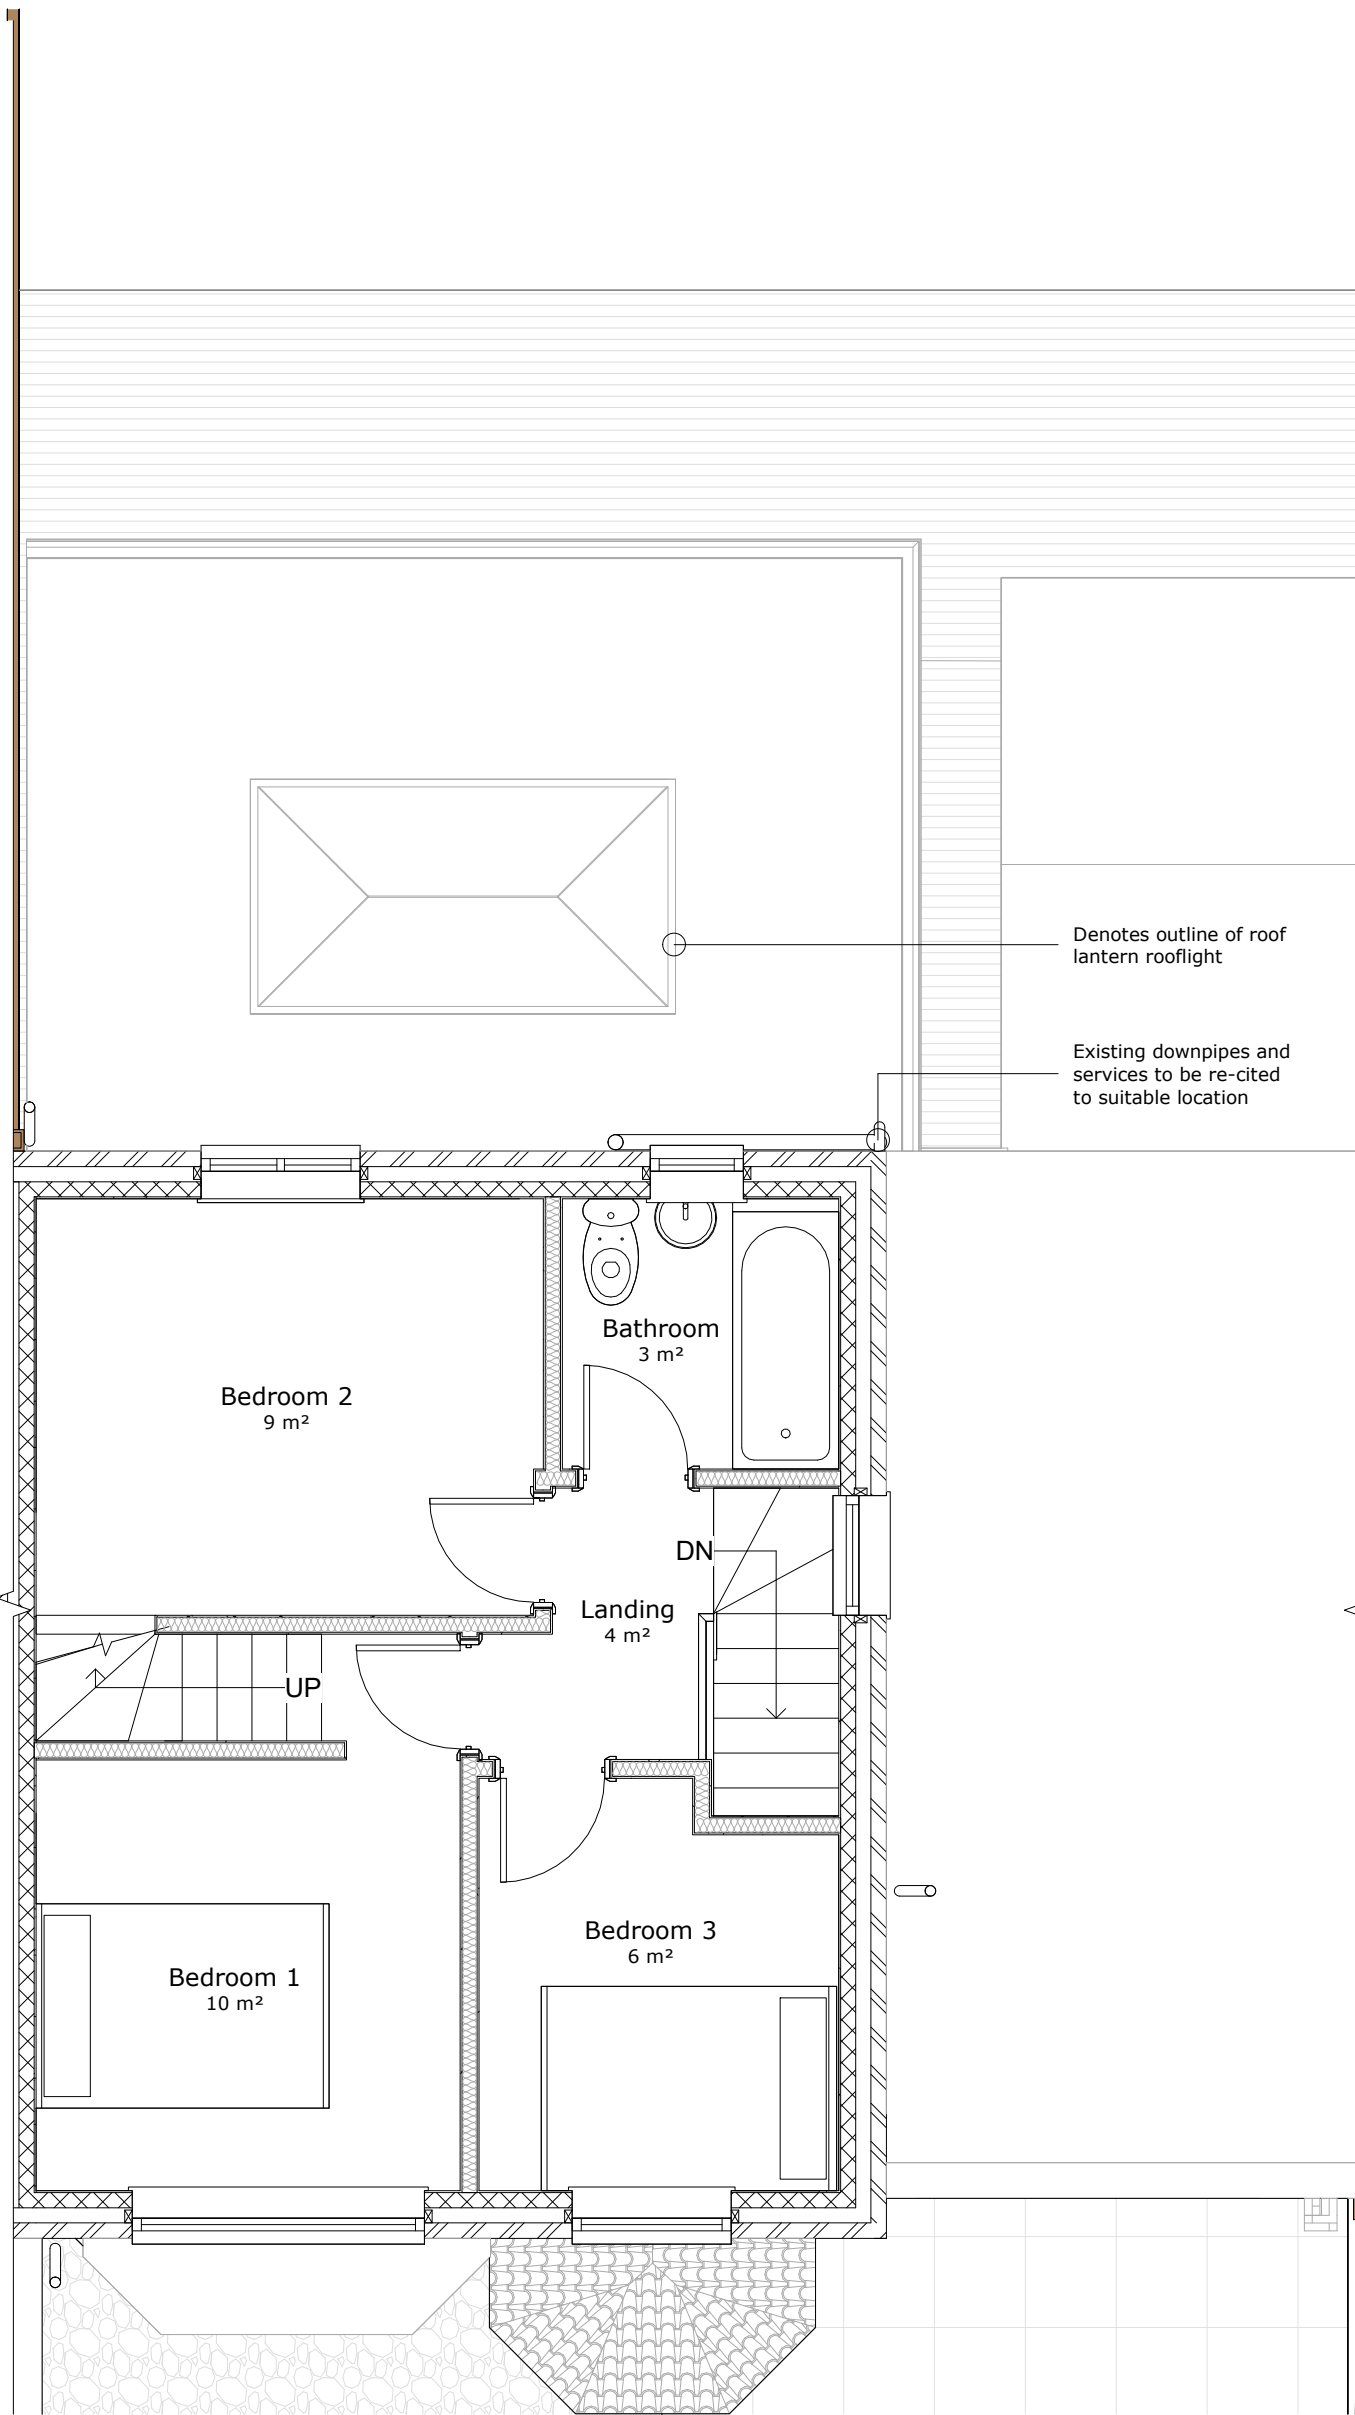

3 Proposed First Floor

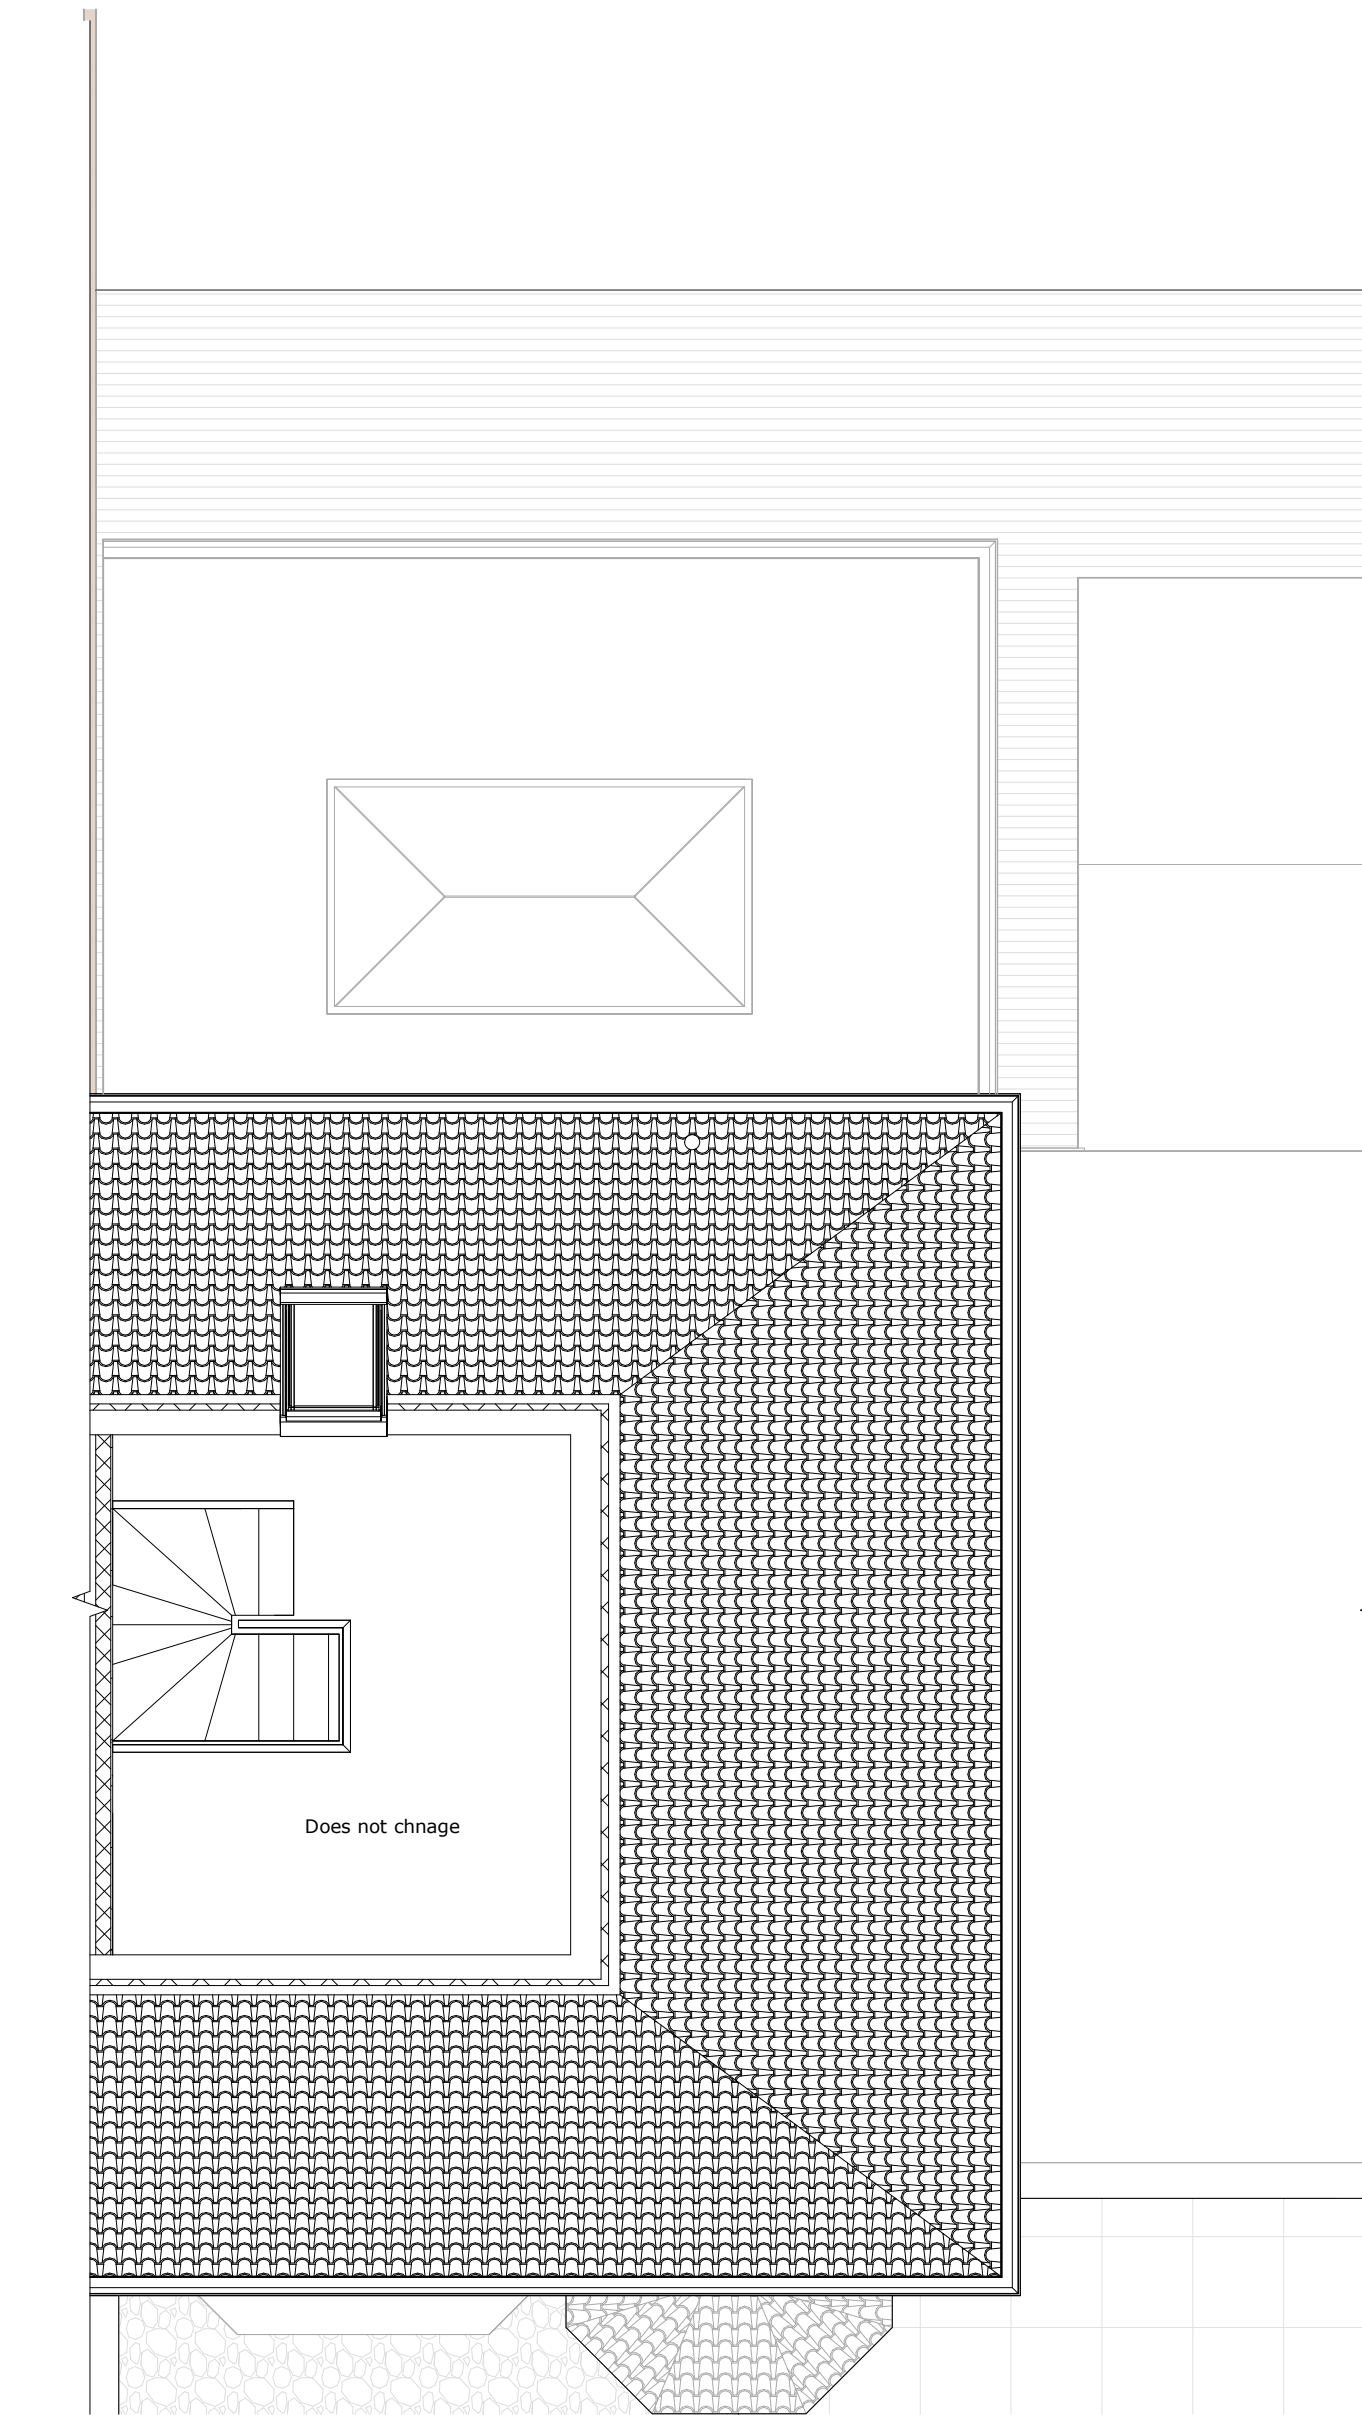

5 Proposed Second Floor

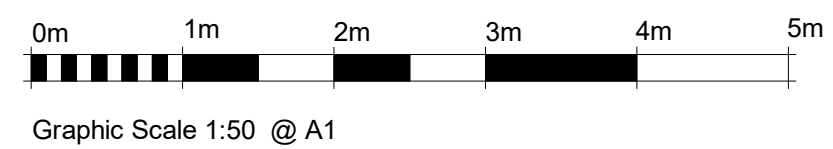

General Notes
This drawing is the property of Keltec Consultancy Ltd © and must not be copied or otherwise reproduced in any way without their specific permission. Any queries please contact the practice. All measurements must be checked on site before commencement of works. No dimensions are to be scaled from this drawing. Work to figured dimensions only. All works to be in accordance with the current building regulations and planning consent. If in doubt ask.

C	Planning app	27.09.23
Revision Number	Revision Description	Revision Date



CLIENT / PROJECT ADDRESS:
Mr Chris Henshall
68 Cartmel Rd, Huyton, Liverpool L36 3RD

SHEET TITLE:
Proposed Floor Plans / Elev

Designed By:
Design Team

DATE:
27/09/2023 14:33:59

SCALE:
1 : 50

PROJECT NUMBER:
CRL_1089

PHASE:
Planning

DRAWING NUMBER:
Kel_005-A1

REV:
C