





Existing Front Elevation View

(Scale 1:50) (Fence omitted for clarity)

 


Existing Rear Elevation View

(Scale 1:50)

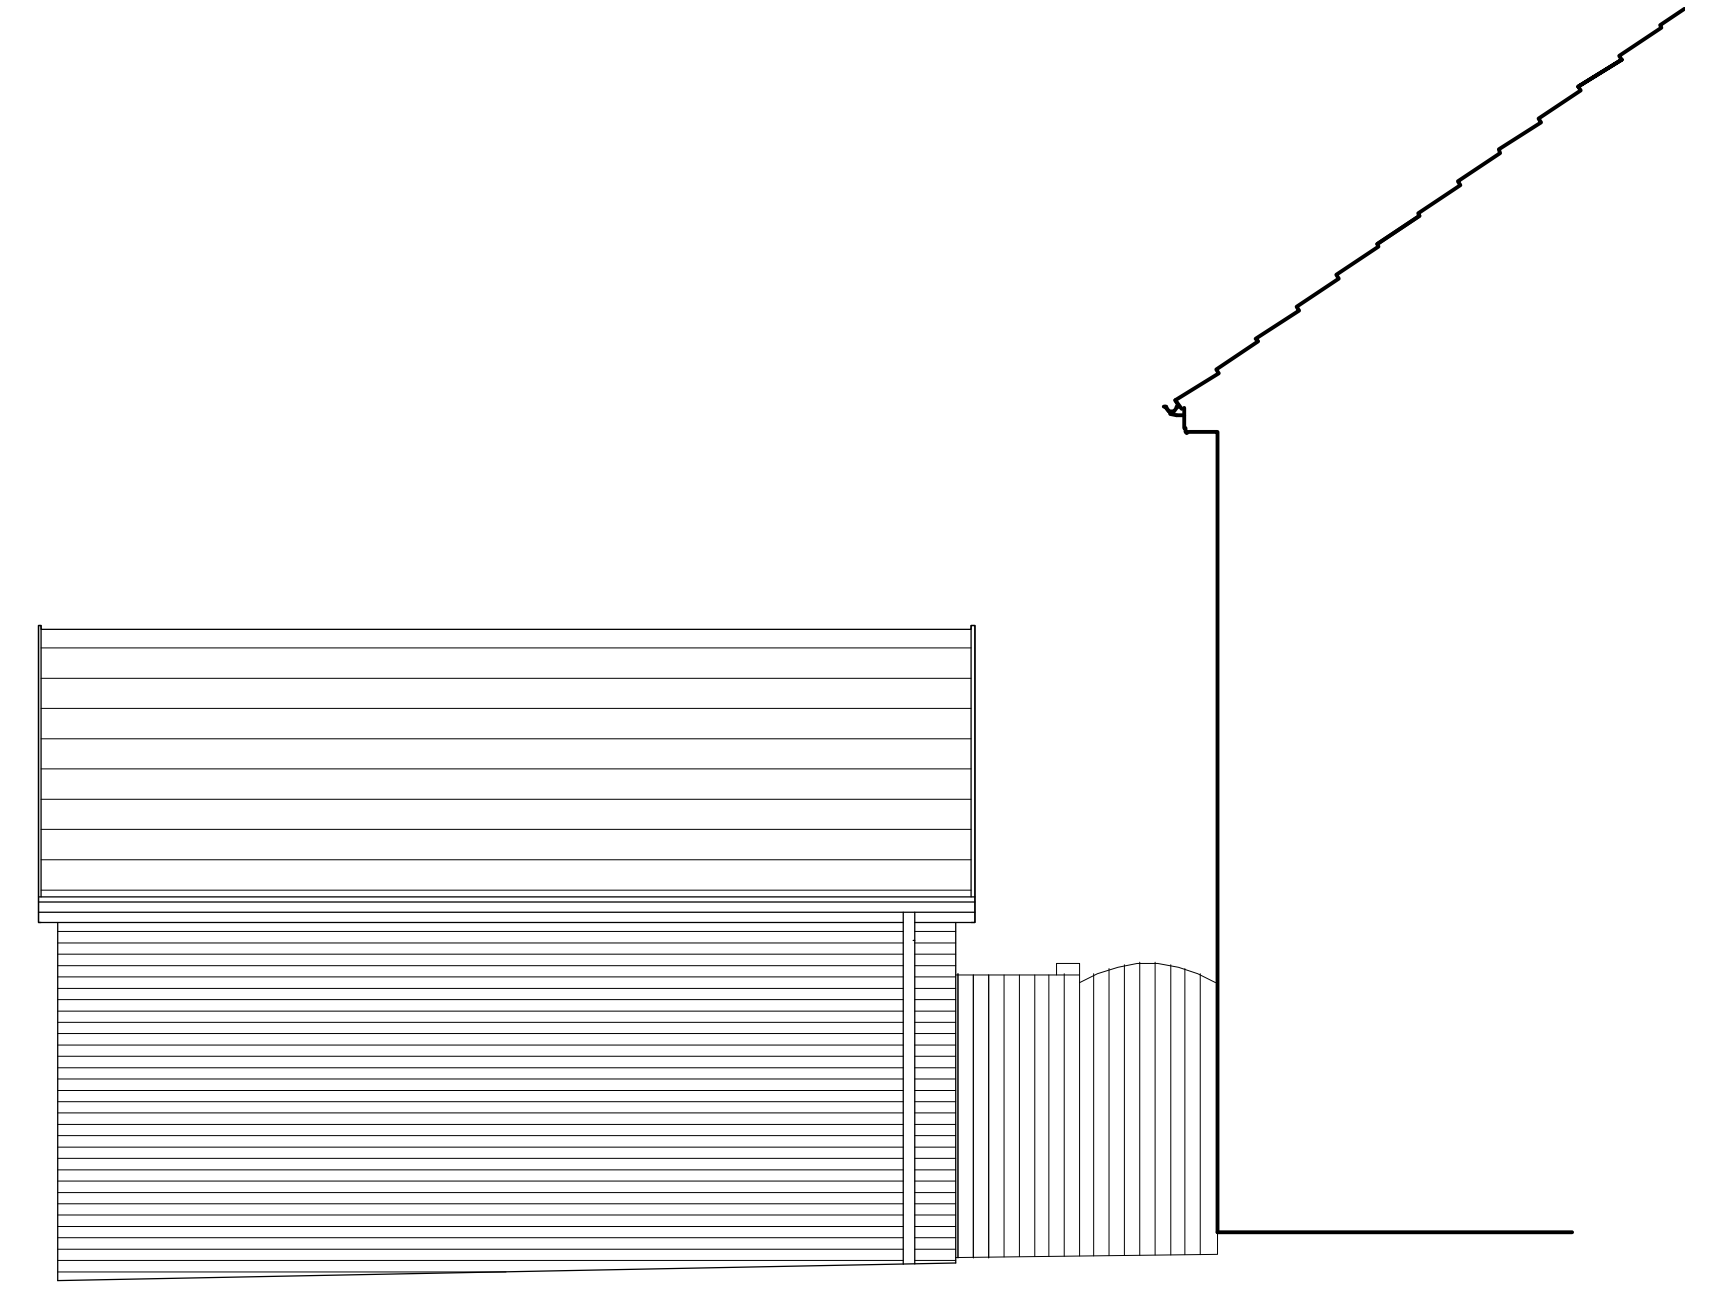

Existing Side Elevation View (Garden Side)

(Scale 1:50)

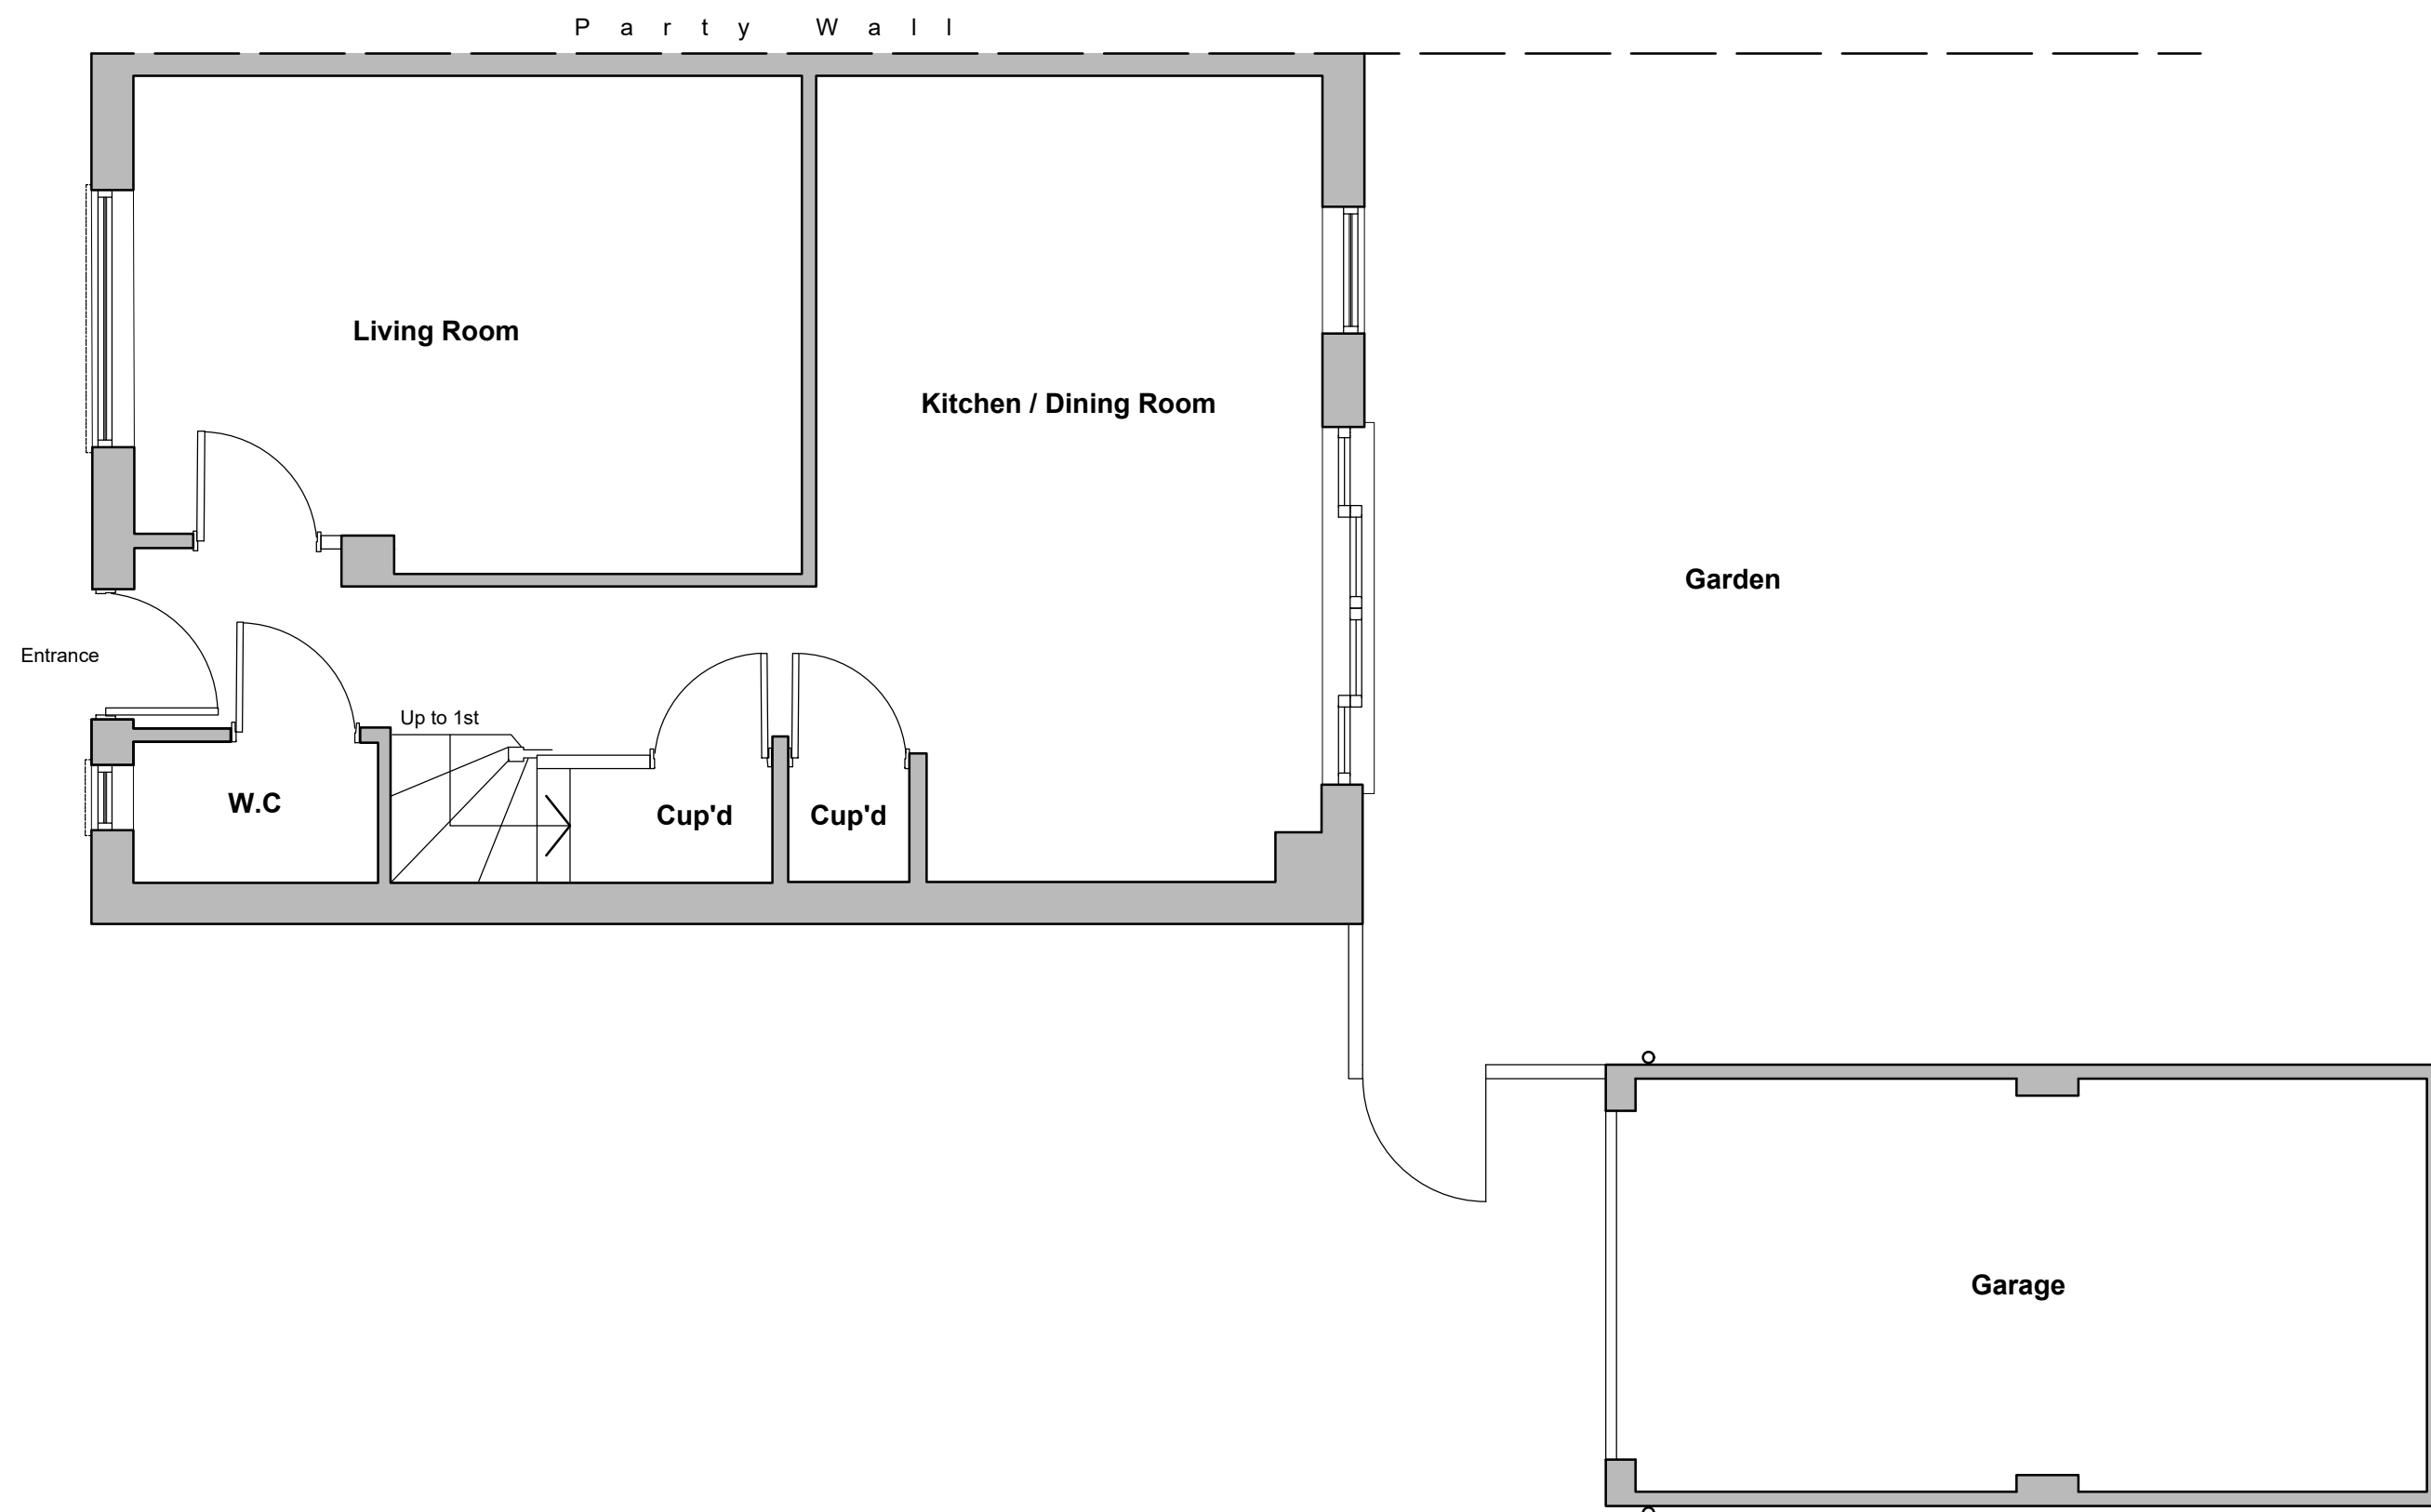

Existing Ground Floor General Arrangement Plan

(Scale 1:50)



Existing Side Elevation View (Road Side)

(Scale 1:50)



**5 TRESWELL ROAD
L14 7AT**

**EXISTING PLANS &
ELEVATIONS**

SCALE: 1:50 @ A1

DRG. 02