




Proposed Front Elevation View

(Scale 1:50)




Proposed Rear Elevation View

(Scale 1:50)

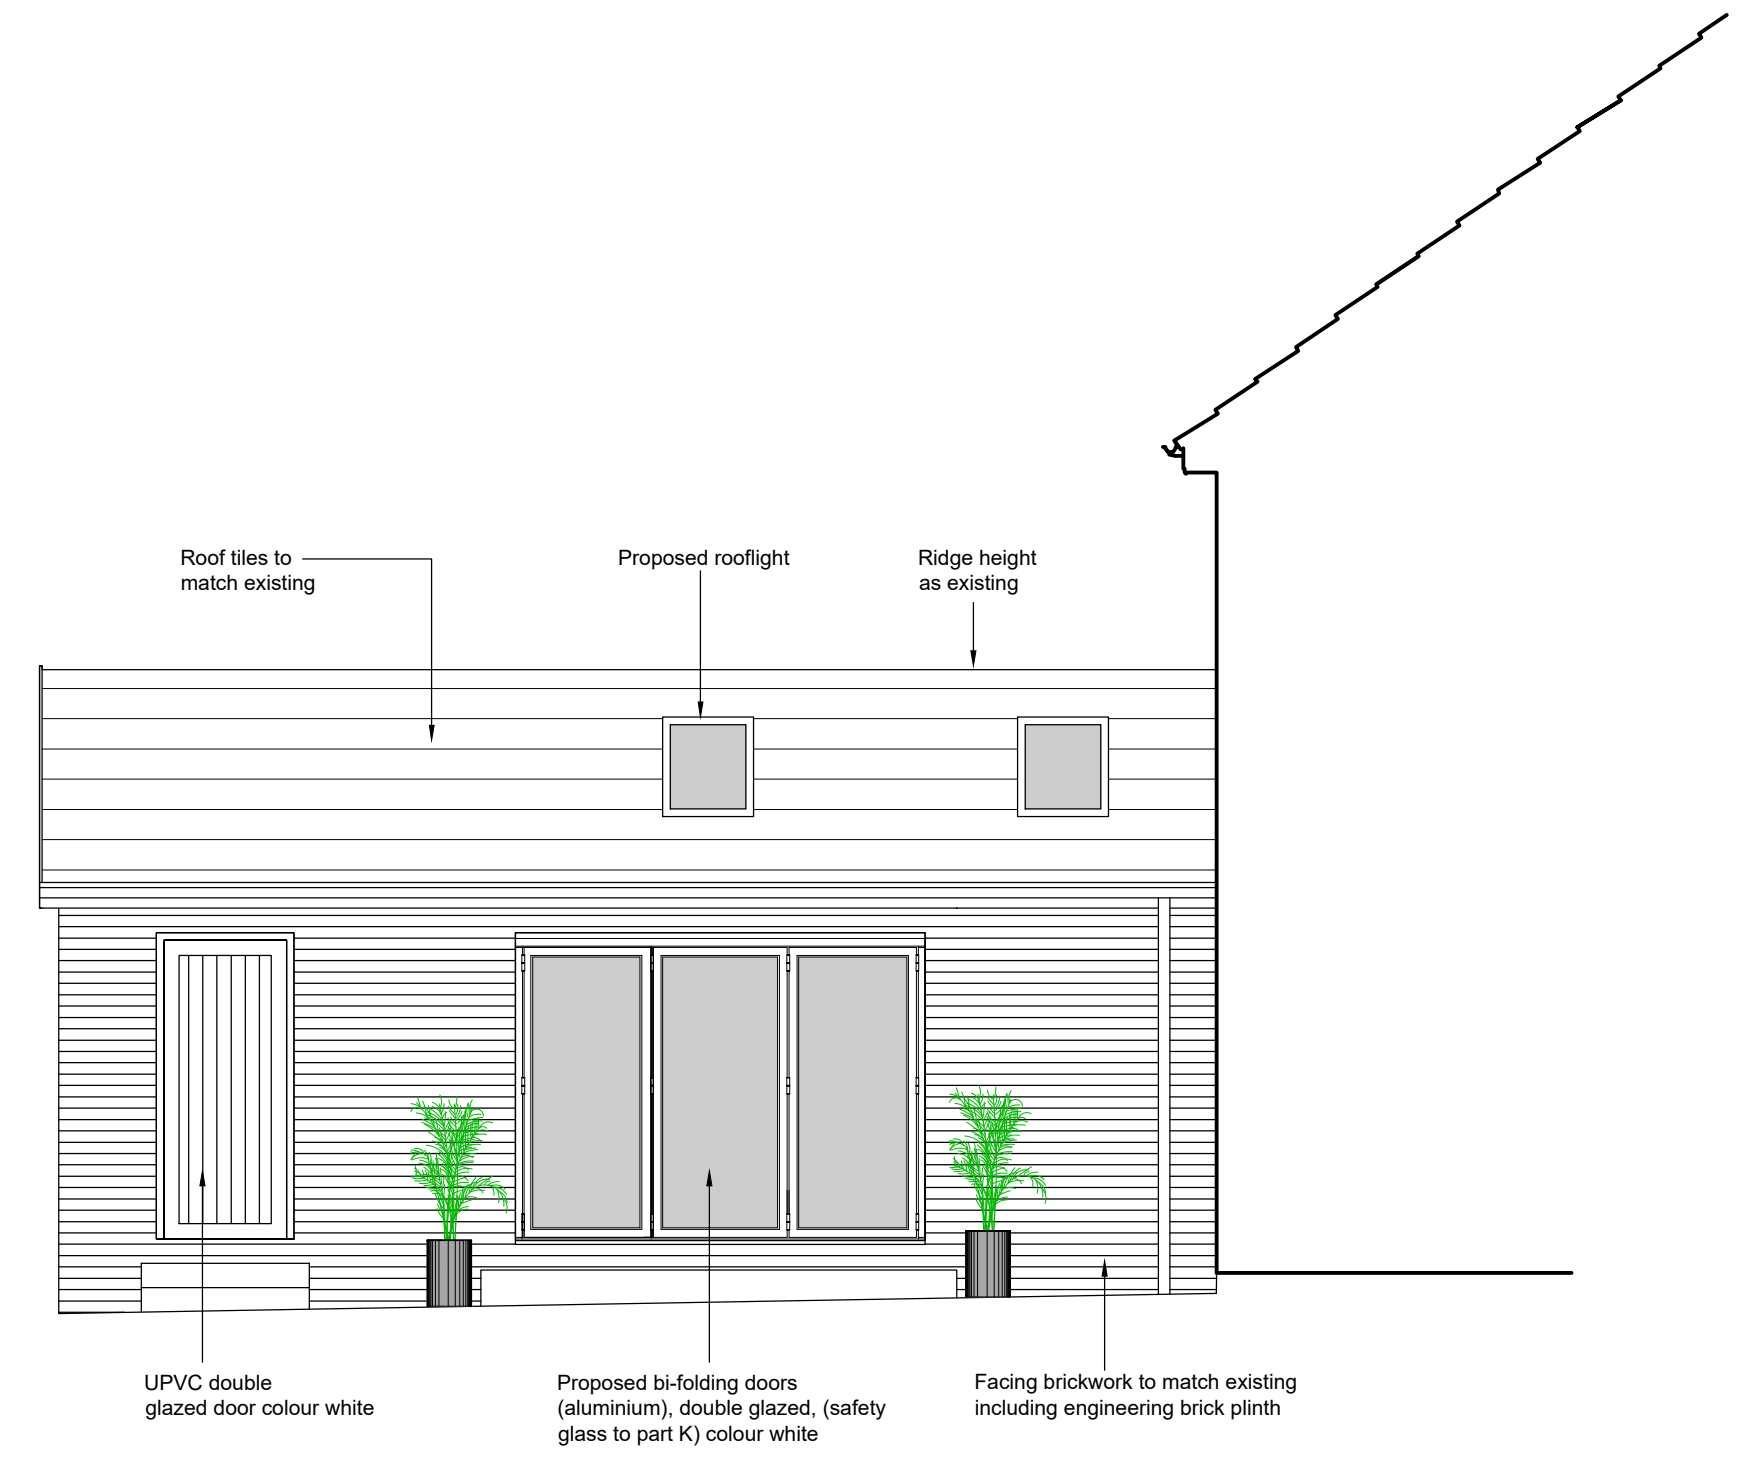

Proposed Side Elevation View (Garden Side)

(Scale 1:50)

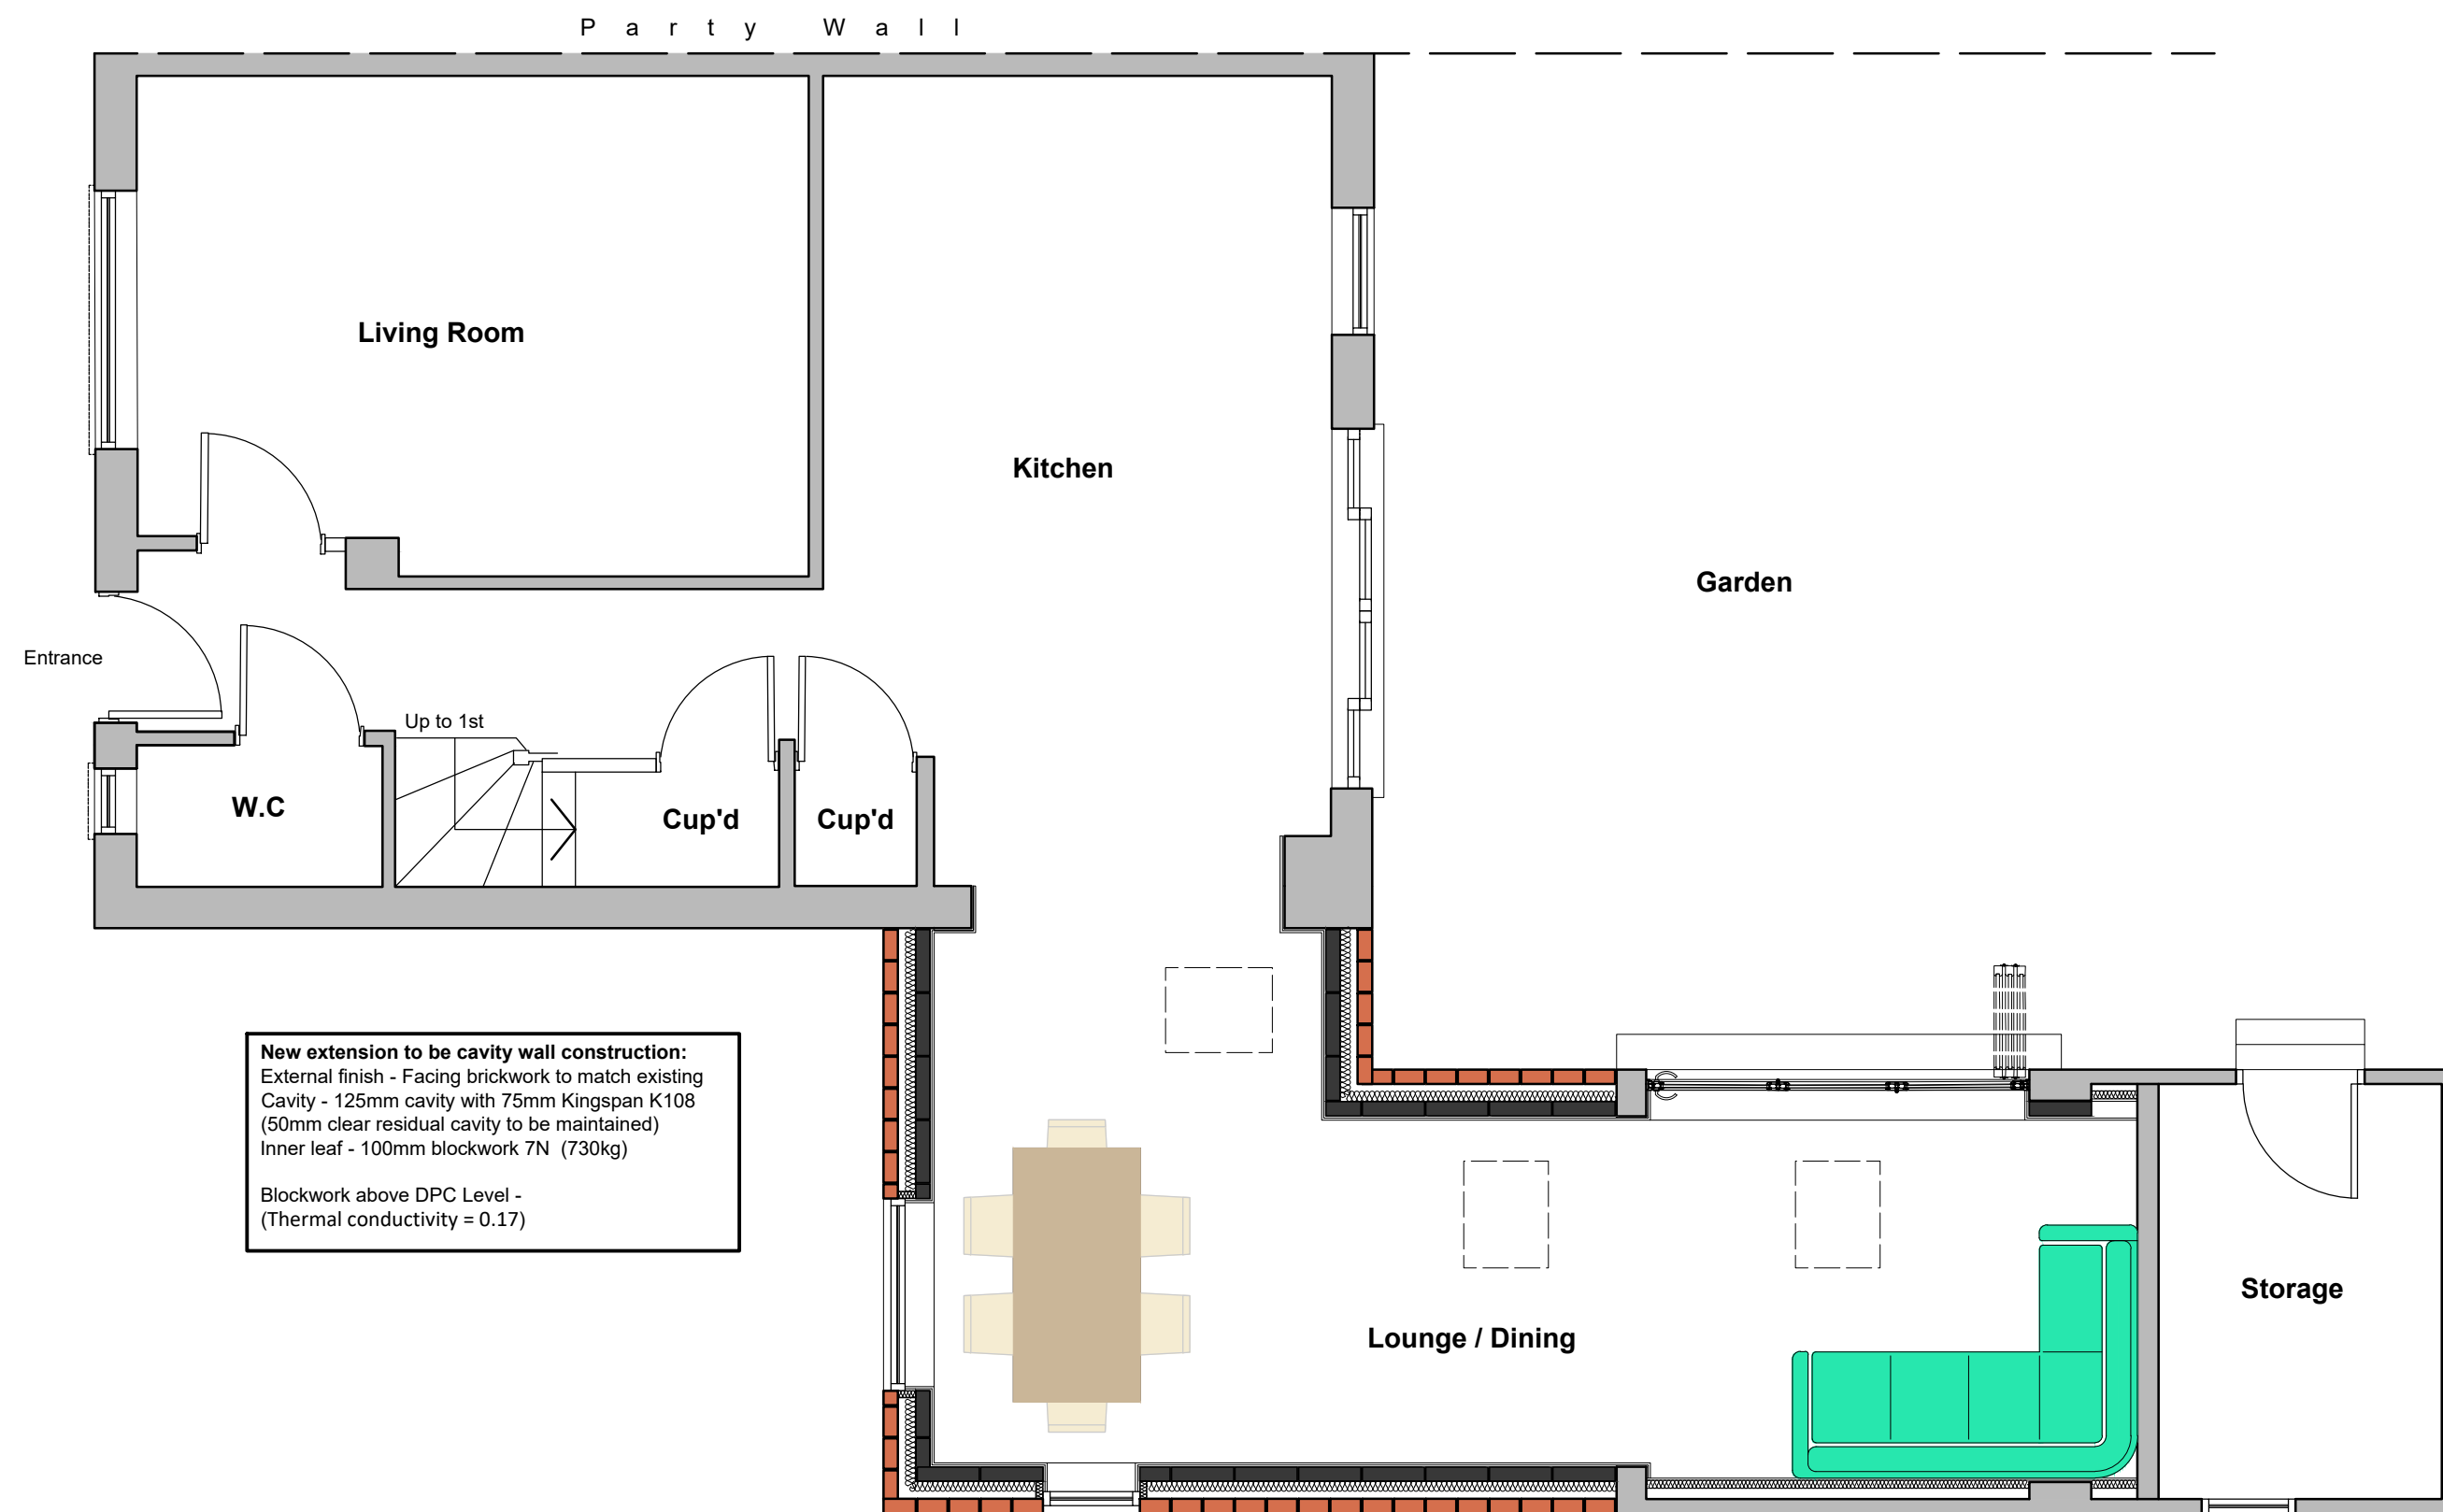


New extension to be cavity wall construction:
External finish - Facing brickwork to match existing
Cavity - 125mm cavity with 75mm Kingspan K108
(50mm clear residual cavity to be maintained)
Inner leaf - 100mm blockwork 7N (730kg)

Blockwork above DPC Level -
(Thermal conductivity = 0.17)

Proposed Ground Floor General Arrangement Plan

(Scale 1:50)

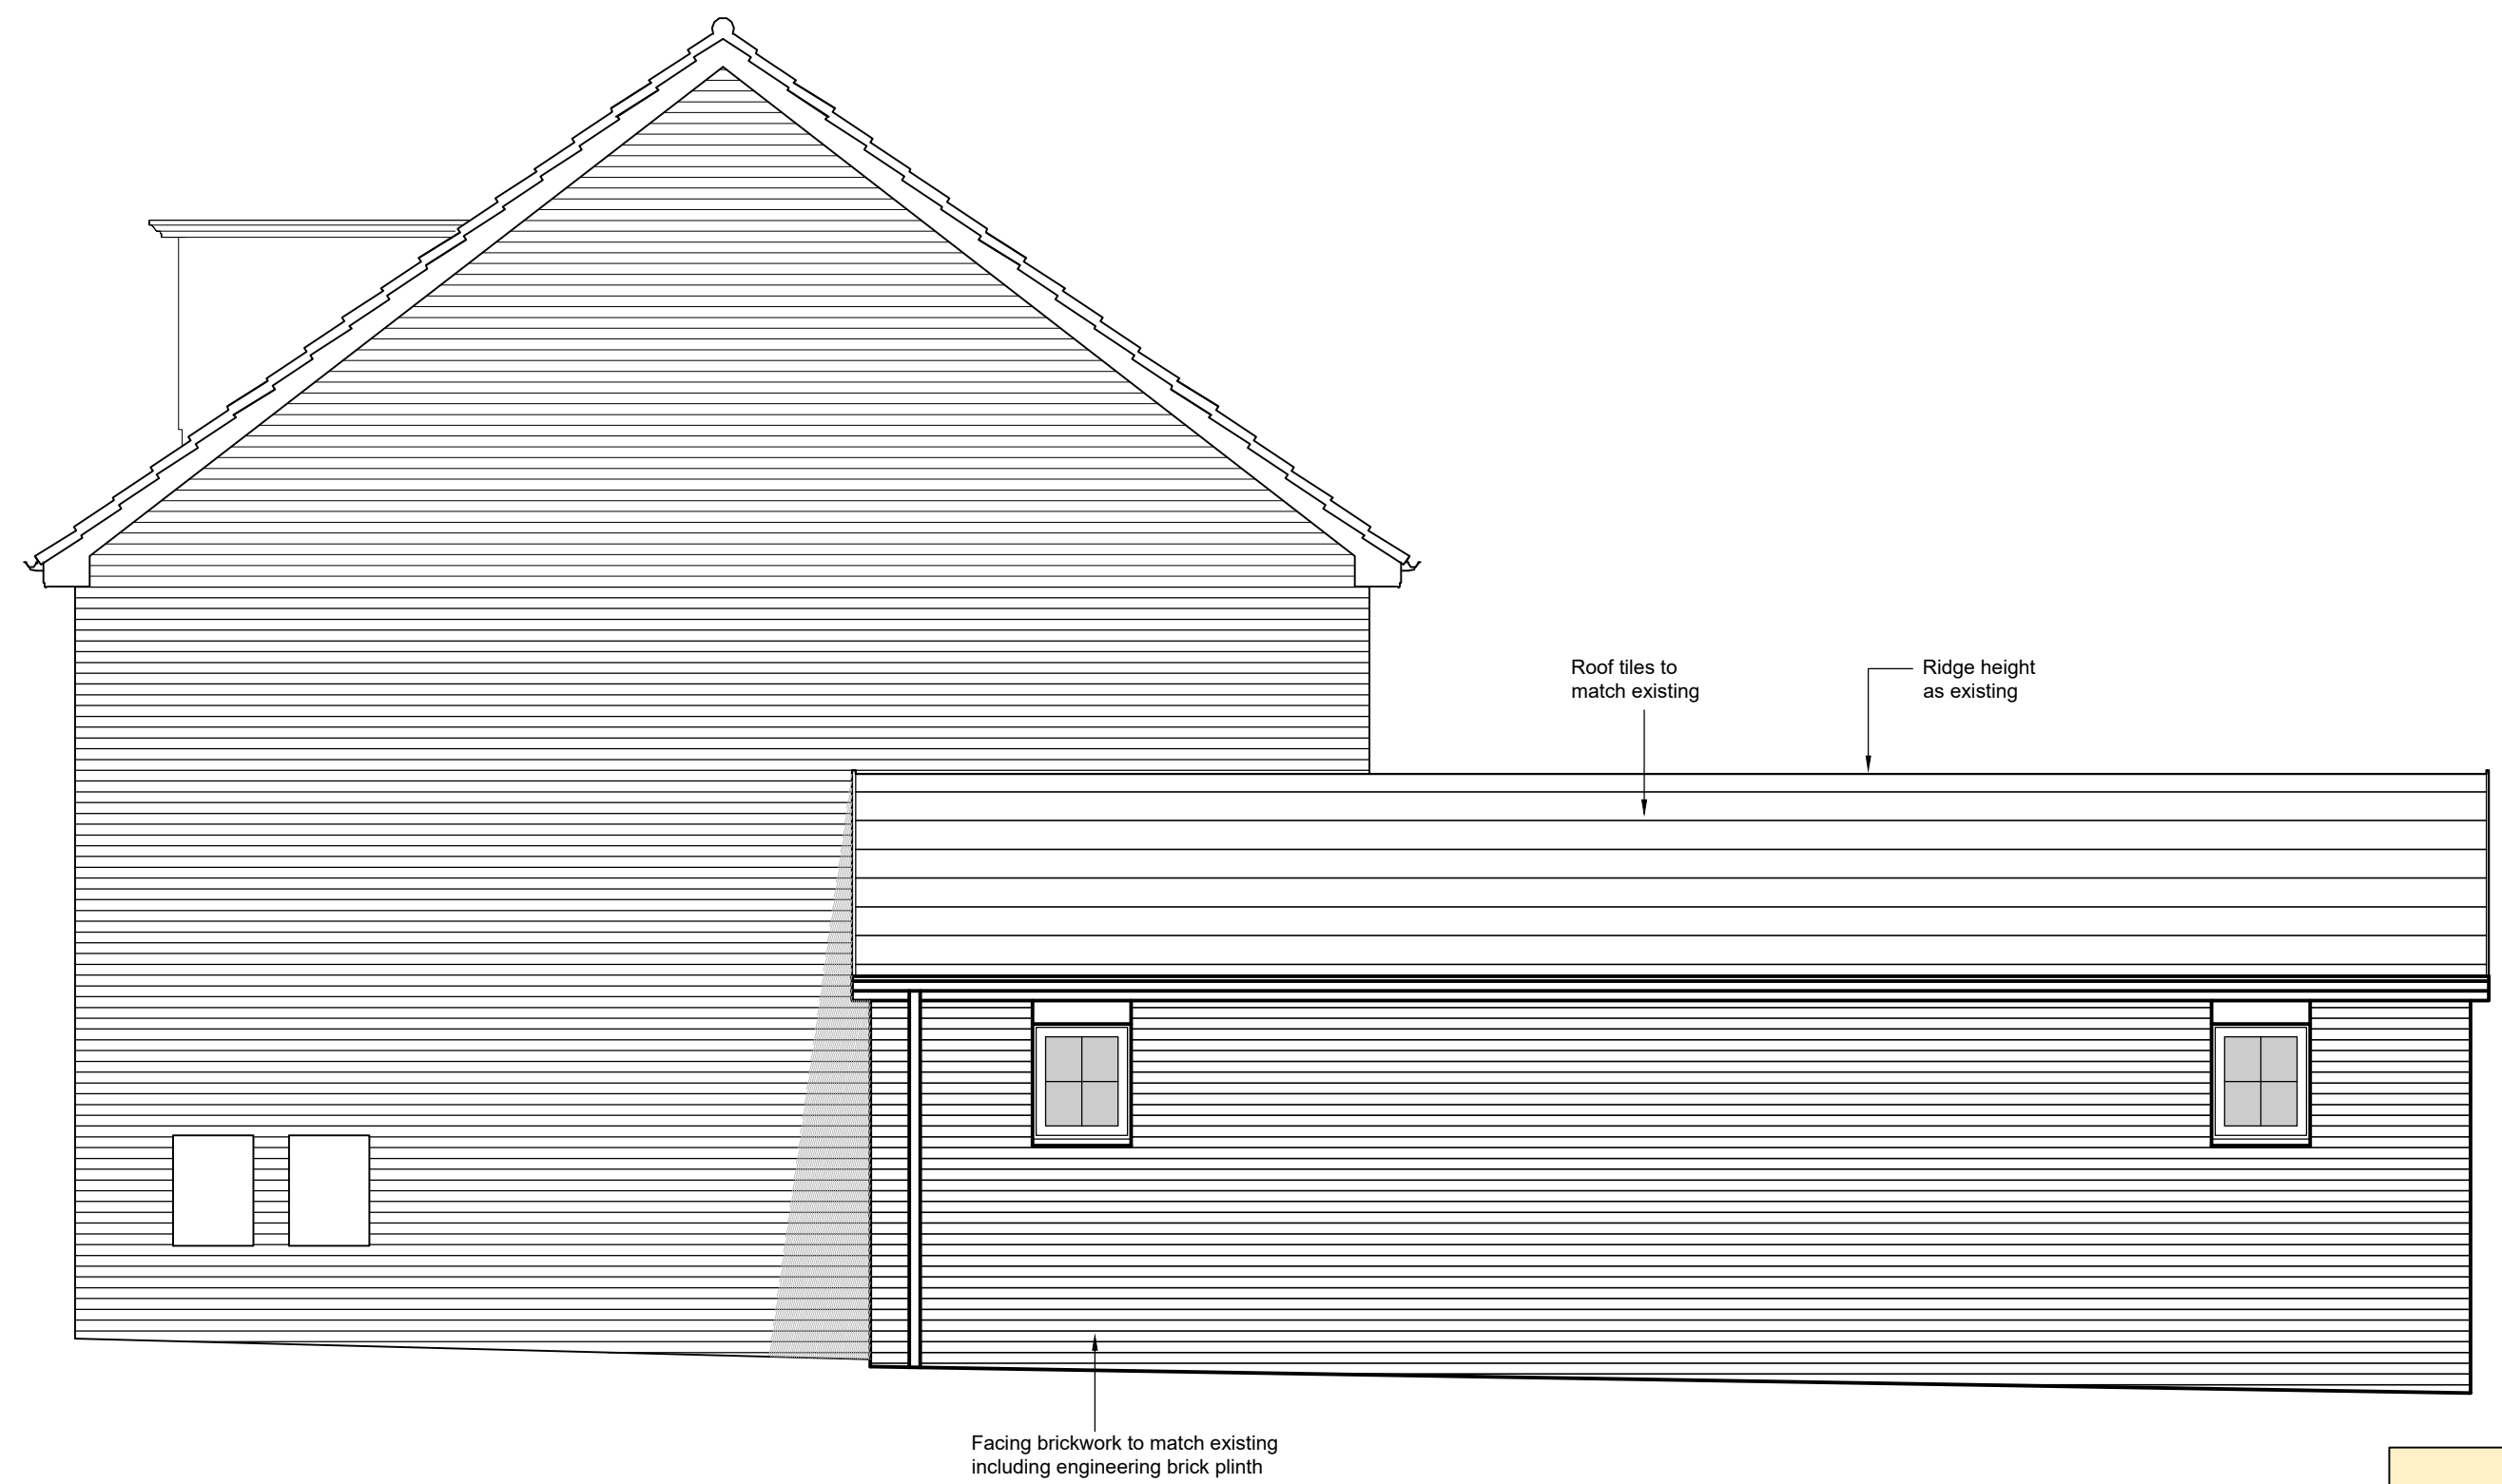

Proposed Side Elevation View (Road Side)

(Scale 1:50)



**5 TRESWELL ROAD
L14 7AT**

**PROPOSED PLANS &
ELEVATIONS**

SCALE: 1:50 @ A1

DRG. 03