



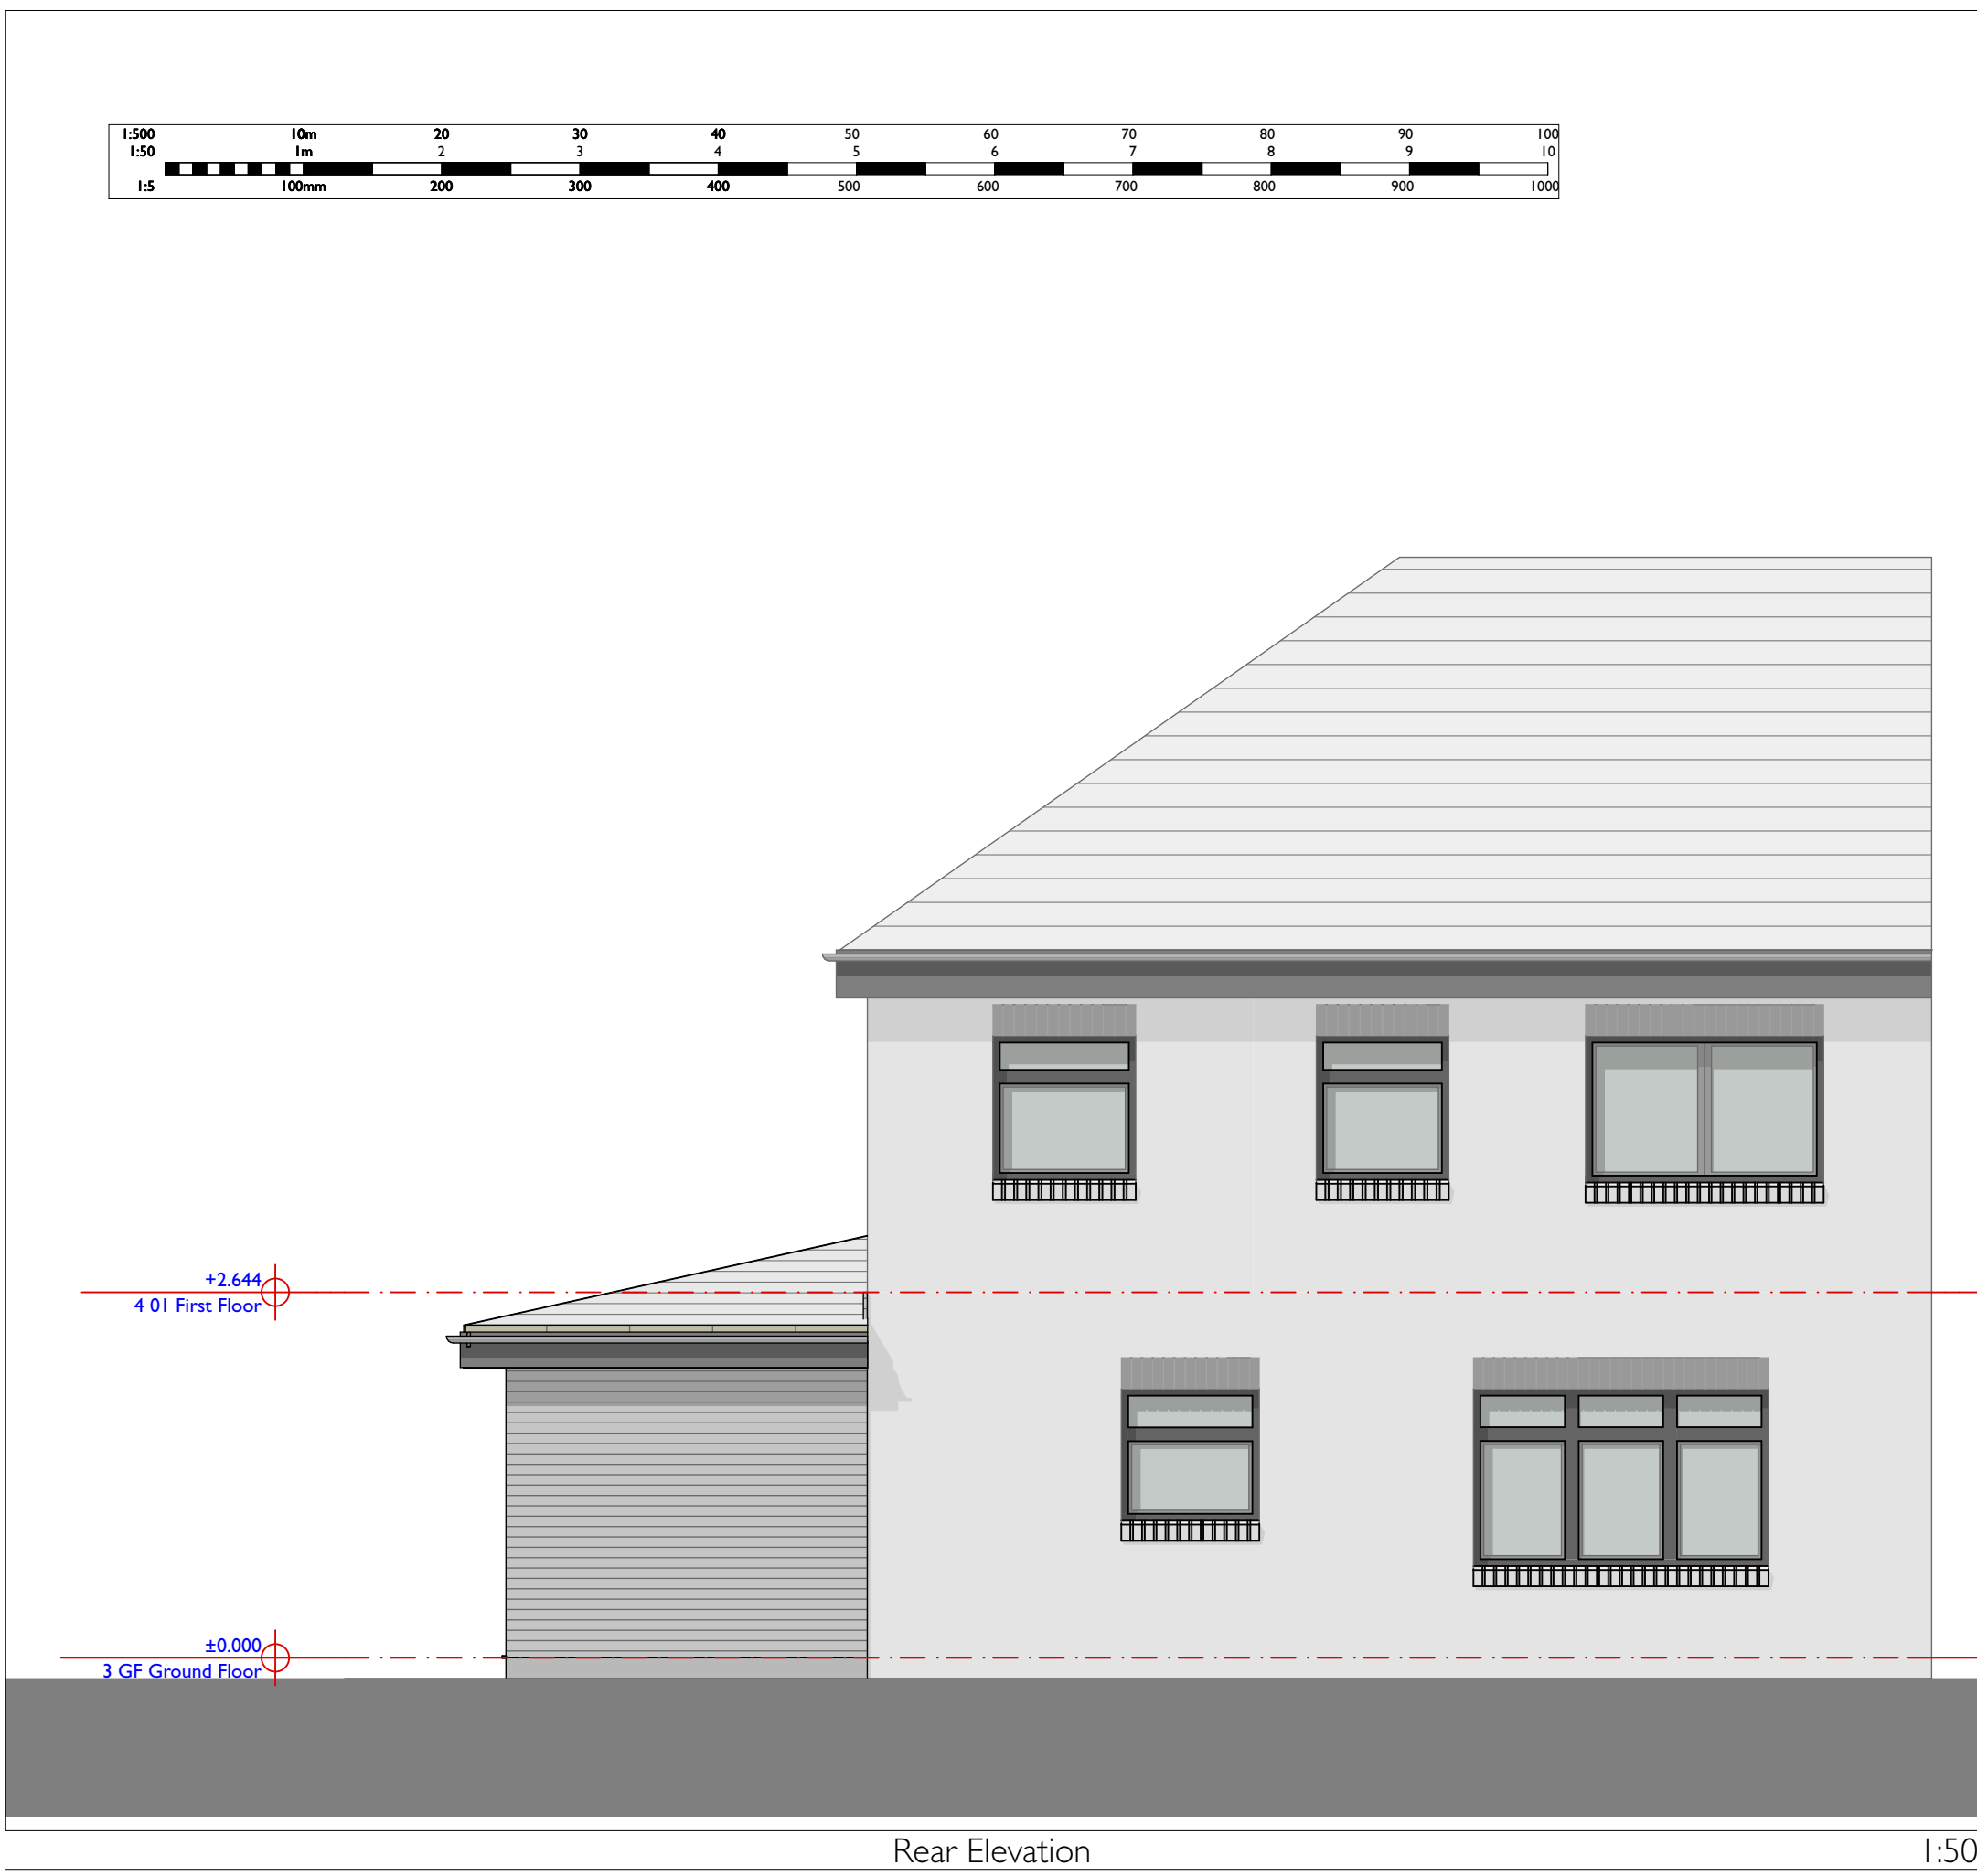

Rear Elevation

1:50

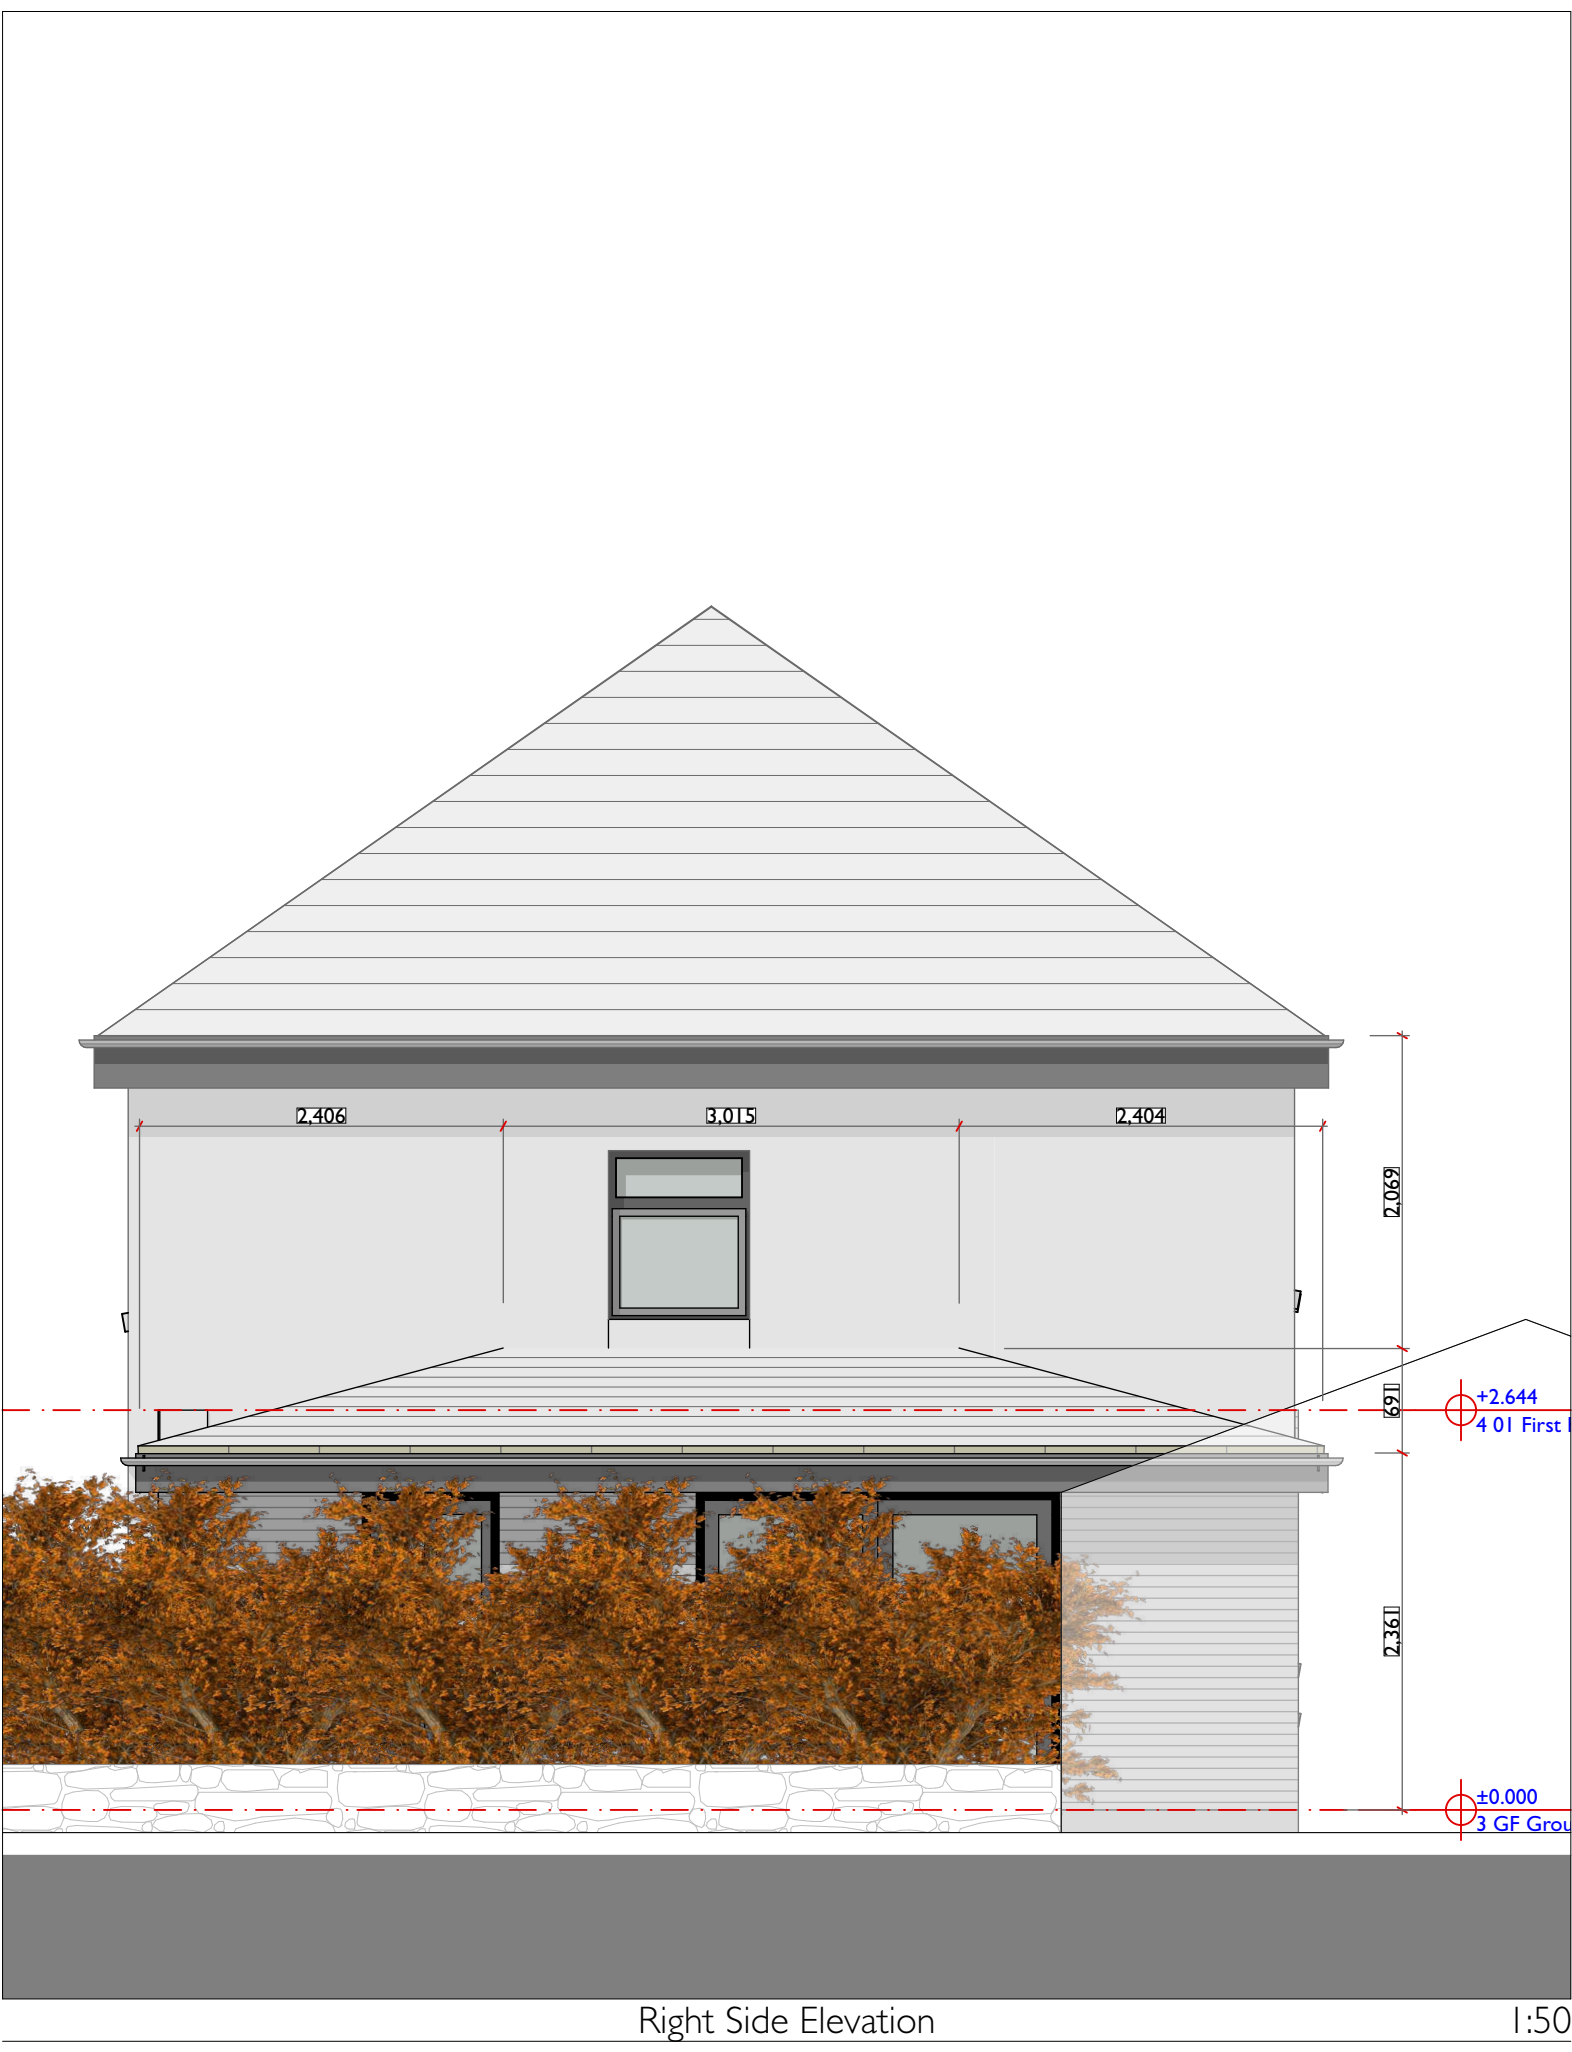


Right Side Elevation

1:50




Front Elevation

1:50

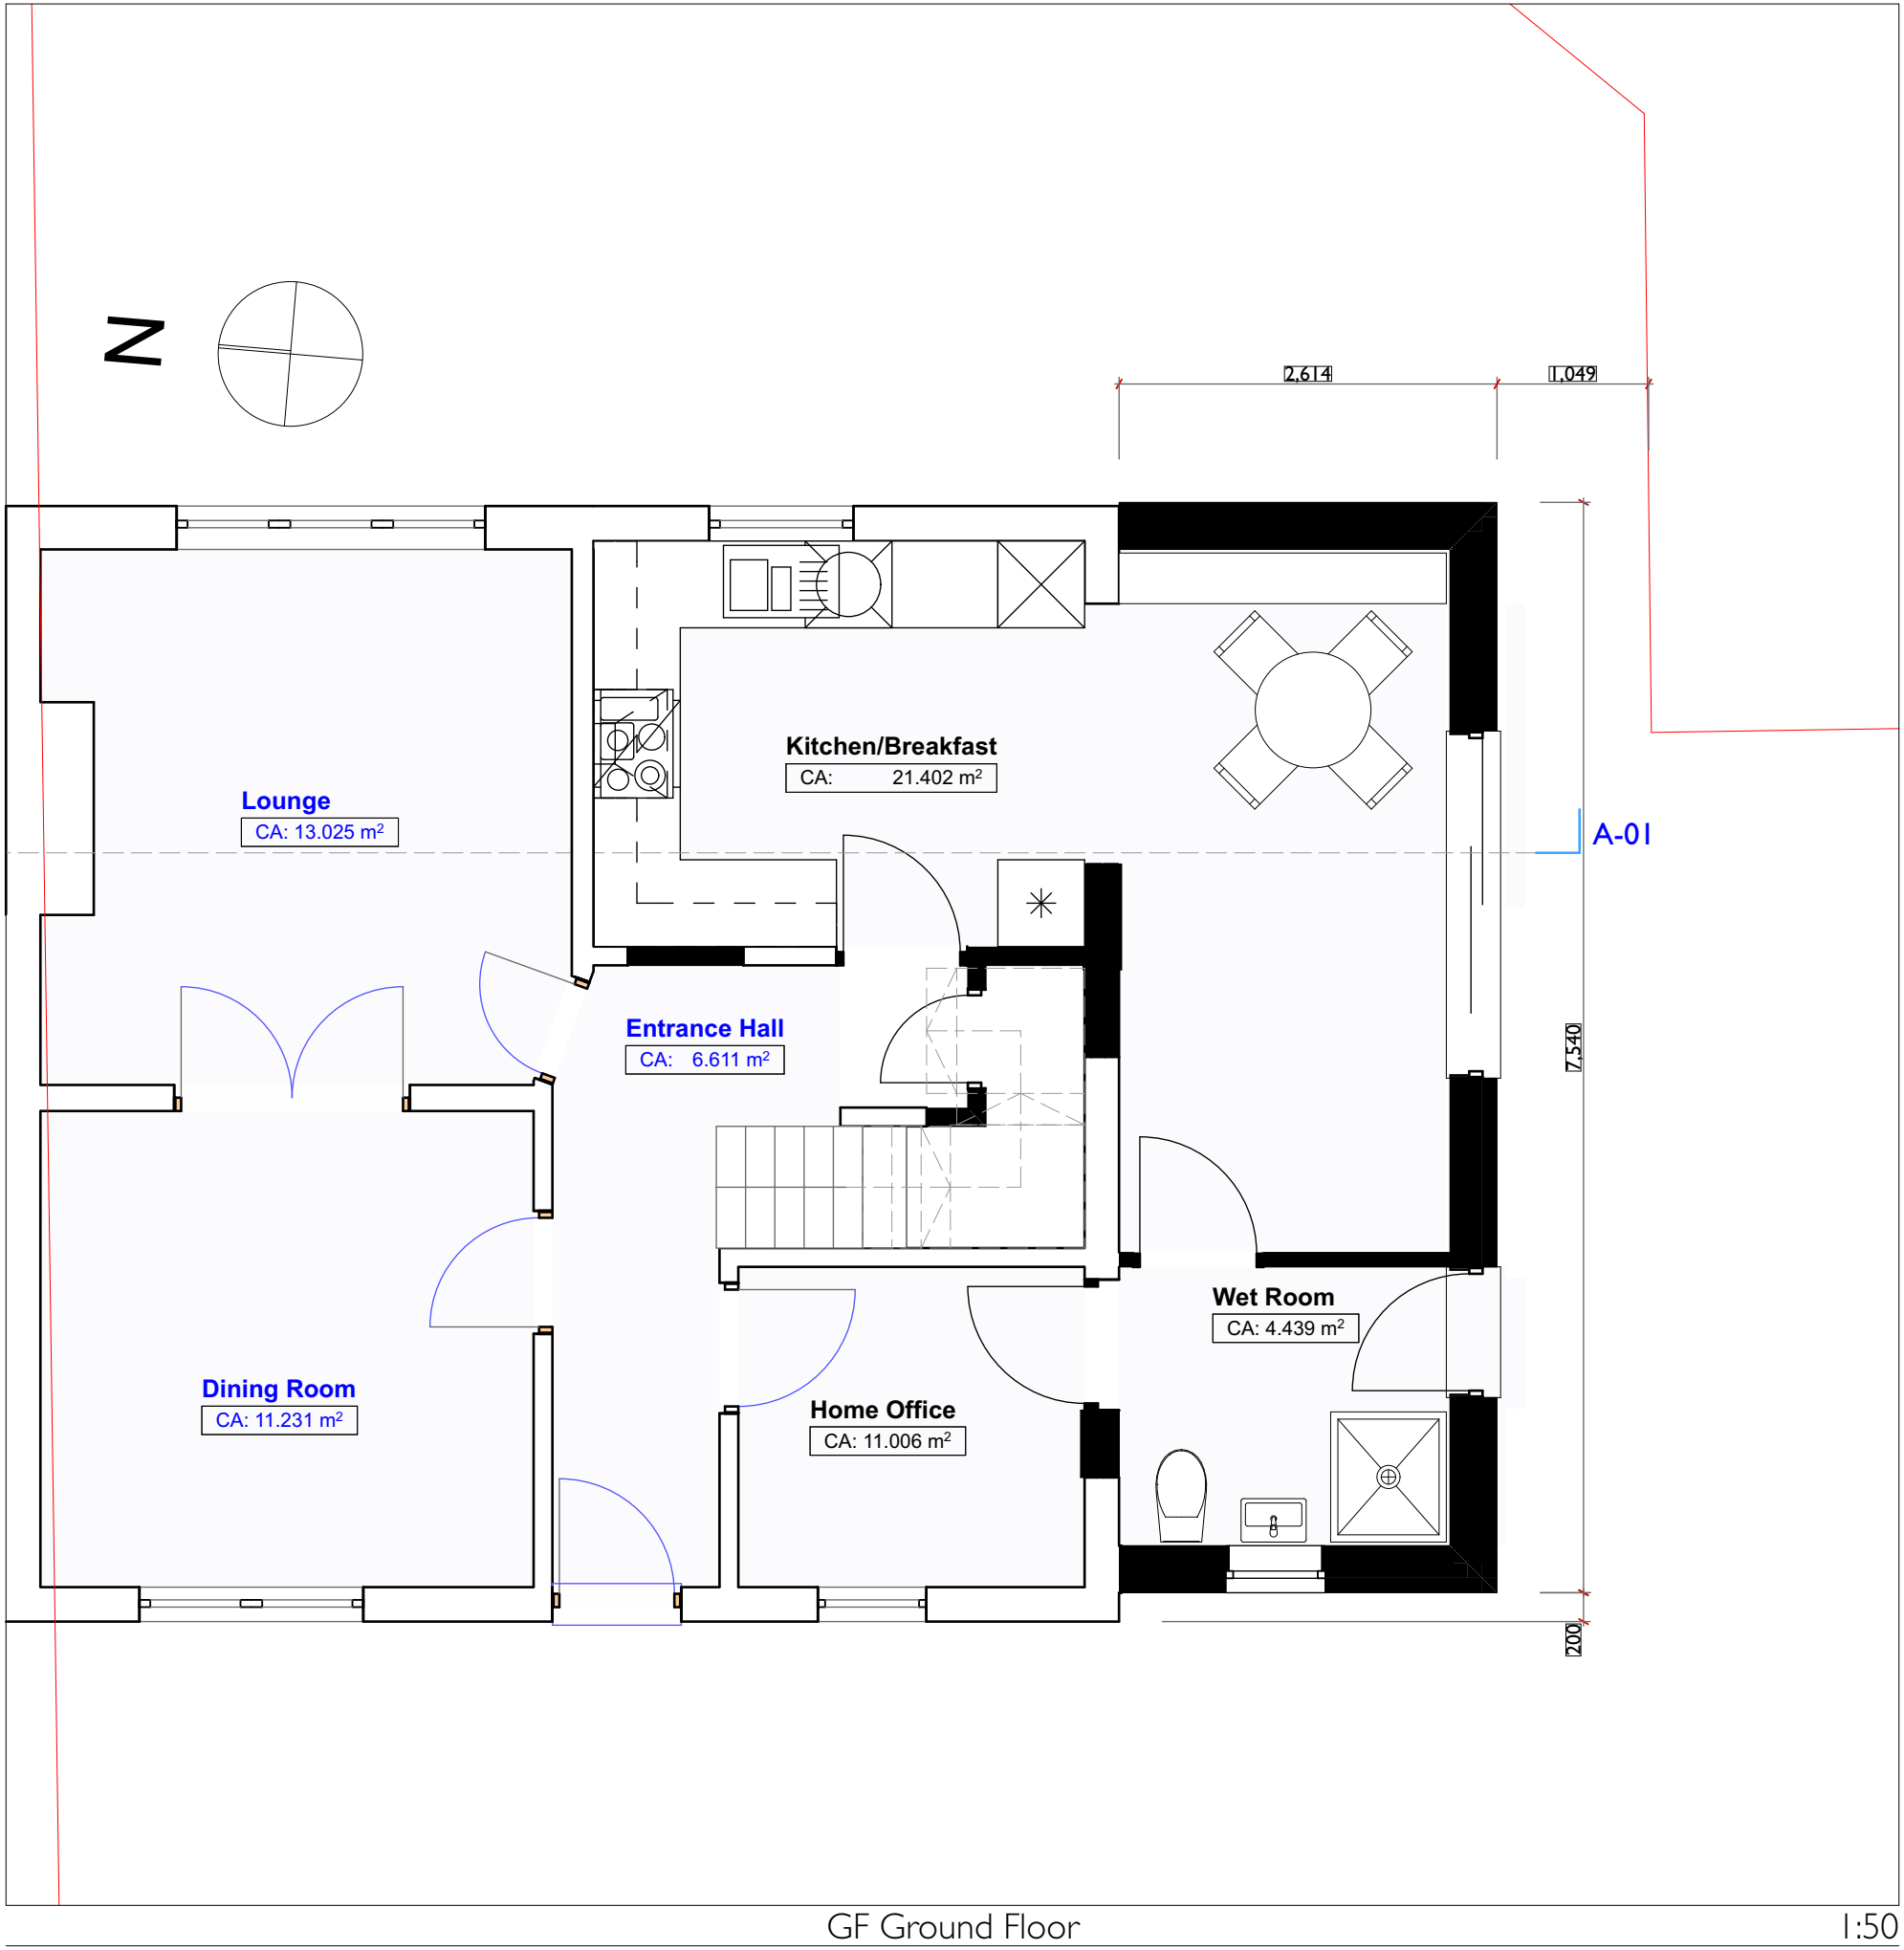


GF Ground Floor

1:50

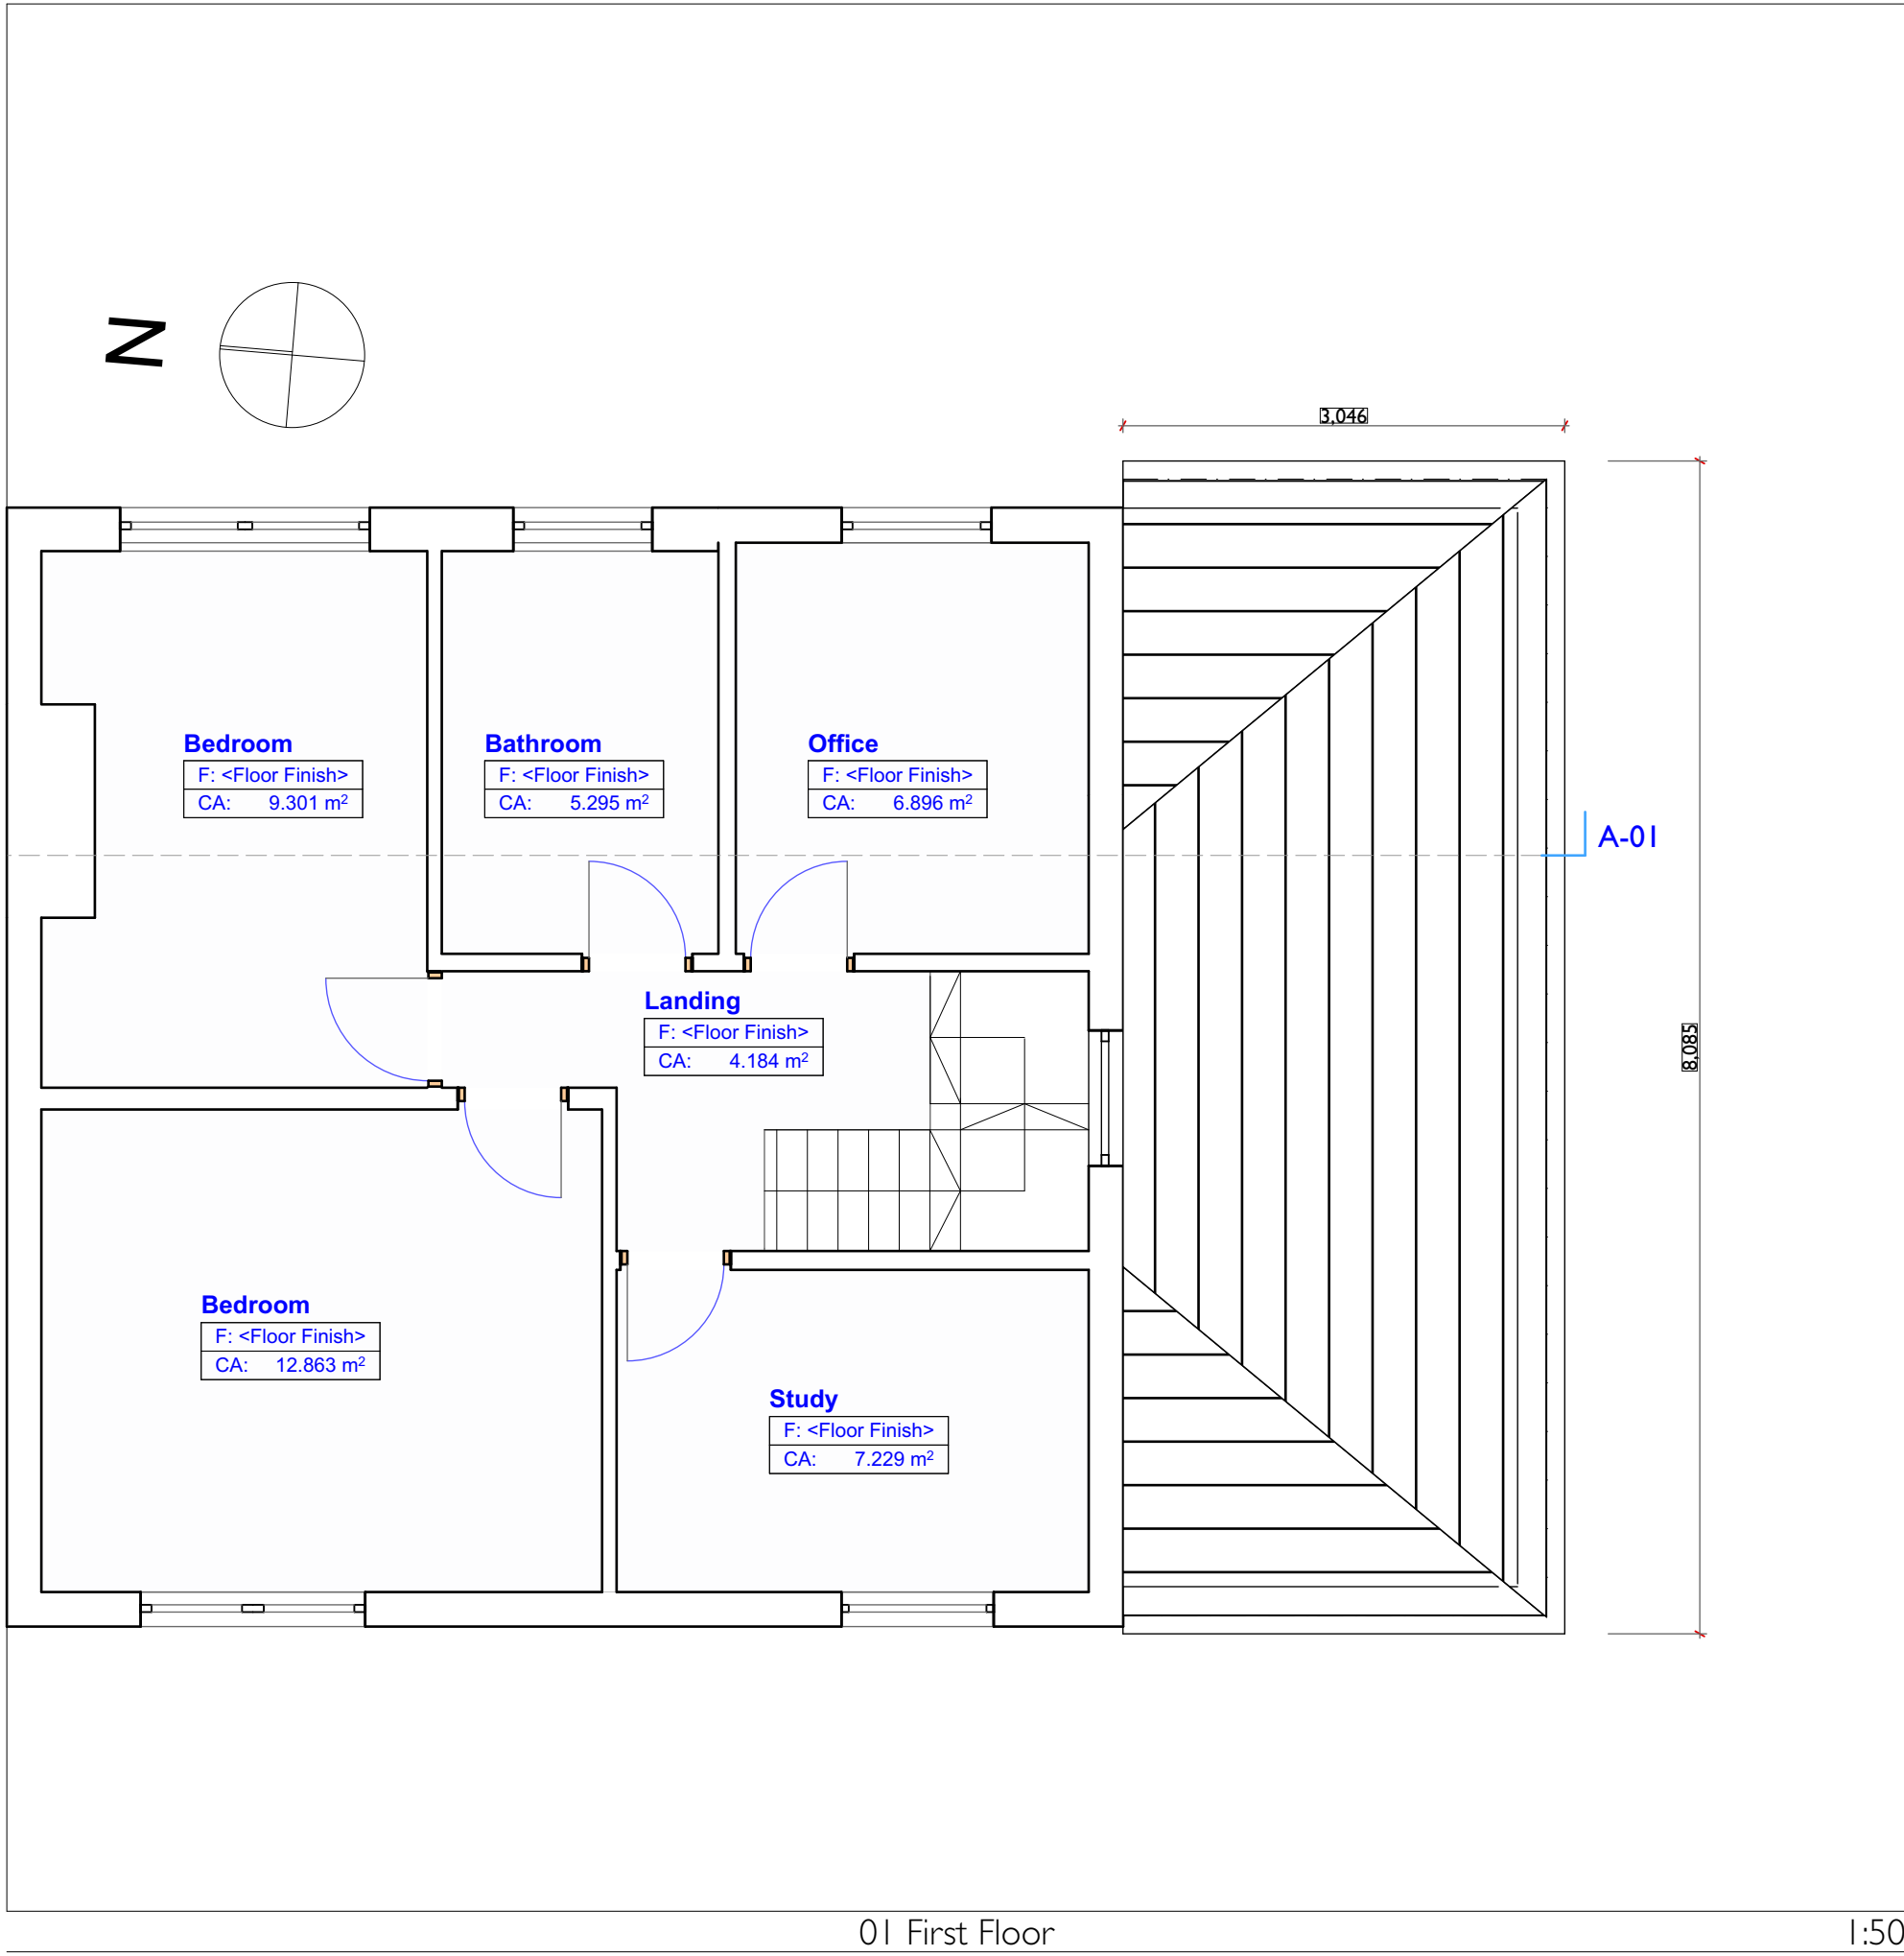

01 First Floor

1:50

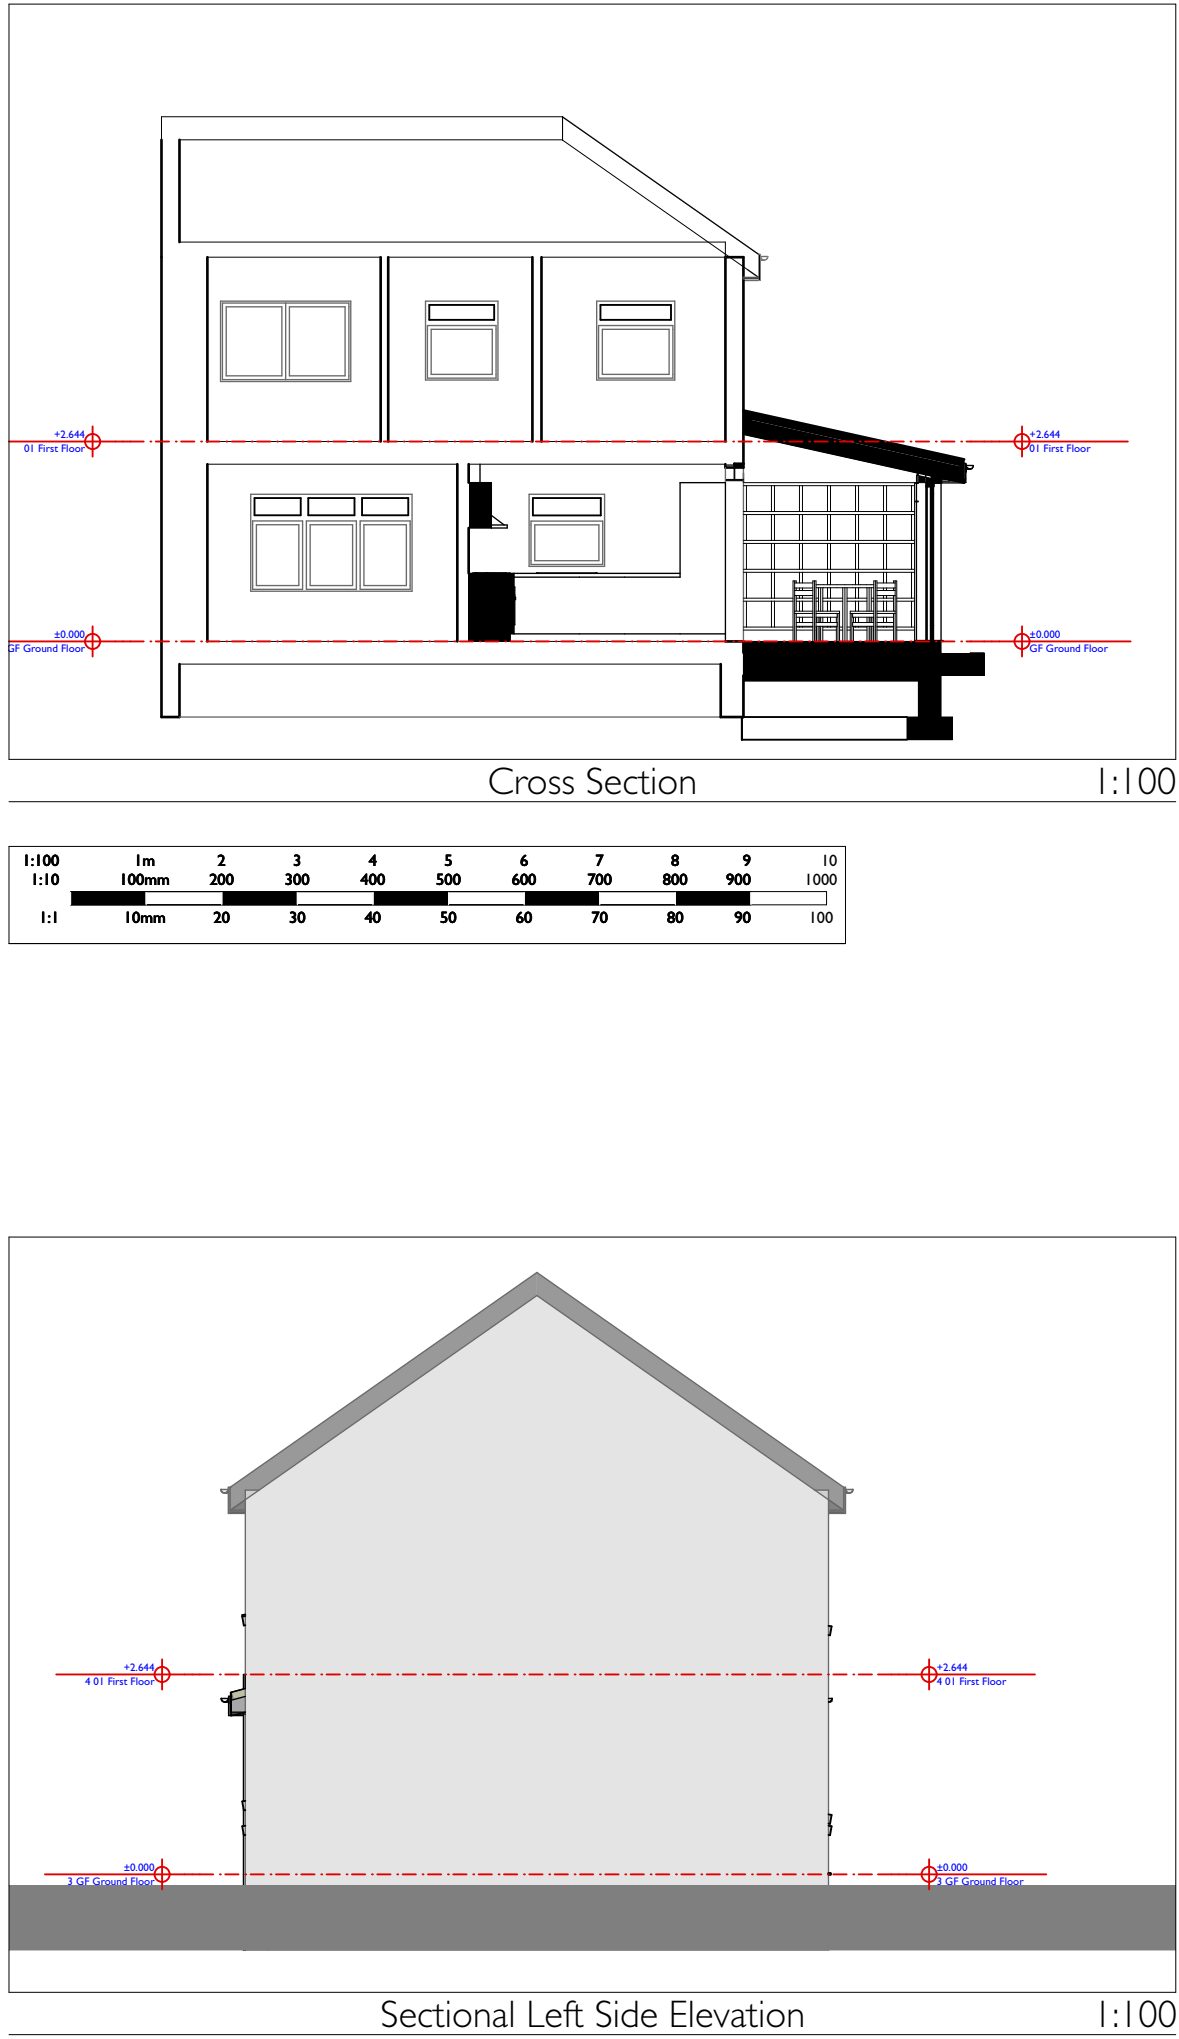

Sectional Left Side Elevation

1:100

Client    Tracy Ramsey

Project    47 Ewart Rd

Proposed GA

Drawings GF Ground Floor, Front Elevation, Right Side Elevation, Rear Elevation, Cross Section, 01 First Floor, Sectional Left Side Elevation, Scale Bar

Drawing Number    2114    CTS    00    ZZ    DR    A    2200    P-3    Revision