


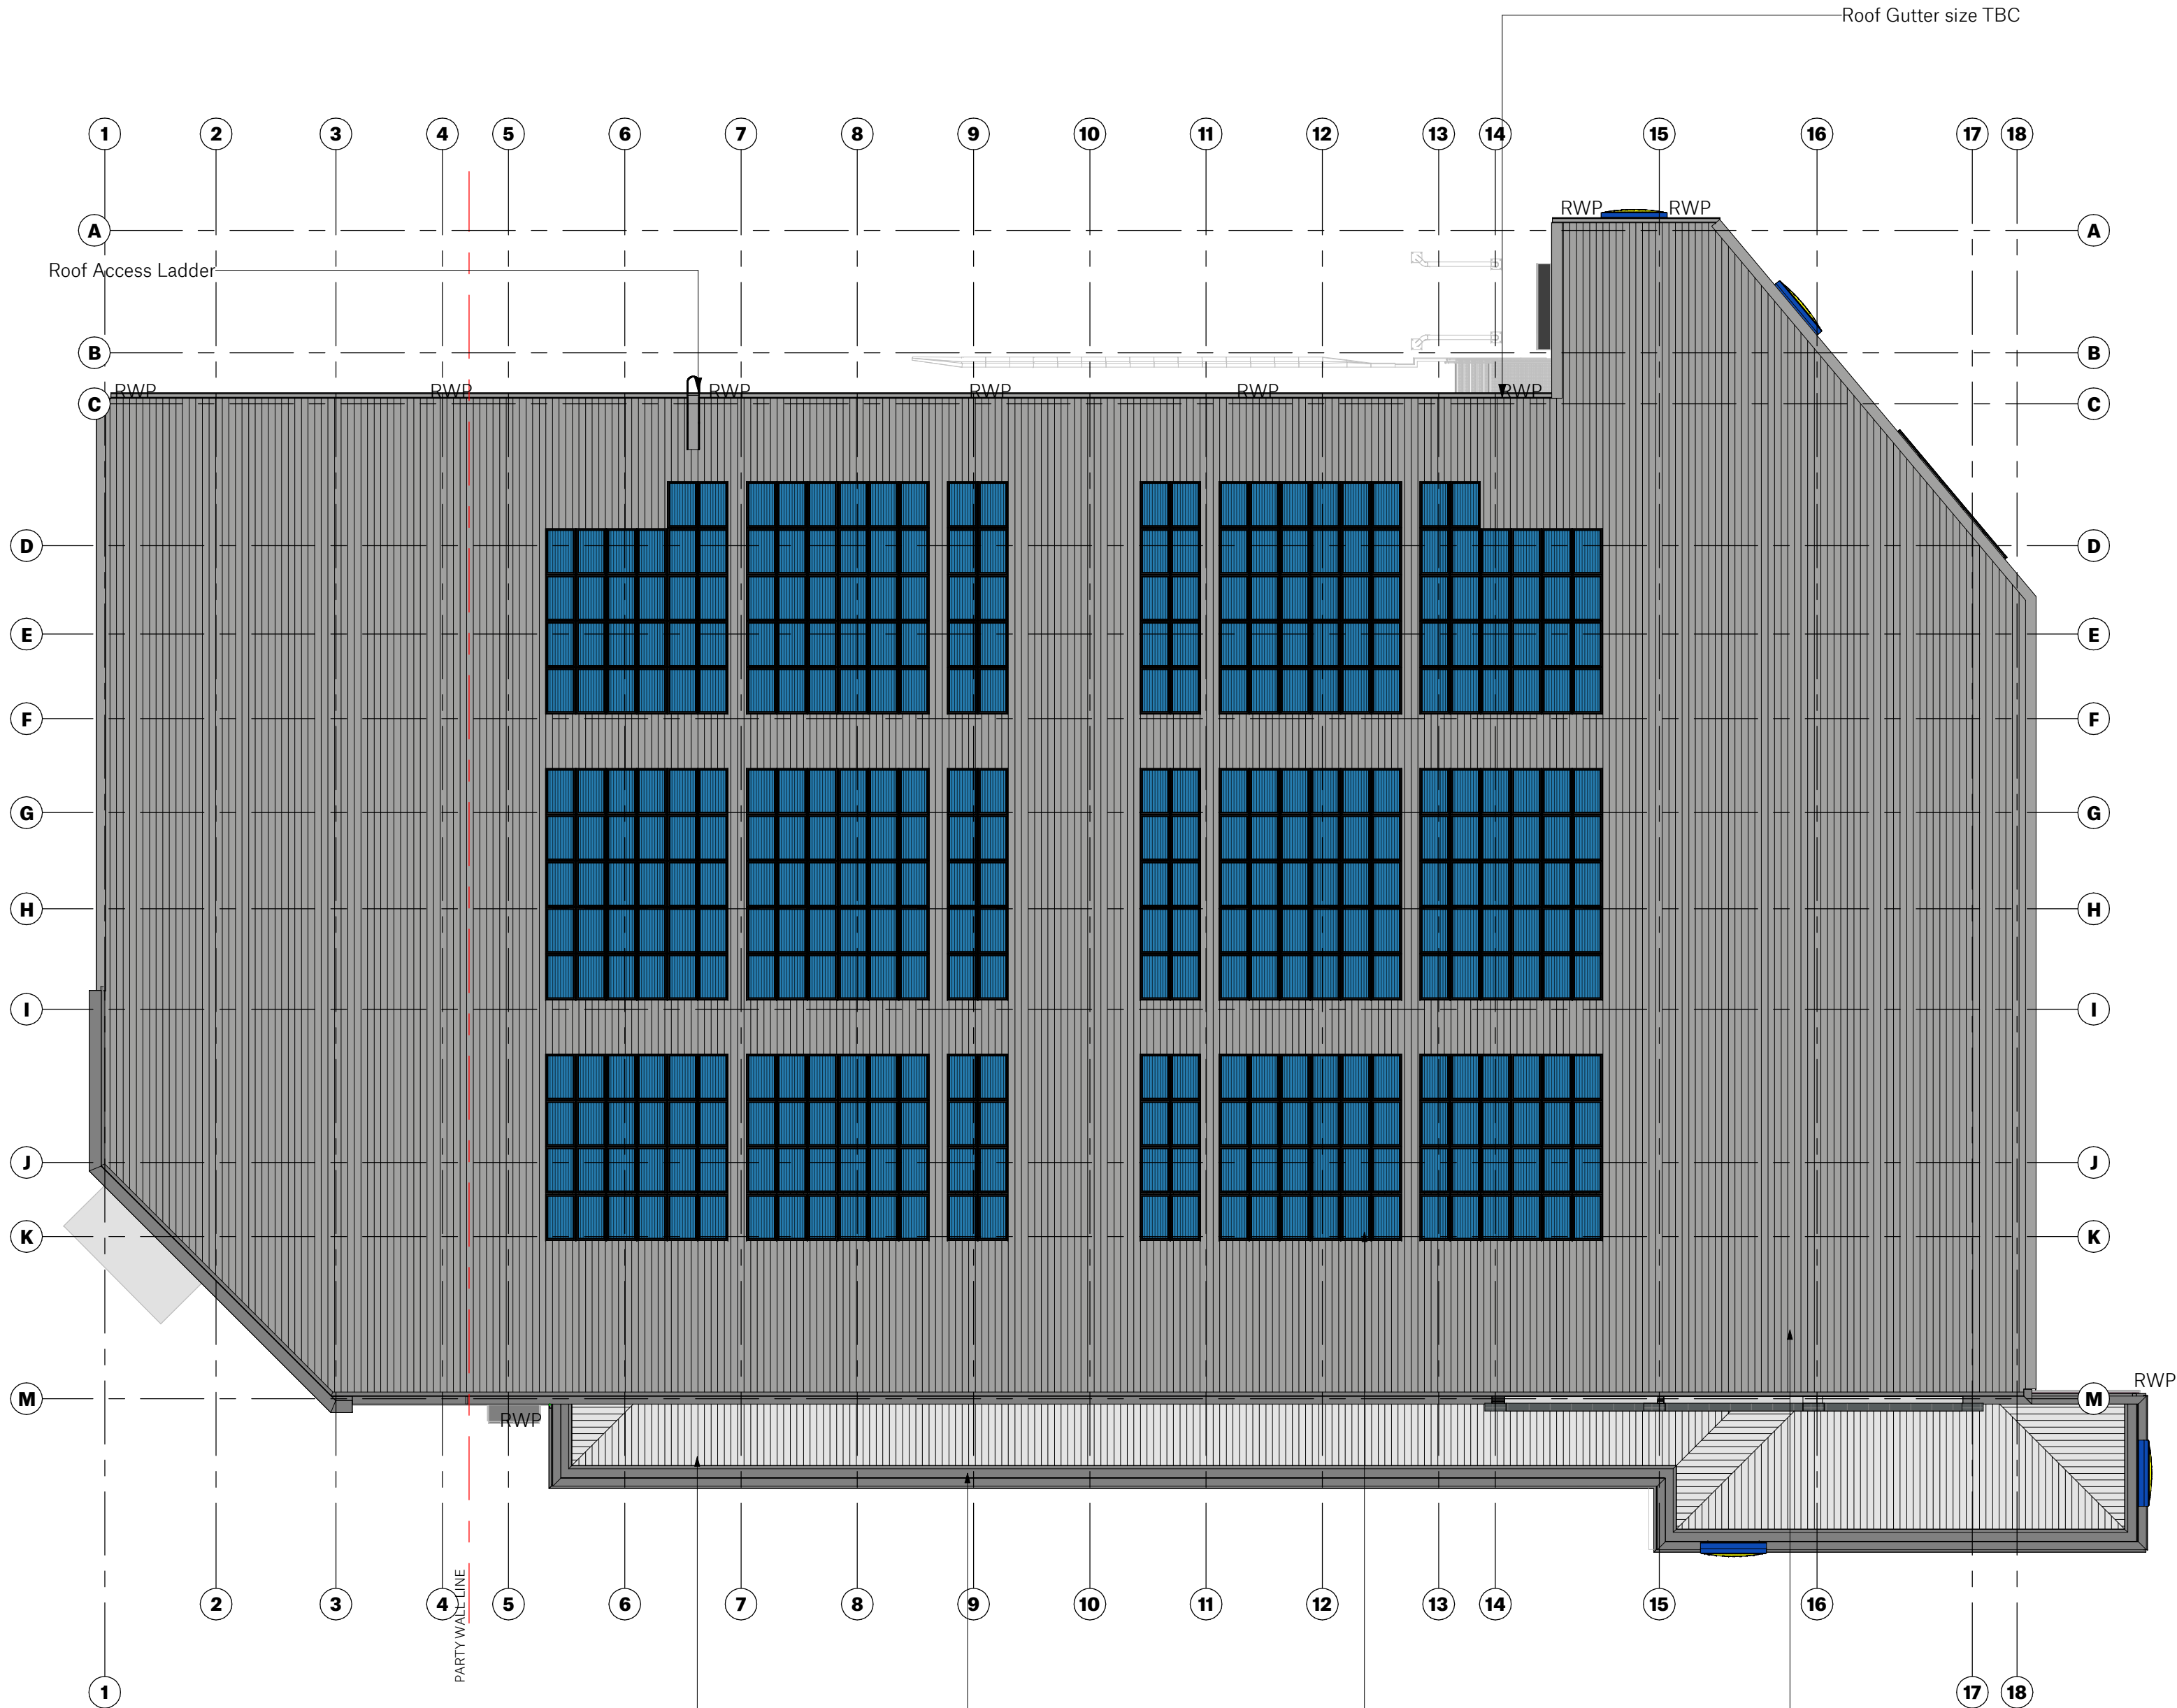

Roof Access & Services Note:
No rooftop plant is proposed. Primary building services plant is located at ground level.


PV to be shown across the roof when detailed design is available.

Refer to MEP Engineer's design for required roof penetrations.

Penetrations to be suitable trimmed in primary steel to MEP Engineer's duct sizes and tolerances.

Allow for all weather sealing and collars to ensure a weathertight penetration.

Where access is required, an access and maintenance strategy will be developed in accordance with CDM and Building Regulations.

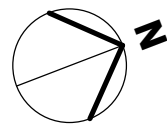

Store Specification

Bespoke

Drawing Purpose

PLANNING

This drawing has been prepared for the sole purpose of forming part of a planning application, and should not be used for any other purpose.



SPACE

Spaceworks, Benton Park Road, Newcastle upon Tyne, NE7 7LX
T: +44 (0)844 800 6660
www.spacearchitects.co.uk

Project Lidl Kirkby				
Drawing Title Proposed Roof Plan				
Project No. 08984	Drawing No. XX-RF-D-A-01001	Status S3	Rev. P12	Scale at A2 1:200
File Reference: 08984-SPACE-XX-RF-D-A-01001-S3-P12				