



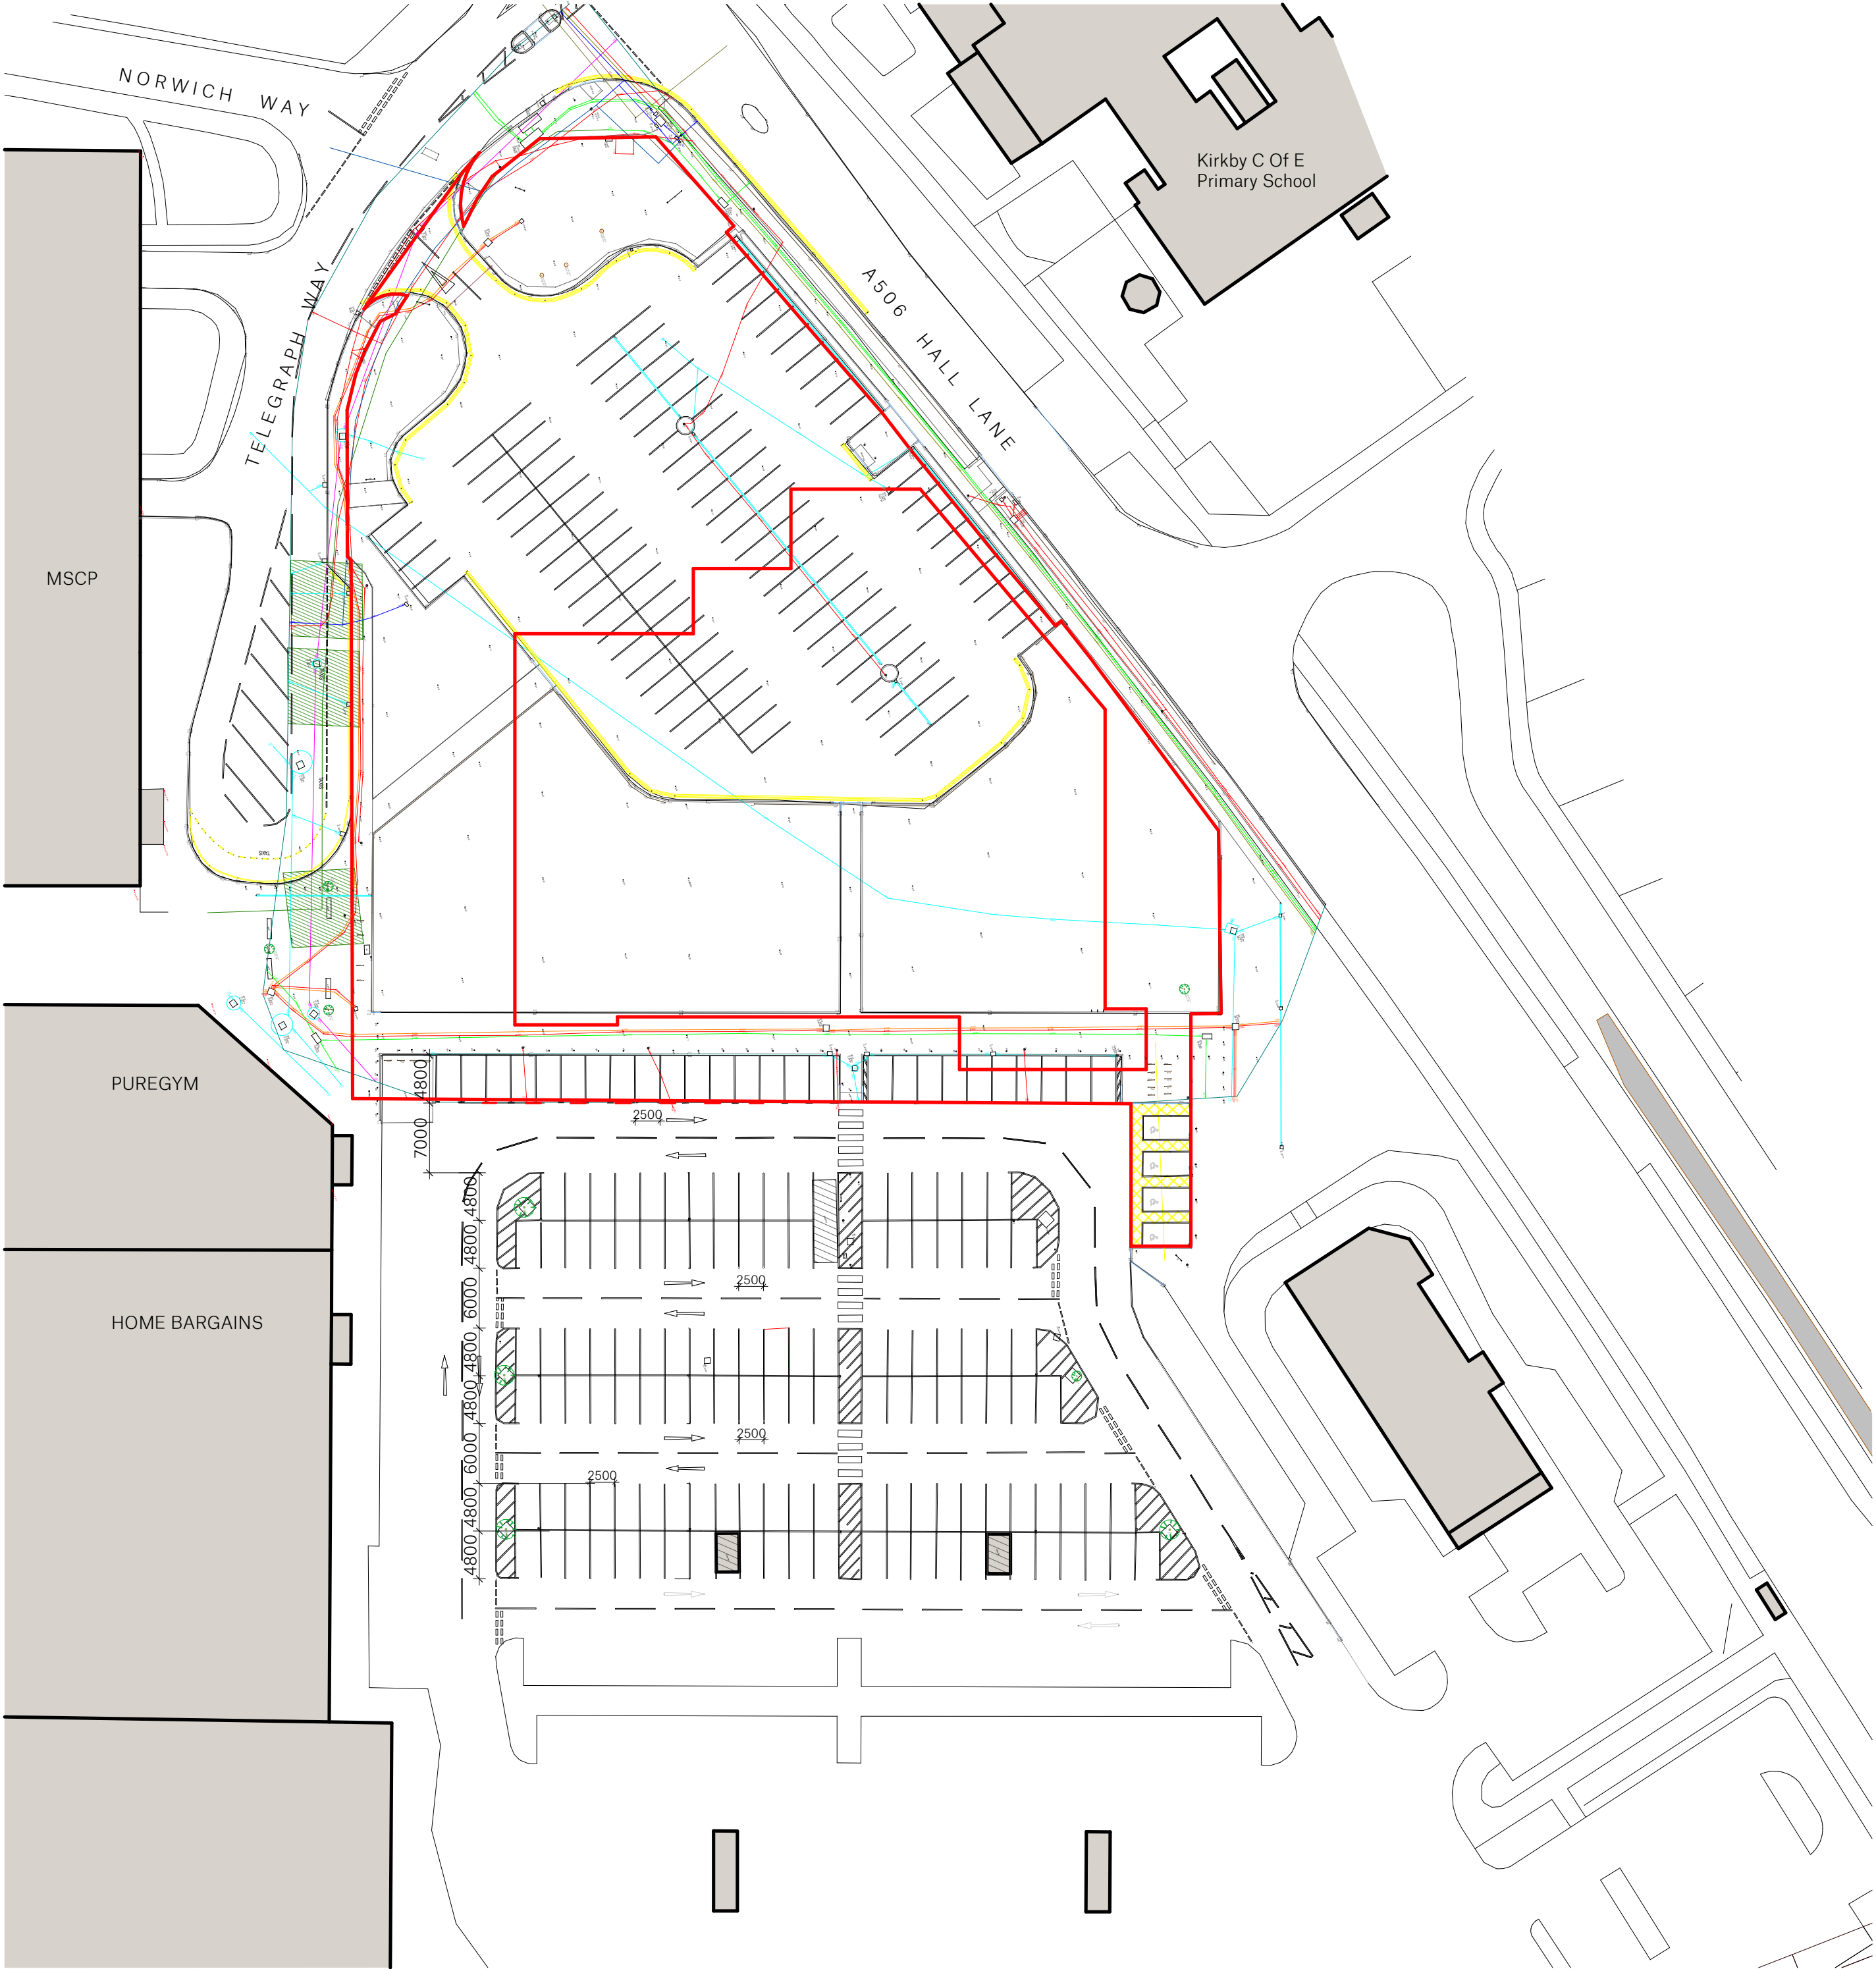

OVERALL

SITE AREA (Approx.): 6380 m²

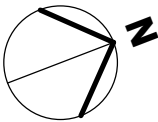

Store Specification
Bespoke

Drawing Purpose
PLANNING

This drawing has been prepared for the sole purpose of forming part of a planning application, and should not be used for any other purpose.



SPACE

Spaceworks, Benton Park Road, Newcastle upon Tyne, NE7 7LX
T: +44 (0)844 800 6660
www.spacearchitects.co.uk

Project
Lidl Kirkby

Drawing Title
Existing Site Plan

Project No.	Drawing No.	Status	Rev.	Scale at A2
08984	XX-XX-D-A-90003	S3	P09	1:500

File Reference: **08984-SPACE-XX-XX-D-A-90003-S3-P09**

This drawing is Copyright - Check all dimensions on site - Inform originator of any discrepancies - Work to figured dimensions only - Do not scale