


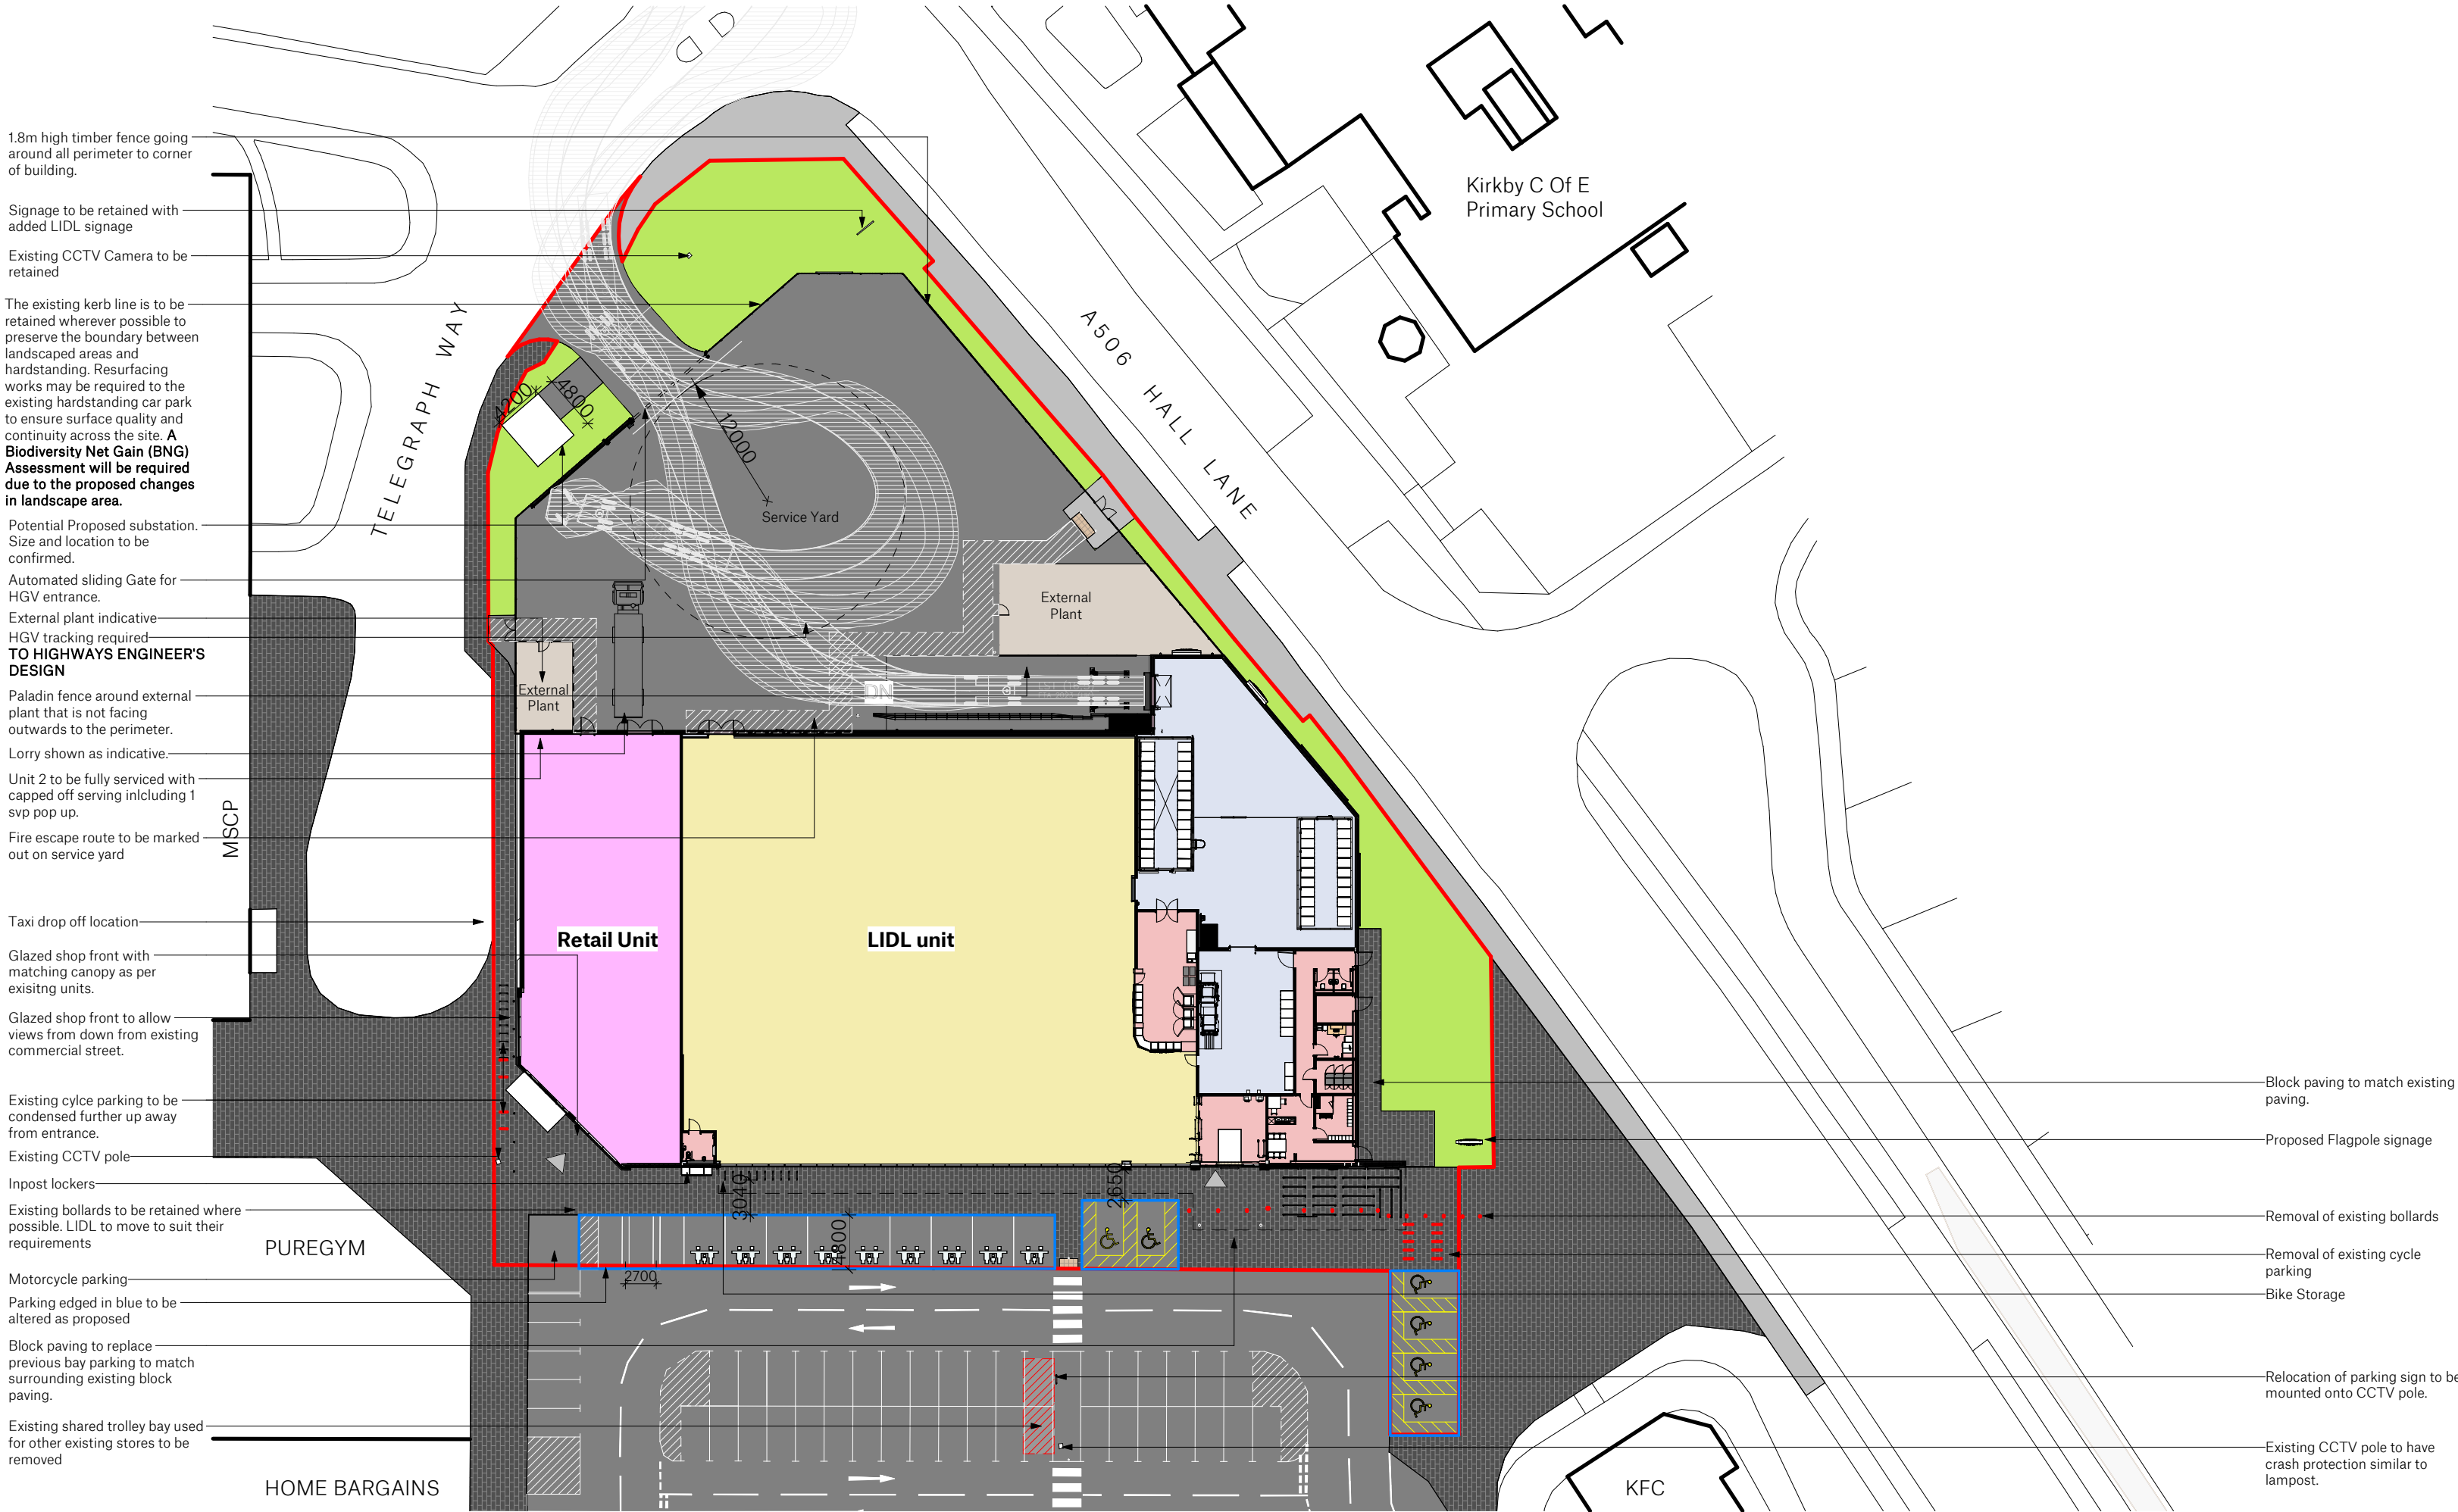


OVERALL

SITE AREA (Approx.):	6380 m ²
BUILDING AREAS - LIDL	
Ancillary Area	224 m ²
Sales Area	1516 m ²
Warehouse Area	495 m ²
GROSS INTERNAL AREA (TOTAL)	2235 m ²

Retail Unit	473m2
-------------	-------

	Tarmac (Vehicles)		Tarmac (Pedestrians) to be retained where possible
	Paving to match existing		Concrete cast in-situ
	Soft		Tactile

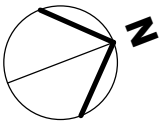

Store Specification

Bespoke

Drawing Purpose

PLANNING

This drawing has been prepared for the sole purpose of forming part of a planning application, and should not be used for any other purpose.



SPACE

Spaceworks, Benton Park Road, Newcastle upon Tyne, NE7 7LX
T: +44 (0)844 800 6660
www.spacearchitects.co.uk

Project Lidl Kirkby				
Drawing Title Proposed Site Plan				
Project No. 08984	Drawing No. XX-XX-D-A-91001	Status S3	Rev. P26	Scale at A2 1:500
File Reference: 08984-SPACE-XX-XX-D-A-91001-S3-P26				

This drawing is Copyright - Check all dimensions on site - Inform originator of any discrepancies - Work to figured dimensions only - Do not scale

