



Scale Bar:




1 Existing Front Elevation - 12 Troughton Avenue
1:50 @A1

 

2 Proposed Front Elevation - 12 Troughton Avenue
1:50 @A1

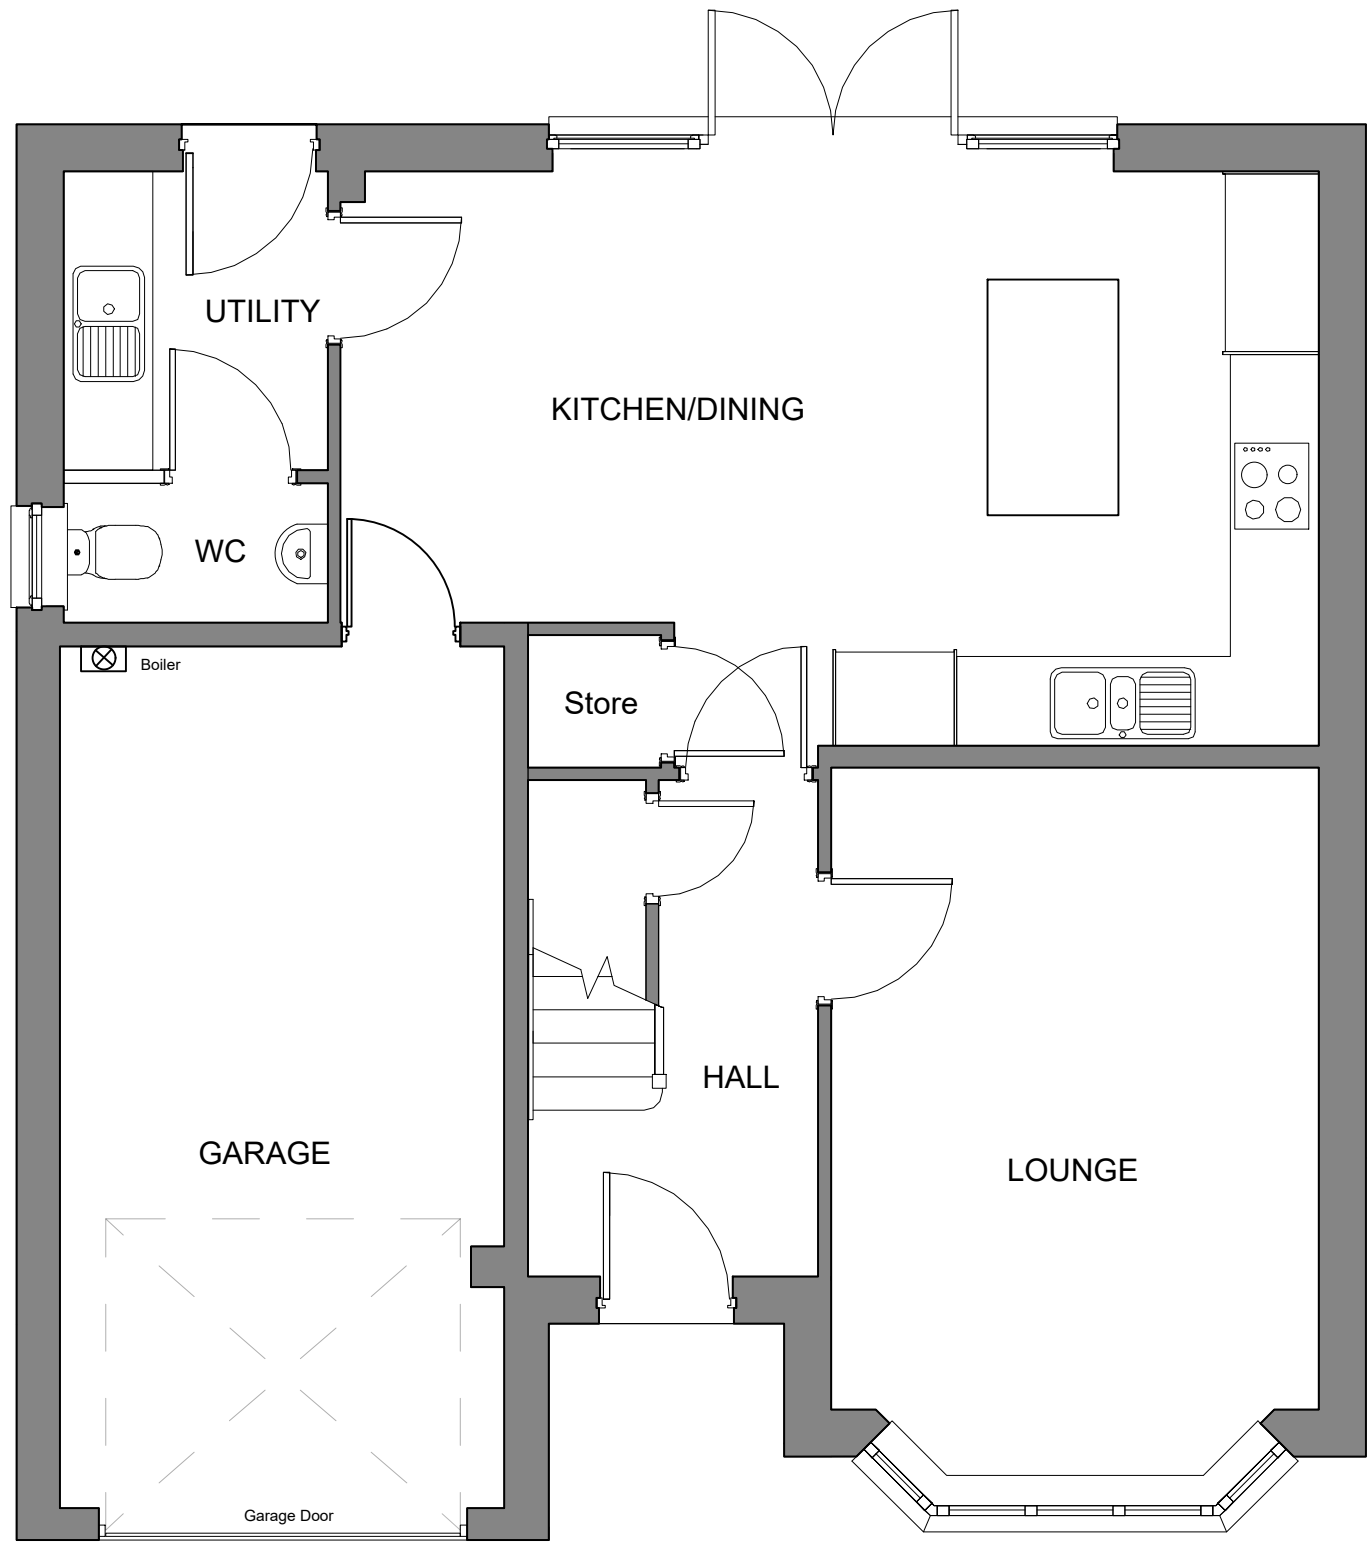

3 Existing Ground Floor Plan - 12 Troughton Avenue
1:50 @A1

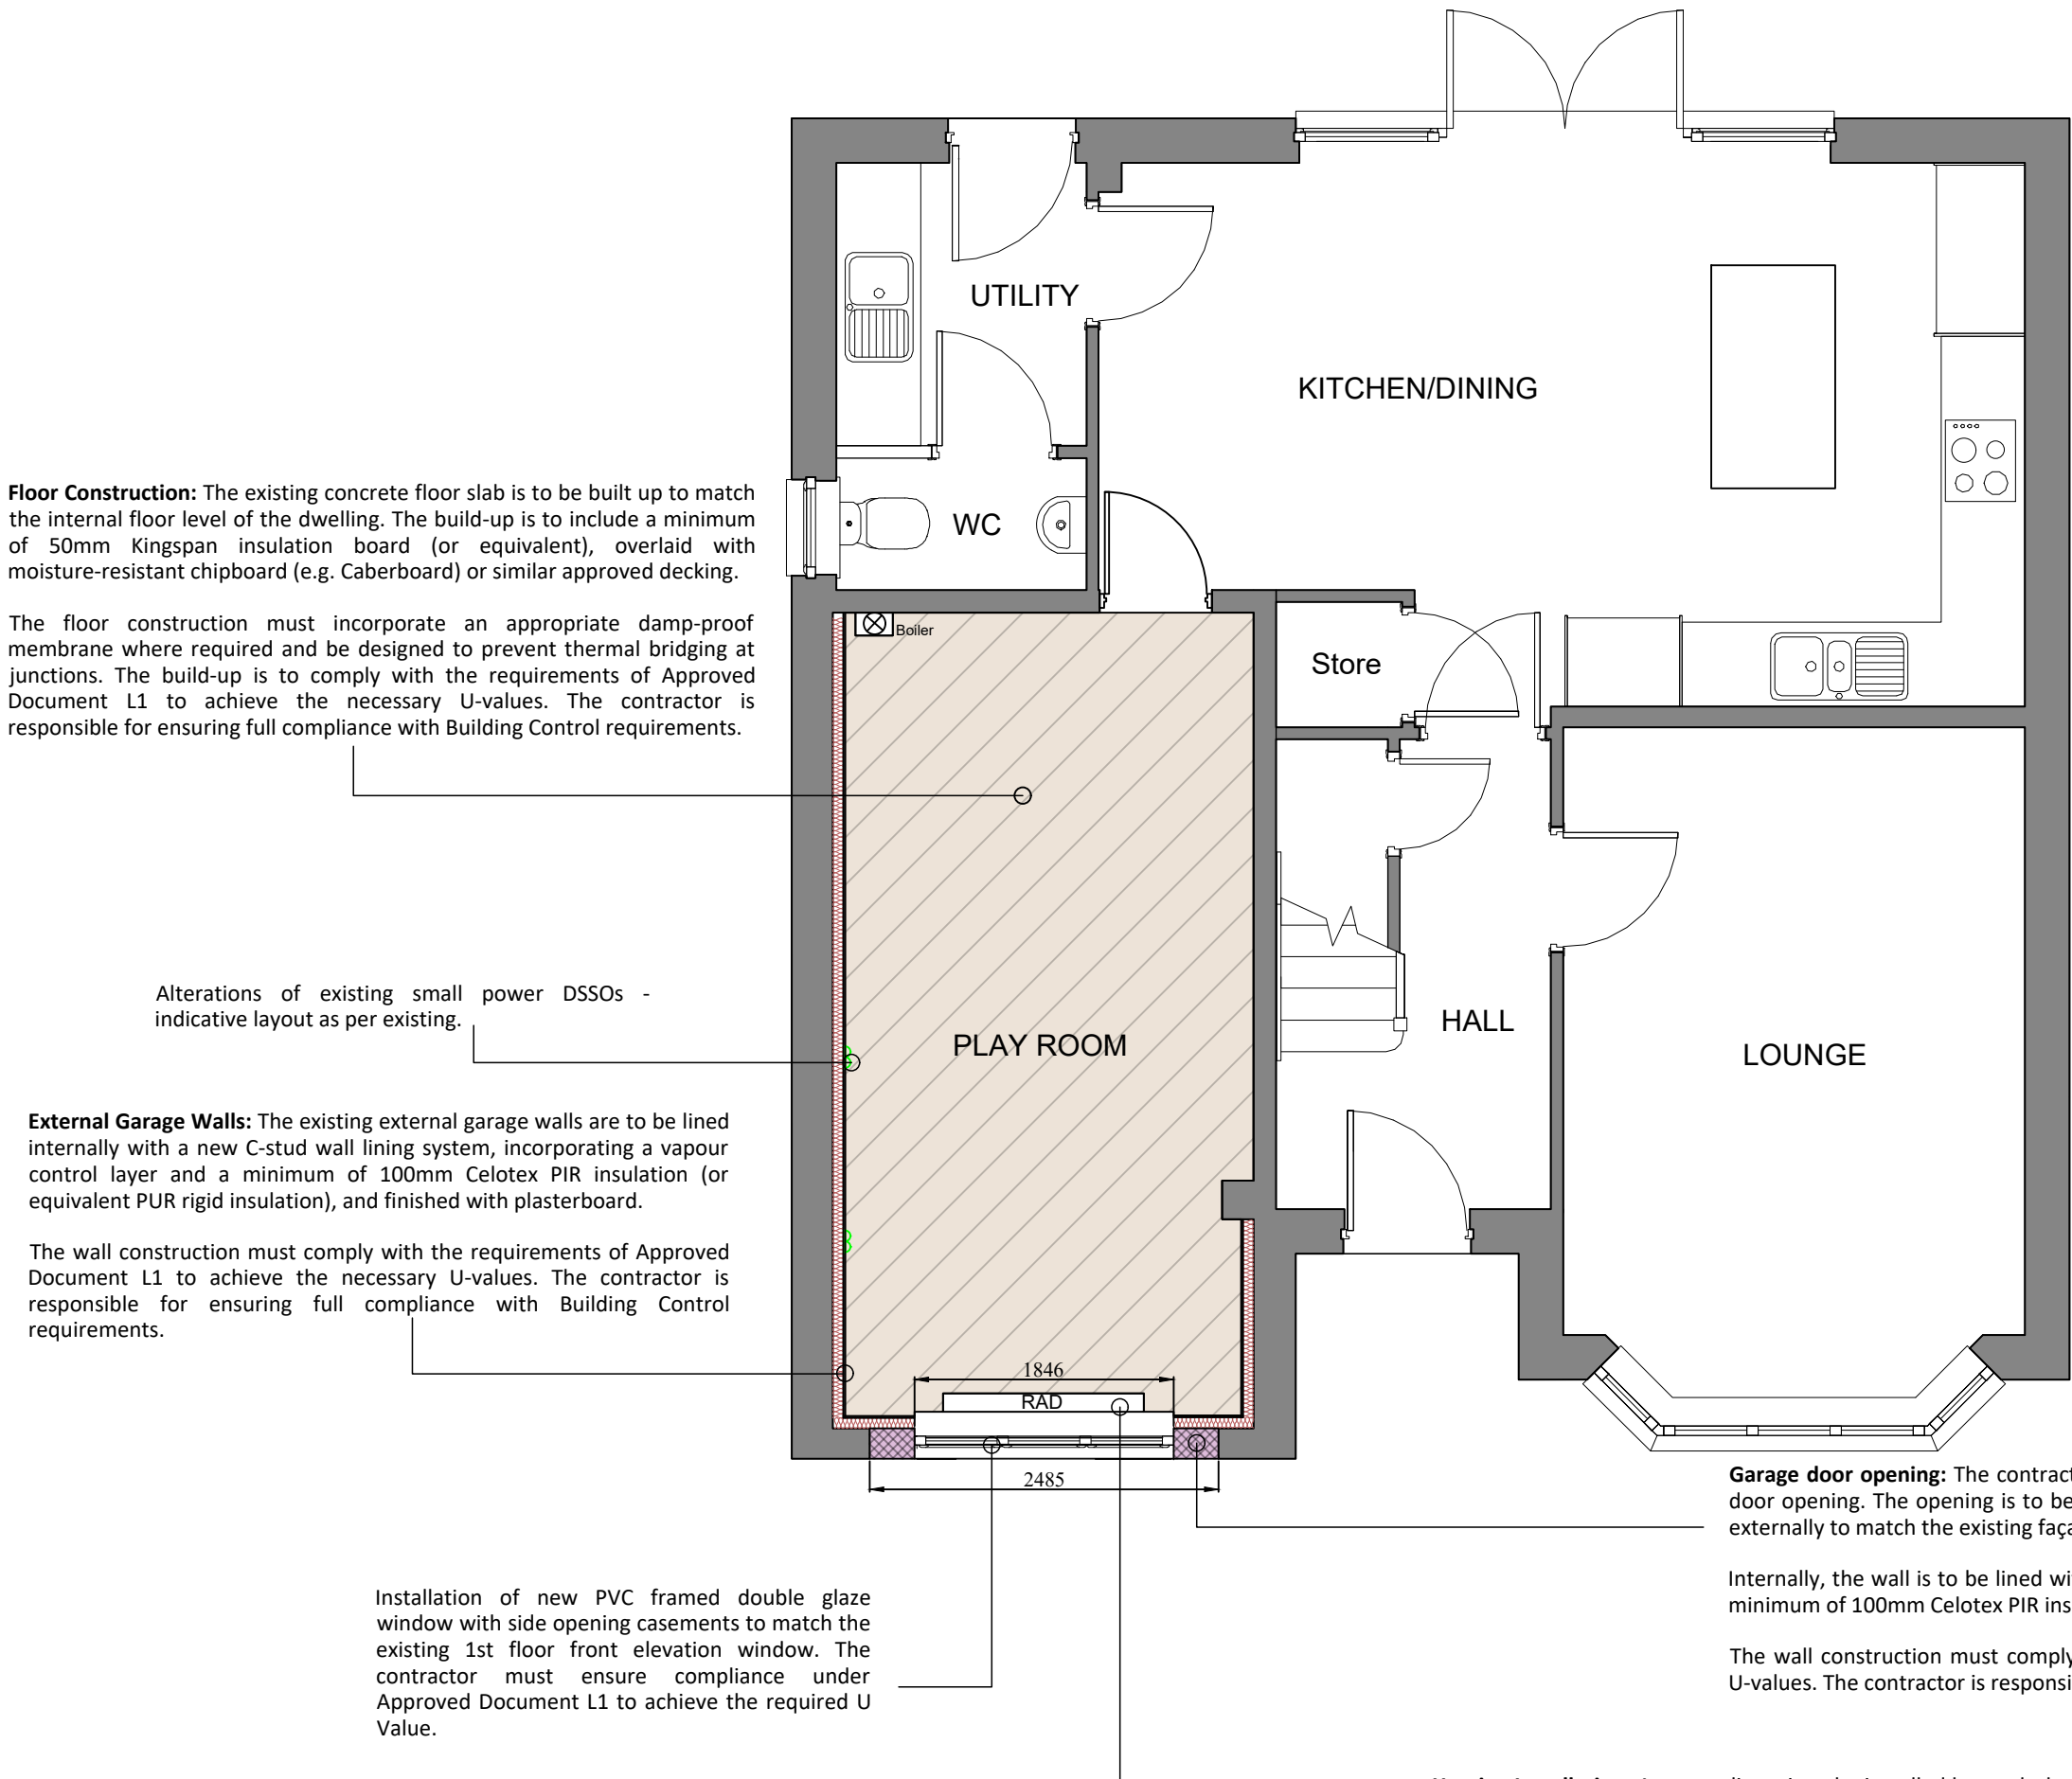

4 Proposed Ground Floor Plan - 12 Troughton Avenue
1:50 @A1

General Notes:

- All measurements are to be checked on site.
- All layouts are indicative and subject to further review whilst on site prior to works.
- Layouts and proposals are subject to review by Building Control and may change.
- These plans shall only be used for their intended purpose - planning approval. These plans shall not be acted up until further advice has been sought and approvals from the LPA are given.
- LH is not responsible for any design discrepancies - all measurements are to be checked and all discrepancies are to be communicated prior to undertaking works.

REV:	DESCRIPTION:	DATE:	BY:

STATUS: PLANNING DOCUMENT

PROJECT:

12 Troughton Avenue
Halewood
Liverpool
L26 0BR

DRAWING TITLE:

Existing and Proposed Elevations and Floor Plans - GF Garage Conversion

CLIENT:

Liam Mavers

SCALE: 1:50 @ A1

PRO NO: LH-12TA-001

DATE: 29.04.2026

DWG NO:
LH-12TA-001

DRAWN BY:
LH

REV:
N/A