



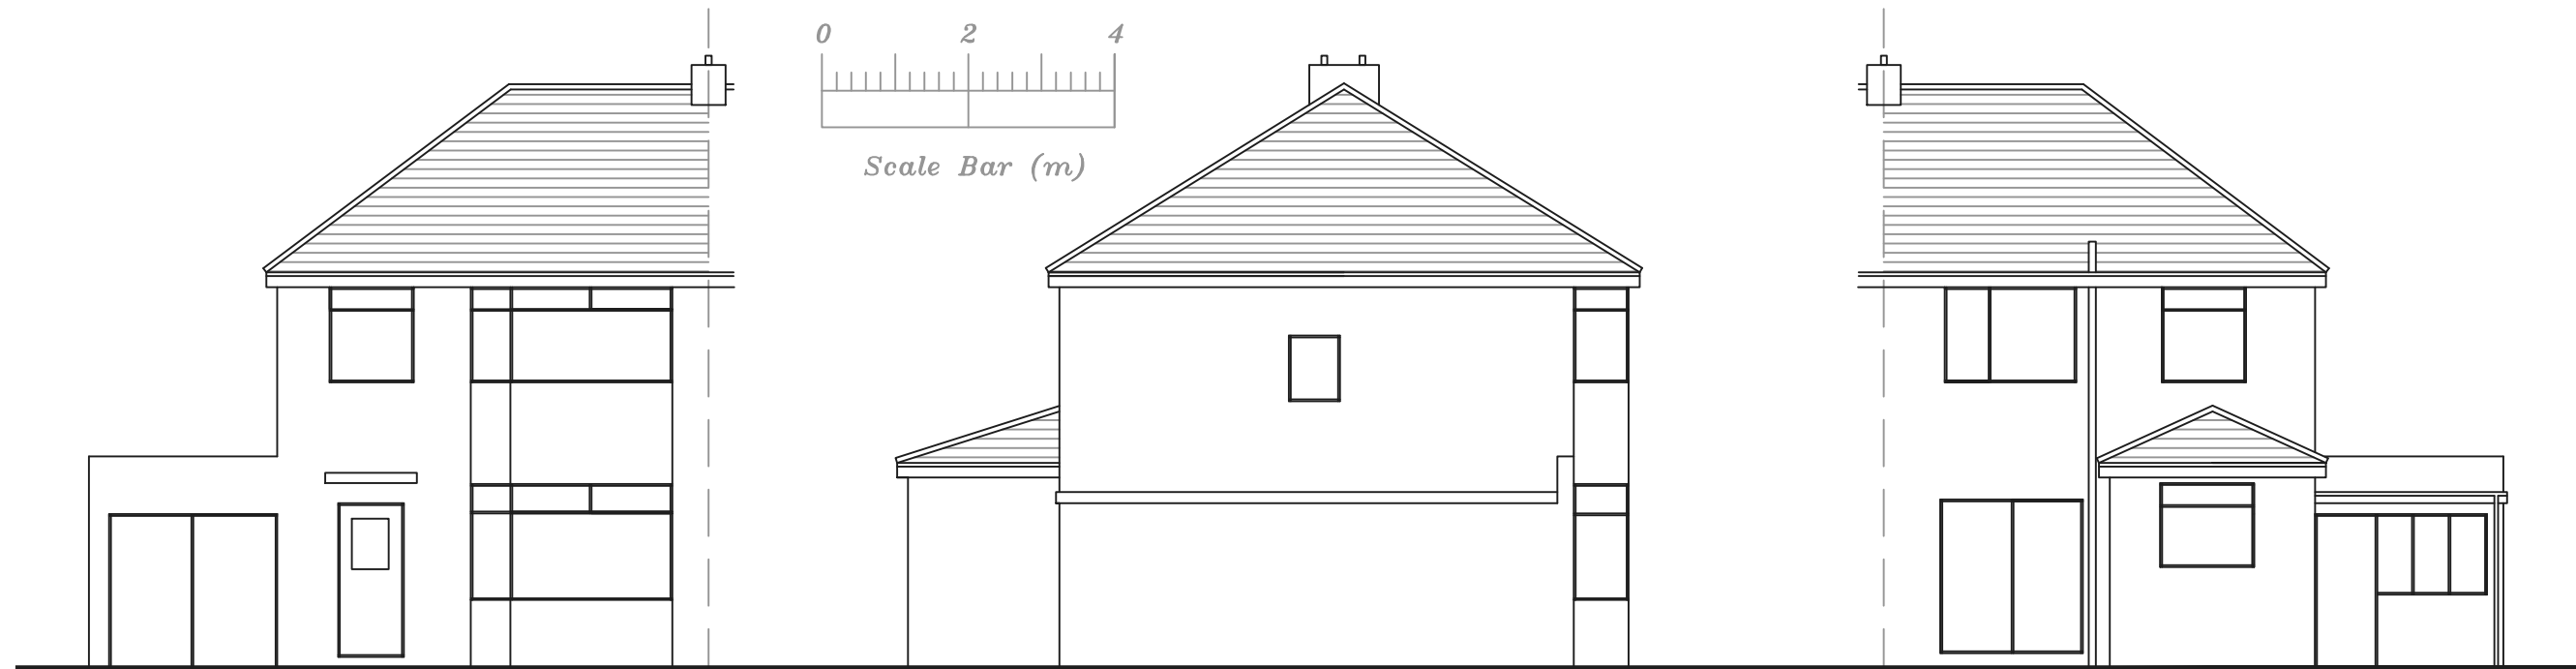

Existing Front Elevation

Existing Side Elevation

Existing Rear Elevation

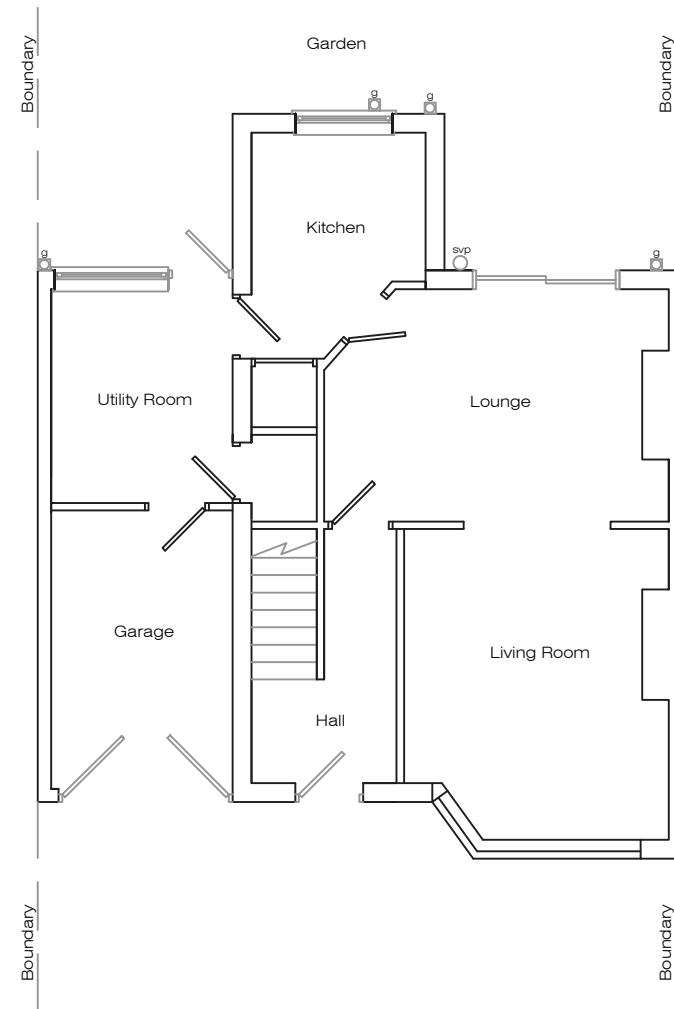

Existing Ground Floor Plan

Address				
7 Larch Road, L36				
Job Title				
Single storey side/rear ext.				
Drawing title				
Existing Plans				
Chkd	Appvd	date	scale	Dwg No.
		Aug '21	1:100 @ A3	001