


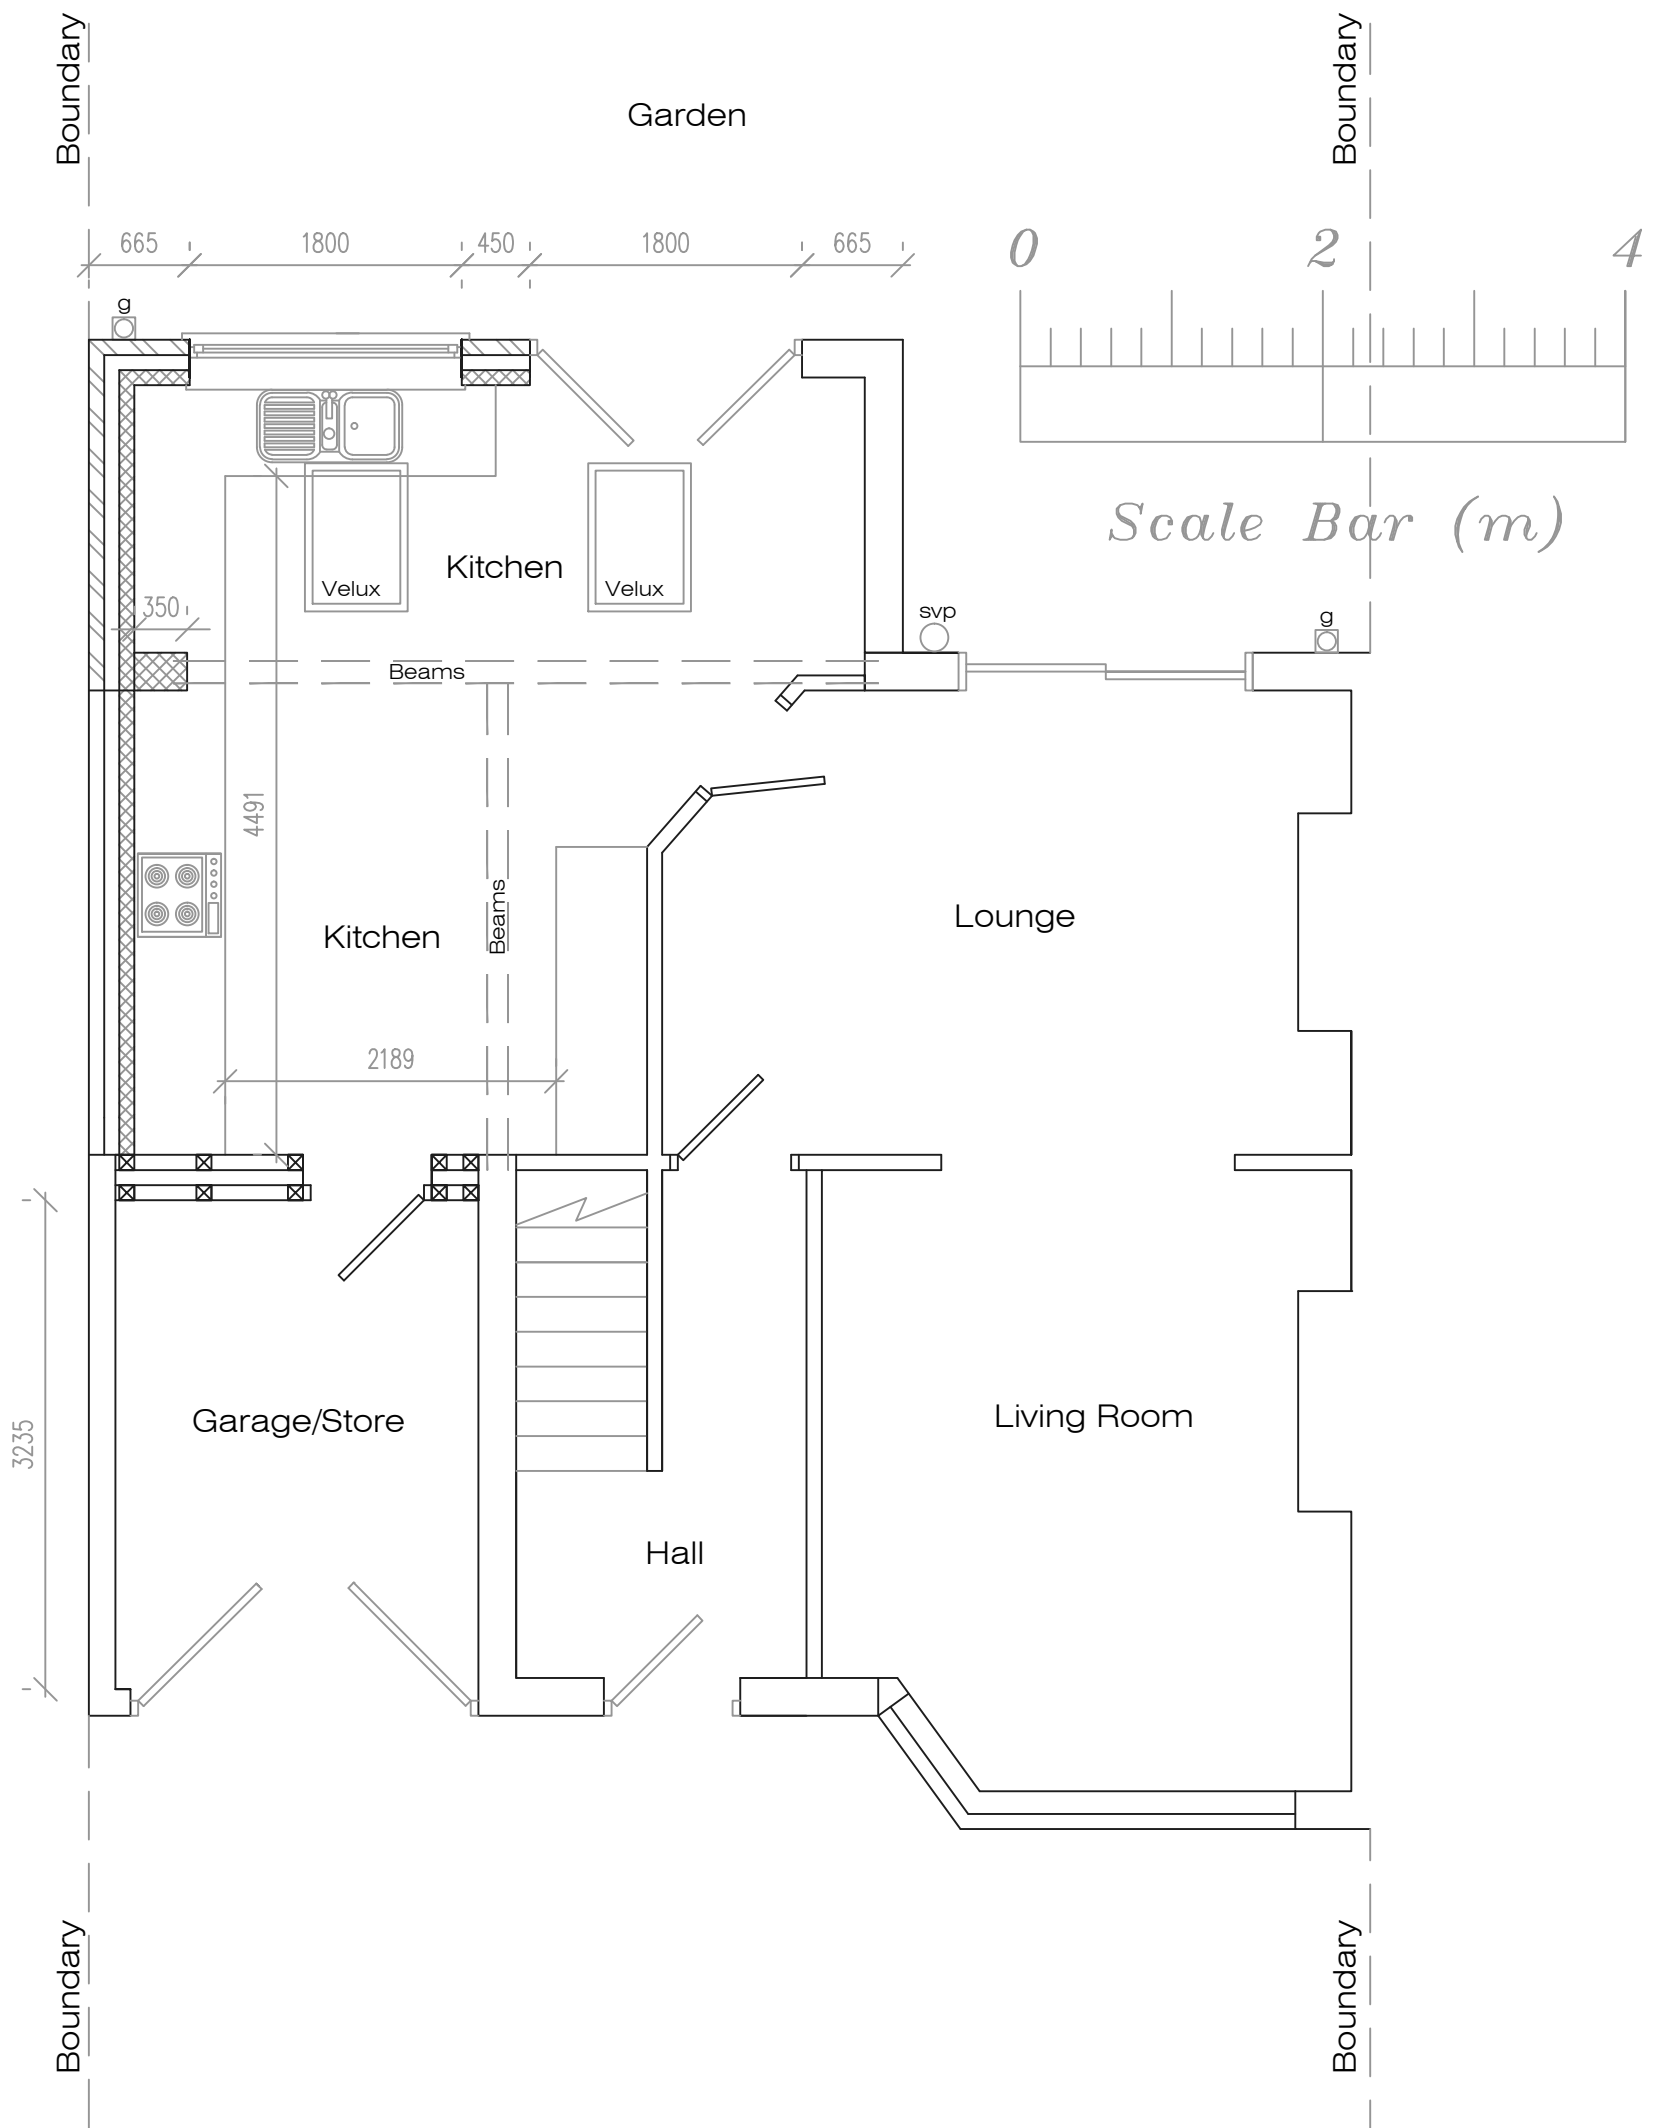

Proposed Ground Floor Plan

Address 7 Larch Road, L36				
Job Title Single storey side/rear ext.				
Drawing title Proposed Ground Floor Plan				
Chkd	Appvd	date Aug '21	scale 1: 50 @ A3	Dwg No. 002