



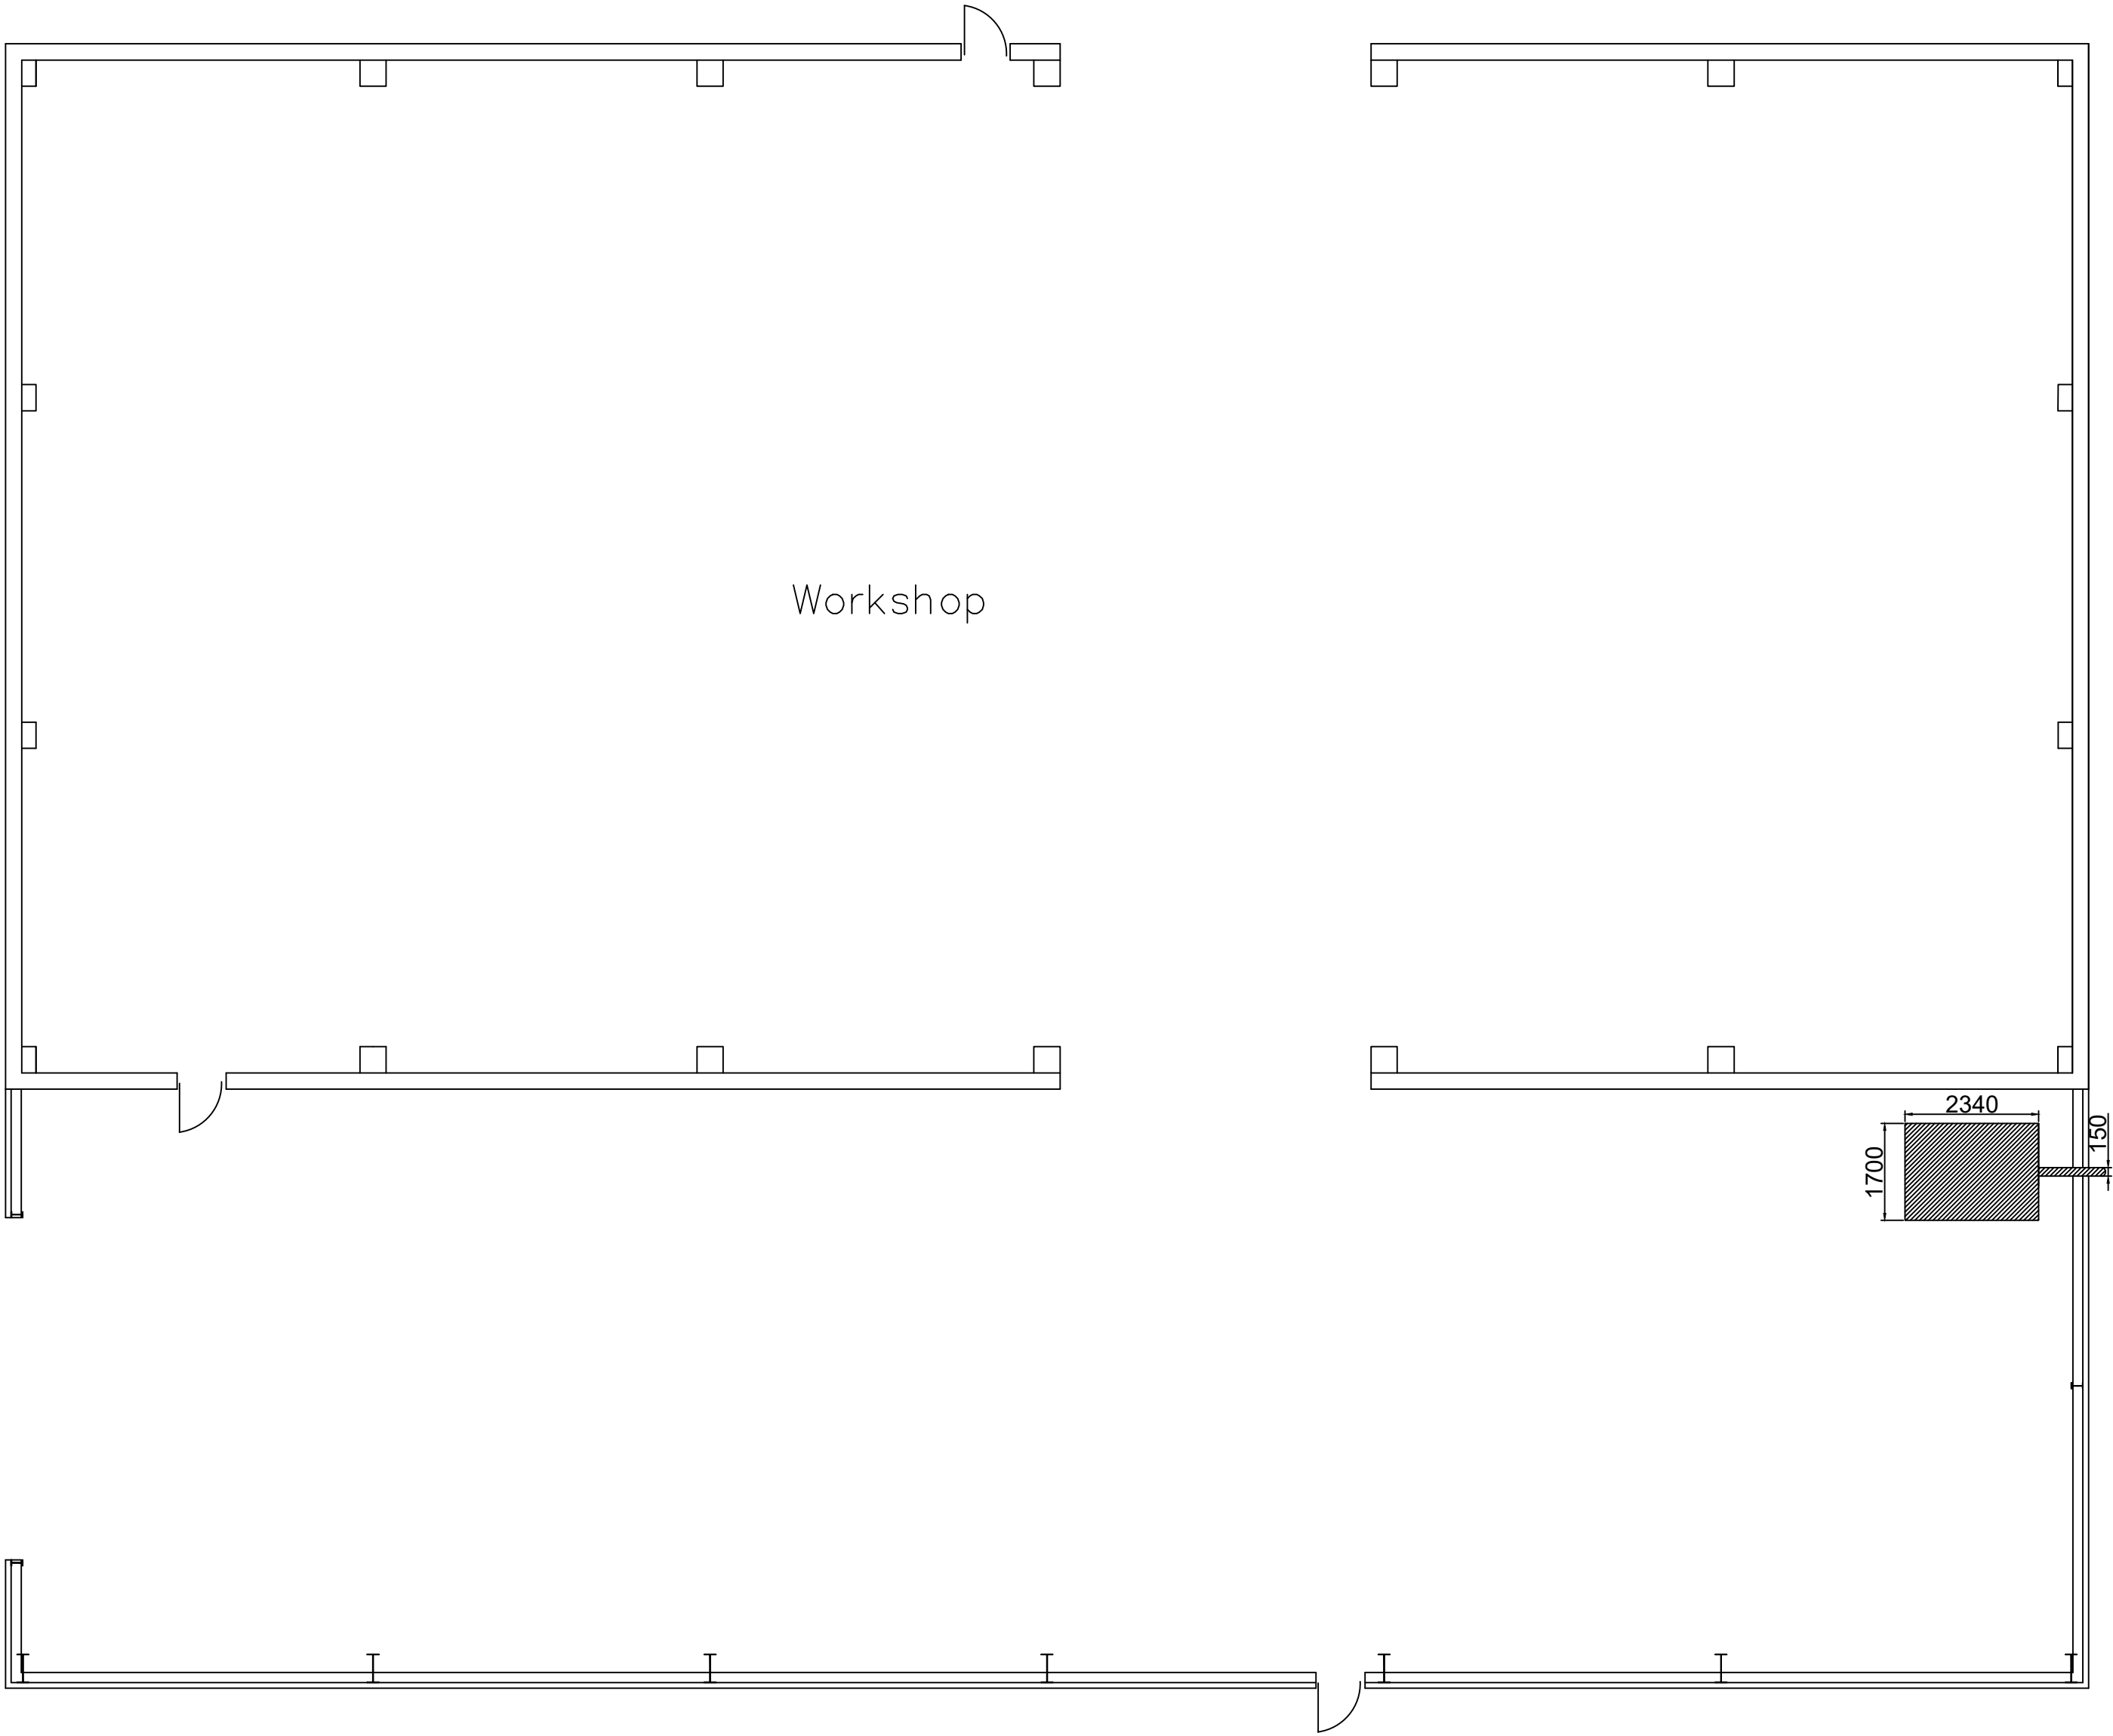

PROPOSED LAYOUT

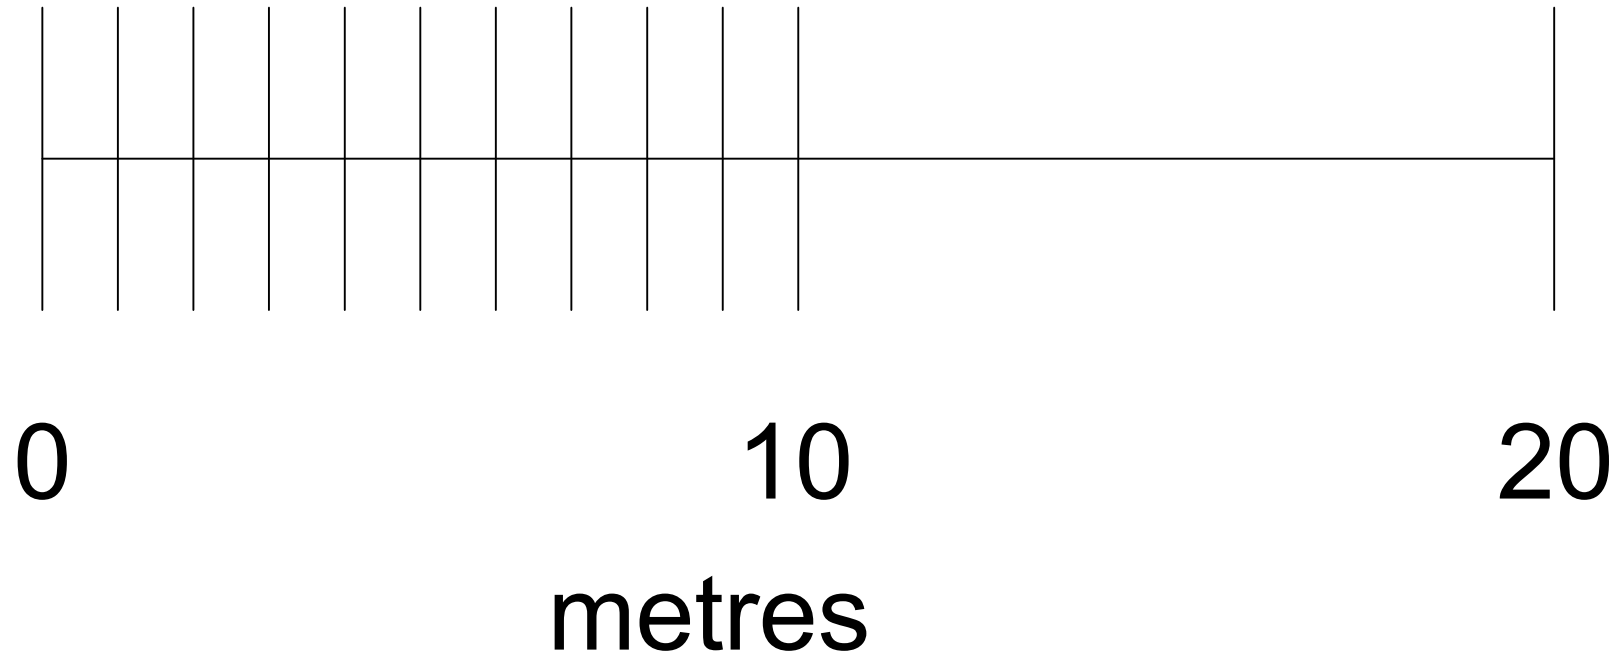

EKO Dragon Log biomass air blower system has been installed as shown  
150mm stainless steel flue to discharge as shown.  
Flue is not visible from front elevation.  
This drawing is to used only for planning submission.

|   |                            |                                                        |
|---|----------------------------|--------------------------------------------------------|
| Proposed storage building at :<br><b>Cases For Industry Ltd</b><br><b>Stockpit Road</b><br><b>Knowsley Park</b><br><b>Liverpool</b><br><b>L33 7TQ</b> |                            |                                                        |
| CLIENT:   | Cases For Industry Ltd     |                                                        |
| DATE:   | September 2021             |                                                        |
| SCALE:   | 1:100 @ A1                 |                                                        |
| DWG No:   | Flue Layout drawing 1 of 3 |                                                        |
| L.A:   |                            |                                                        |
| AMENDMENTS:   |                            | DATE:                                                  |
|   |                            |                                                        |
| <b>ENTWISTLE DESIGN SERVICES</b>   |                            |                                                        |
| 7 Edgefield<br>Astley Village<br>Chorley<br>PR7 1XH                                                                                                   |                            | Tel:01257 274976<br><br>E-Mail entwistledesign@aol.com |