




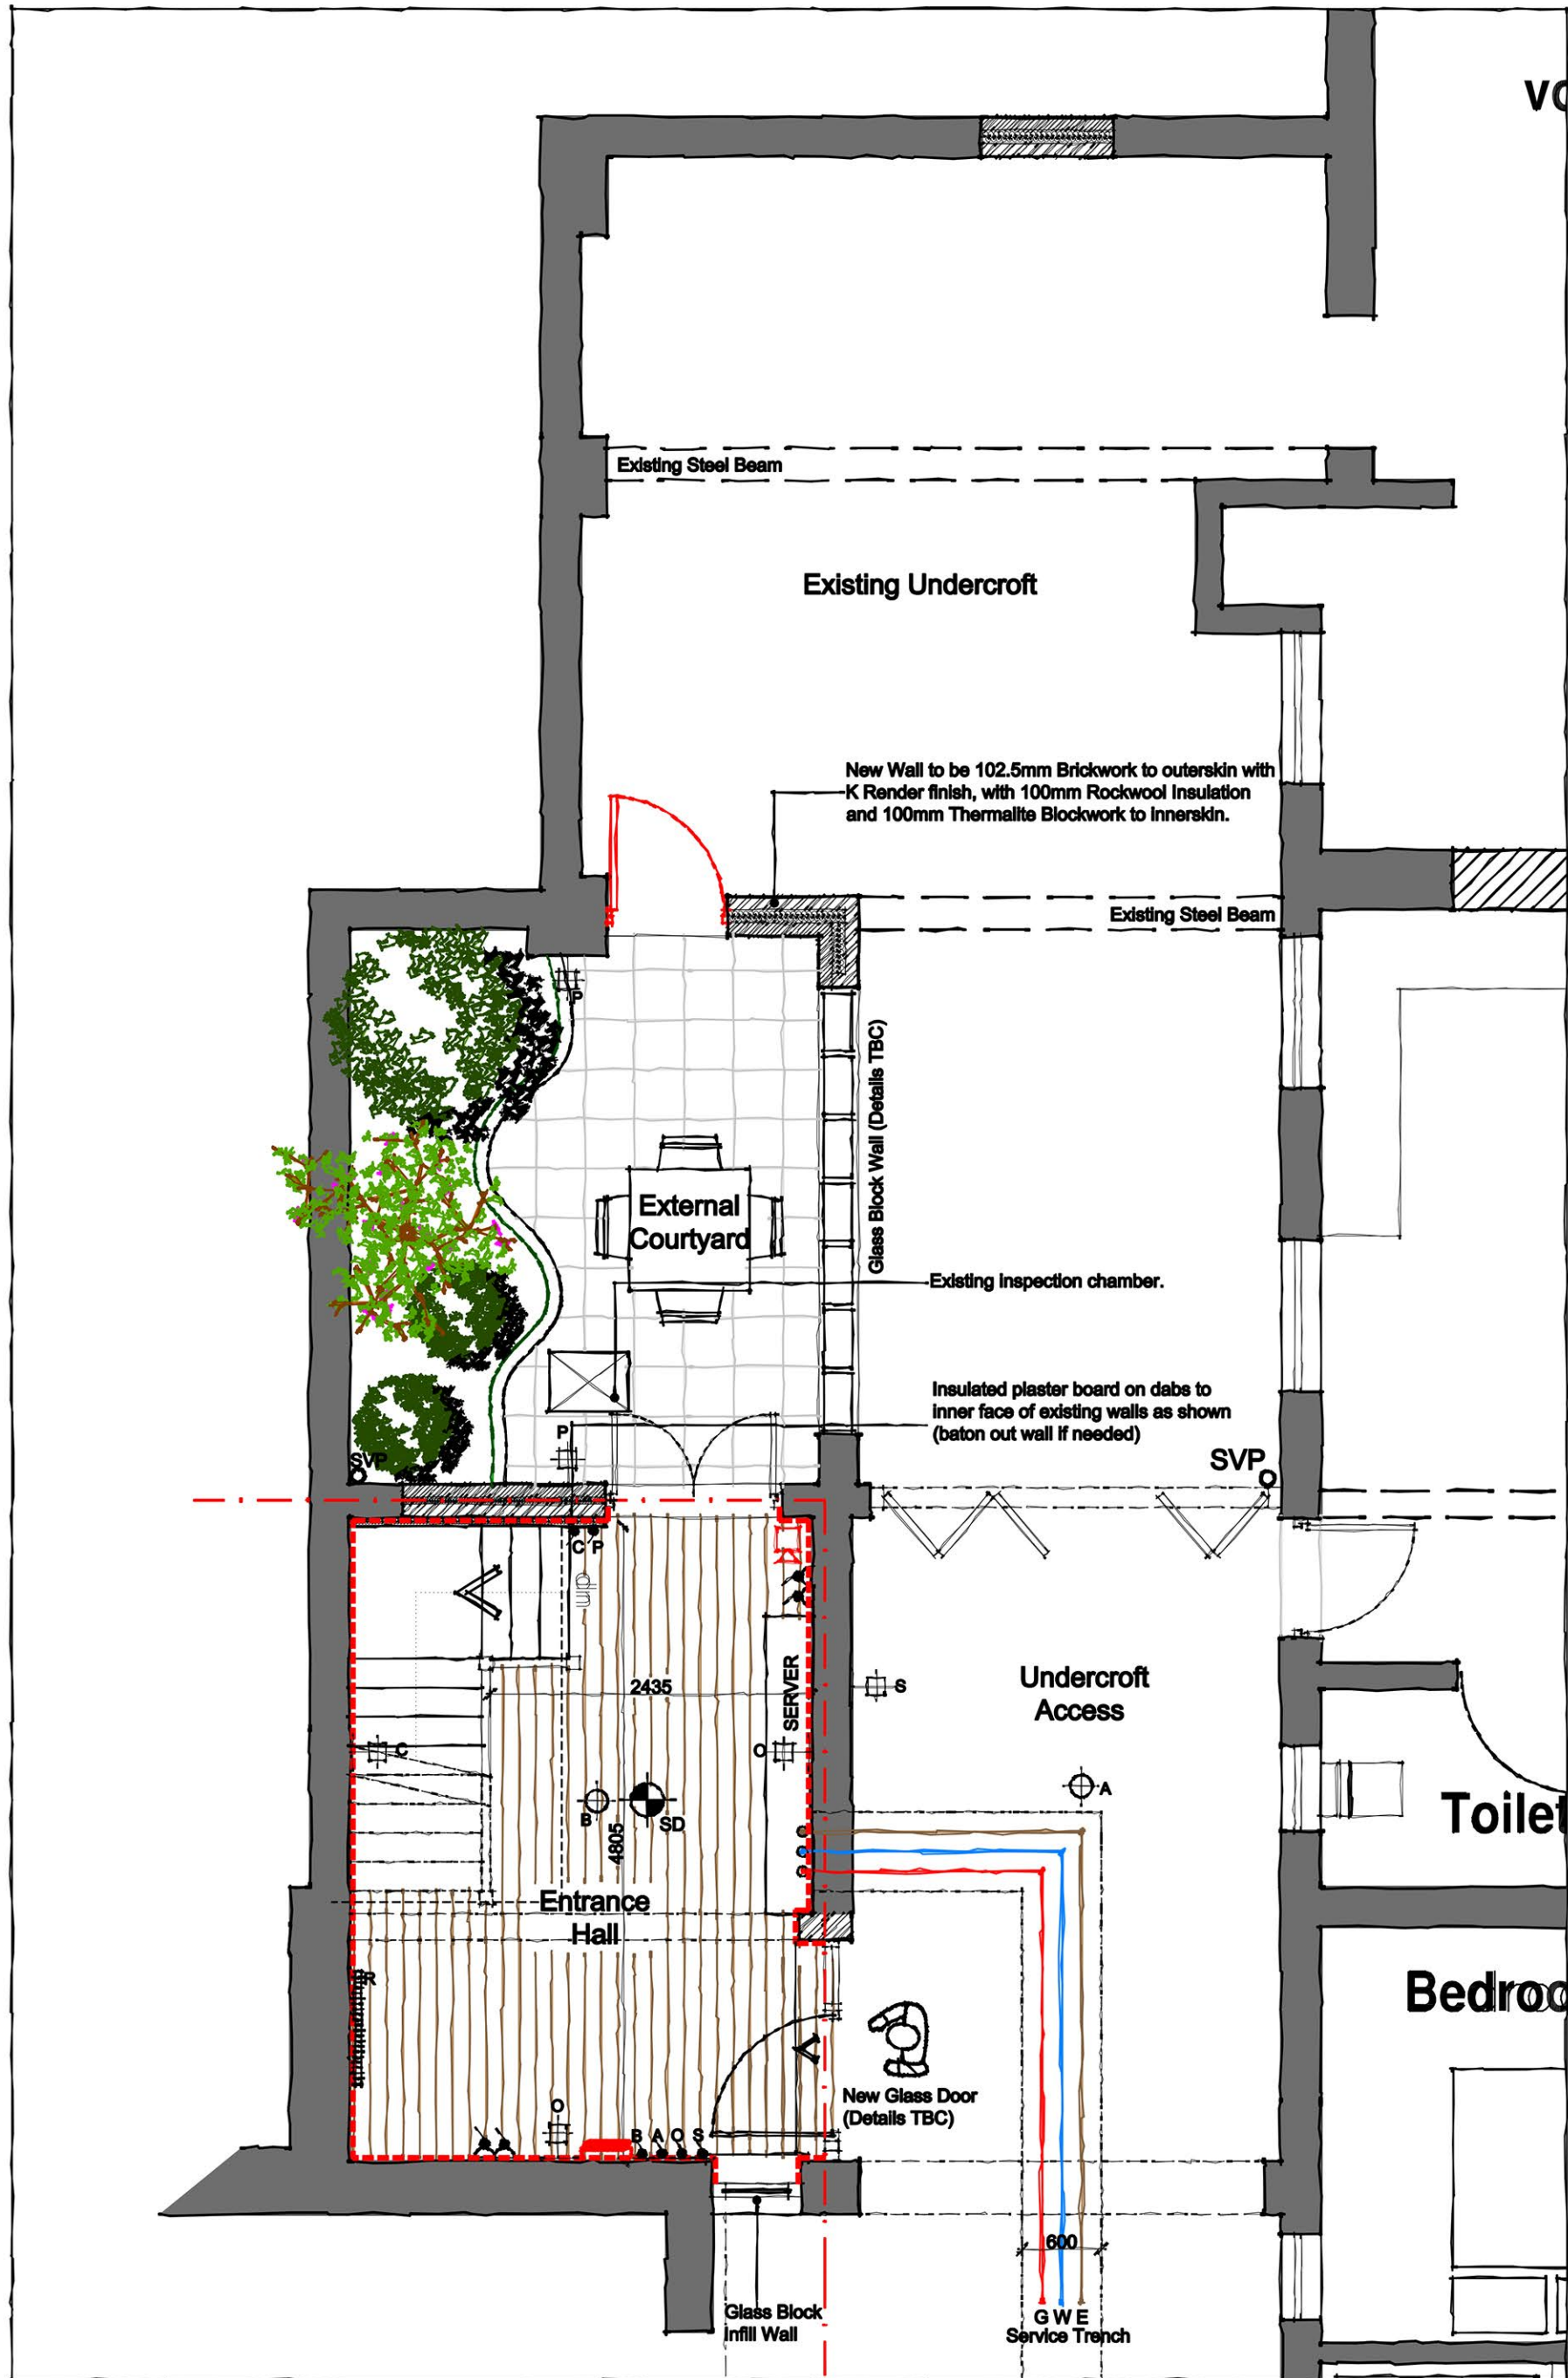

Proposed Ground Floor Plan
Scale 1:50

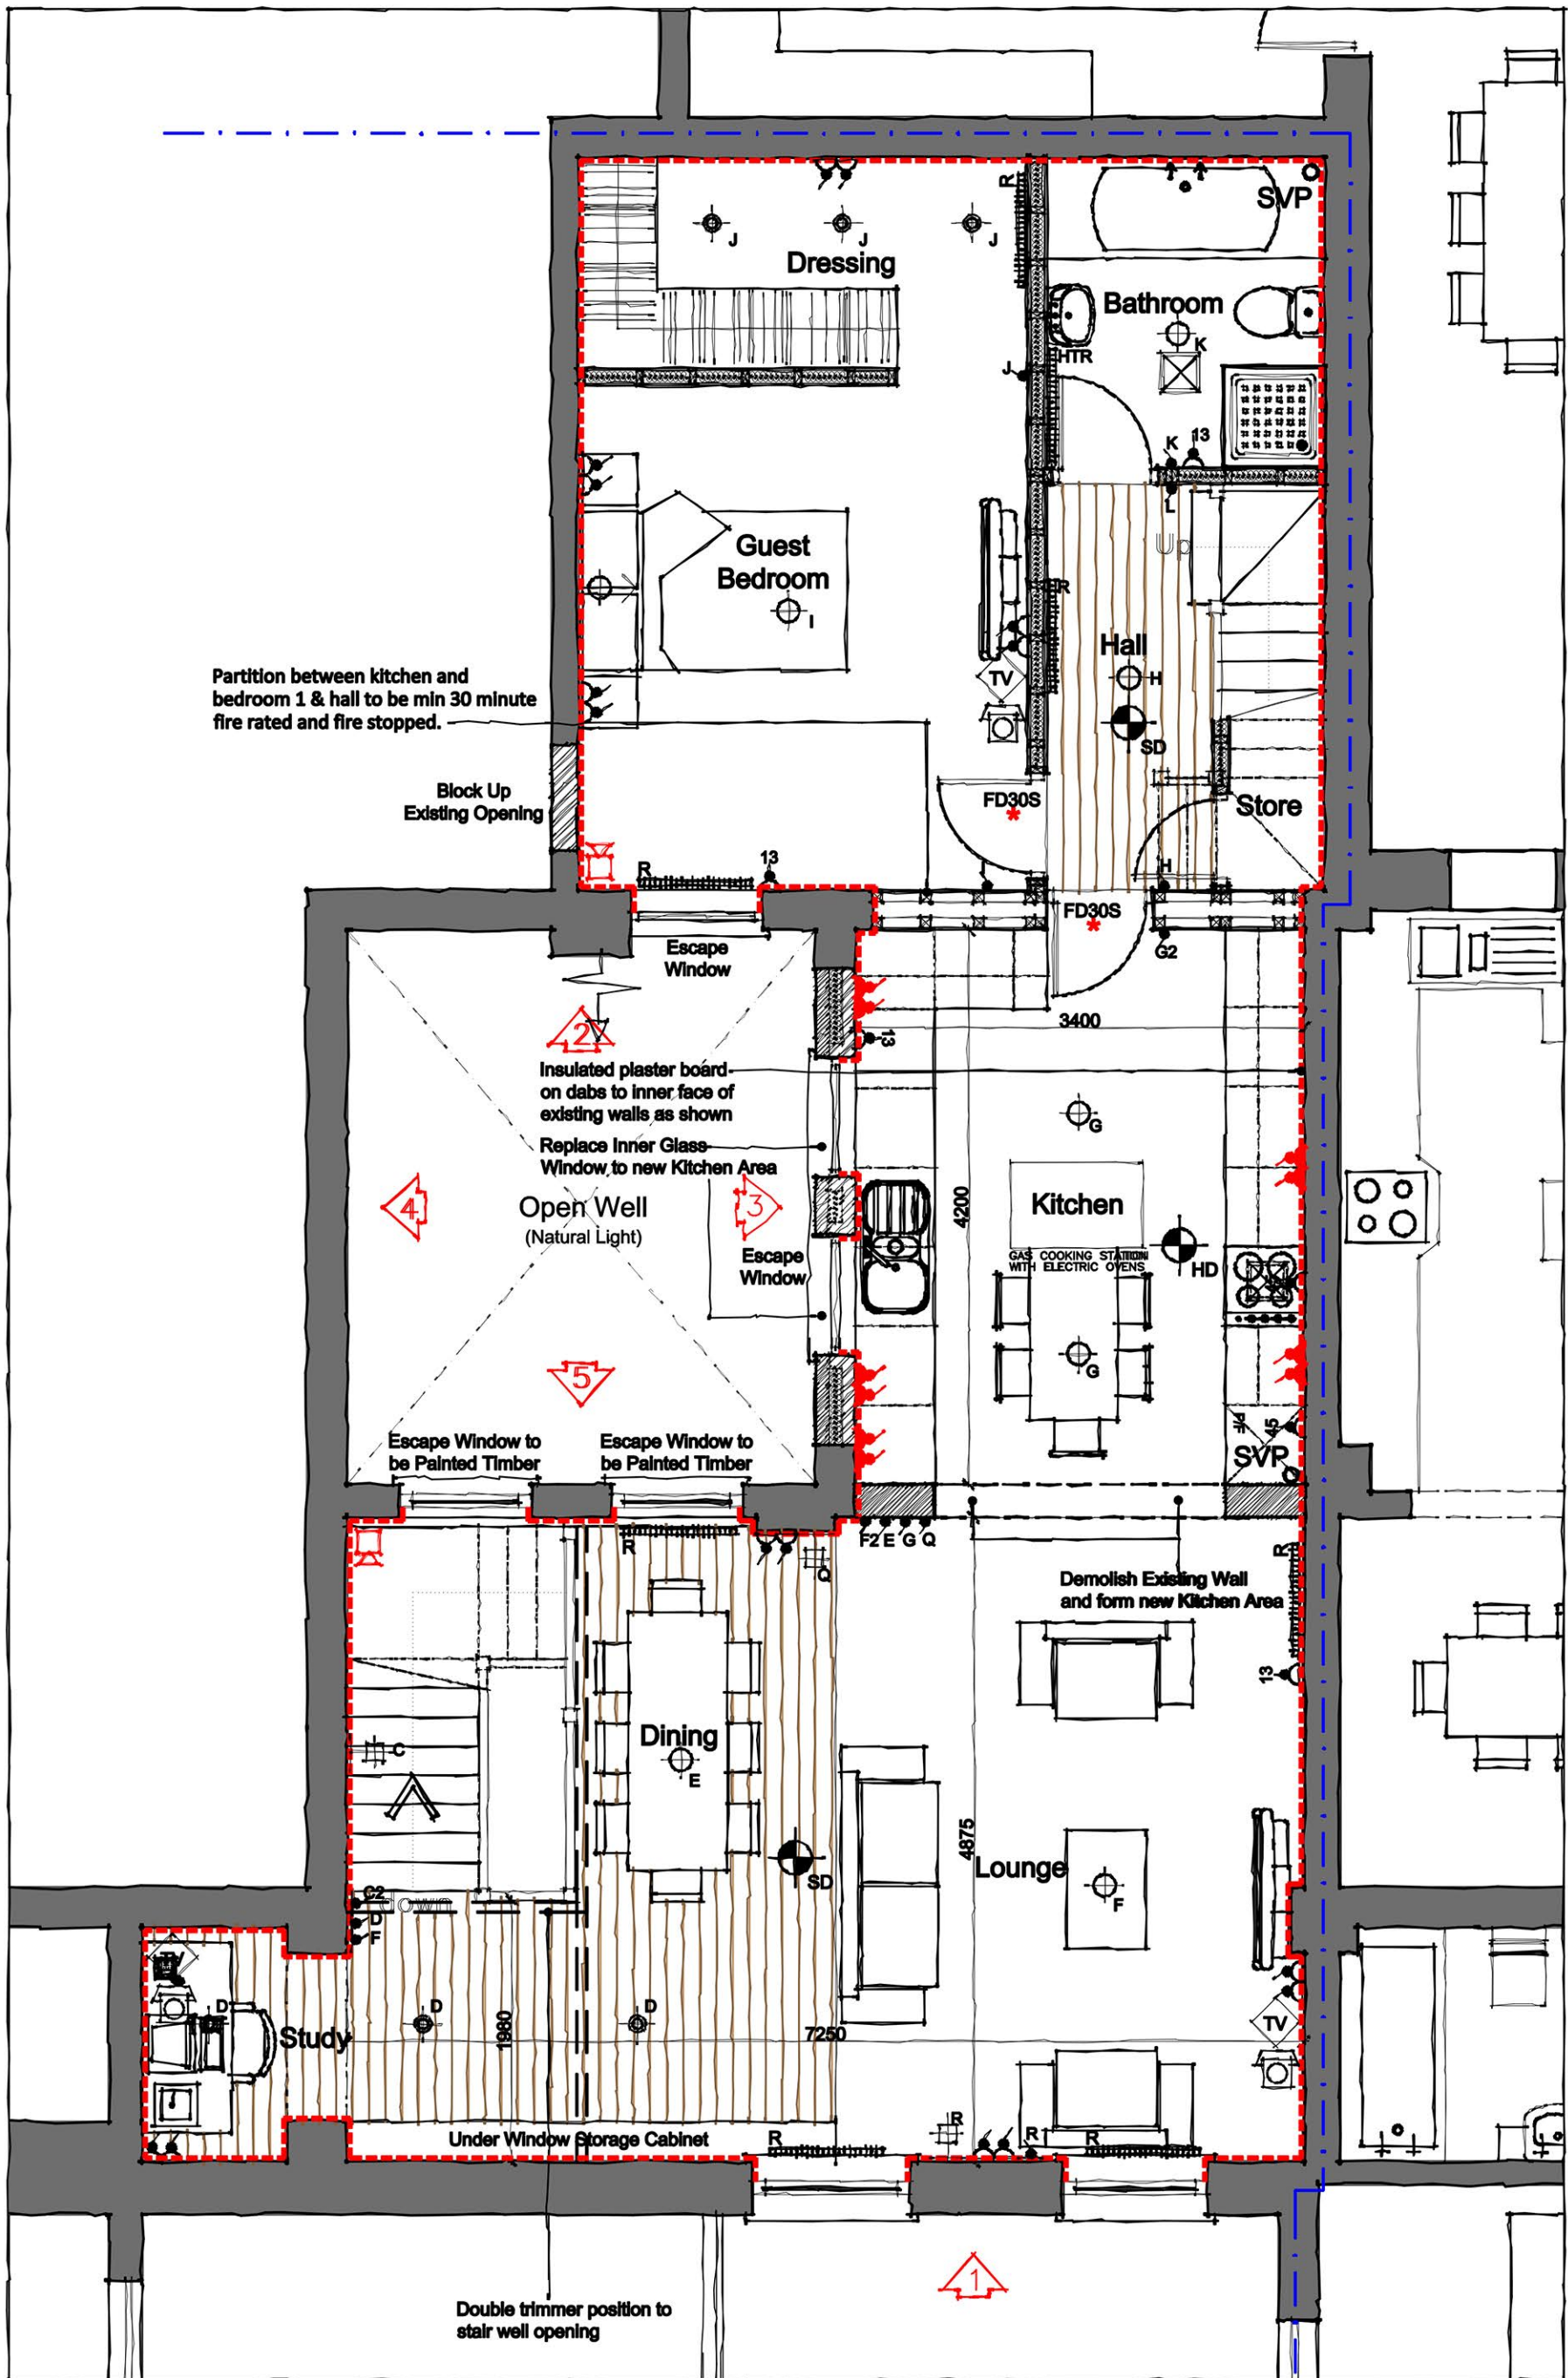

Proposed First Floor Plan
Scale 1:50

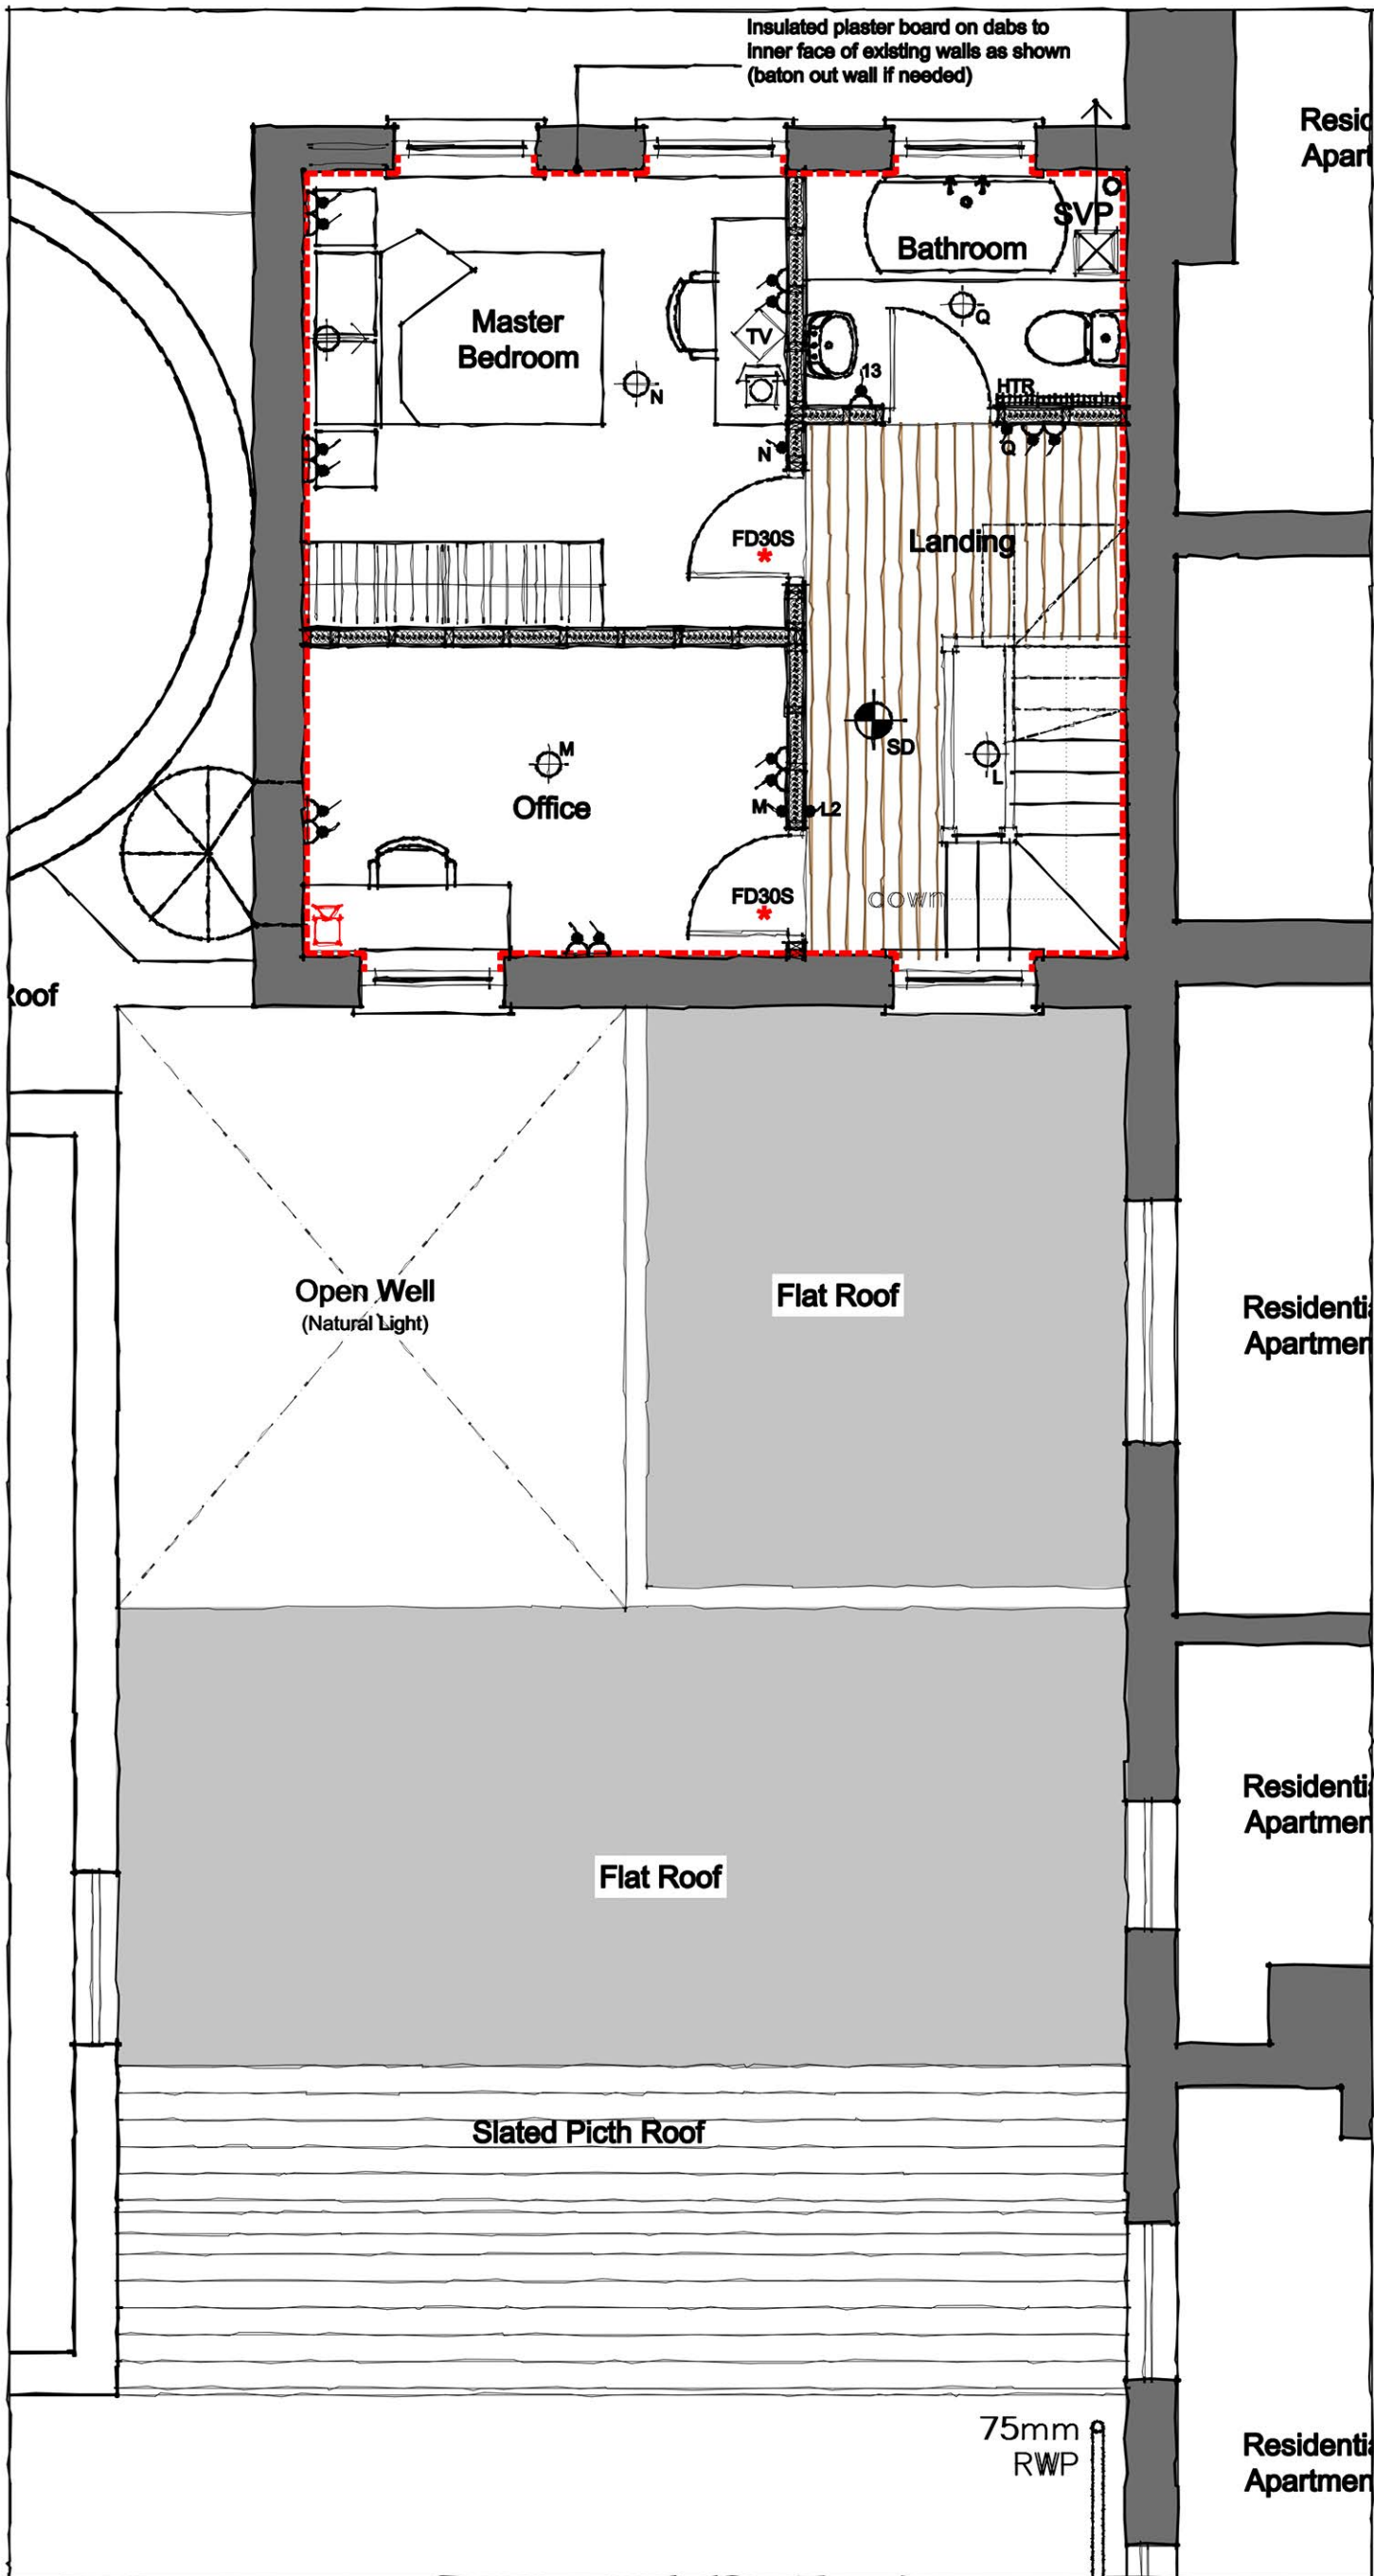

Proposed Second Floor Plan
Scale 1:50

NOTES
All dimensions to be checked on site. Figured dimensions to be read in preference to scaled. Keith Davidson Partnership accepts no responsibility for any unauthorised amendments to the drawing and does not permit unauthorised copying of the drawing. This drawing is copyright and remains the property of Keith Davidson Partnership unless otherwise agreed.

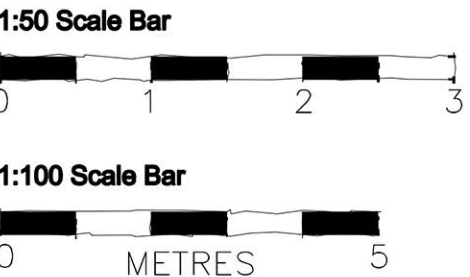


PHOTO A



PHOTO B

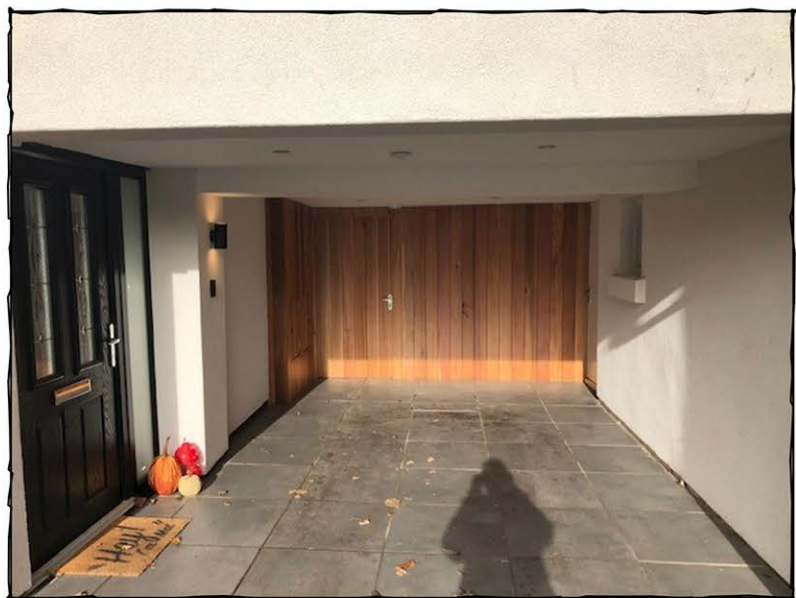


PHOTO C



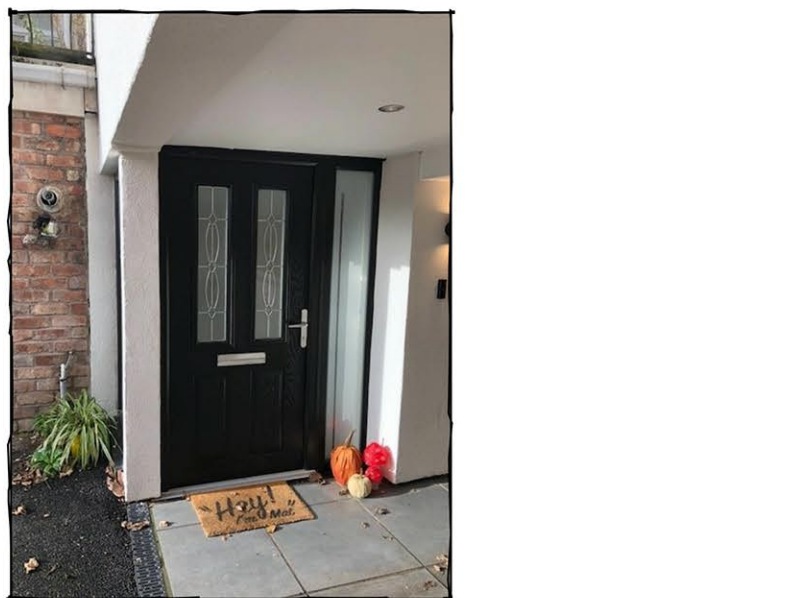



PHOTO D

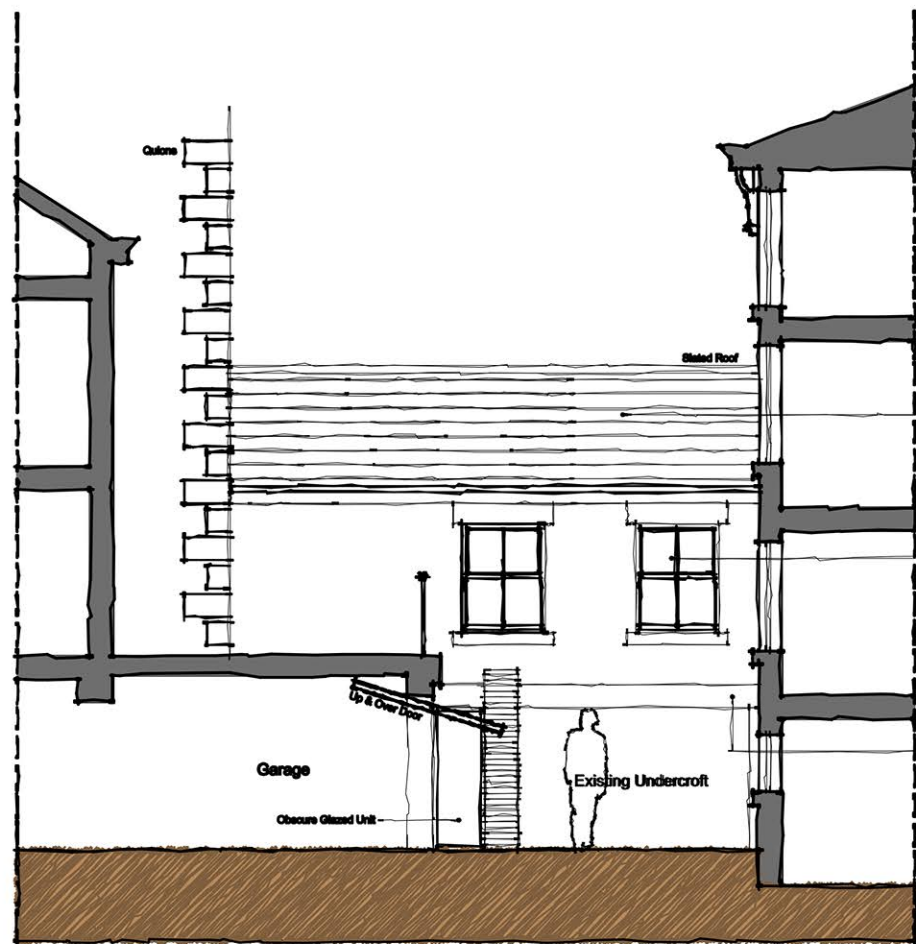


Proposed Front Elevation
Scale 1:100

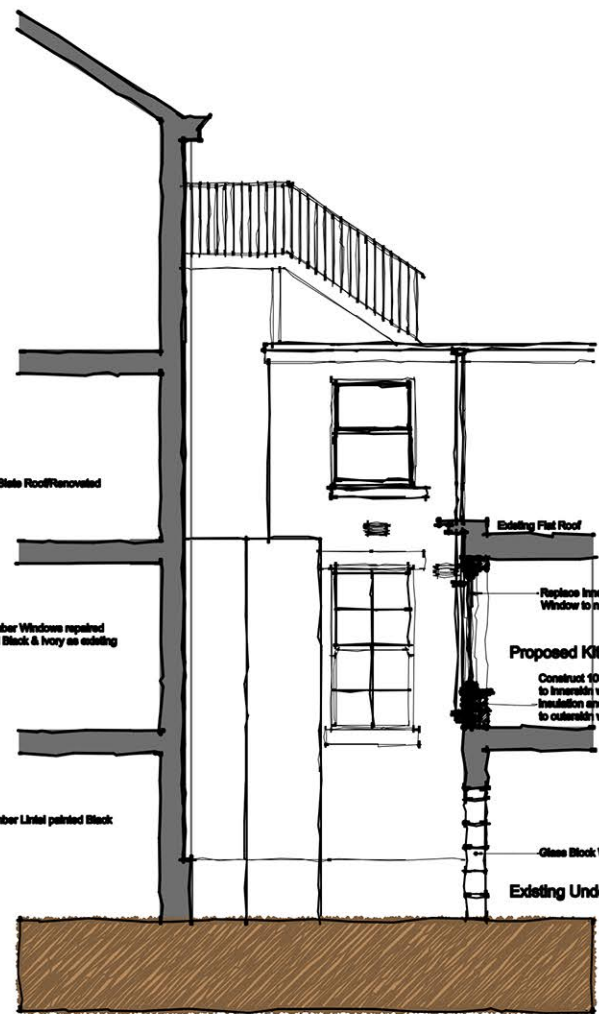


Proposed Courtyard Elevation / Section (1)
Scale 1:100

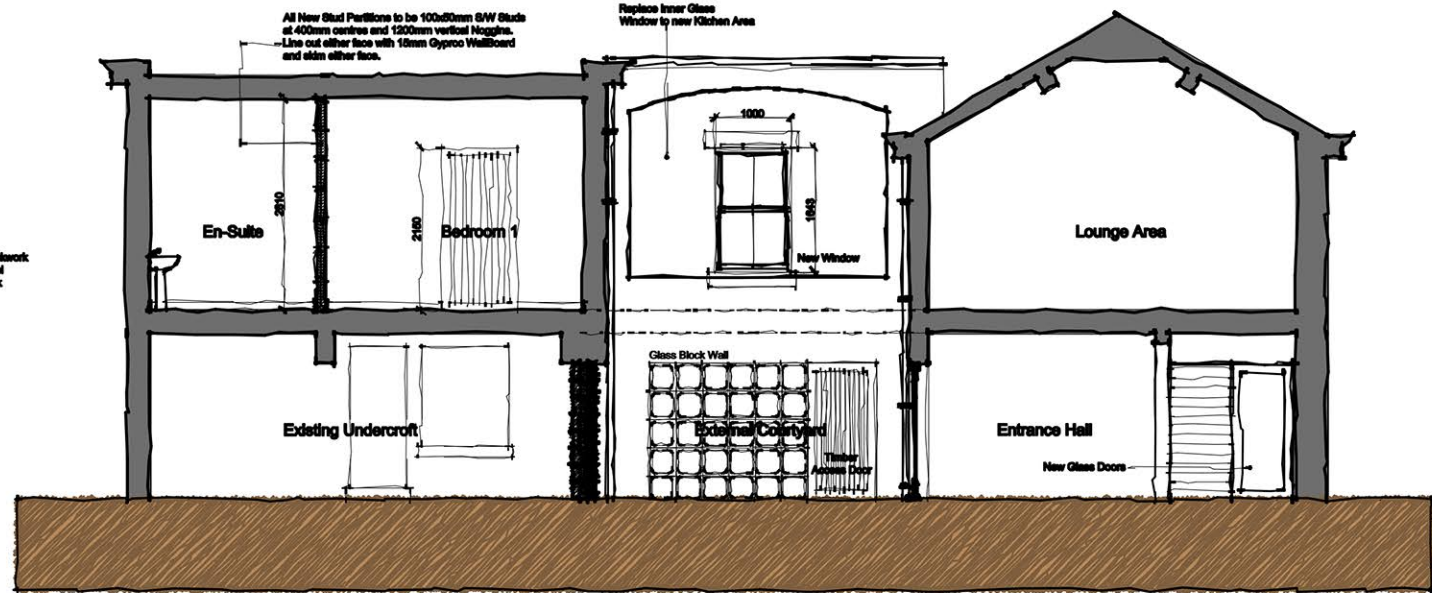

Proposed Courtyard Elevation / Section (2)
Scale 1:100

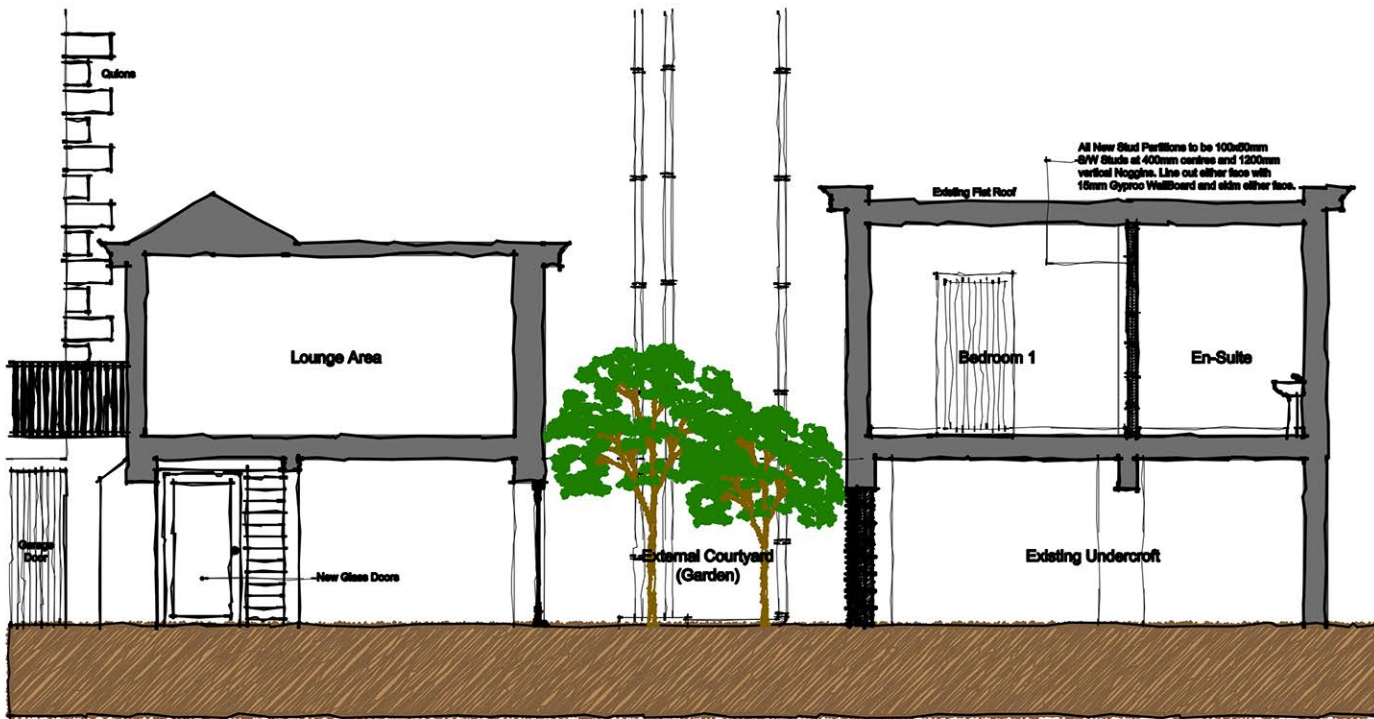

Proposed Courtyard Elevation / Section (3)
Scale 1:100

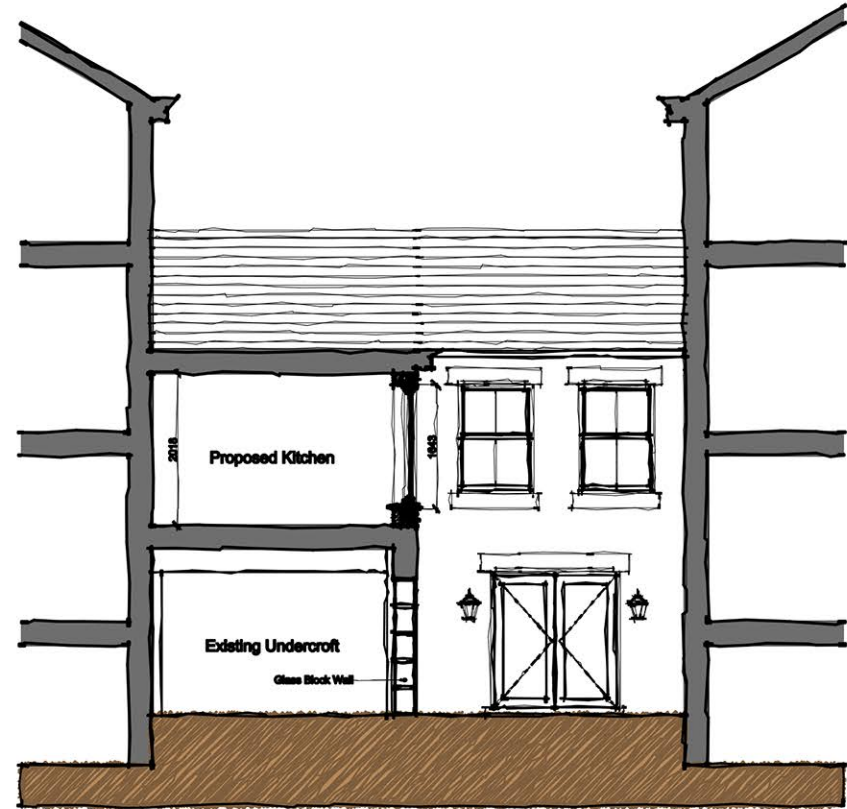

Proposed Courtyard Elevation / Section (4)
Scale 1:100

A Scheme Amended CW GNP GNP
Version Amendment Drawn & Date Checked & Date Approved & Date
KeithDavidsonPartnership
13 Seymour Terrace Telephone : +44 (0) 151 709 1777
Seymour Street Email : info@keithdavidsonpartnership.com
Liverpool L3 9PE Web : keithdavidsonpartnership.com

Internal Project Number		GEN-ML	
Client		TBC	
Project Name		Maple Lodge, The Orchard, Huyton, Liverpool	
Drawing Title		Proposed Plans & Elevations	
Scale	Original Size	Planning	
1:50	A1	Drawn	Approved
Date	09.02.22	CW	GNP
Drawing Number	200	Checked	GNP
		Revision	Status