

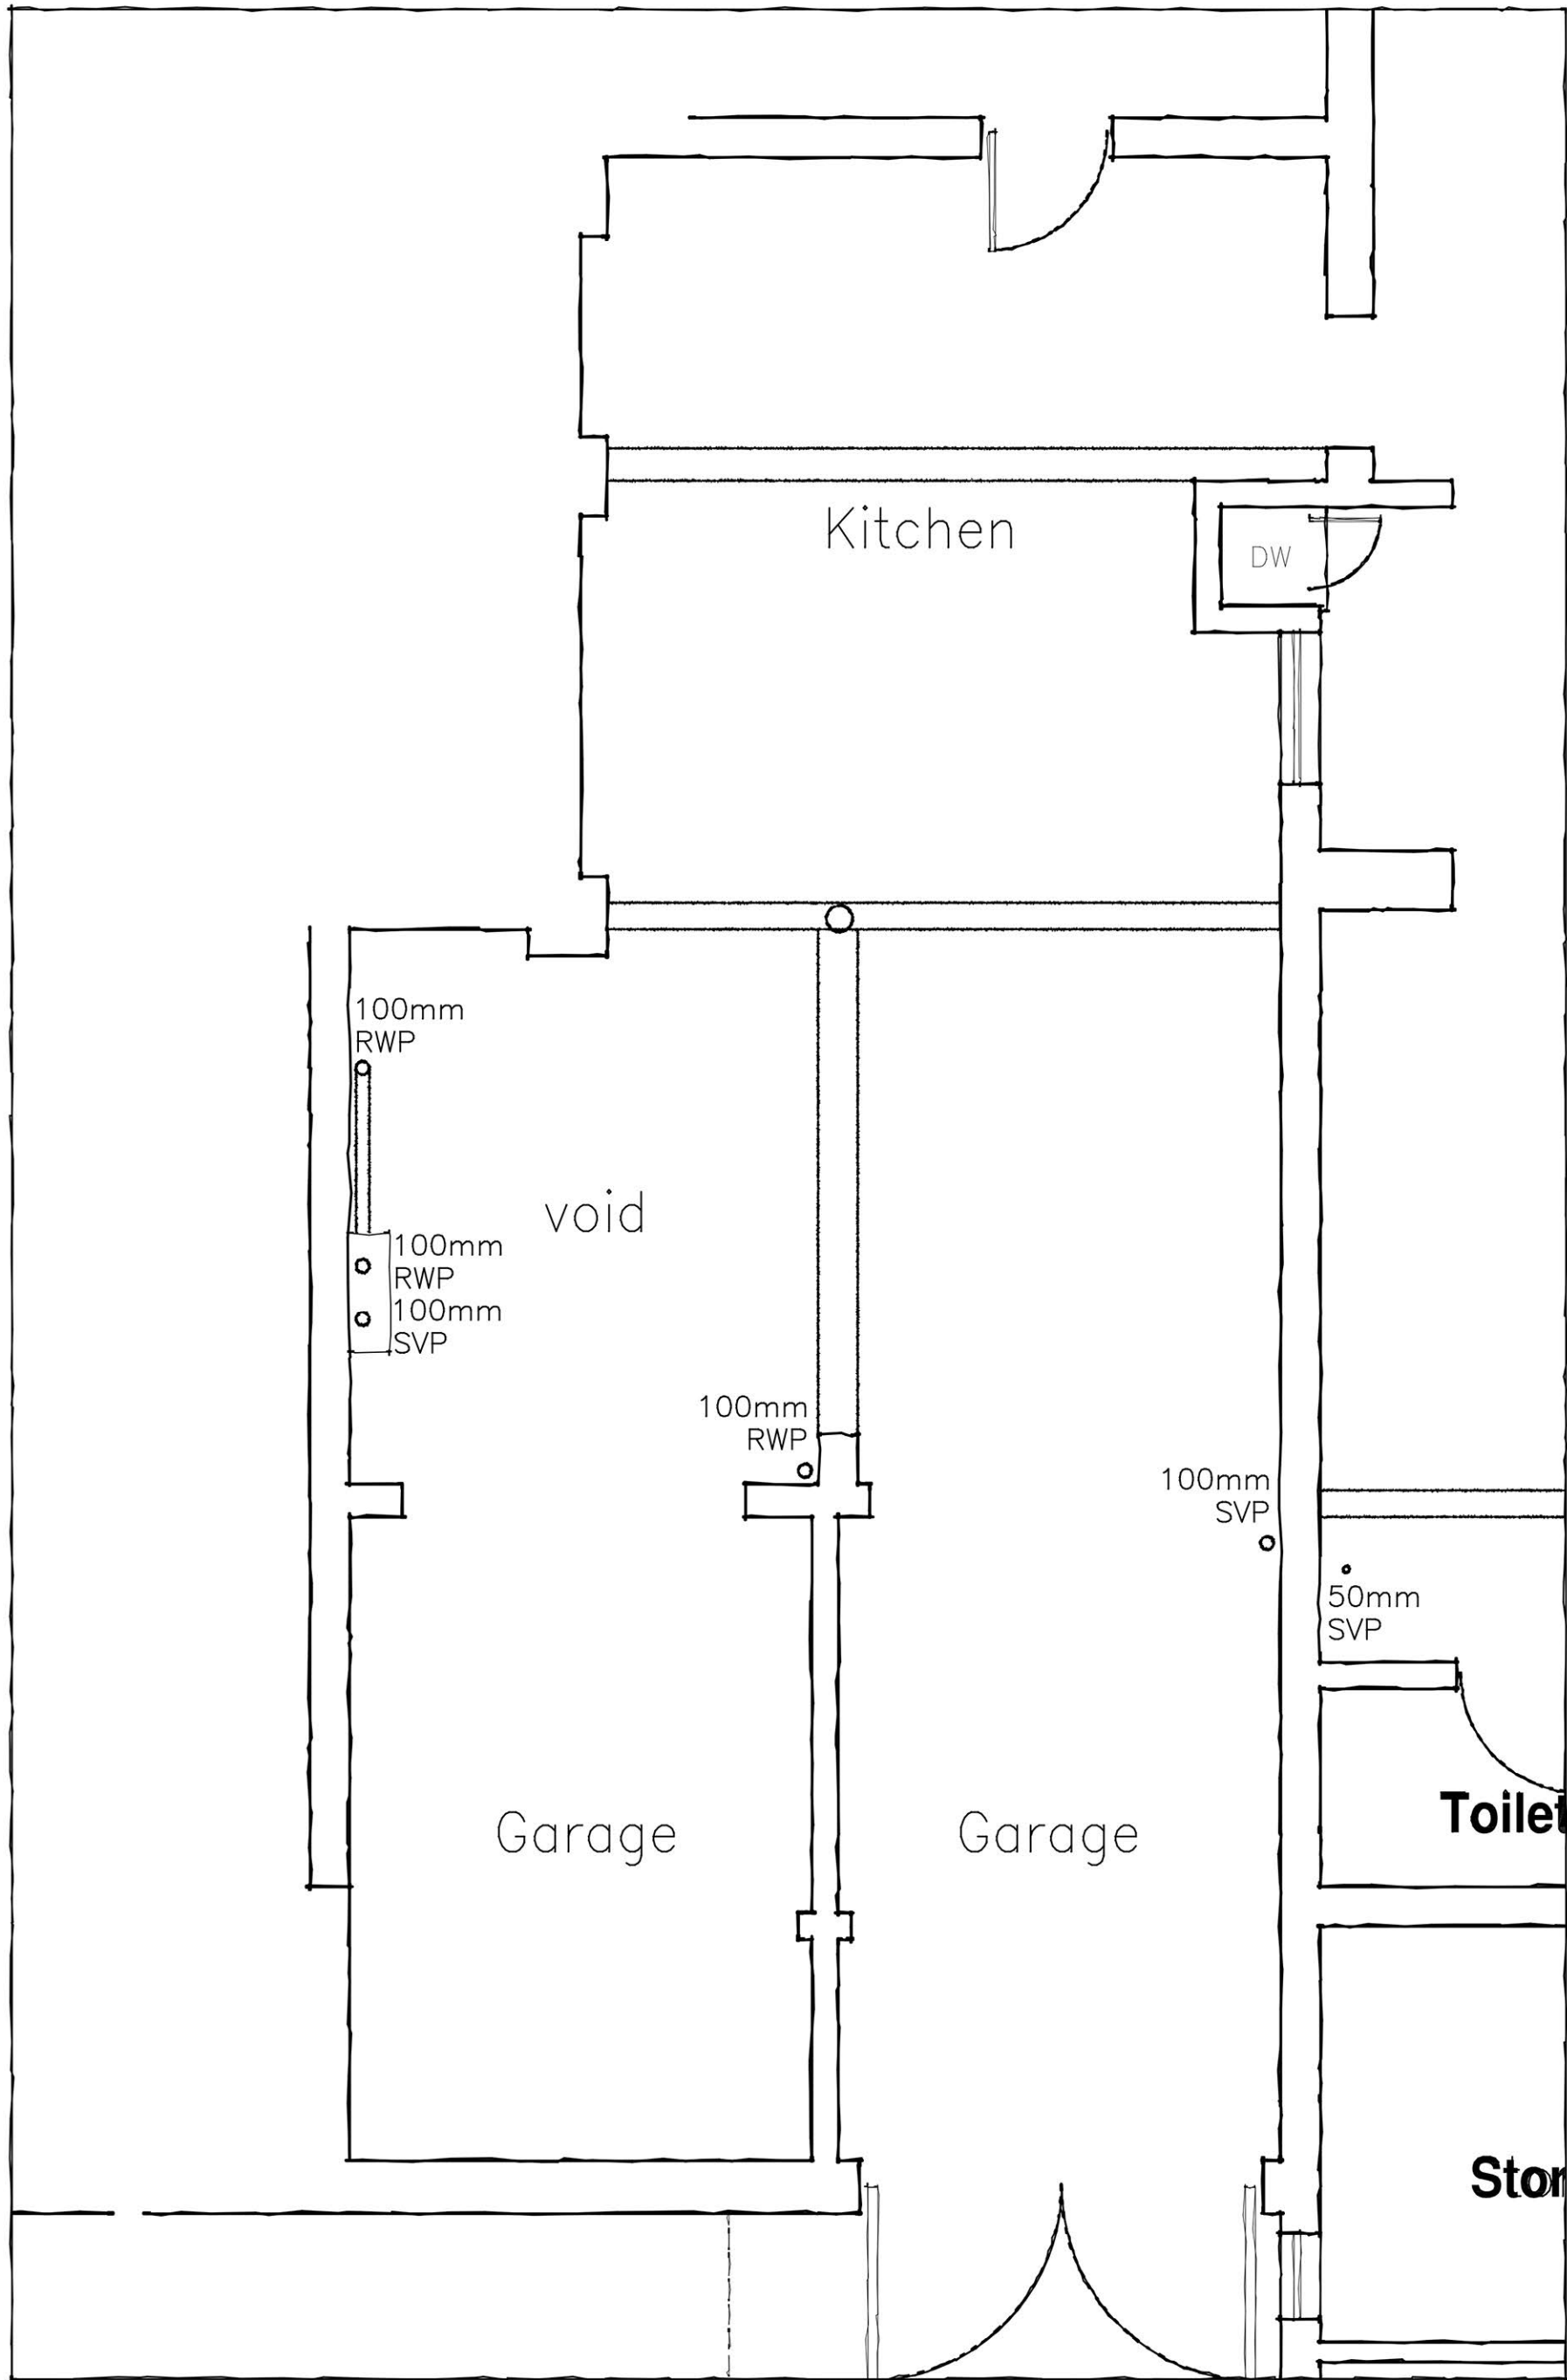



NOTES
All dimensions to be checked on site. Figured dimensions to be read in preference to scaled. Keith Davidson Partnership accepts no responsibility for any unauthorised amendments to the drawing and does not permit unauthorised copying of the drawing. This drawing is copyright and remains the property of Keith Davidson Partnership unless otherwise agreed.

 


Existing Ground Floor Plan
Scale 1:50

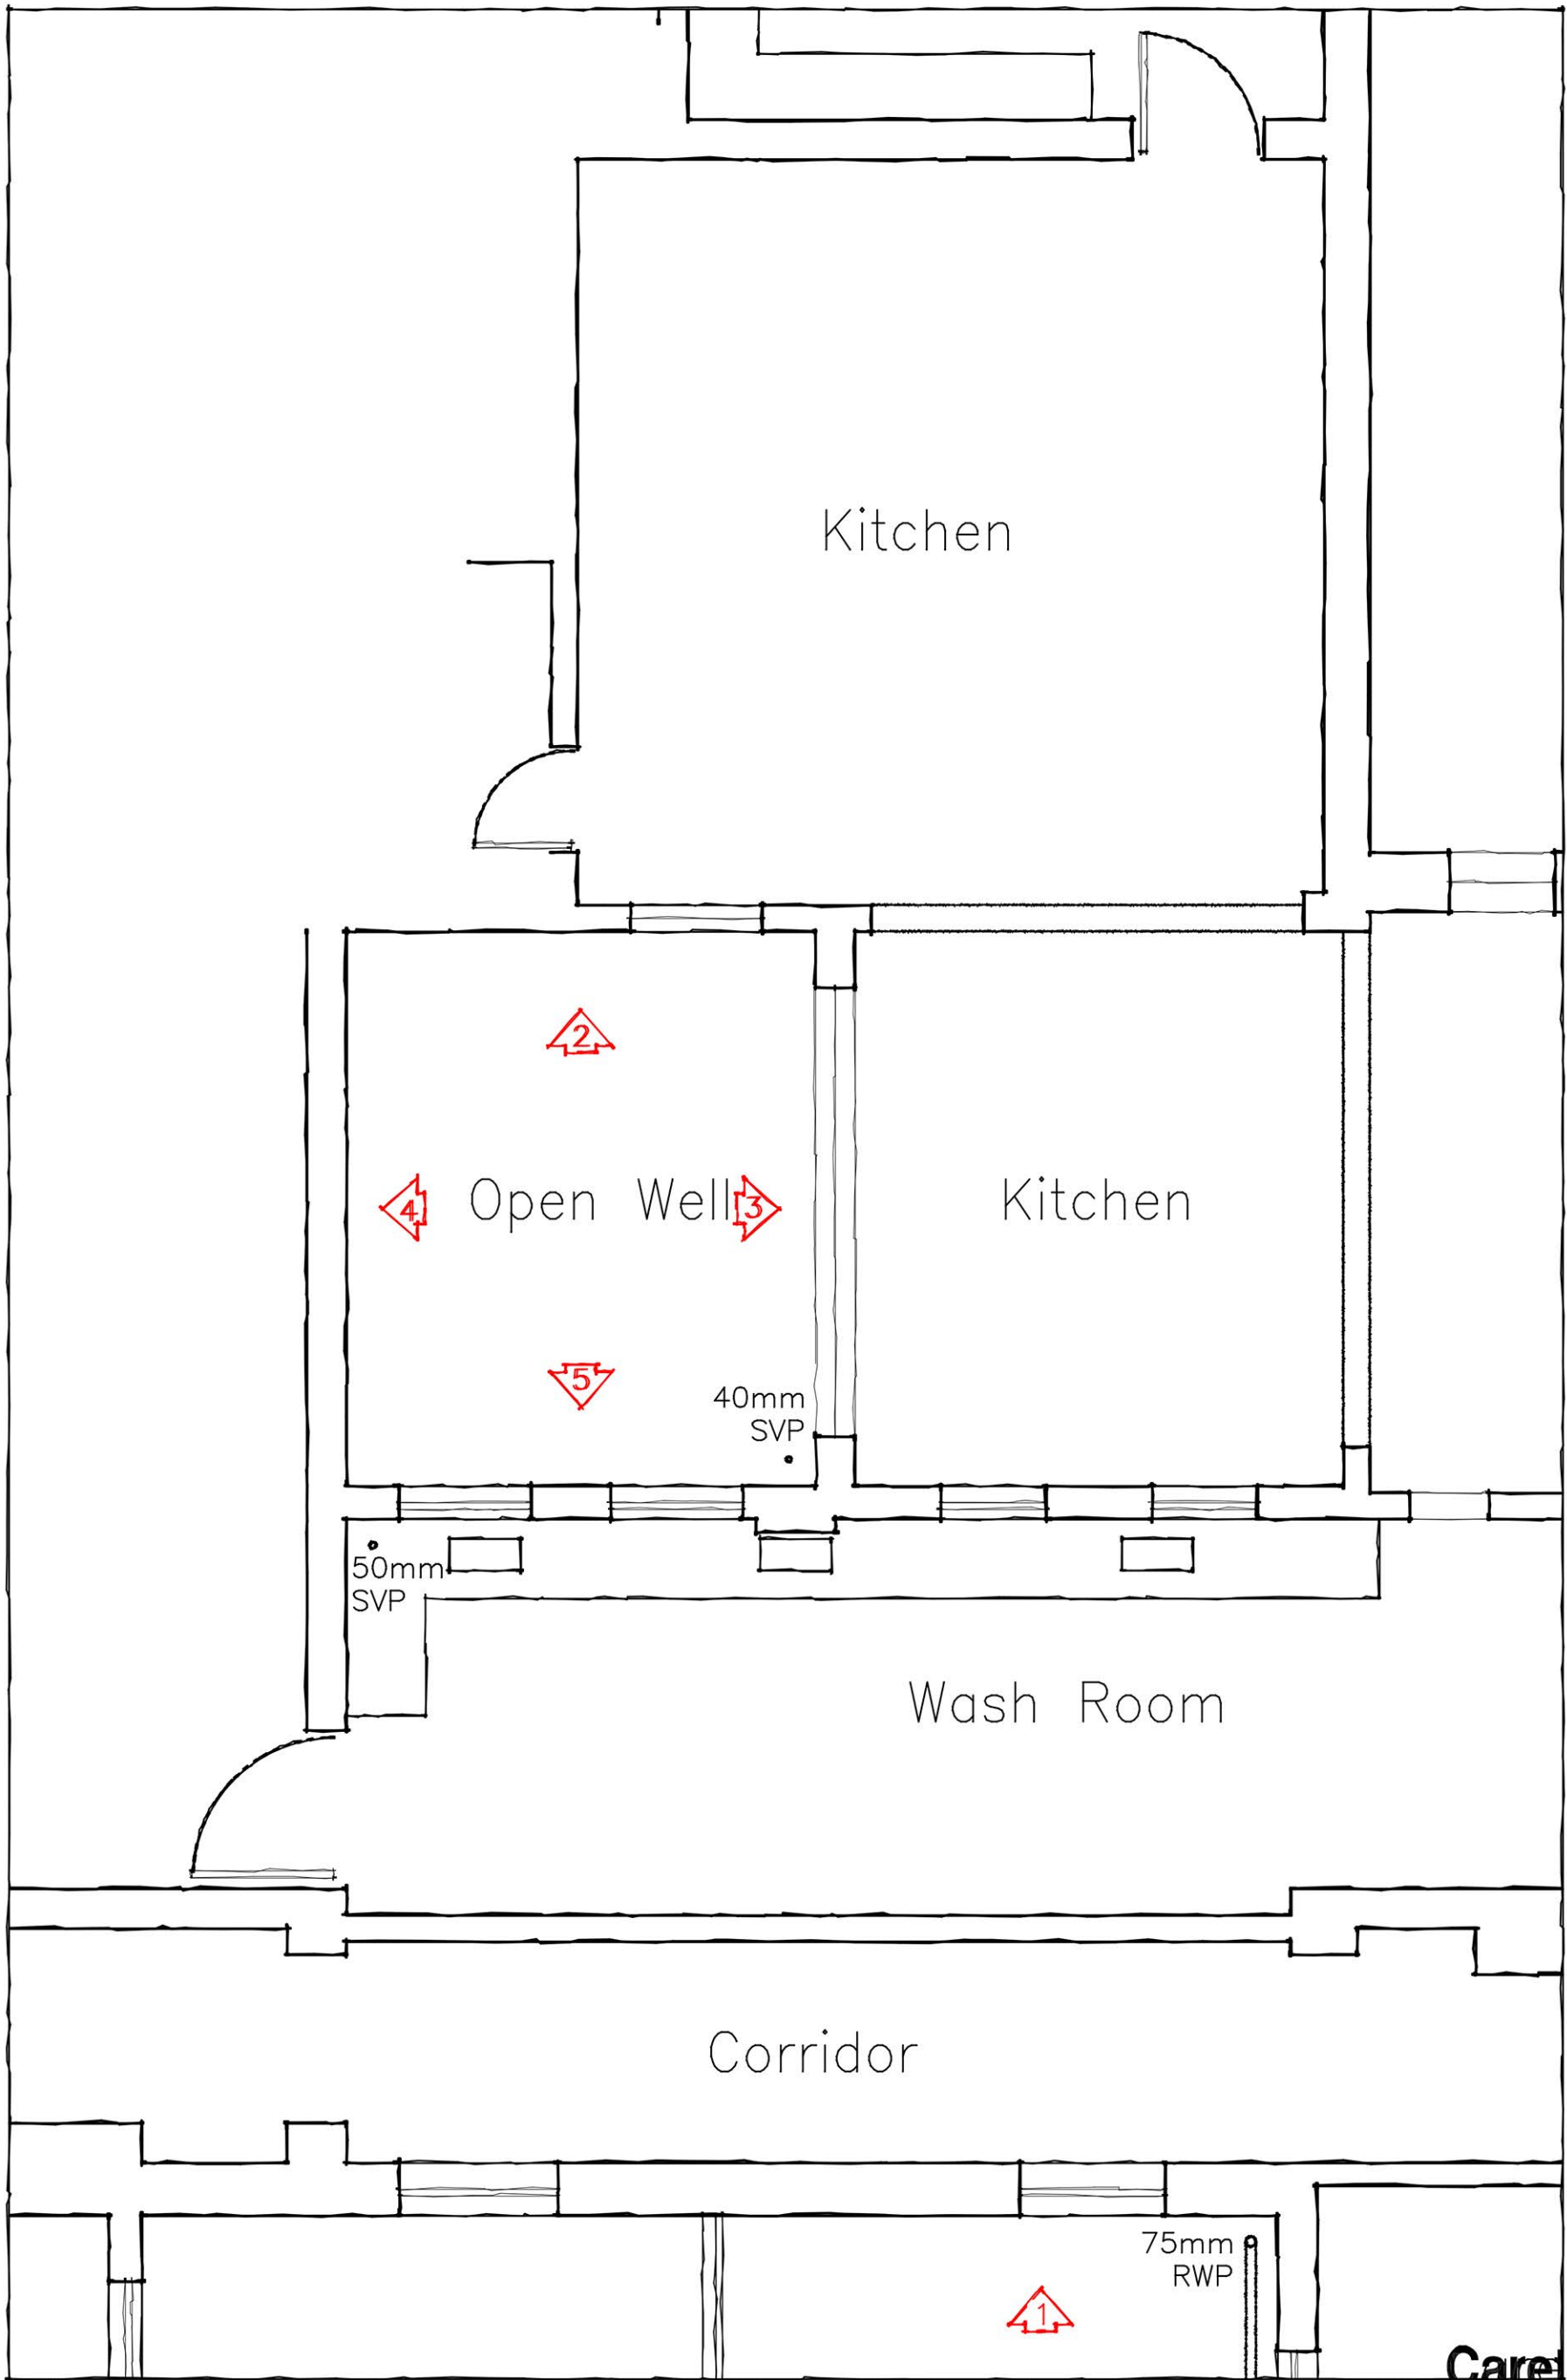


Existing First Floor Plan
Scale 1:50

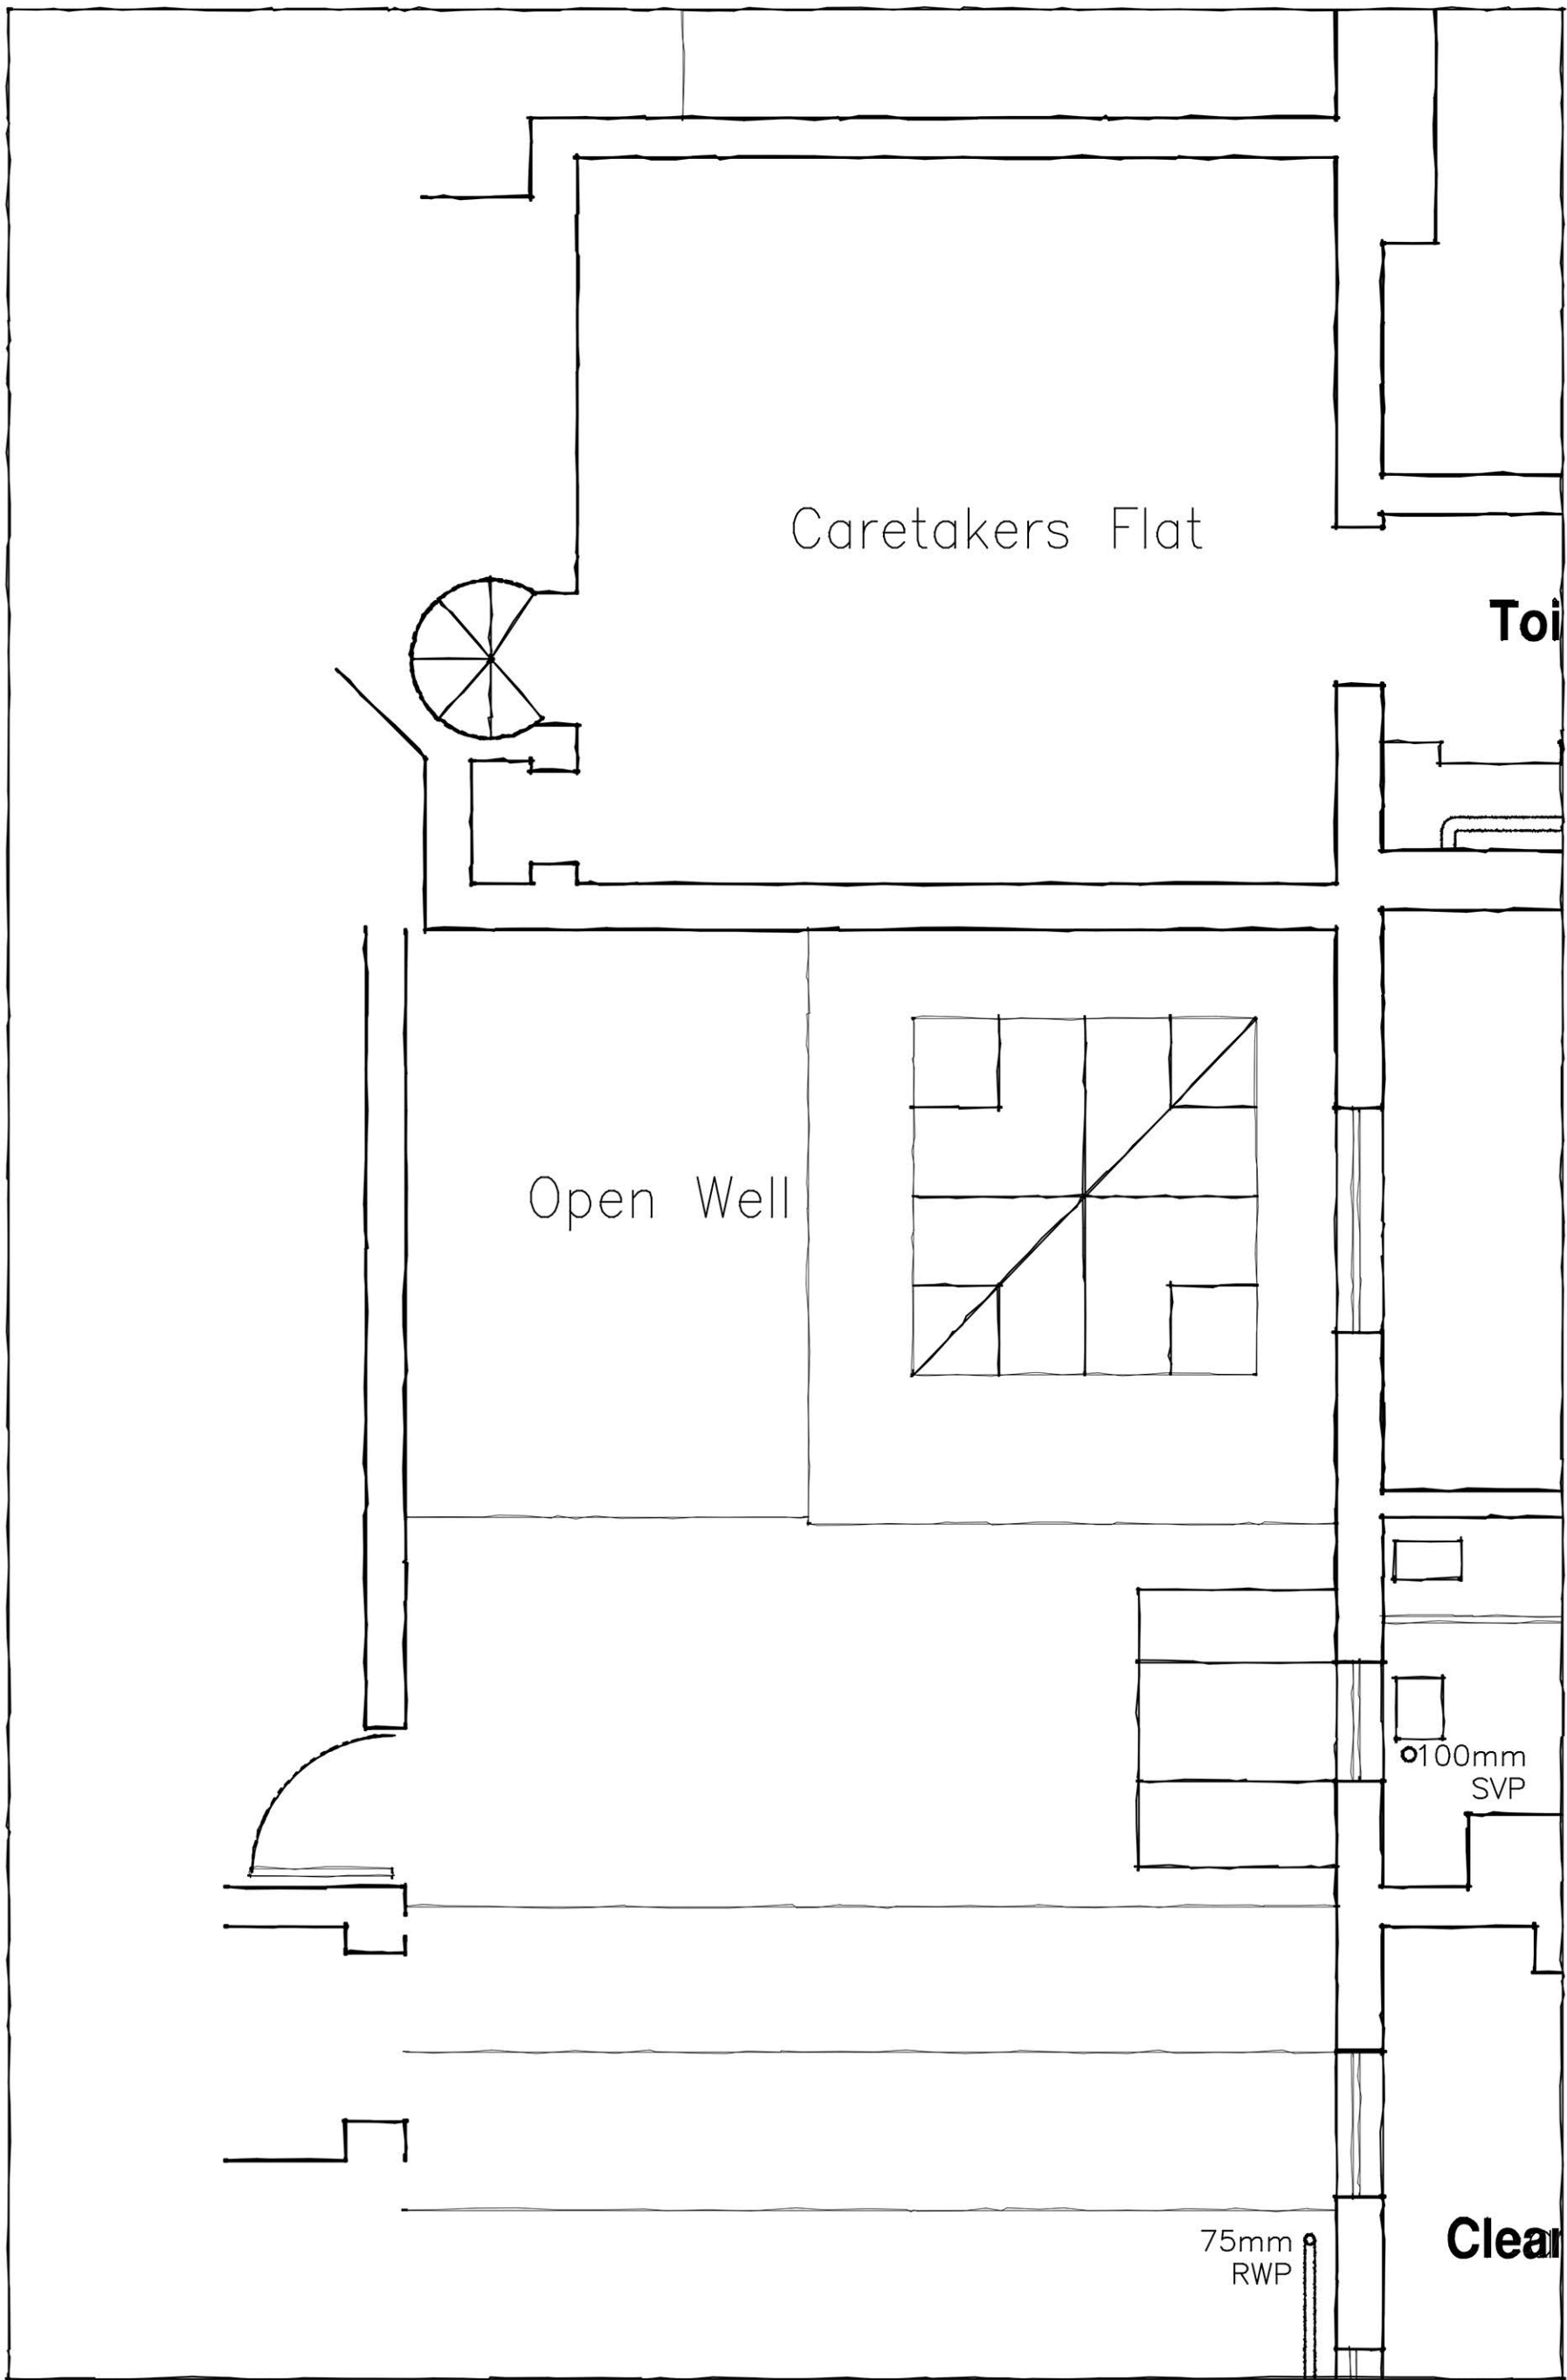


Existing Second Floor Plan
Scale 1:50

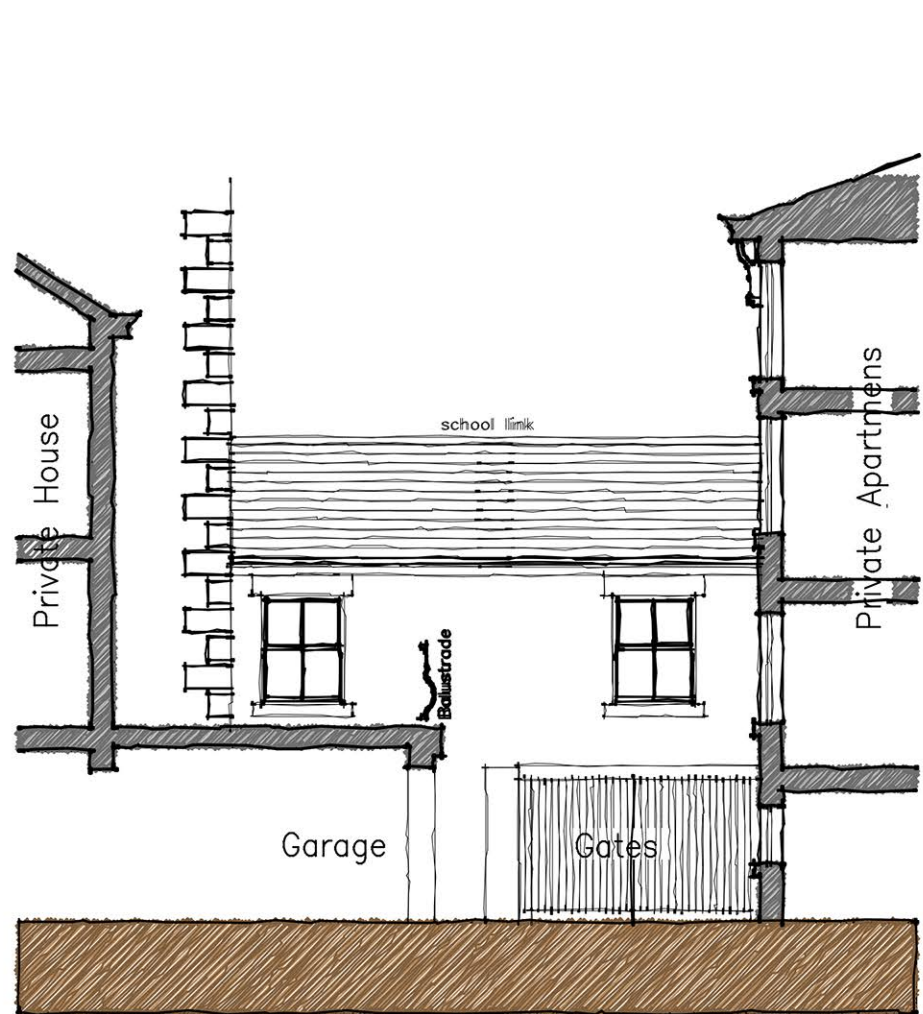


Existing Elevation 1
Scale 1:100

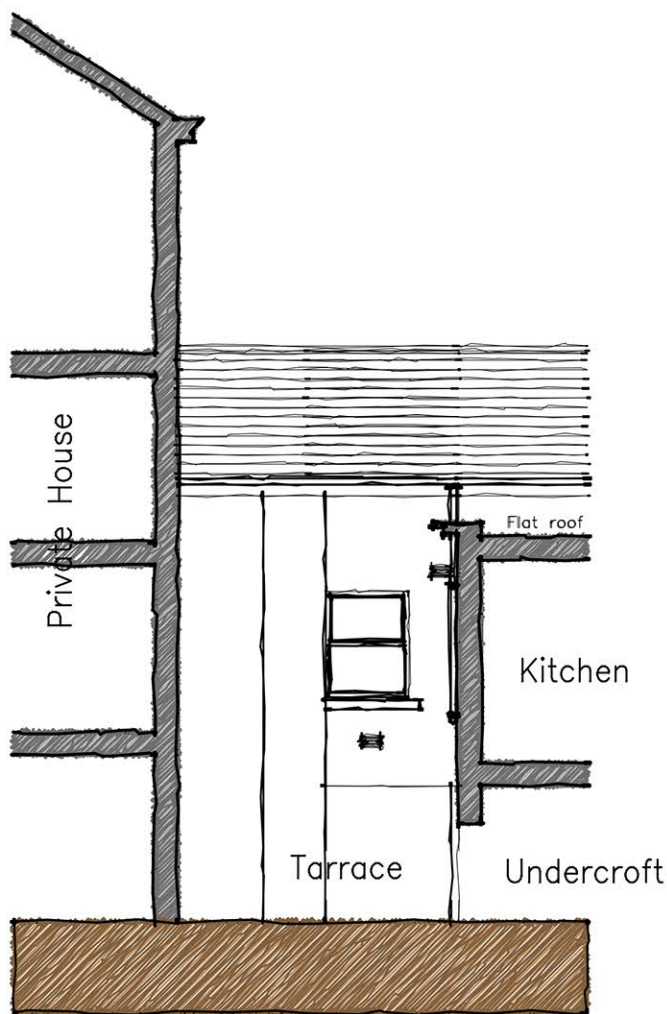


Existing Elevation 2
Scale 1:100

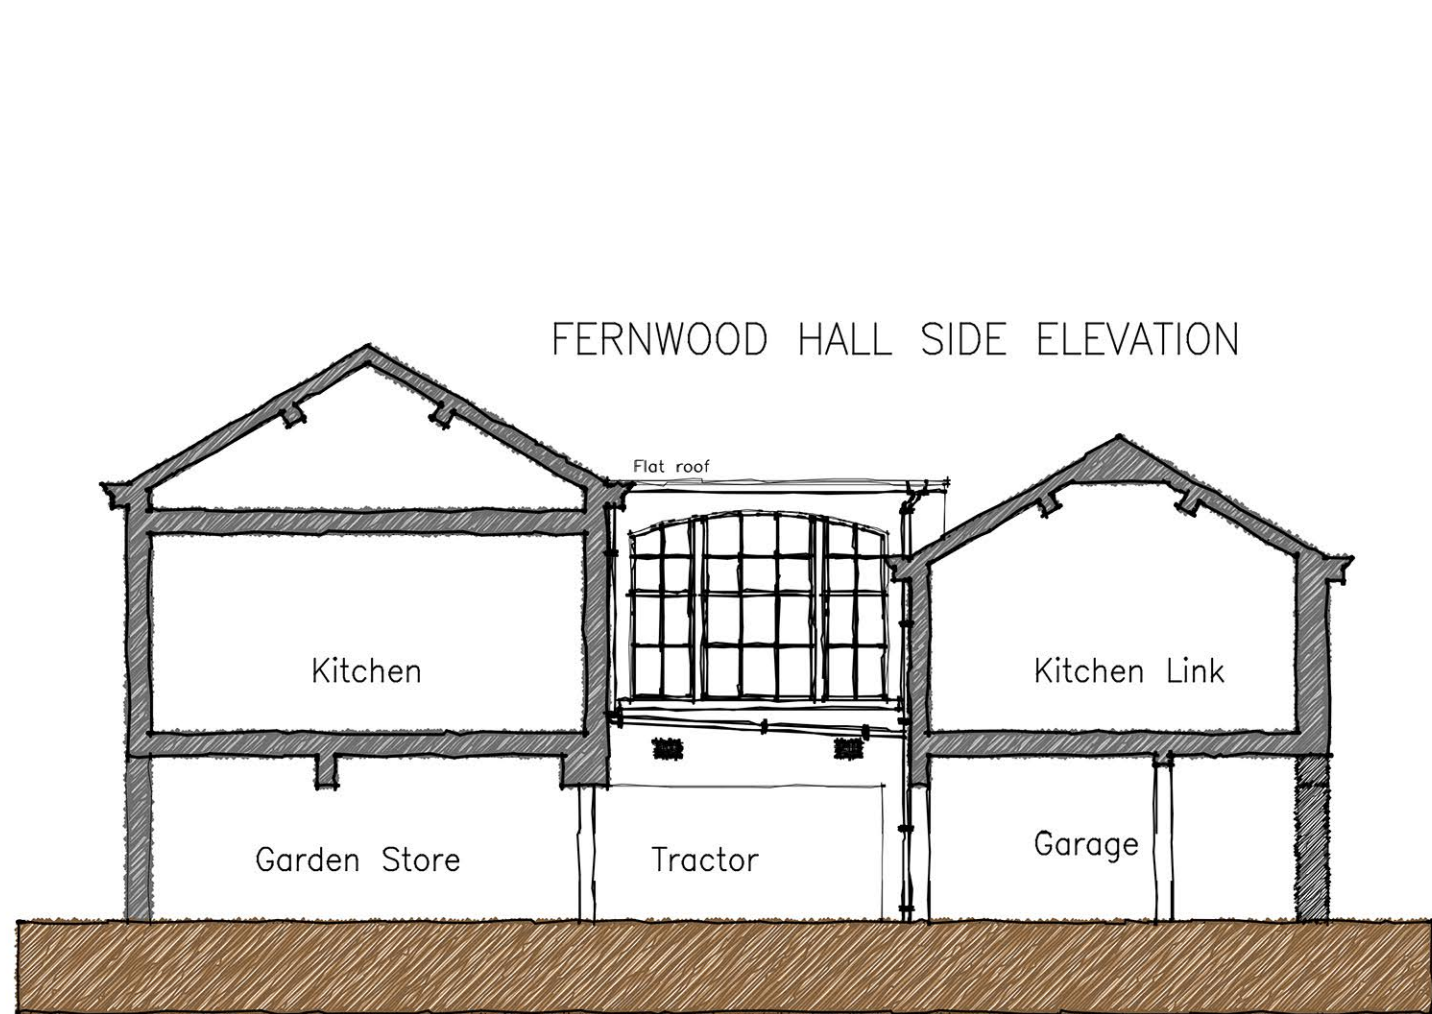

Existing Elevation 3
Scale 1:100

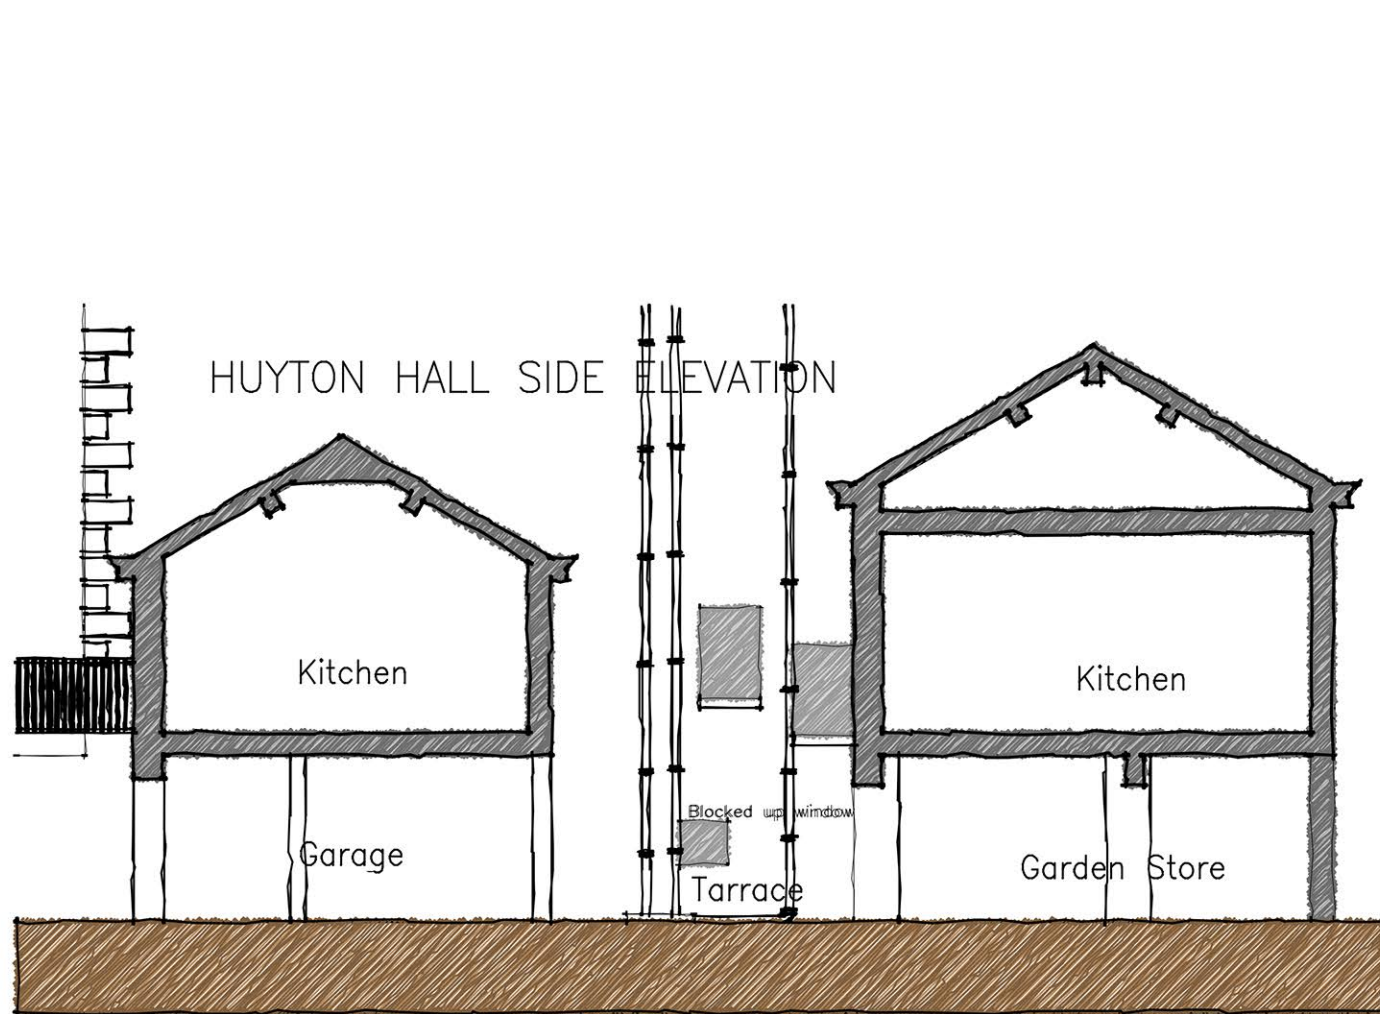

Existing Elevation 4
Scale 1:100

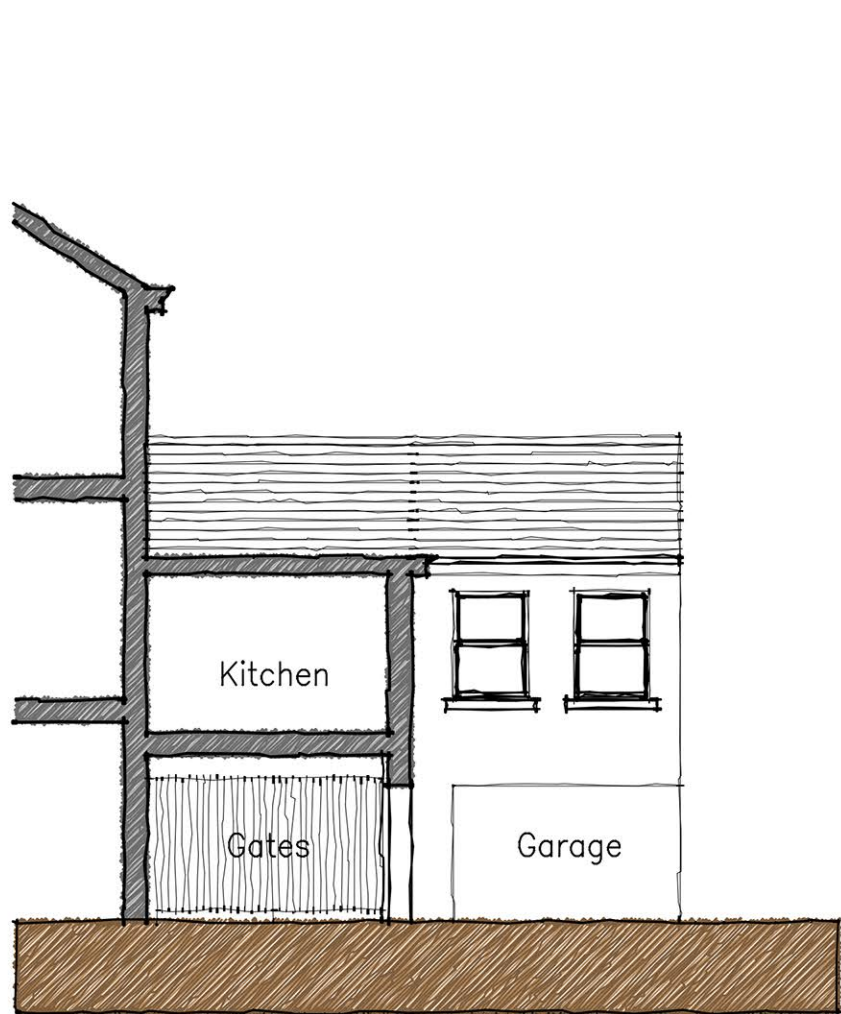

Existing Elevation 5
Scale 1:100

Version		Amendment		Drawn & Date	Checked & Date	Approved & Date
KeithDavidsonPartnership						
13 Seymour Terrace Seymour Street Liverpool L3 5PE		Telephone : +44 (0) 151 709 1777 Email : info@keithdavidsonpartnership.com Web : keithdavidsonpartnership.com				
Internal Project Number						
GEN-ML						
Client						
TBC						
Project Name						
Maple Lodge, The Orchard, Huyton, Liverpool						
Drawing Title						
Existing Plans & Elevations						
Scale 1:50		Original Size A1		Planning		
Date 17.02.22		Drawn CW	Checked GNP	Approved GNP	Status •	
Drawing Number				Revision •		
01						