




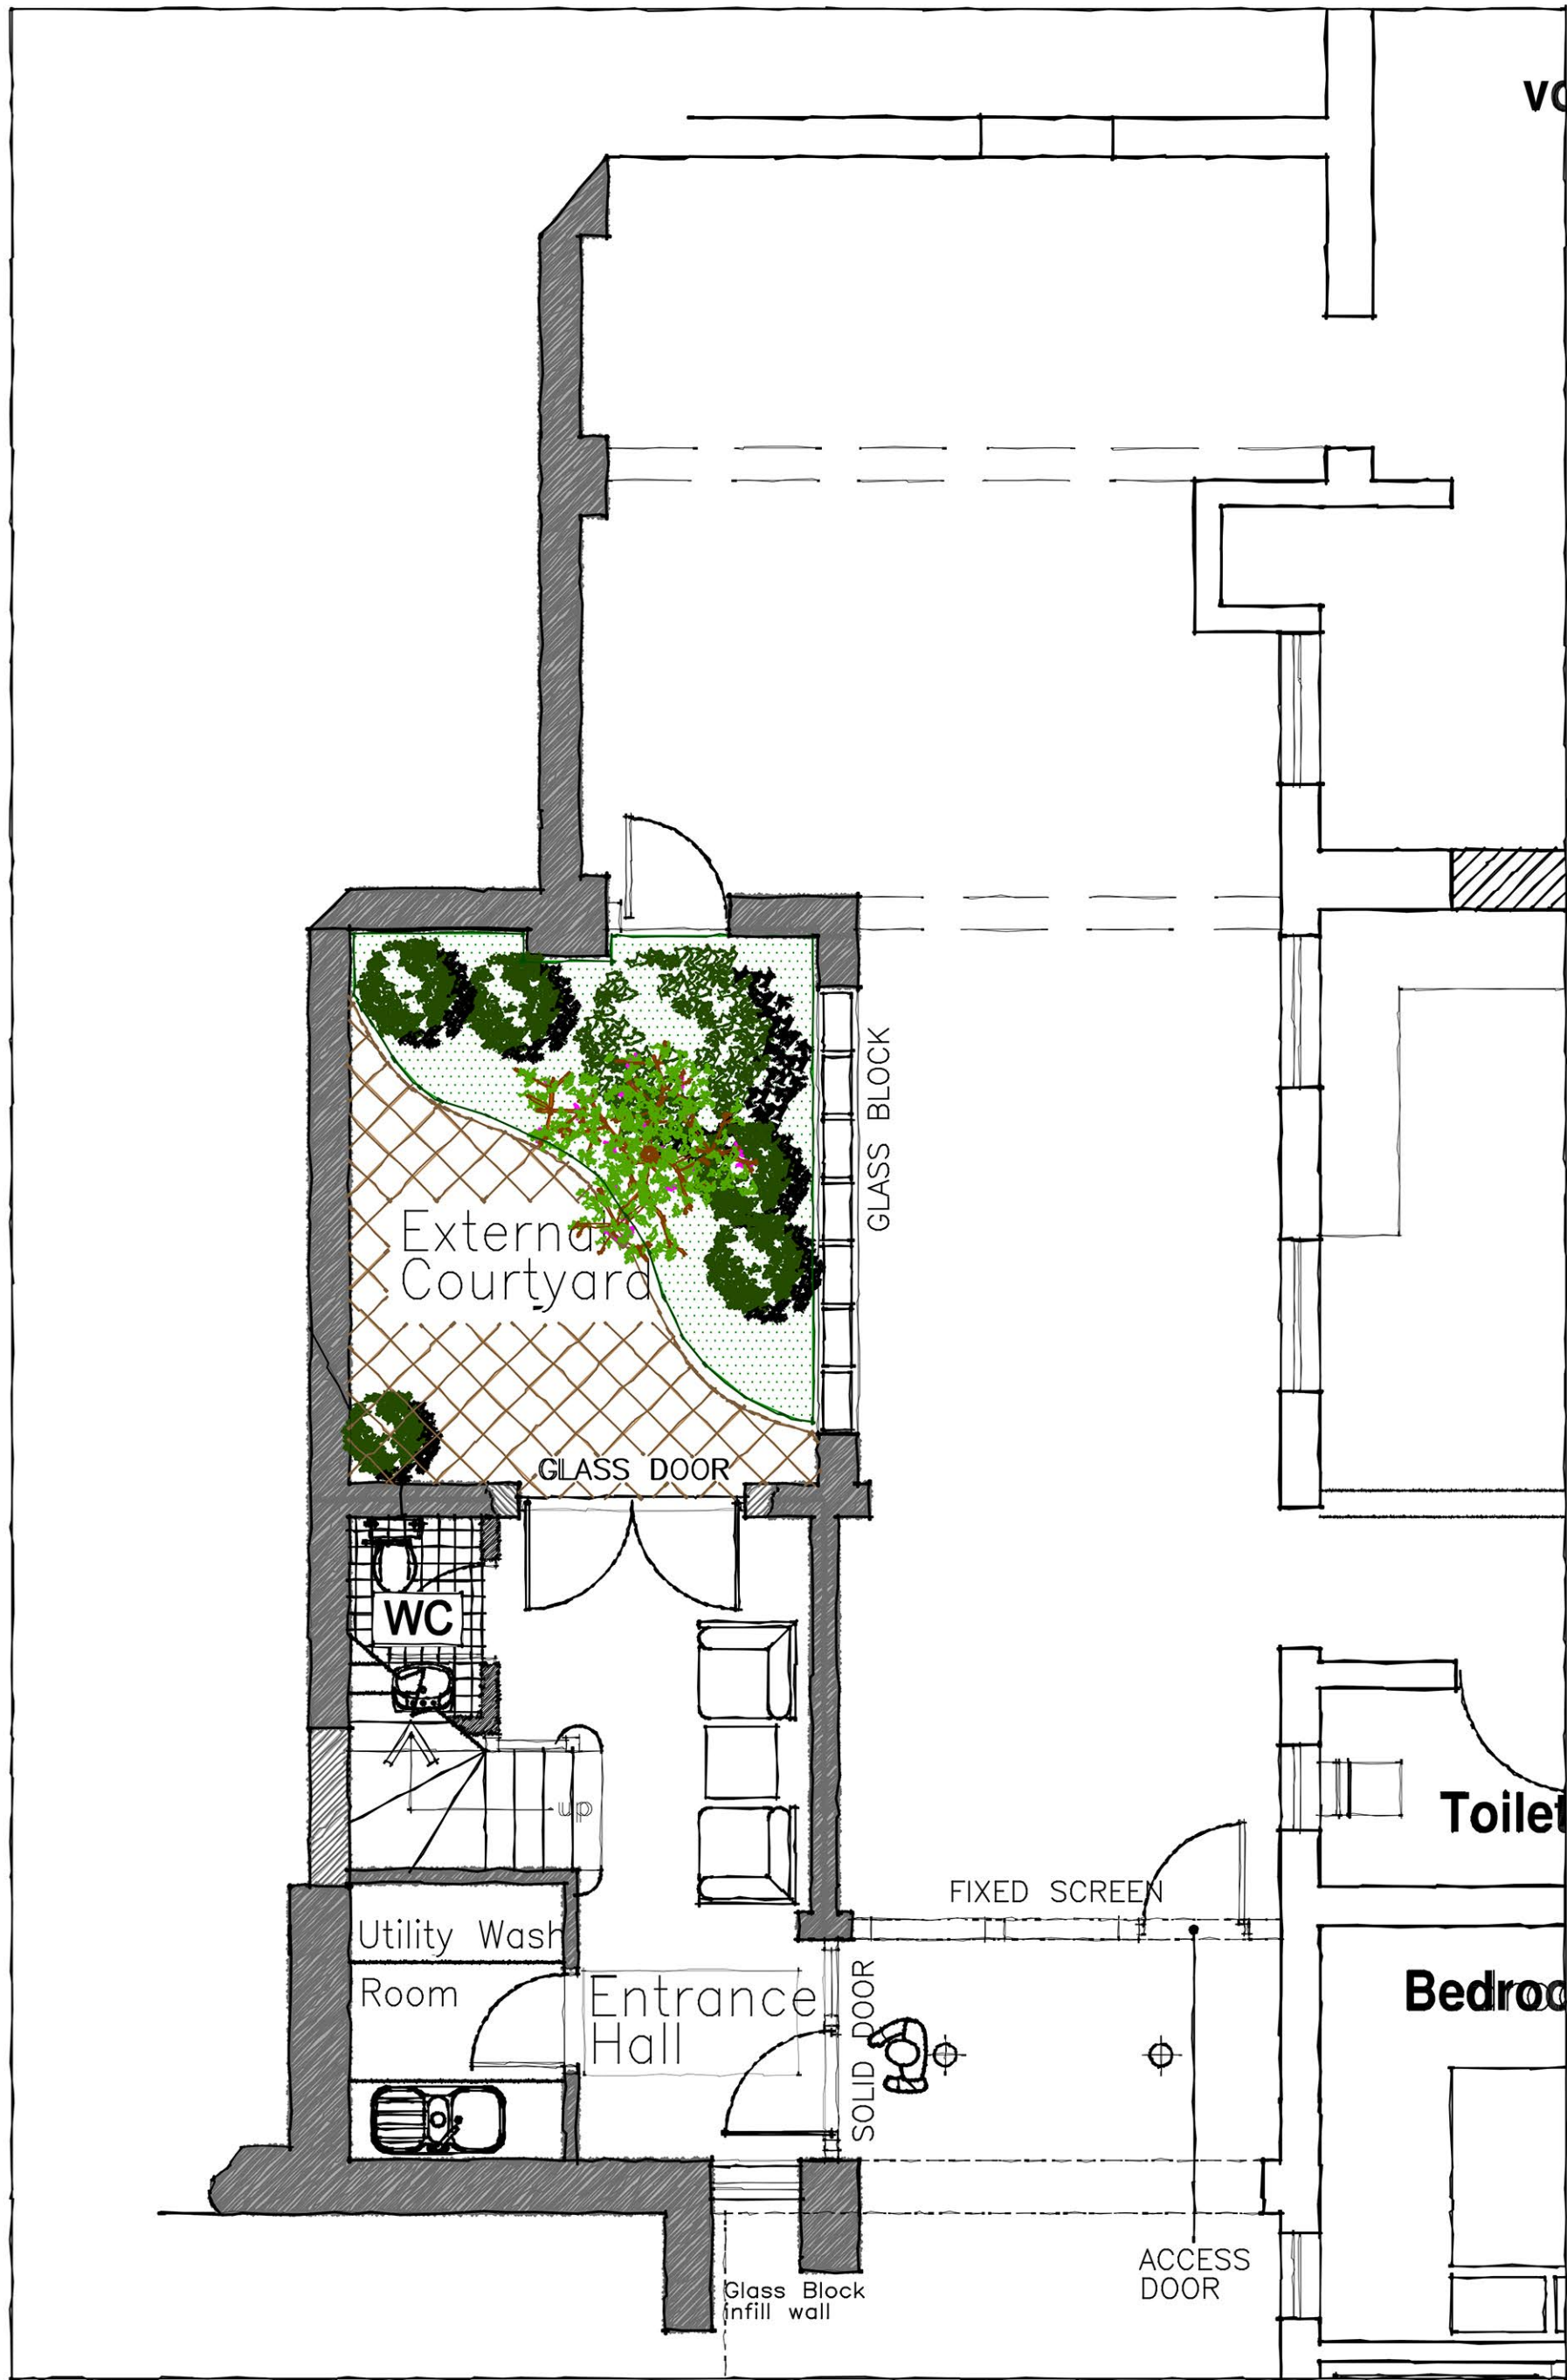

Approved Ground Floor Plan
Scale 1:50


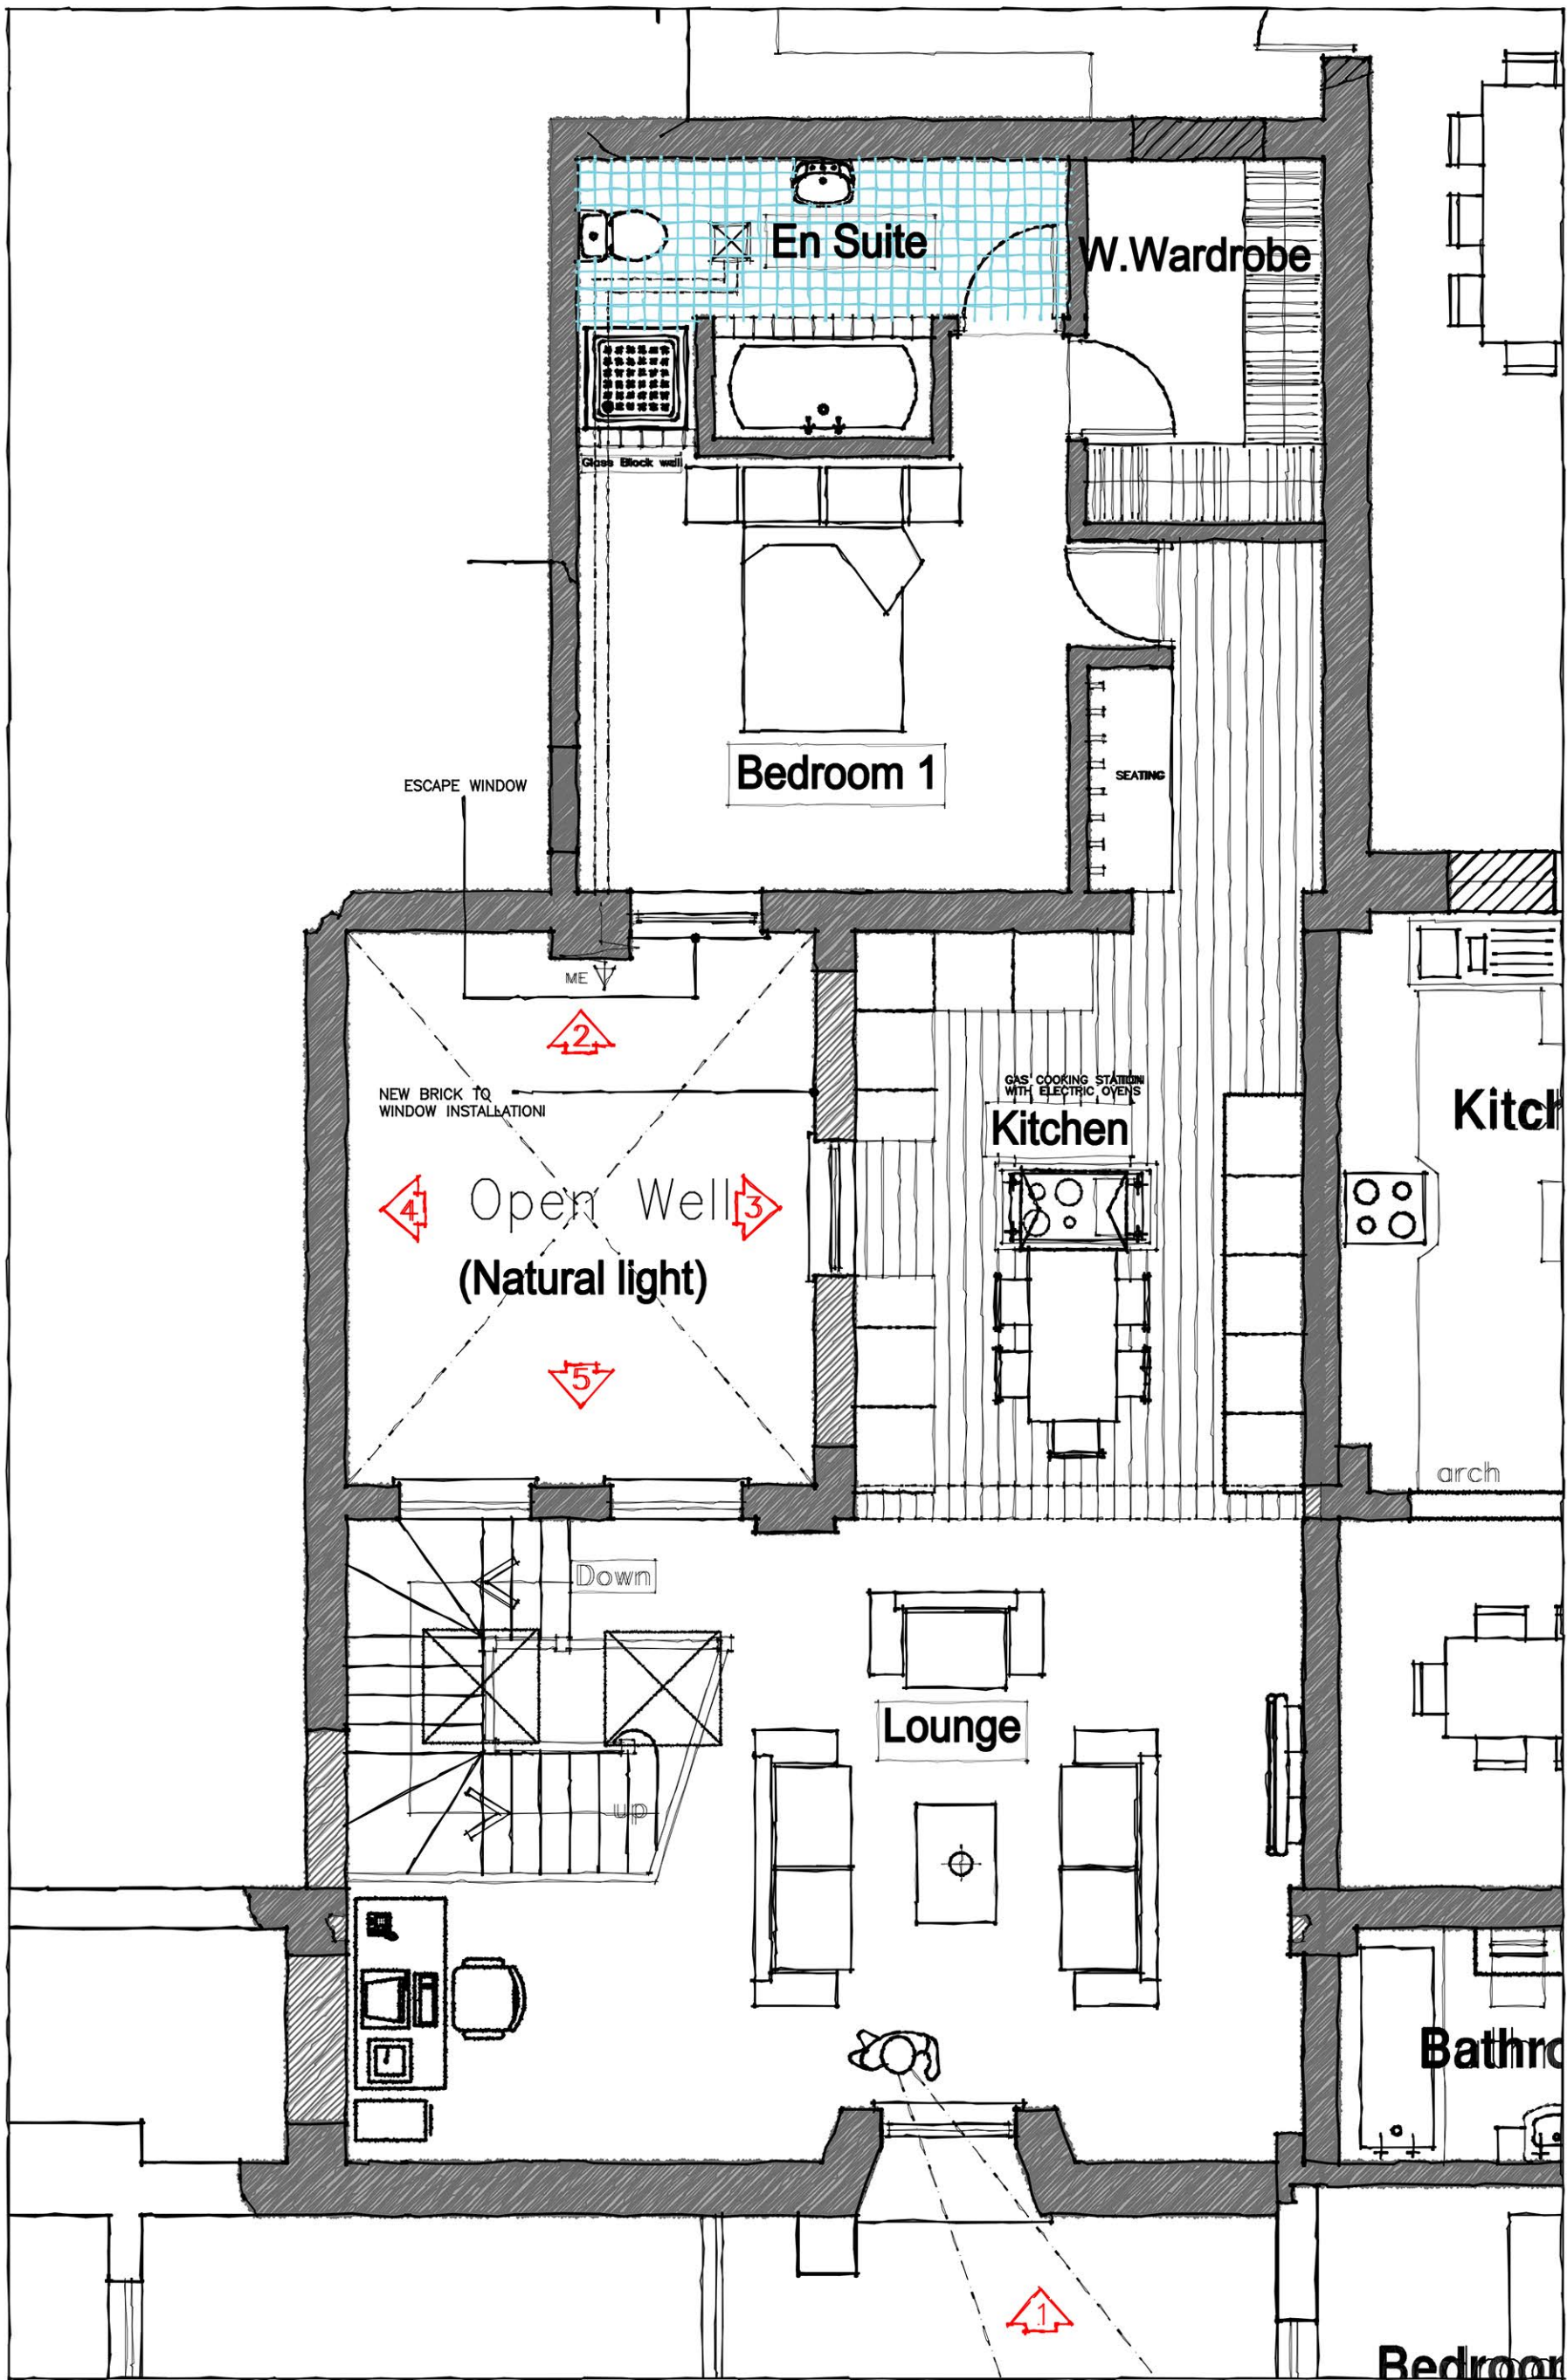


Approved First Floor Plan
Scale 1:50

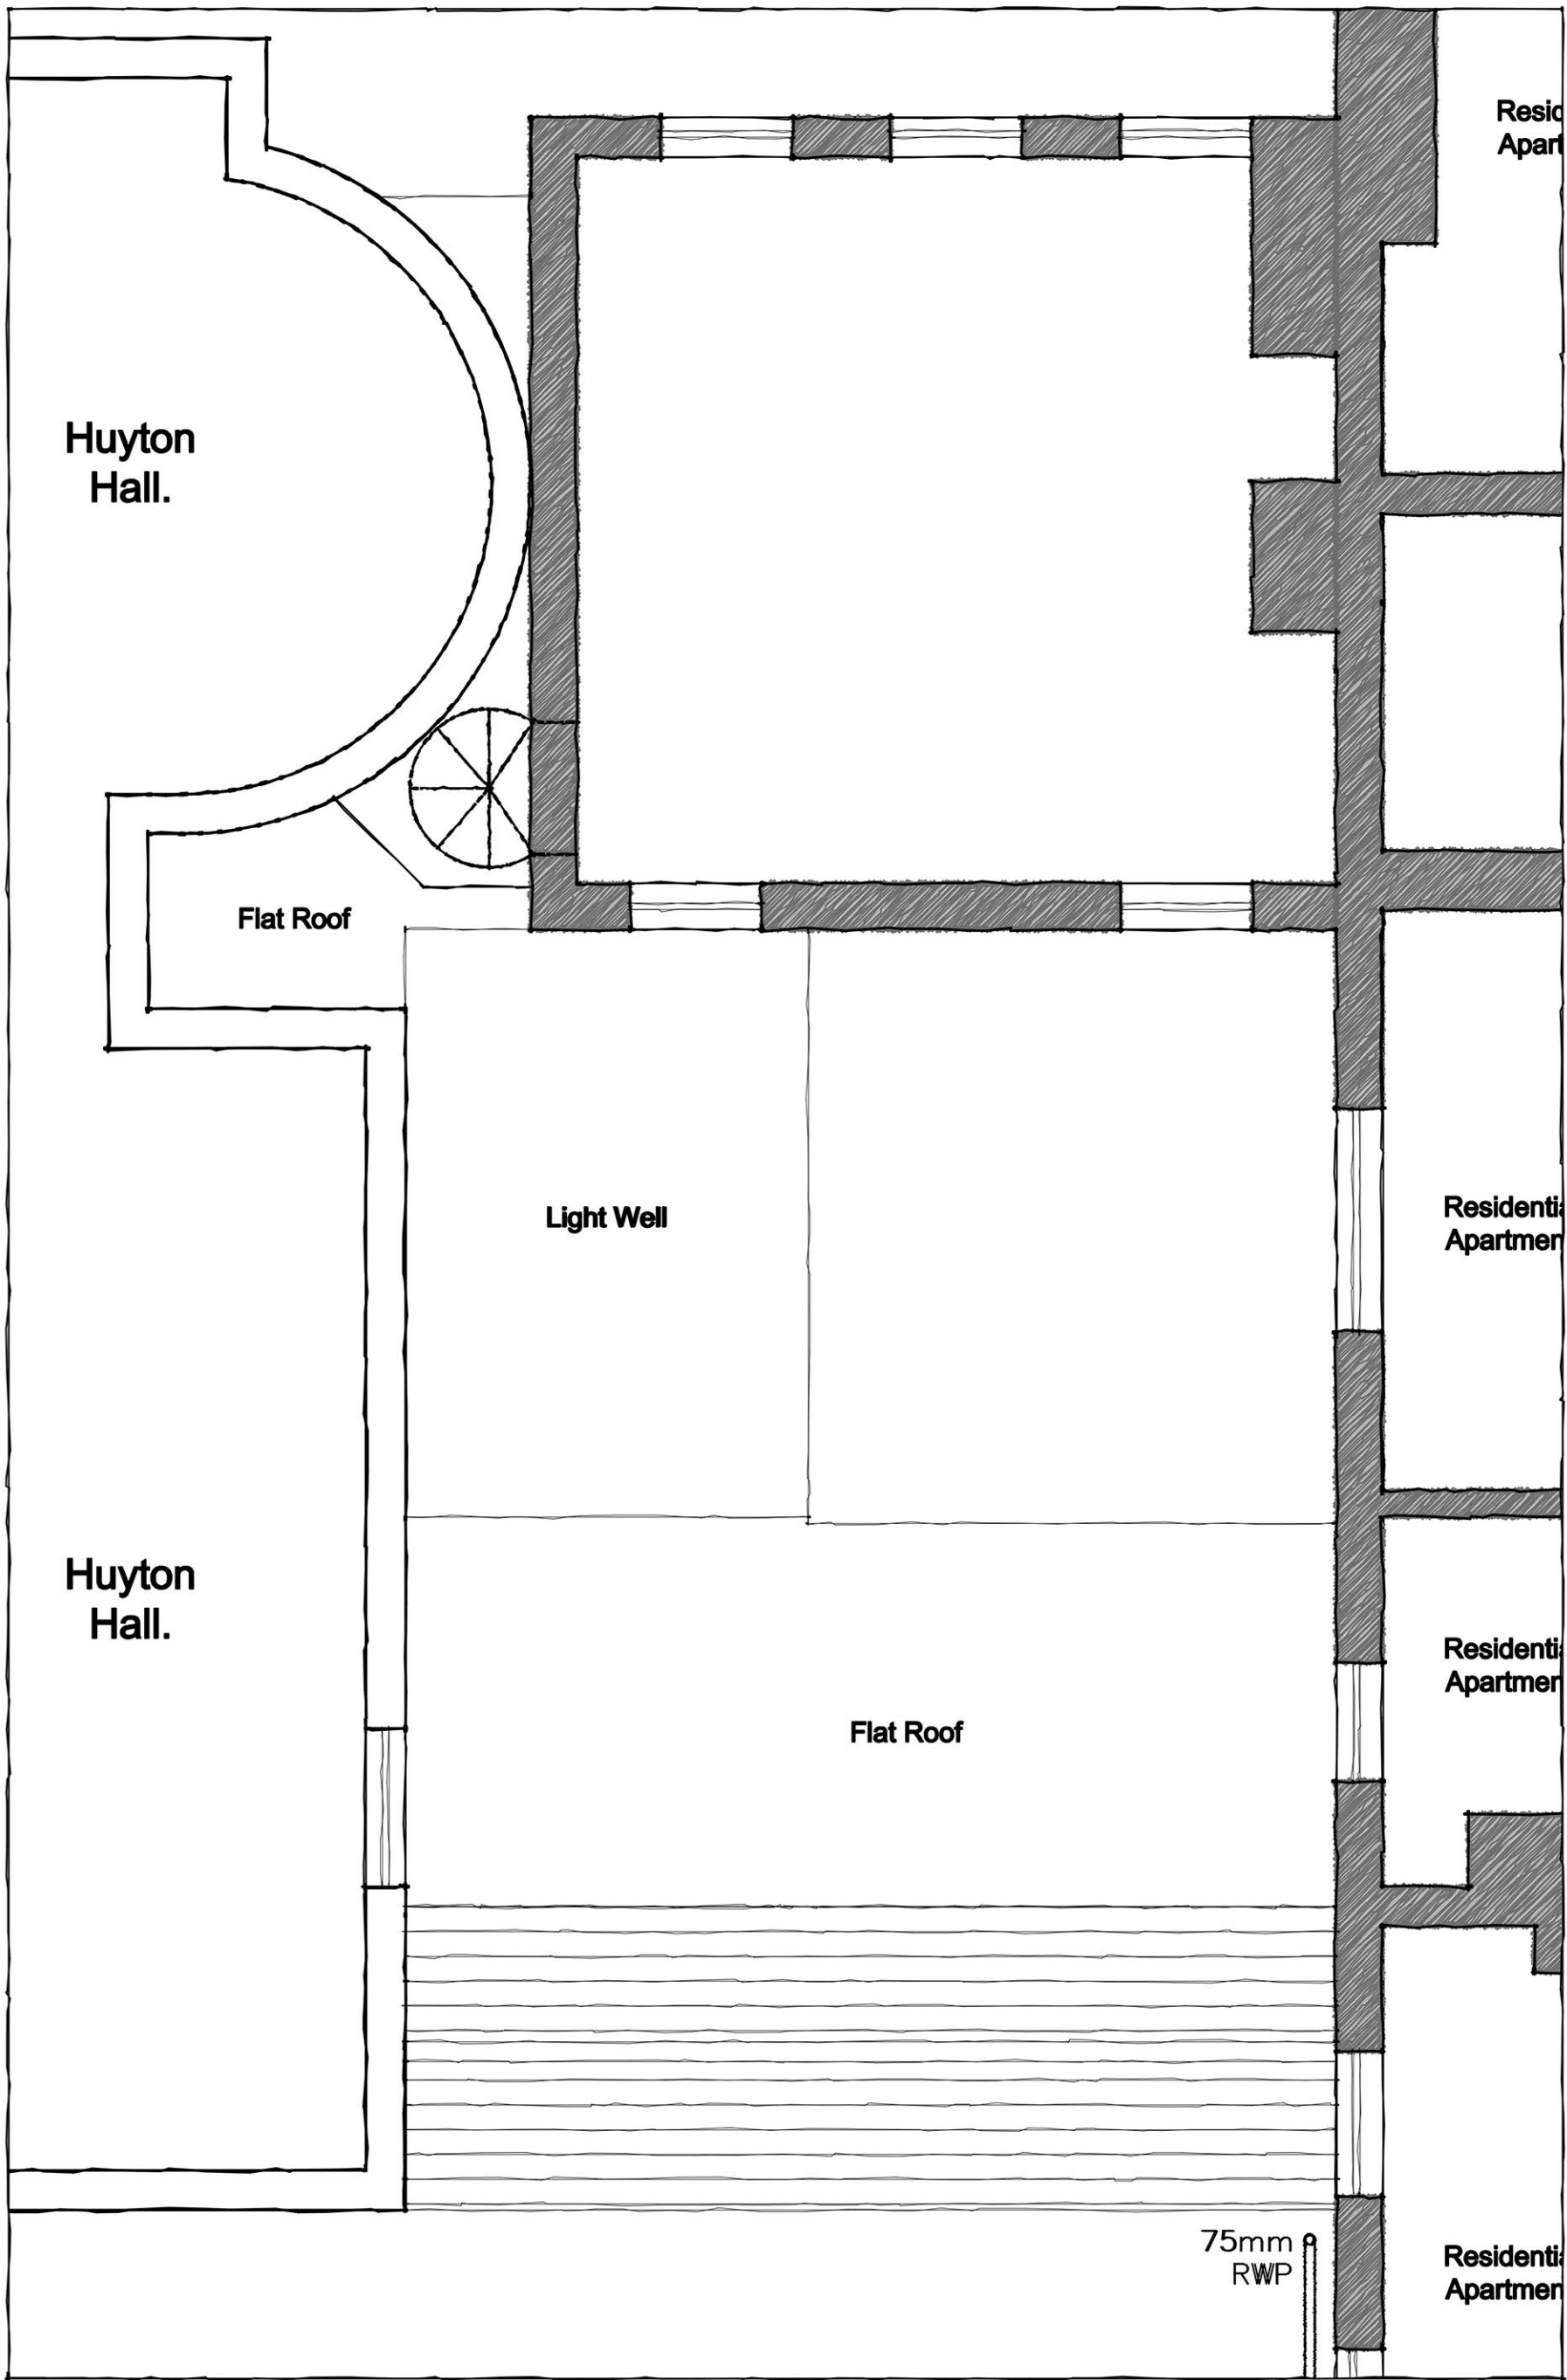


Approved Second Floor Plan
Scale 1:50


NOTES
All dimensions to be checked on site. Figured dimensions to be read in preference to scaled. Keith Davidson Partnership accepts no responsibility for any unauthorised amendments to the drawing and does not permit unauthorised copying of the drawing. This drawing is copyright and remains the property of Keith Davidson Partnership unless otherwise agreed.

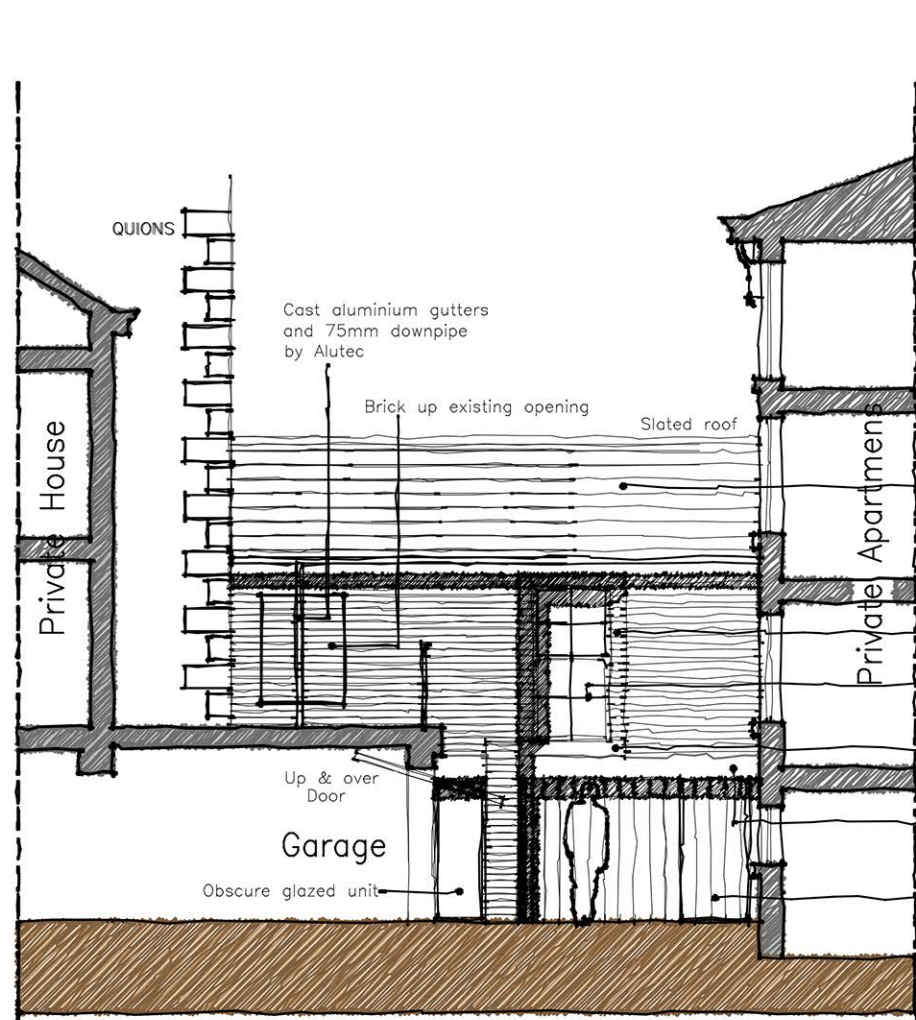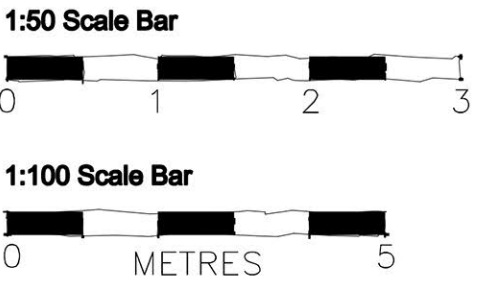


Approved Elevation 1
Scale 1:100

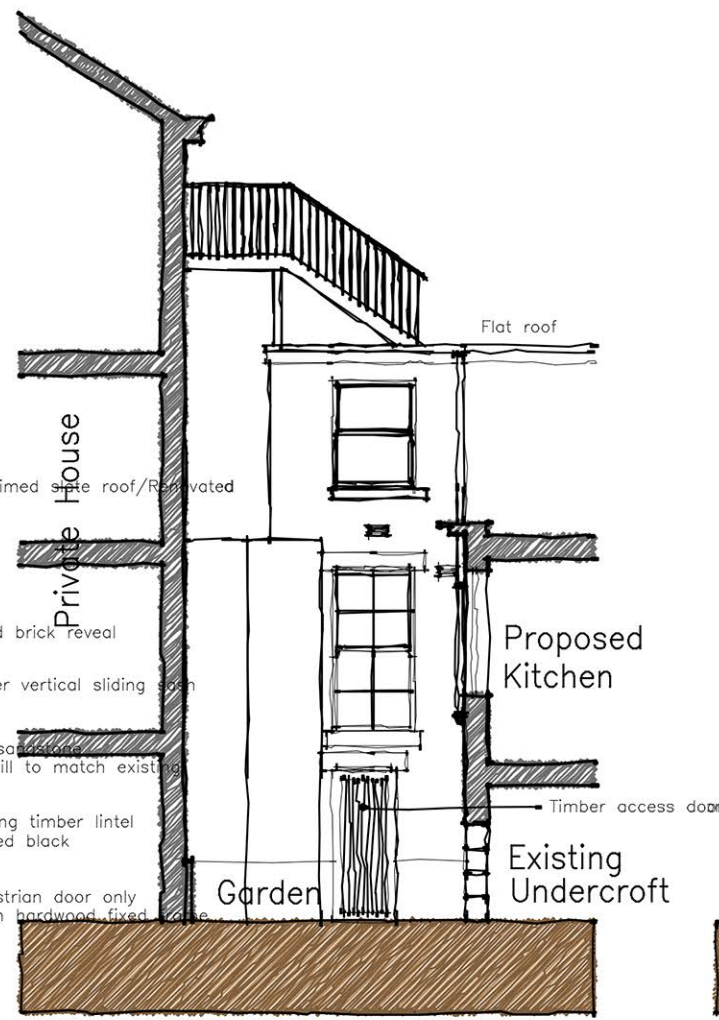


Approved Elevation 2
Scale 1:100

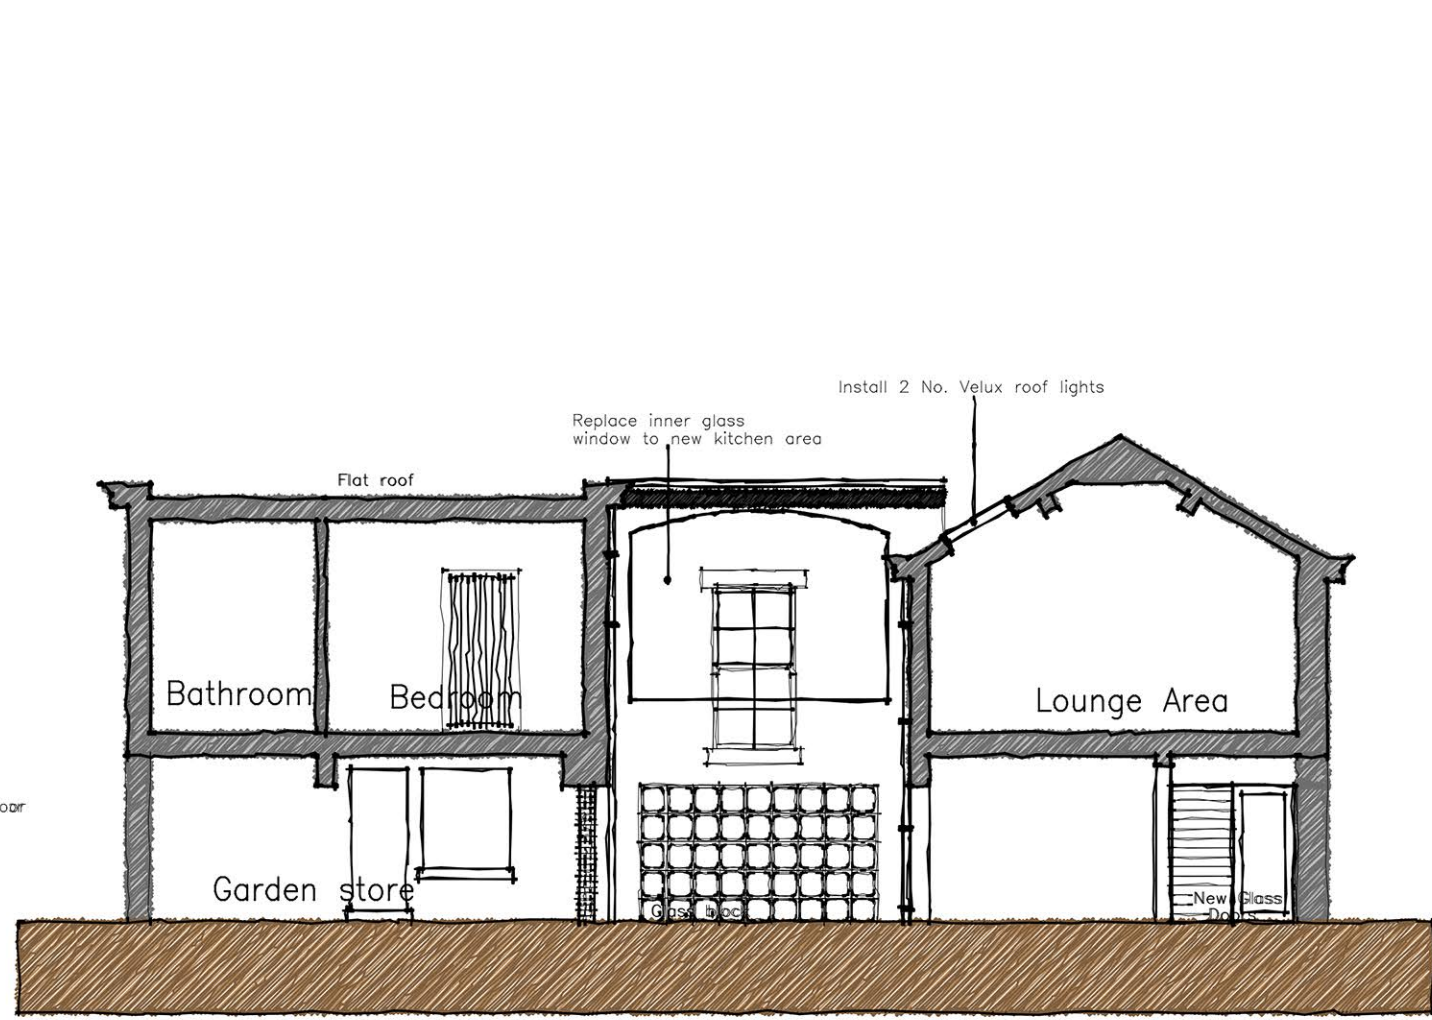

Approved Elevation 3
Scale 1:100

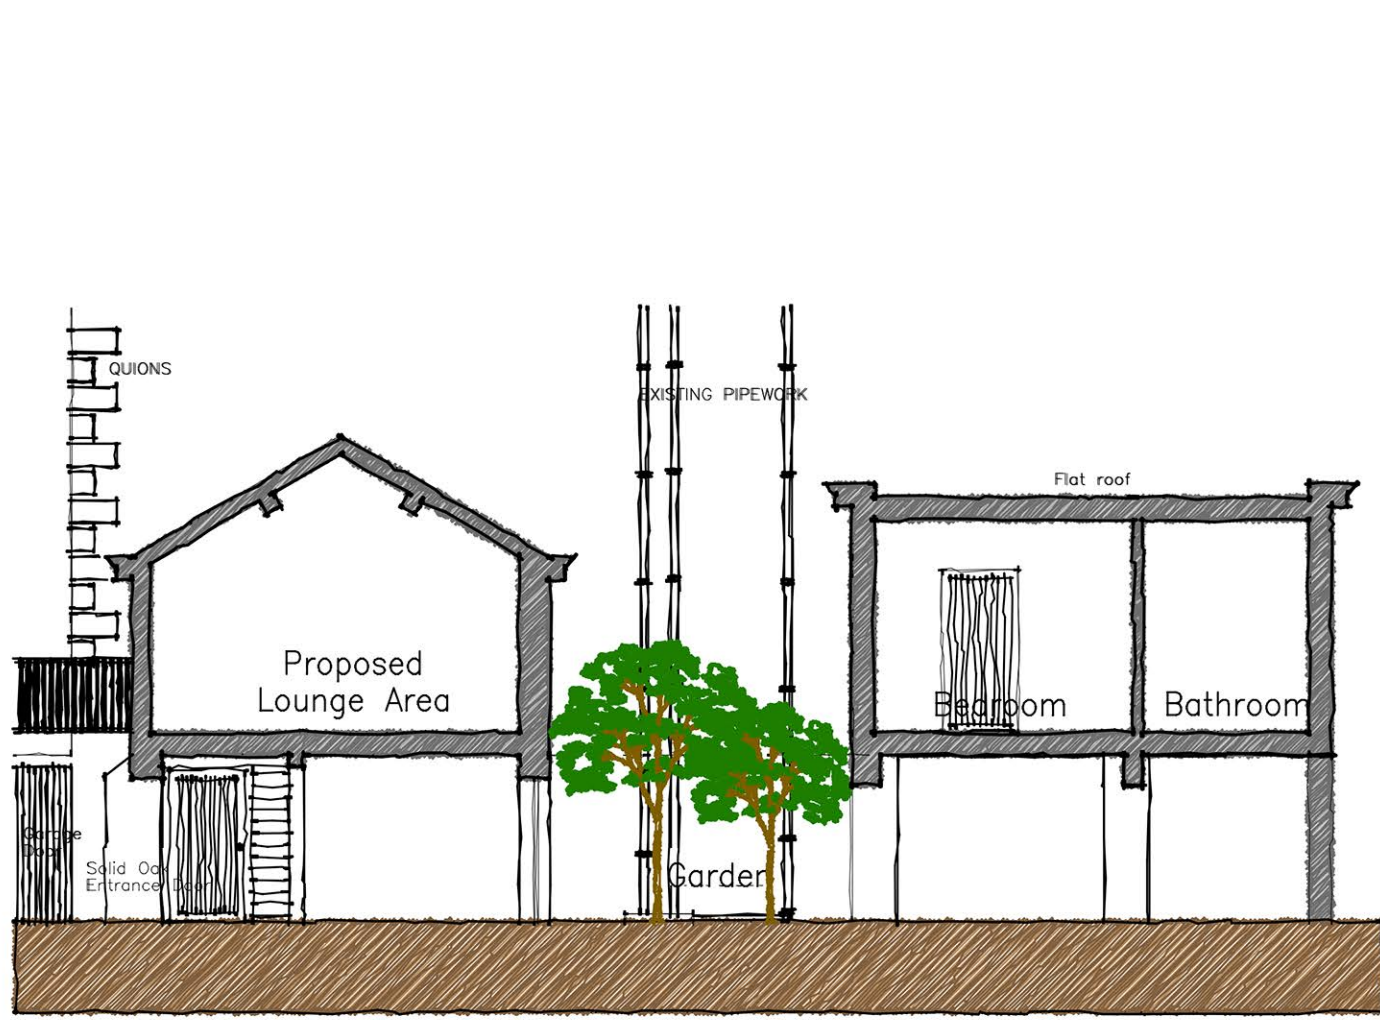

Approved Elevation 4
Scale 1:100

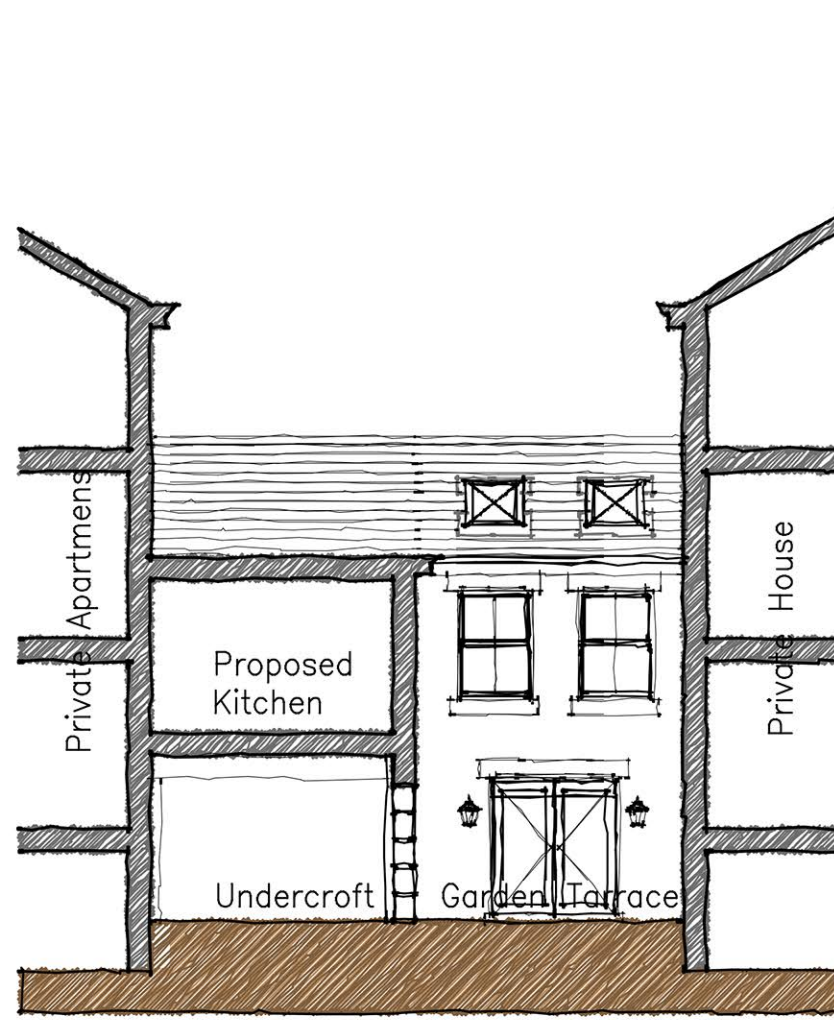

Approved Elevation 5
Scale 1:100

Scheme Amended		CW 17.02.22	GNP 17.02.22	GNP 17.02.22
Version	Amendment	Drawn & Date	Checked & Date	Approved & Date
KeithDavidsonPartnership 13 Seymour Terrace Seymour Street Liverpool L3 9PE Telephone : +44 (0) 151 709 1777 Email : info@keithdavidsonpartnership.com Web : keithdavidsonpartnership.com				
Internal Project Number				
GEN-ML				
Client				
TBC				
Project Name				
Maple Lodge, The Orchard, Huyton, Liverpool				
Drawing Title				
Approved Plans & Elevations				
Scale 1:50	Original Size A1	Planning		
Date 09.02.22	Drawn CW	Checked GNP	Approved GNP	
Drawing Number				Status
100				Revision
				A