
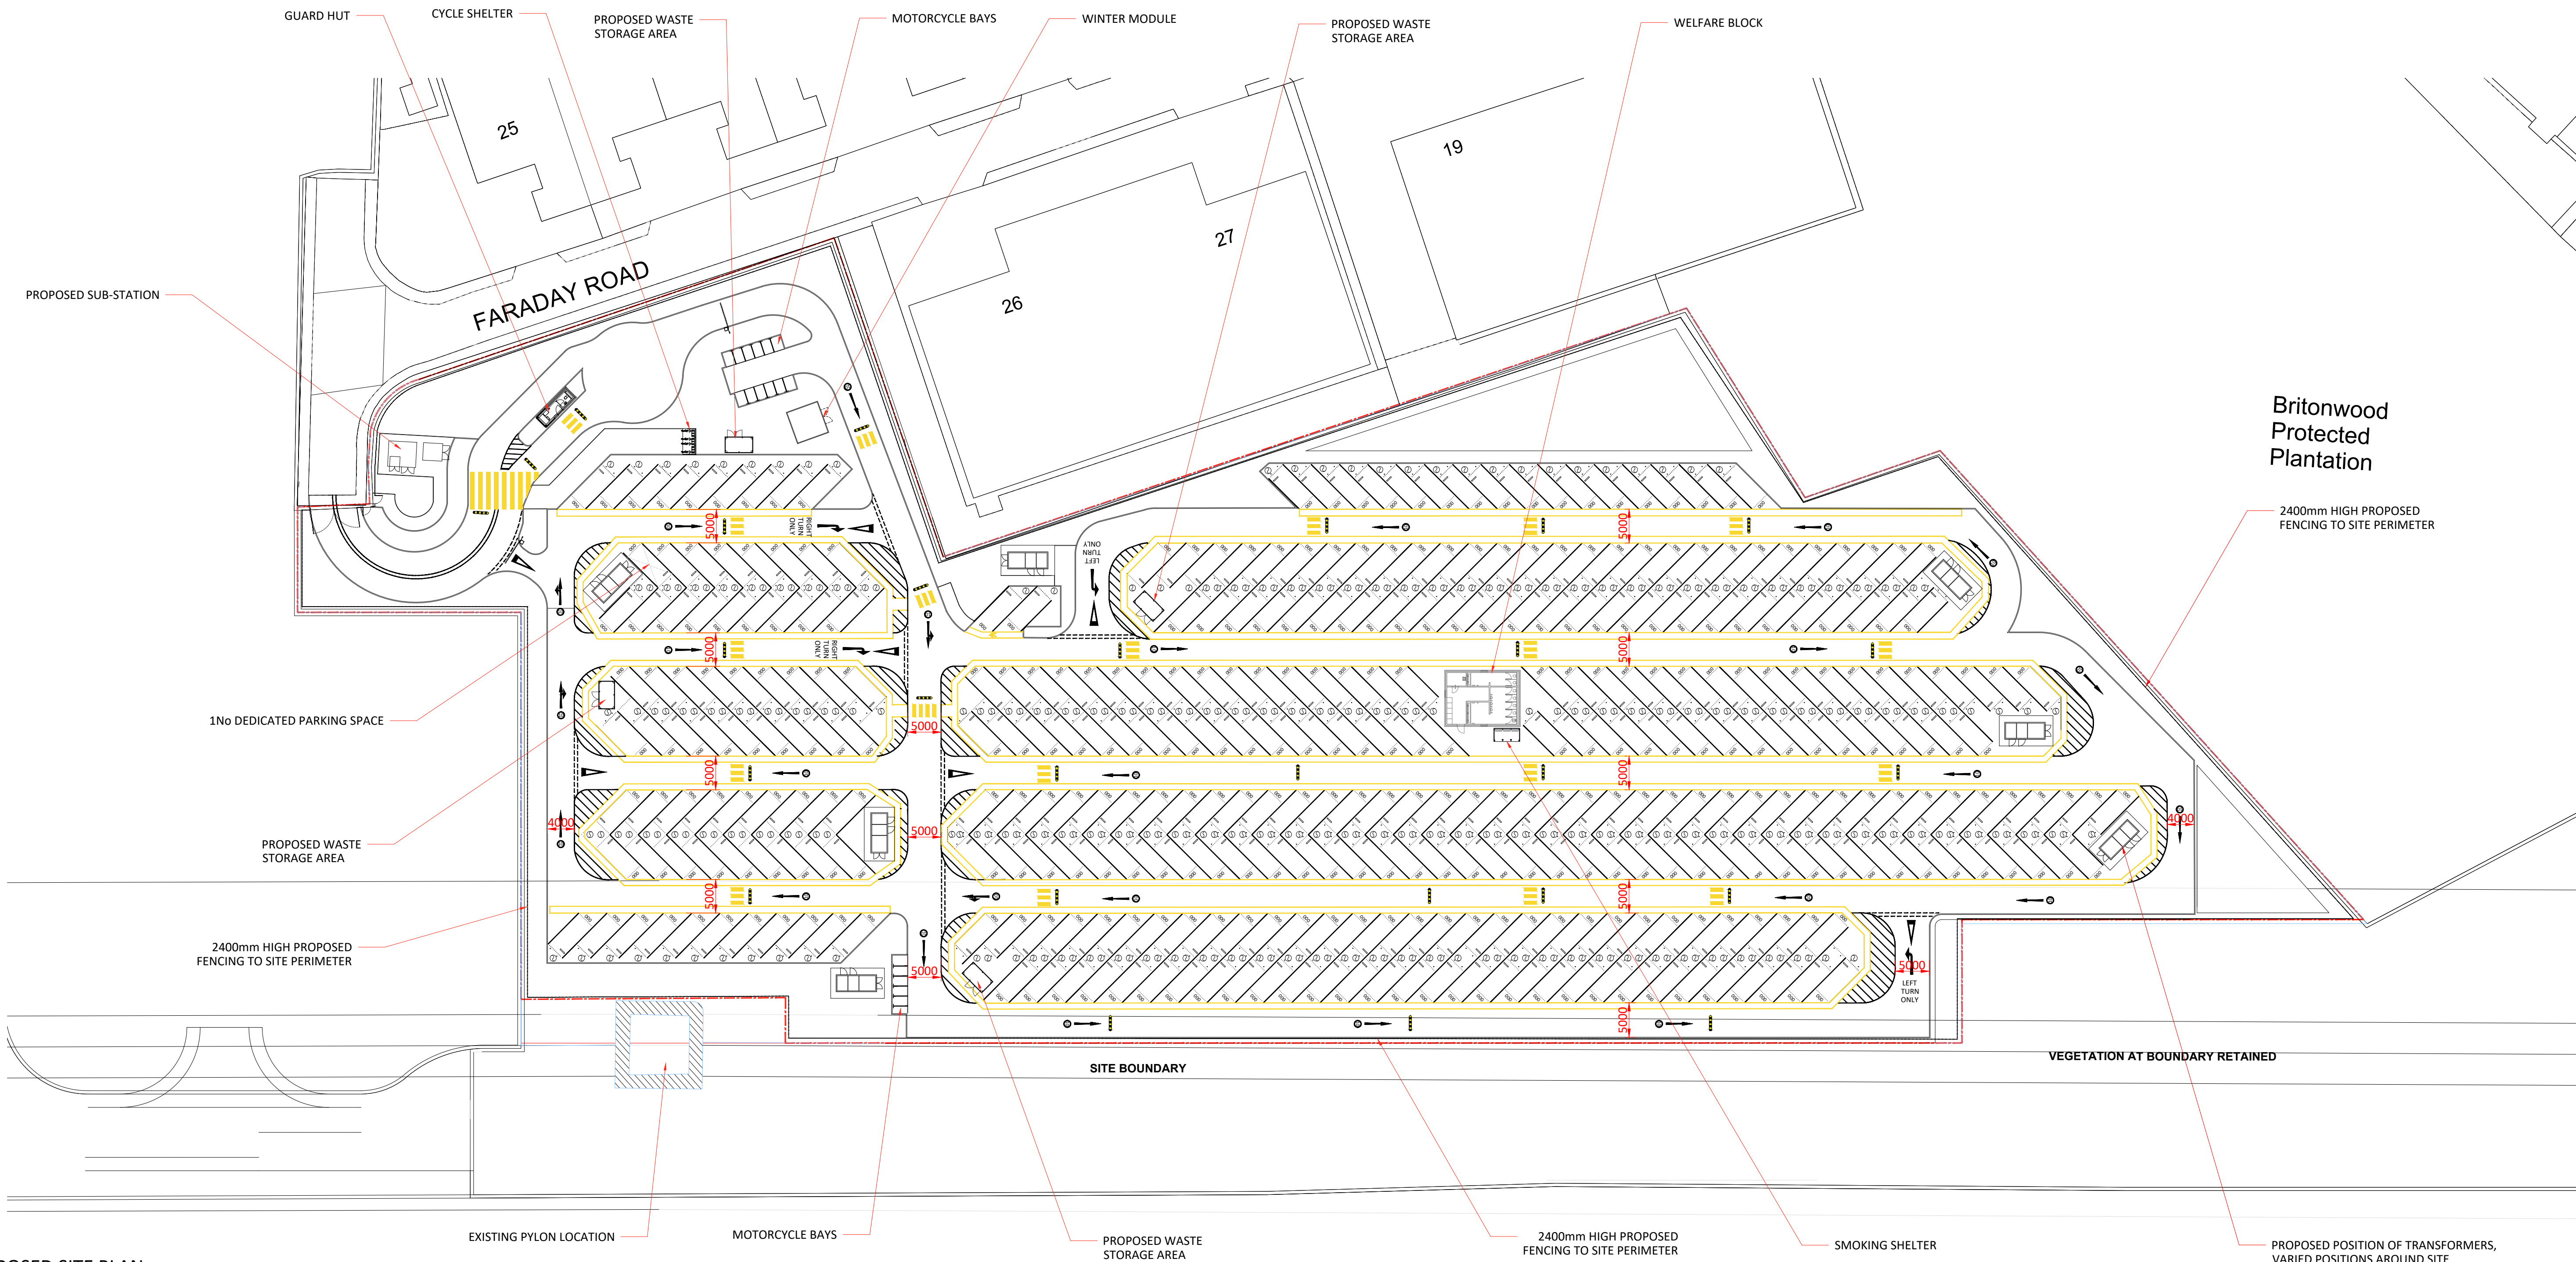


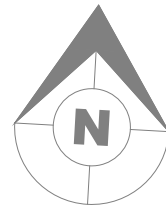

PROPOSED SITE PLAN
1:500

LOCATION PLAN:

NOTES:

- SITE AREA (Acres/Hectares) 5.80 Acres/2.35 Ha
- VAN STORAGE BAYS (6.5 x 3.1m) - 359
- LV DUCT ENTRY TO FUTURE CHARGING LOCATION
- 1m HIGH BOLLARD PROTECTION
- WHEEL STOP

P1	30/01/2023	INITIAL ISSUE	LF	KN
REV	DATE	DESCRIPTION	DRAWN BY	CHECK BY
REVISIONS				

PROJECT TITLE VAN STORAGE AREA FARADAY ROAD, KNOWSLEY				
DRAWING TITLE PROPOSED SITE PLAN				
RIBA STAGE N/A	STATUS PLANNING	DRAWN BY LF	CHECKED BY KN	
SHEET A1	SCALE 1 : 500	DATE 24/01/2023	SUITABILITY S2	REVISION P1
DRAWING NO. 23013 - ASA - 00 - EX - SI - D - A - P03 _ (S2 - P1)				

CLIENT network space	
AshtonSmith Beyond Design	
Ashton Smith, Belvedere House, 2 Victoria Avenue, Harringale, North Yorkshire, HG1 1EL Tel: 01423 522882 Fax: 01423 565104 www.ashtonsmith.co.uk	